




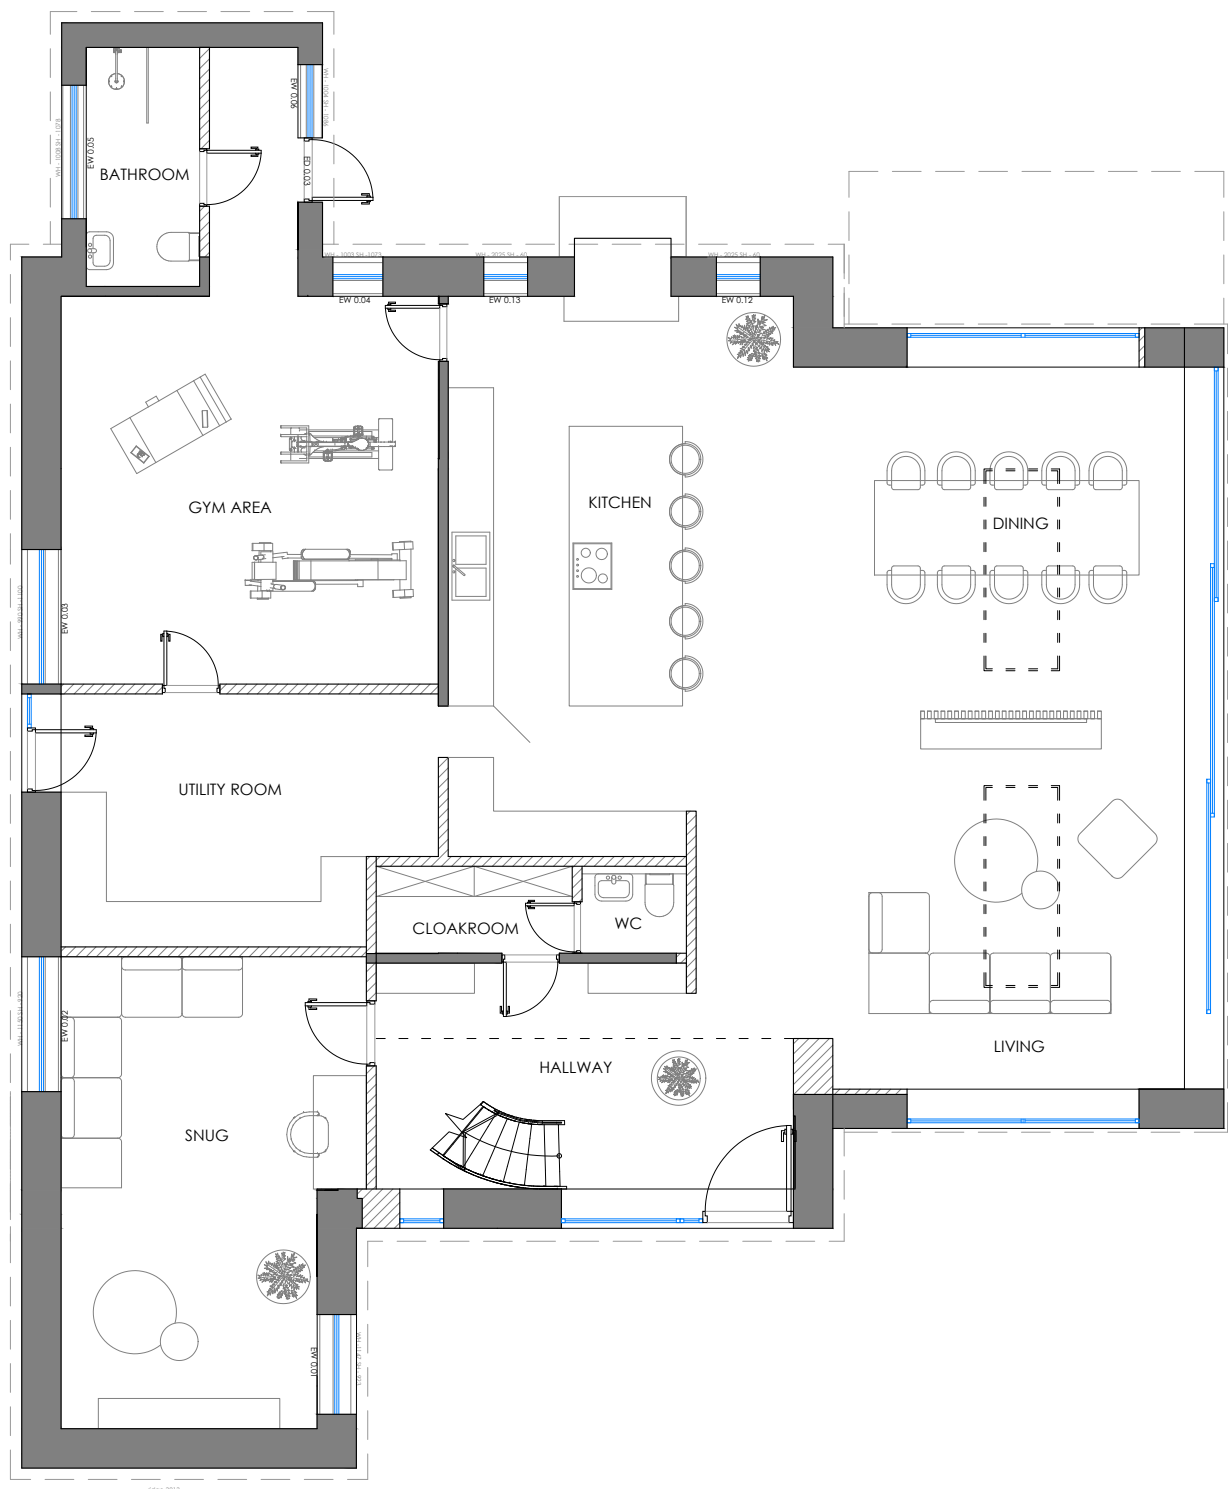

P100 Proposed Ground Floor Plan
1:100 @ A1

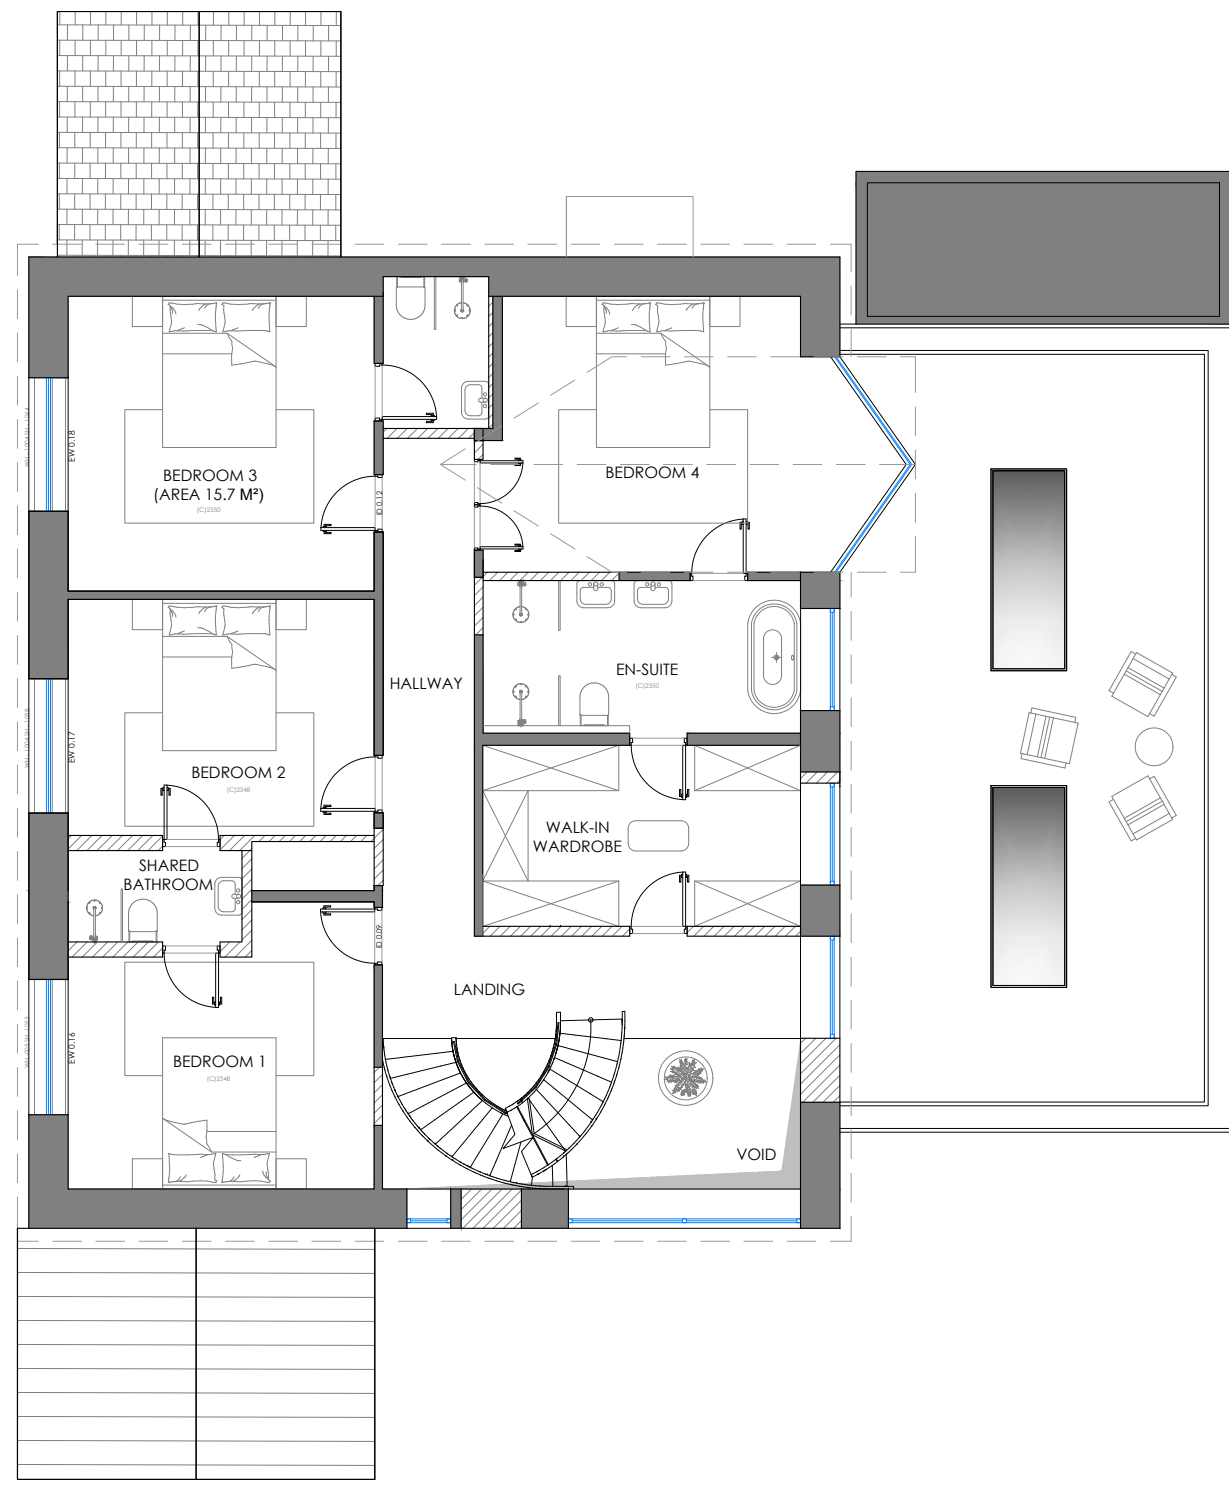


P100 Proposed First Floor Plan
1:100 @ A1

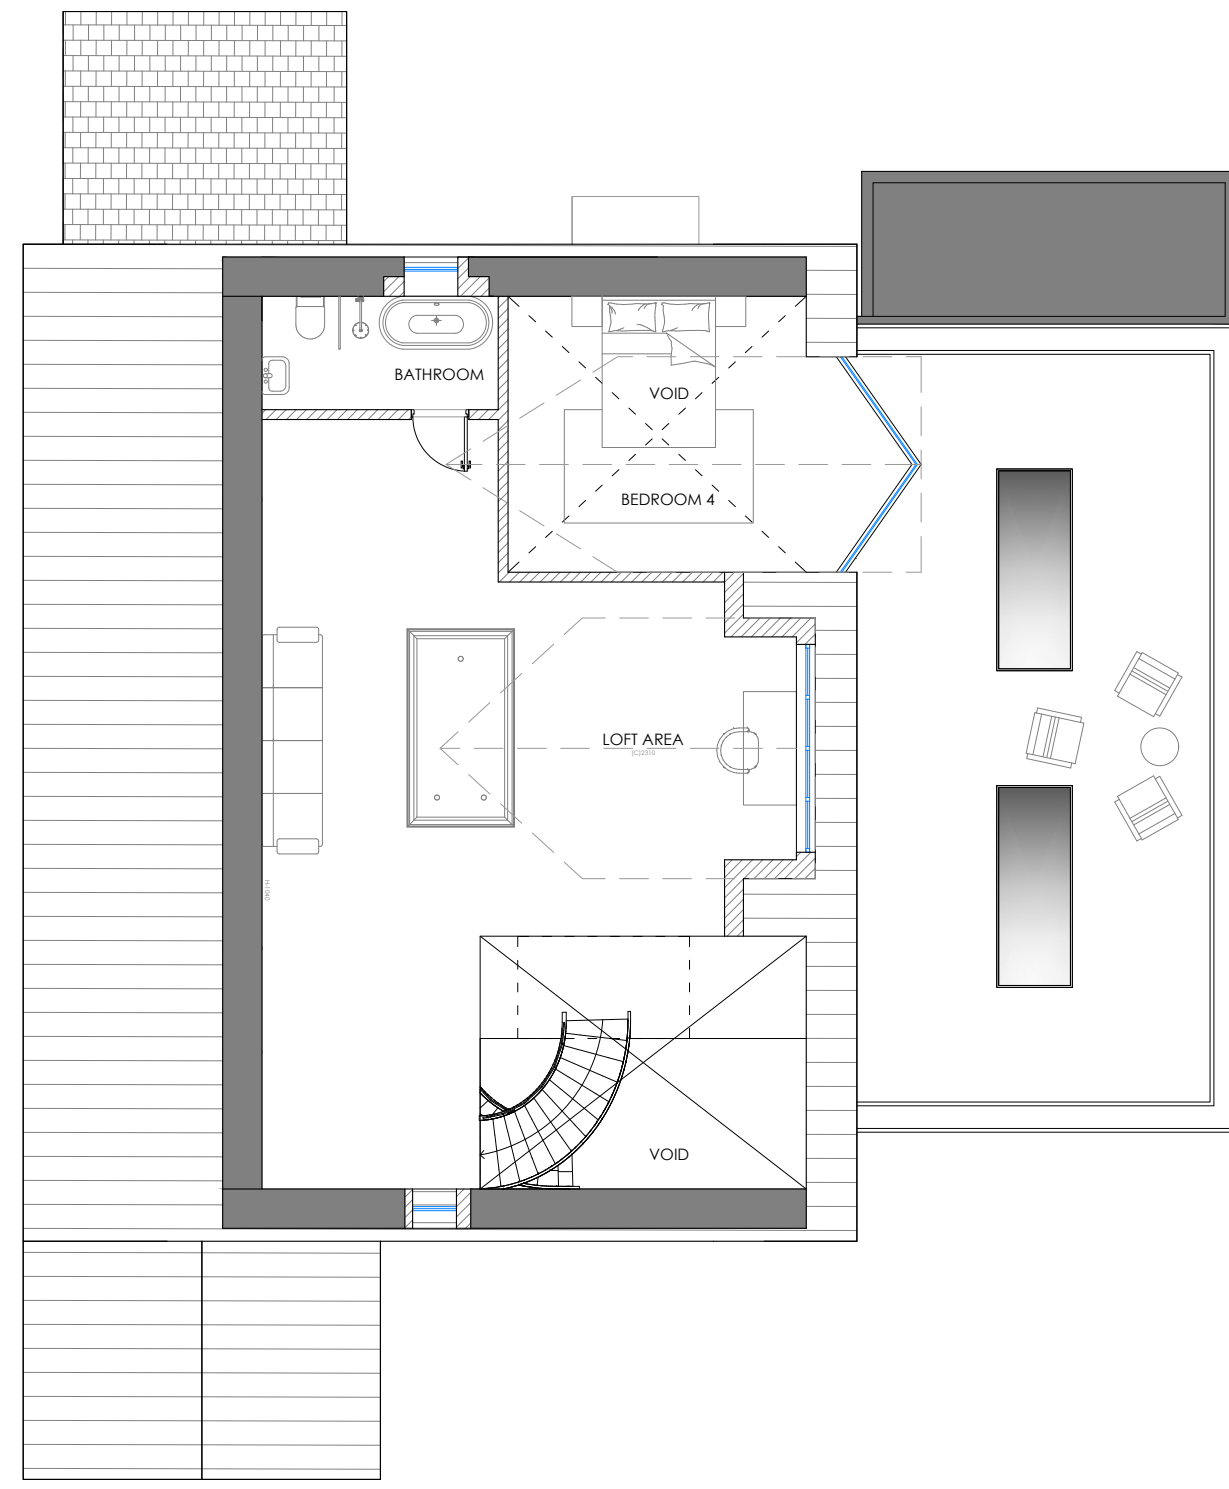


P100 Proposed Loft Floor Plan
1:100 @ A1




P100 Proposed Roof Plan
1:100 @ A1

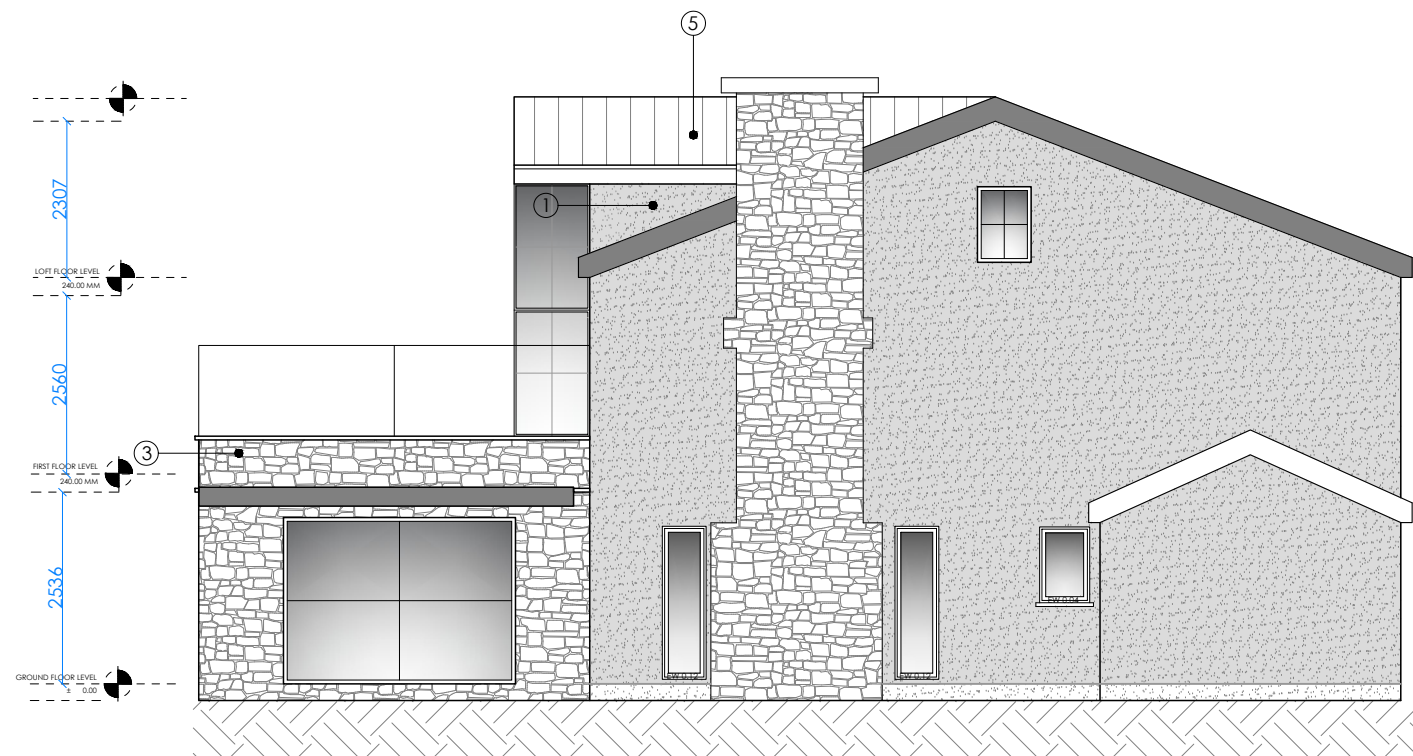


NW P100 Proposed North-West Elevation
1:100 @ A1

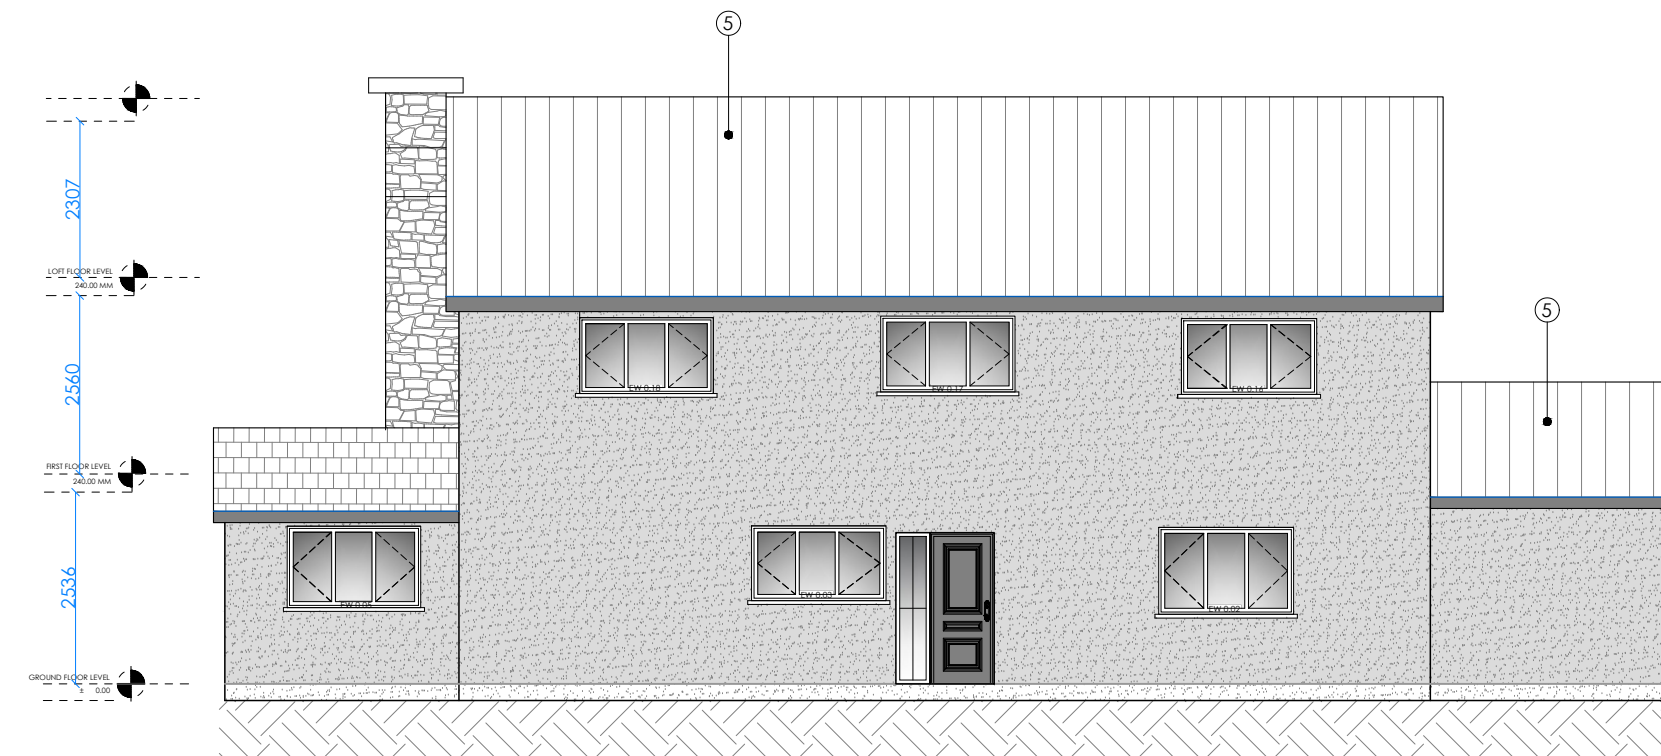



SW P100 Proposed South-West Elevation
1:100 @ A1

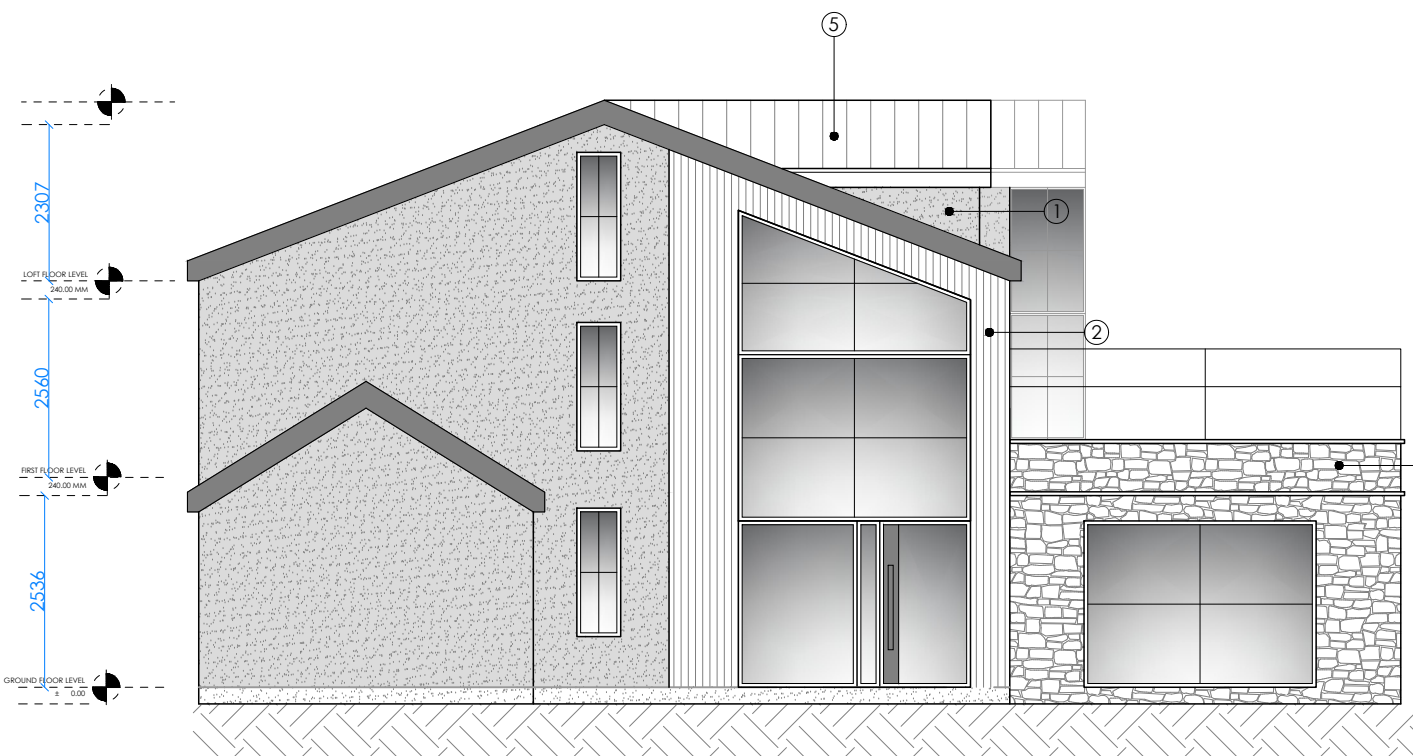

SE P100 Proposed South-East Elevation
1:100 @ A1

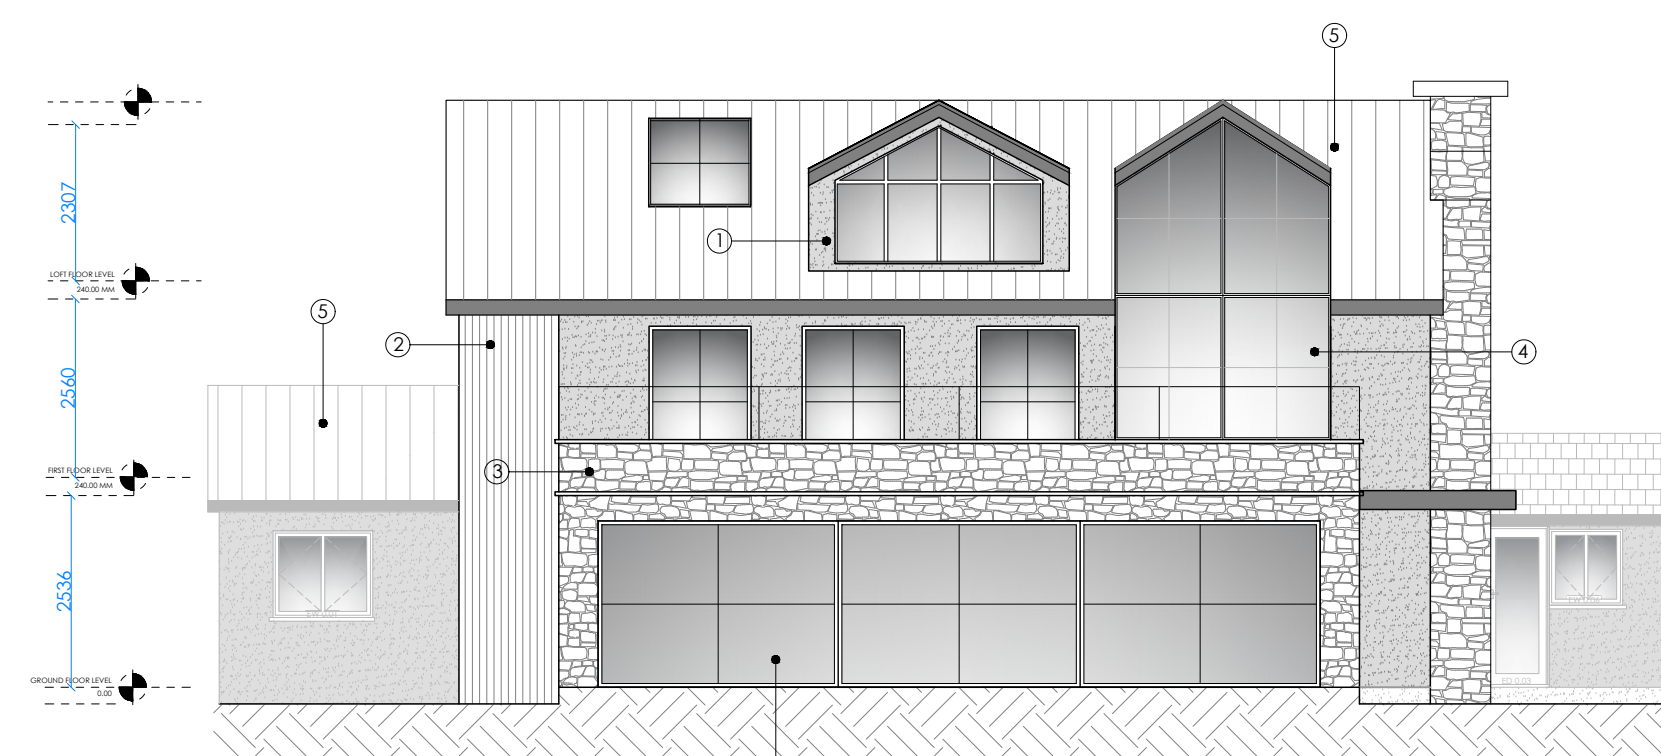

NE P100 Proposed North-East Elevation
1:100 @ A1

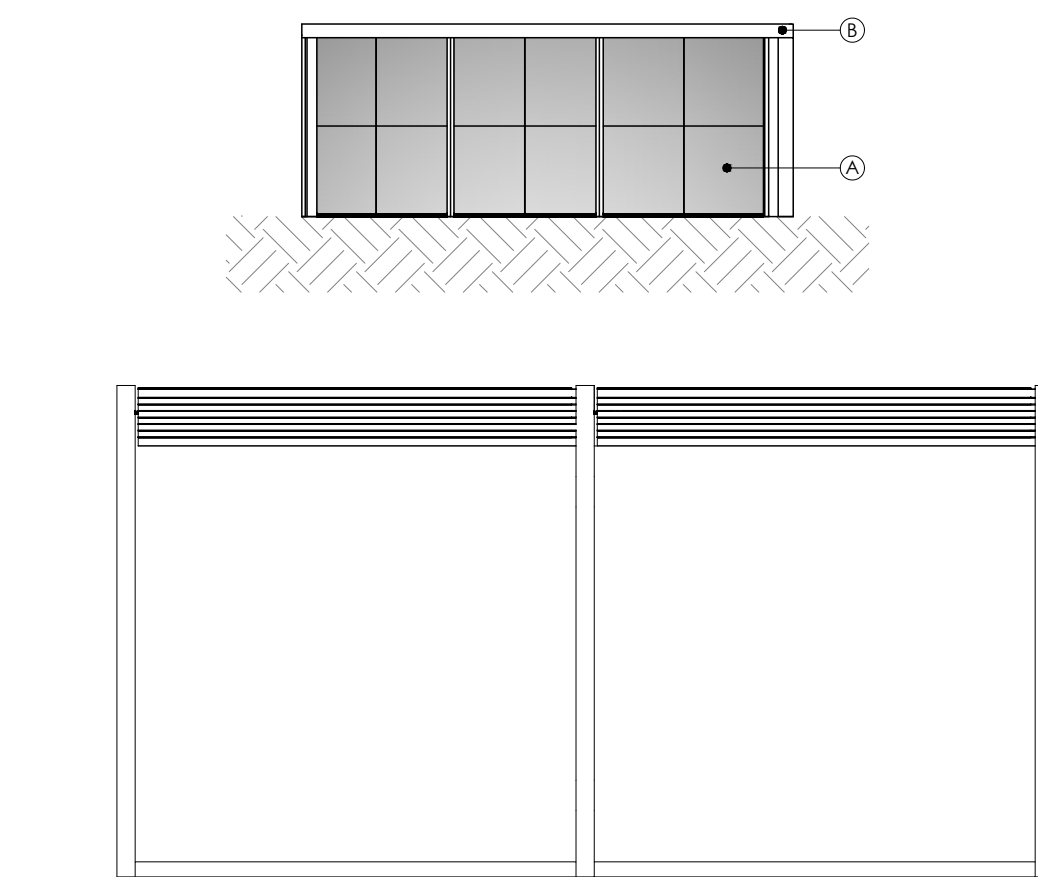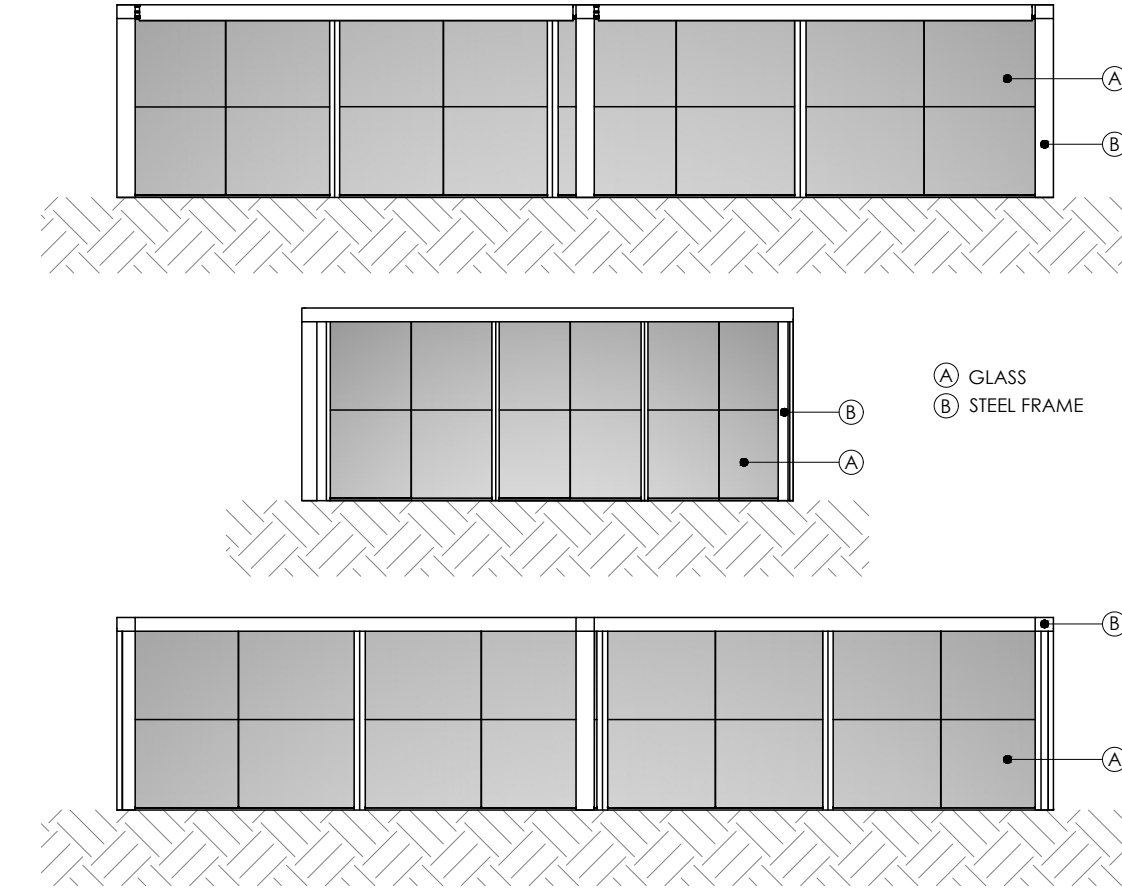

P100 Swimming pool enclosure with retractable roof
Proposed plan & elevations
1:100 @ A1

1:100
0 2m 4m 6m 8m 10m

- 1 RENDER TO MATCH THE EXISTING WALL FINISH
- 2 TIMBER CLADDING
- 3 STONE CLADDING TO MATCH THE EXISTING
- 4 SLIDING DOORS
- 5 STANDING SEAM METAL ROOFING

Revisions			Description
Rev #	Date		

Client:

Ben Smith

Address:

1111 Healingg
Merthyr Tydfil, CF48 1RN

Date:

01/05/2024

Title:

Proposed Plans

Drawn By:

KZ

Scale:

1:100 @A1

Client: Ben Smith
Address: 111 Heolgerig
Merthyr Tydfil, CF48 1RN
Date: 01/05/2024
Title: Proposed Plans
Drawn By: KZ
Scale: 1:100 @A1

R.Hughes Architectural Studio,
Studio 1, The Platform
Hemingway Road
Cardiff, CF10 5LS
<http://www.blackbrick-studio.com>
enquiries@blackbrick-studio.com
029 225 20246

BLACK
BRICK