



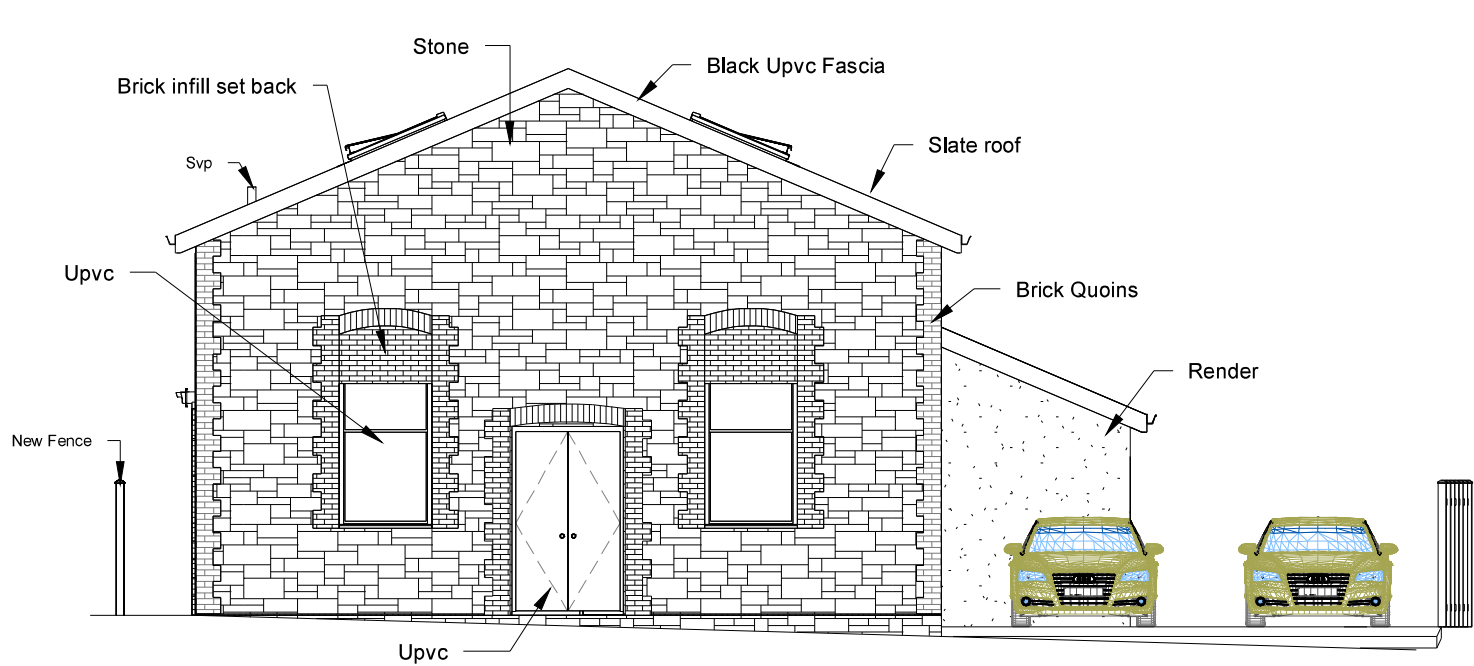


1 Proposed Front Elevation  
1 : 100

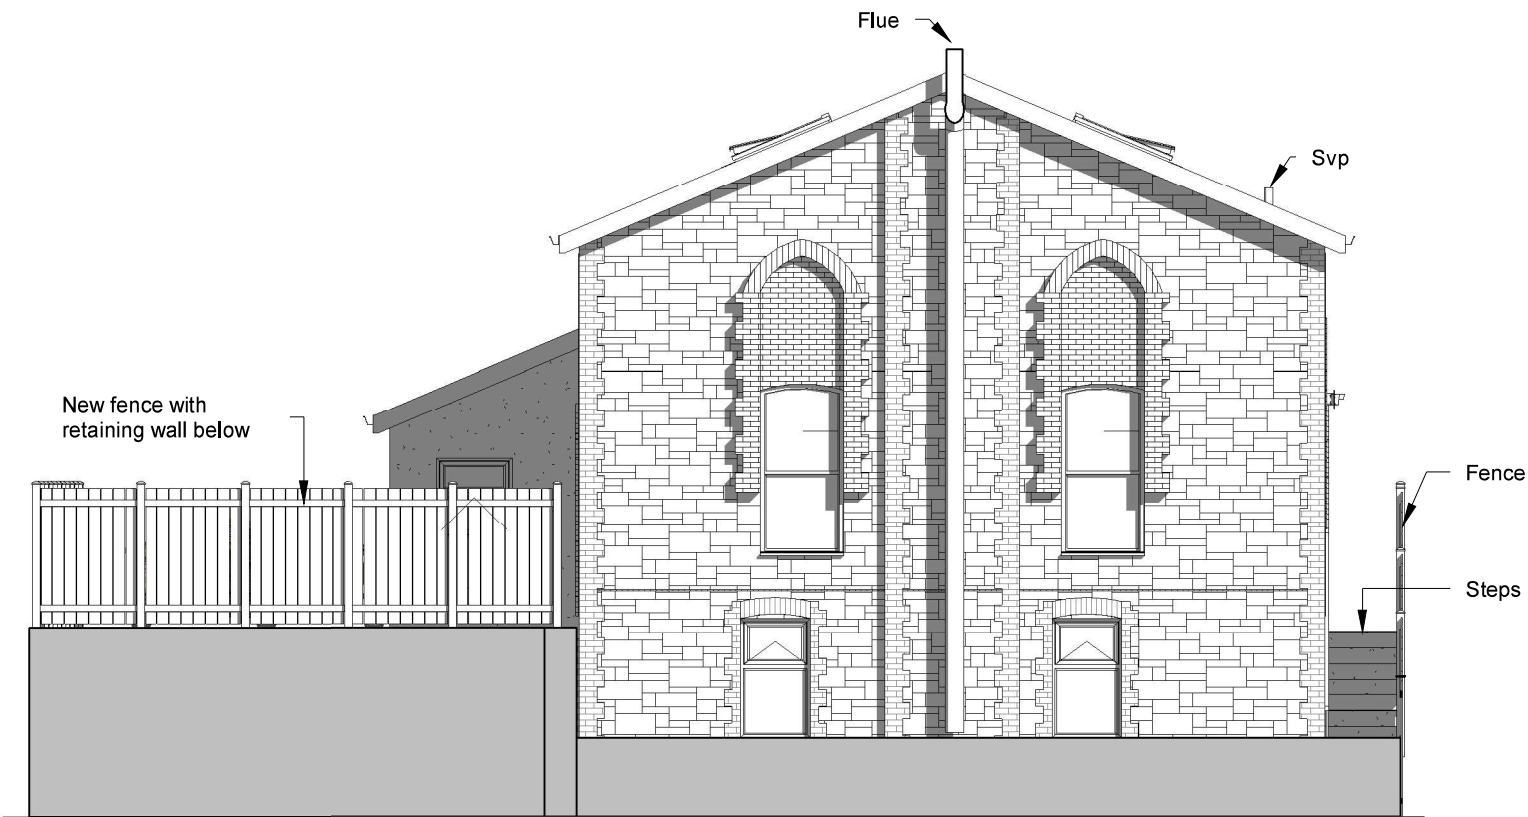

2 Proposed Rear Elevation  
1 : 100



4 Proposed Side 2 Elevation  
1 : 100

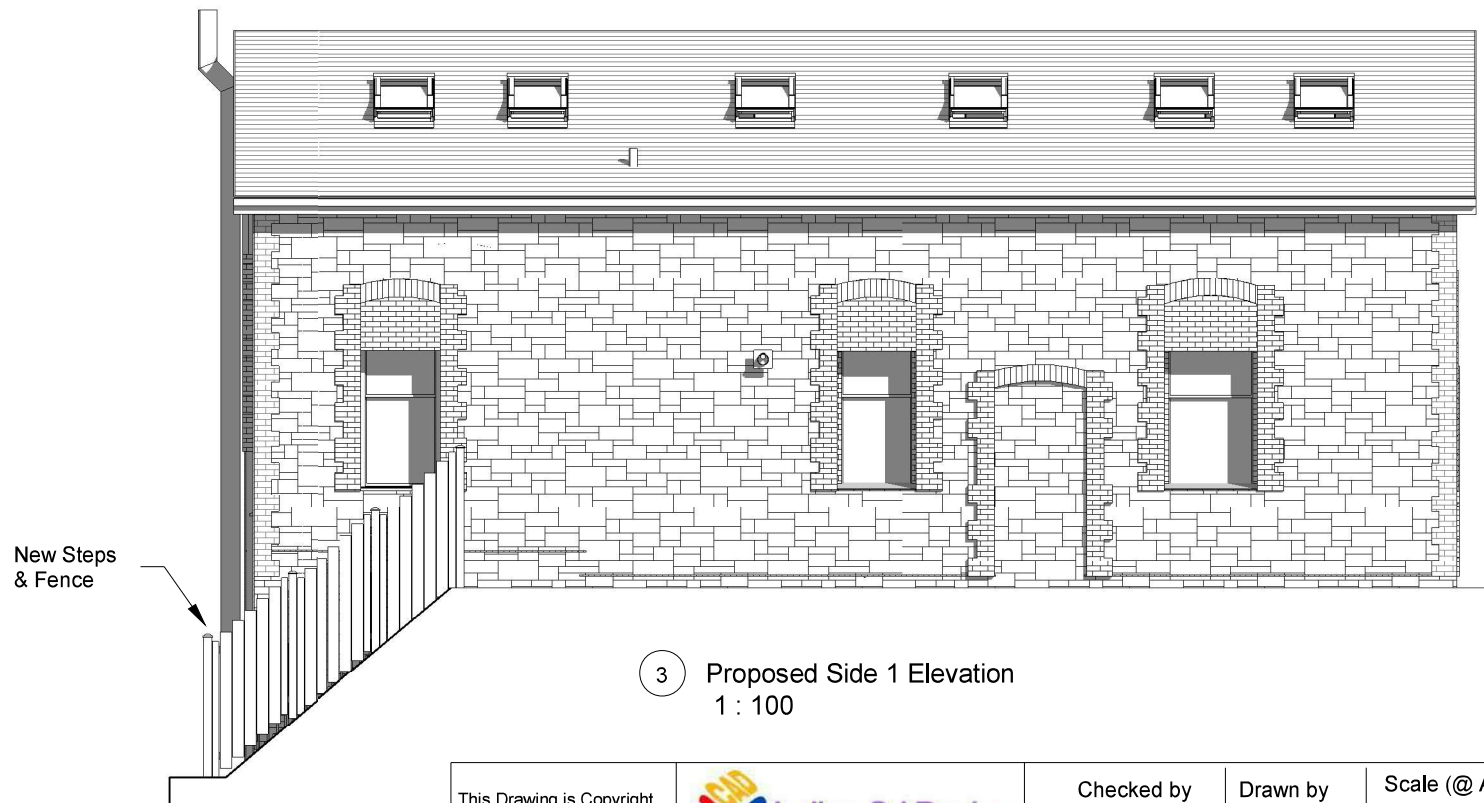

3 Proposed Side 1 Elevation  
1 : 100

|   |
|---|
| PROJECT   |
| Change of use to dwelling   |
| INDIGO DESIGN (Part of 3dcadwales Ltd) 5 Ashlea Drive,<br>Merthyr Tydfil, CF47 0NY Tele 01685 385746 Mob -<br>07940913216 Email: philip@3dcadwales.co.uk |

|                                                         |
|---------------------------------------------------------|
| SHEET                                                   |
| Proposed Elevations                                     |
| Address 84 Church Street, Penydarren, Merthyr<br>Tydfil |

This Drawing is Copyright,  
Dimensions to be checked  
on site and not scaled from  
this drawing

PURPOSE OF ISSUE  
Planning Approval



DRWAING NUMBER  
CS-04

|                  |                |                         |
|------------------|----------------|-------------------------|
| Checked by<br>JH | Drawn by<br>PH | Scale (@ A3)<br>1 : 100 |
| Rev No<br>A      | Issue          | Date<br>05/02/2023      |
|                  |                |                         |
|                  |                |                         |