
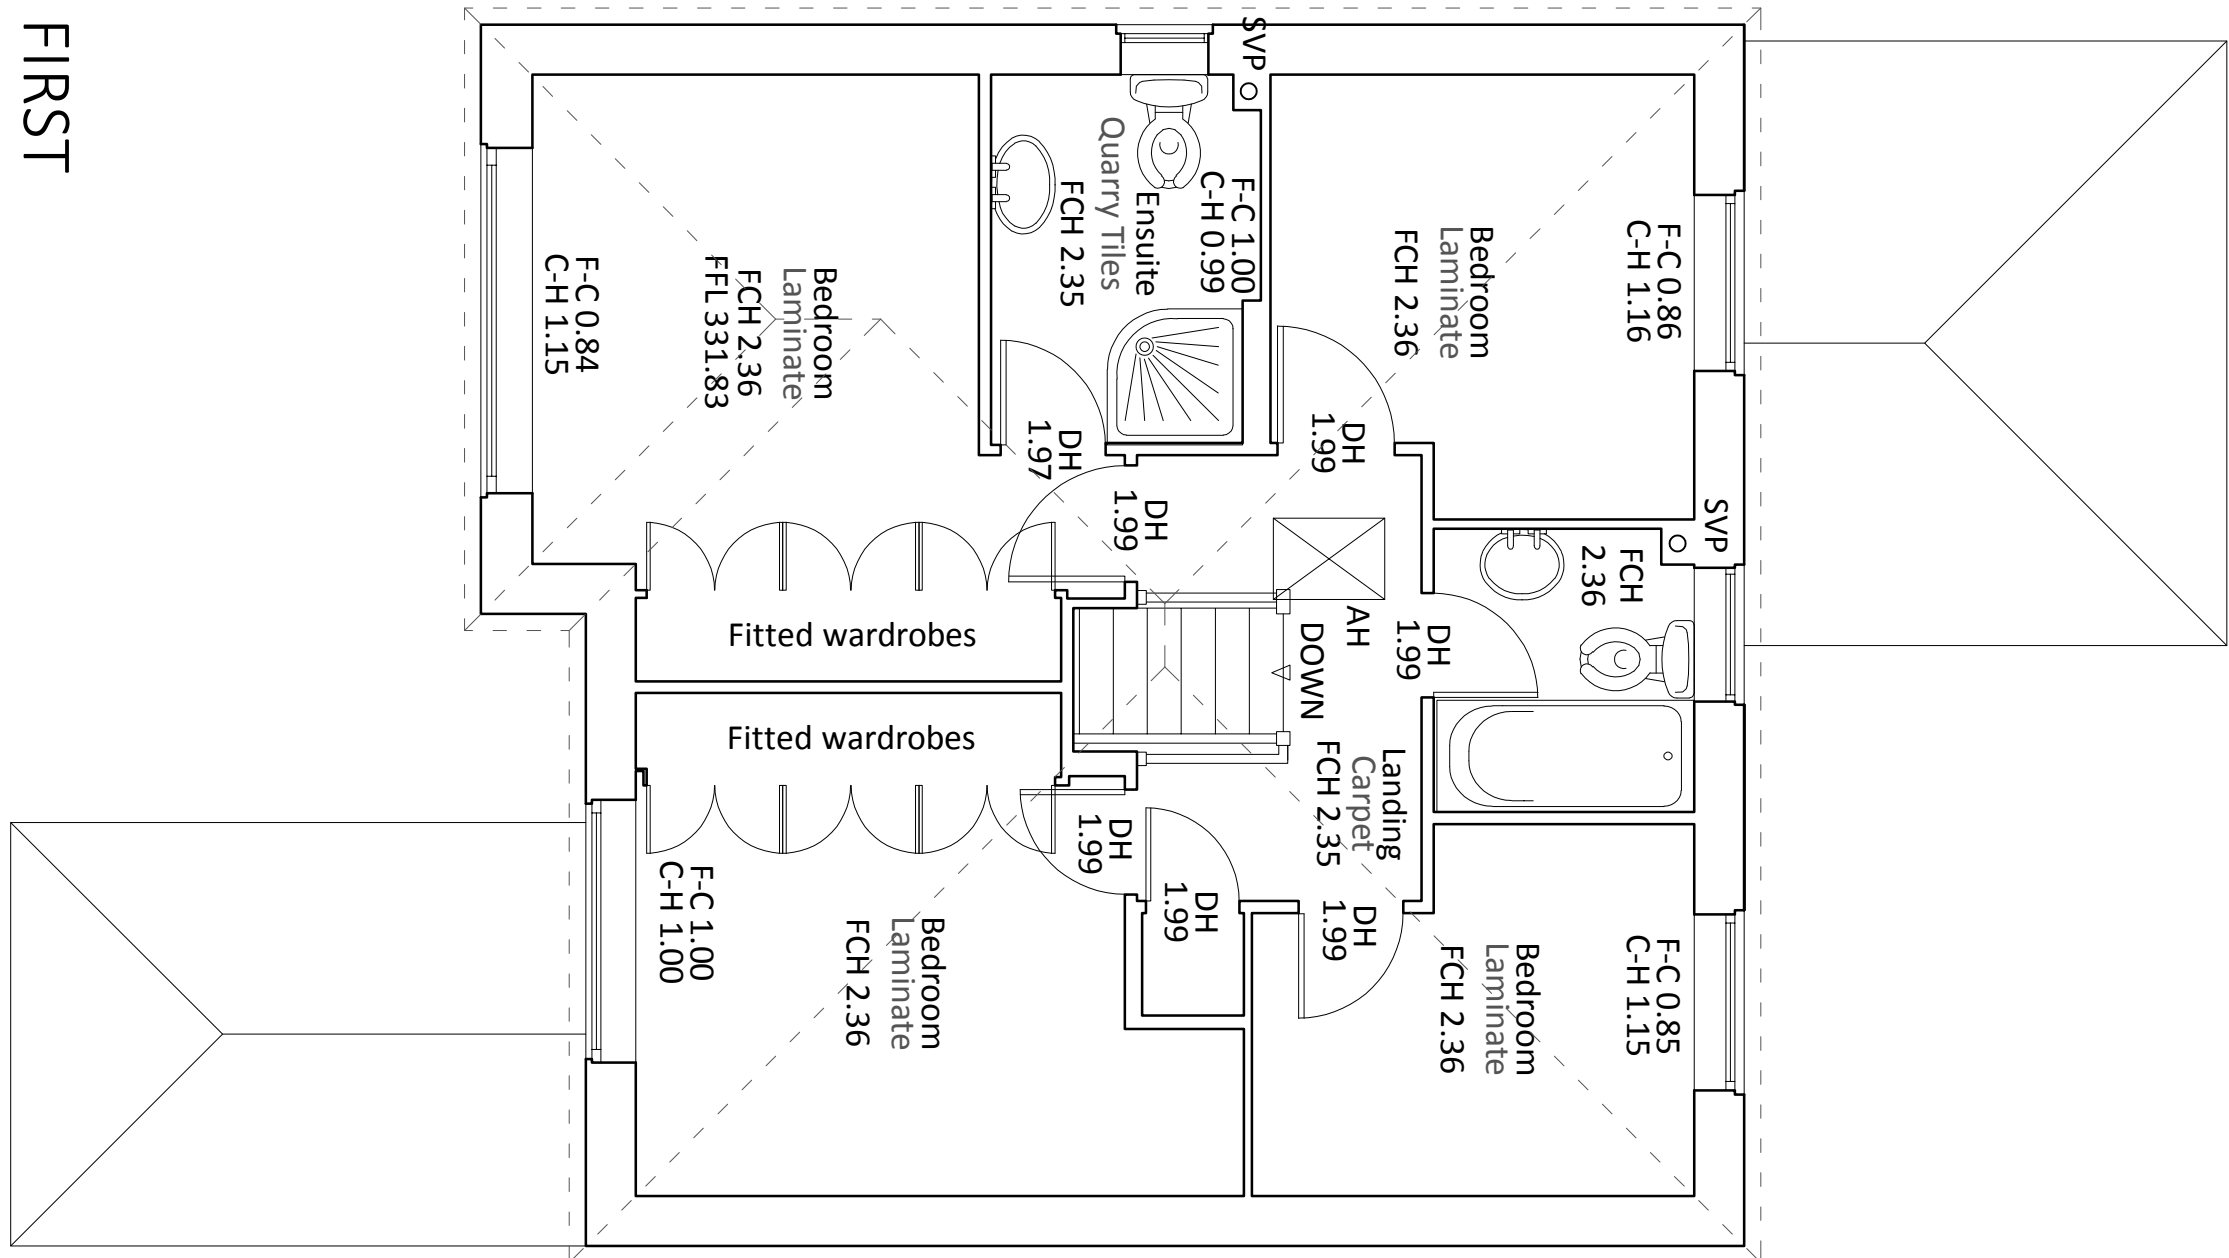


The contractor is to check all dimensions on site and inform the contract administrator/project manager of any discrepancies.



All work is to comply in every aspect with the Building Regulations, Codes of Practice and British Standards.

This drawing is to be read in conjunction with all other contract drawings and specifications.

rev	date	details	by
-----	------	---------	----

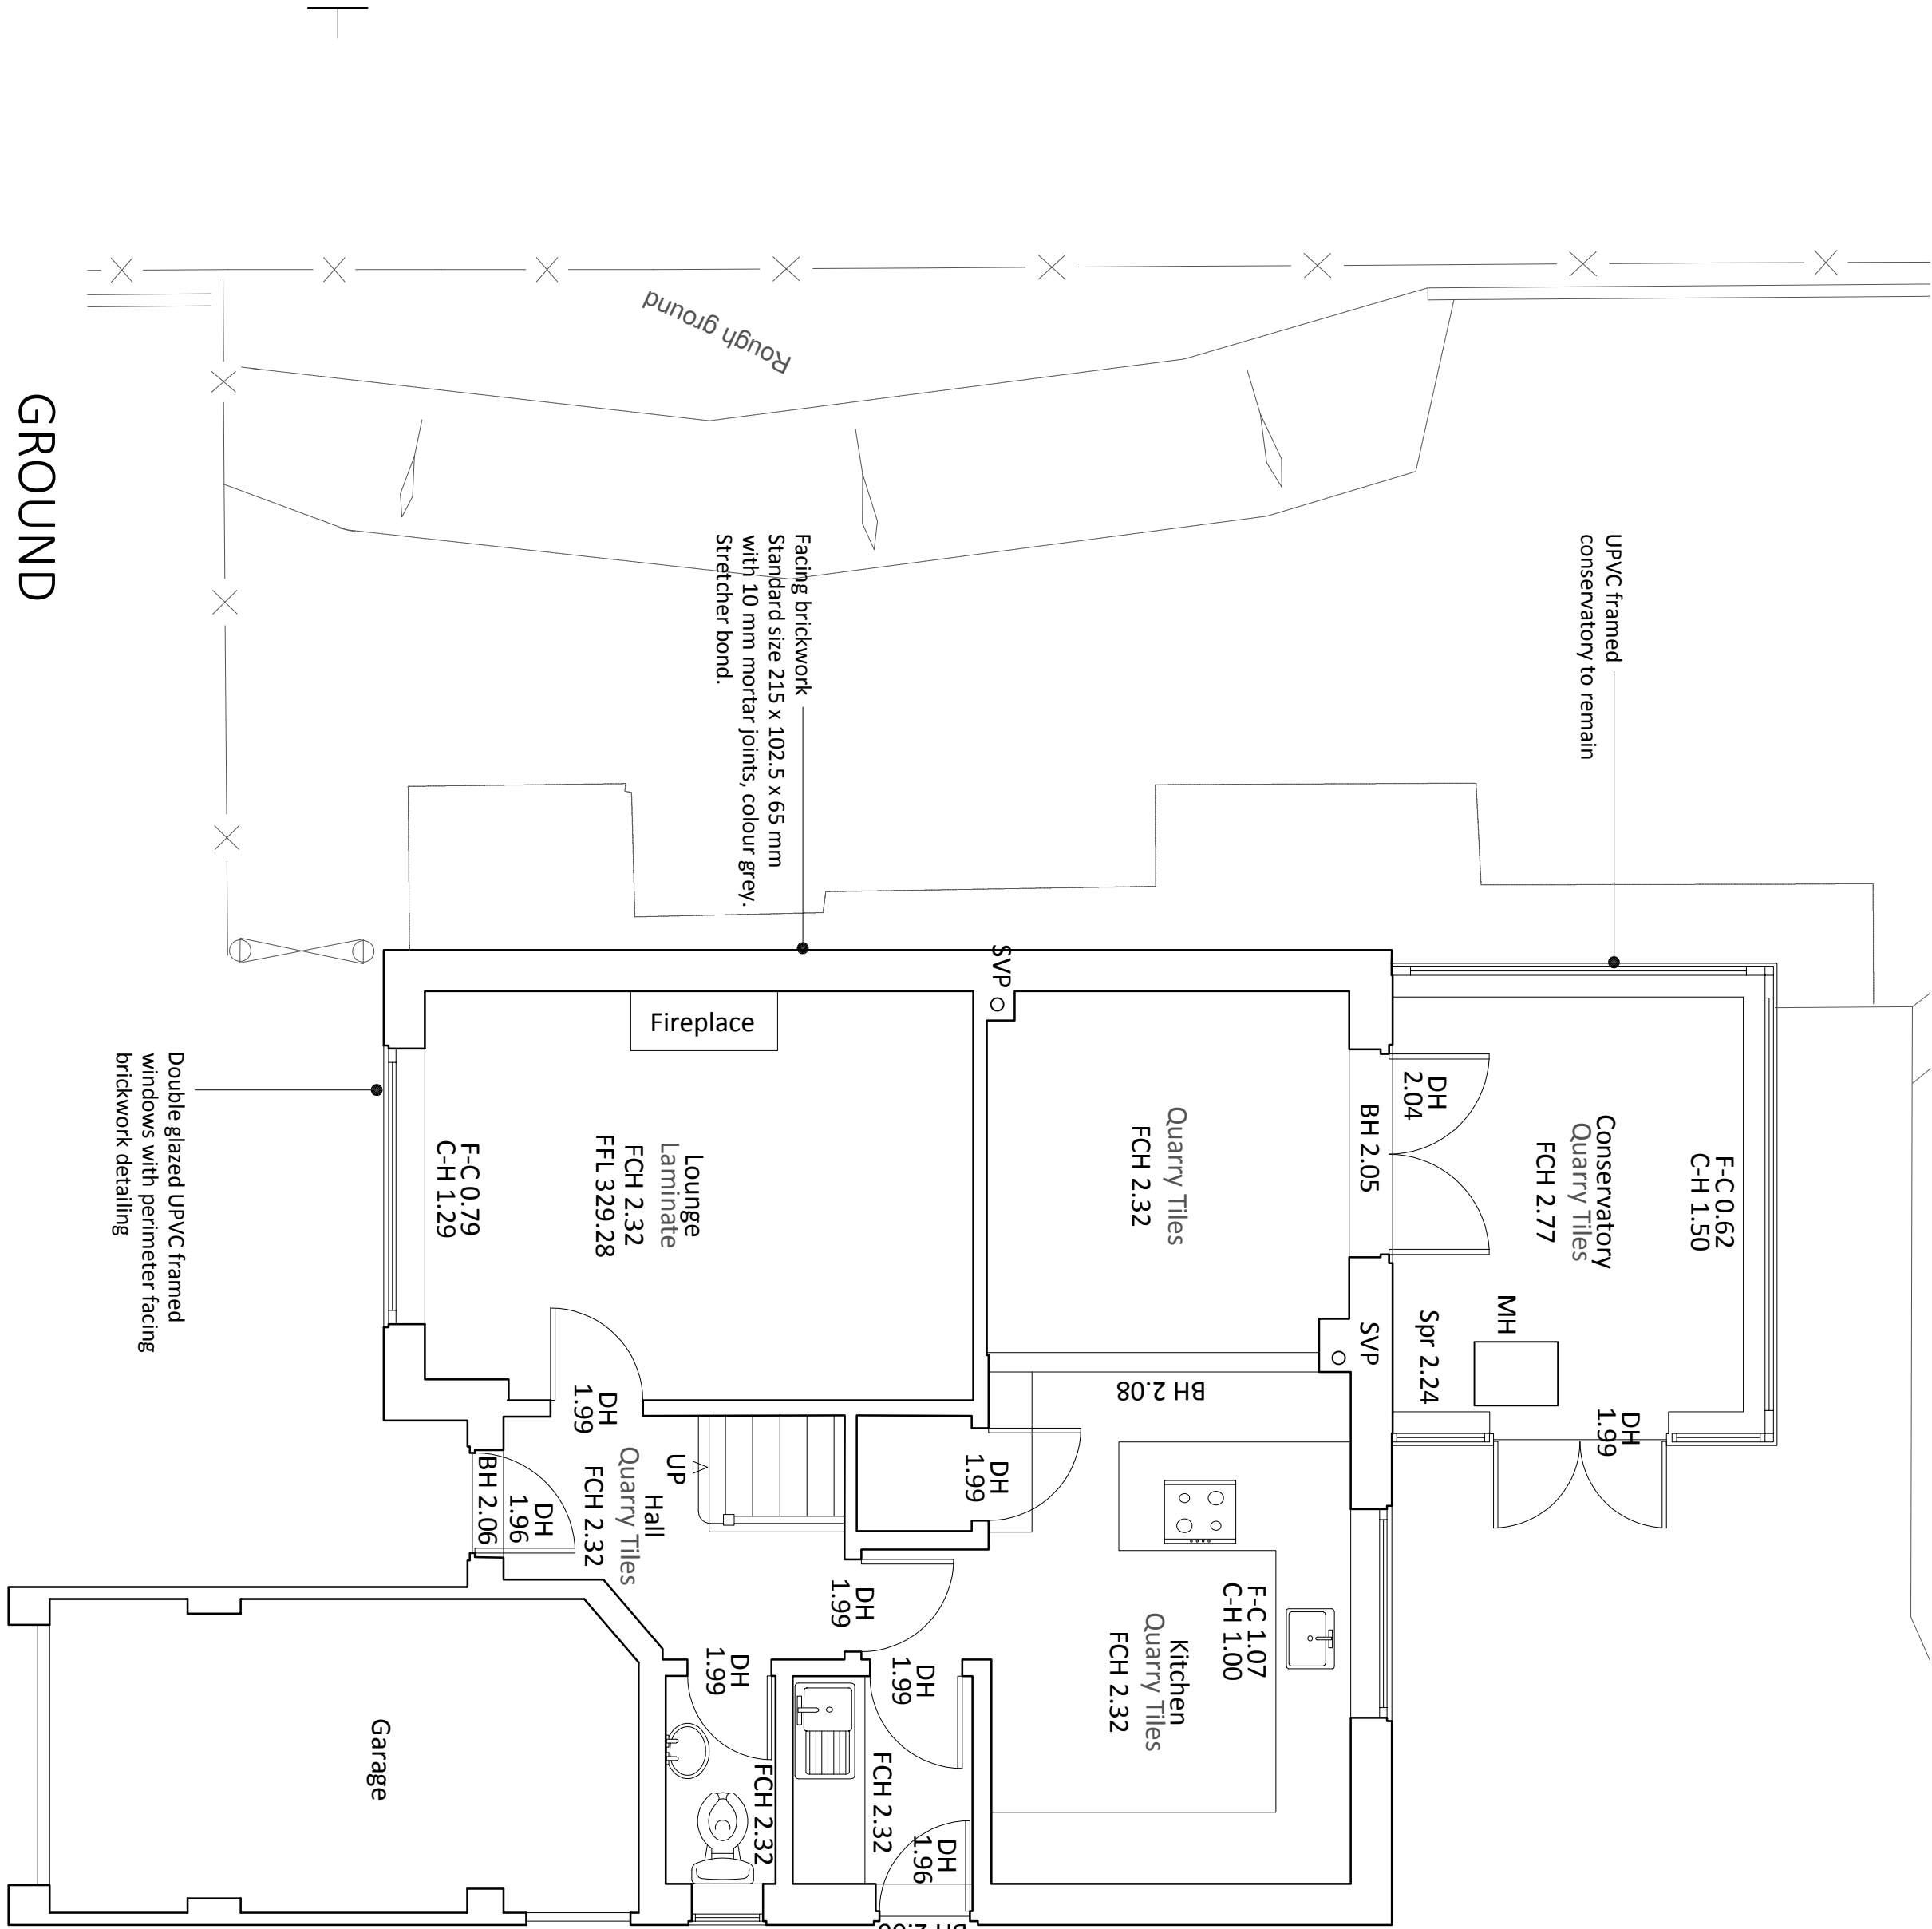

EXISTING FLOOR PLANS 26 CALLUNA CLOSE, DOWLAIS, CF48 3HF

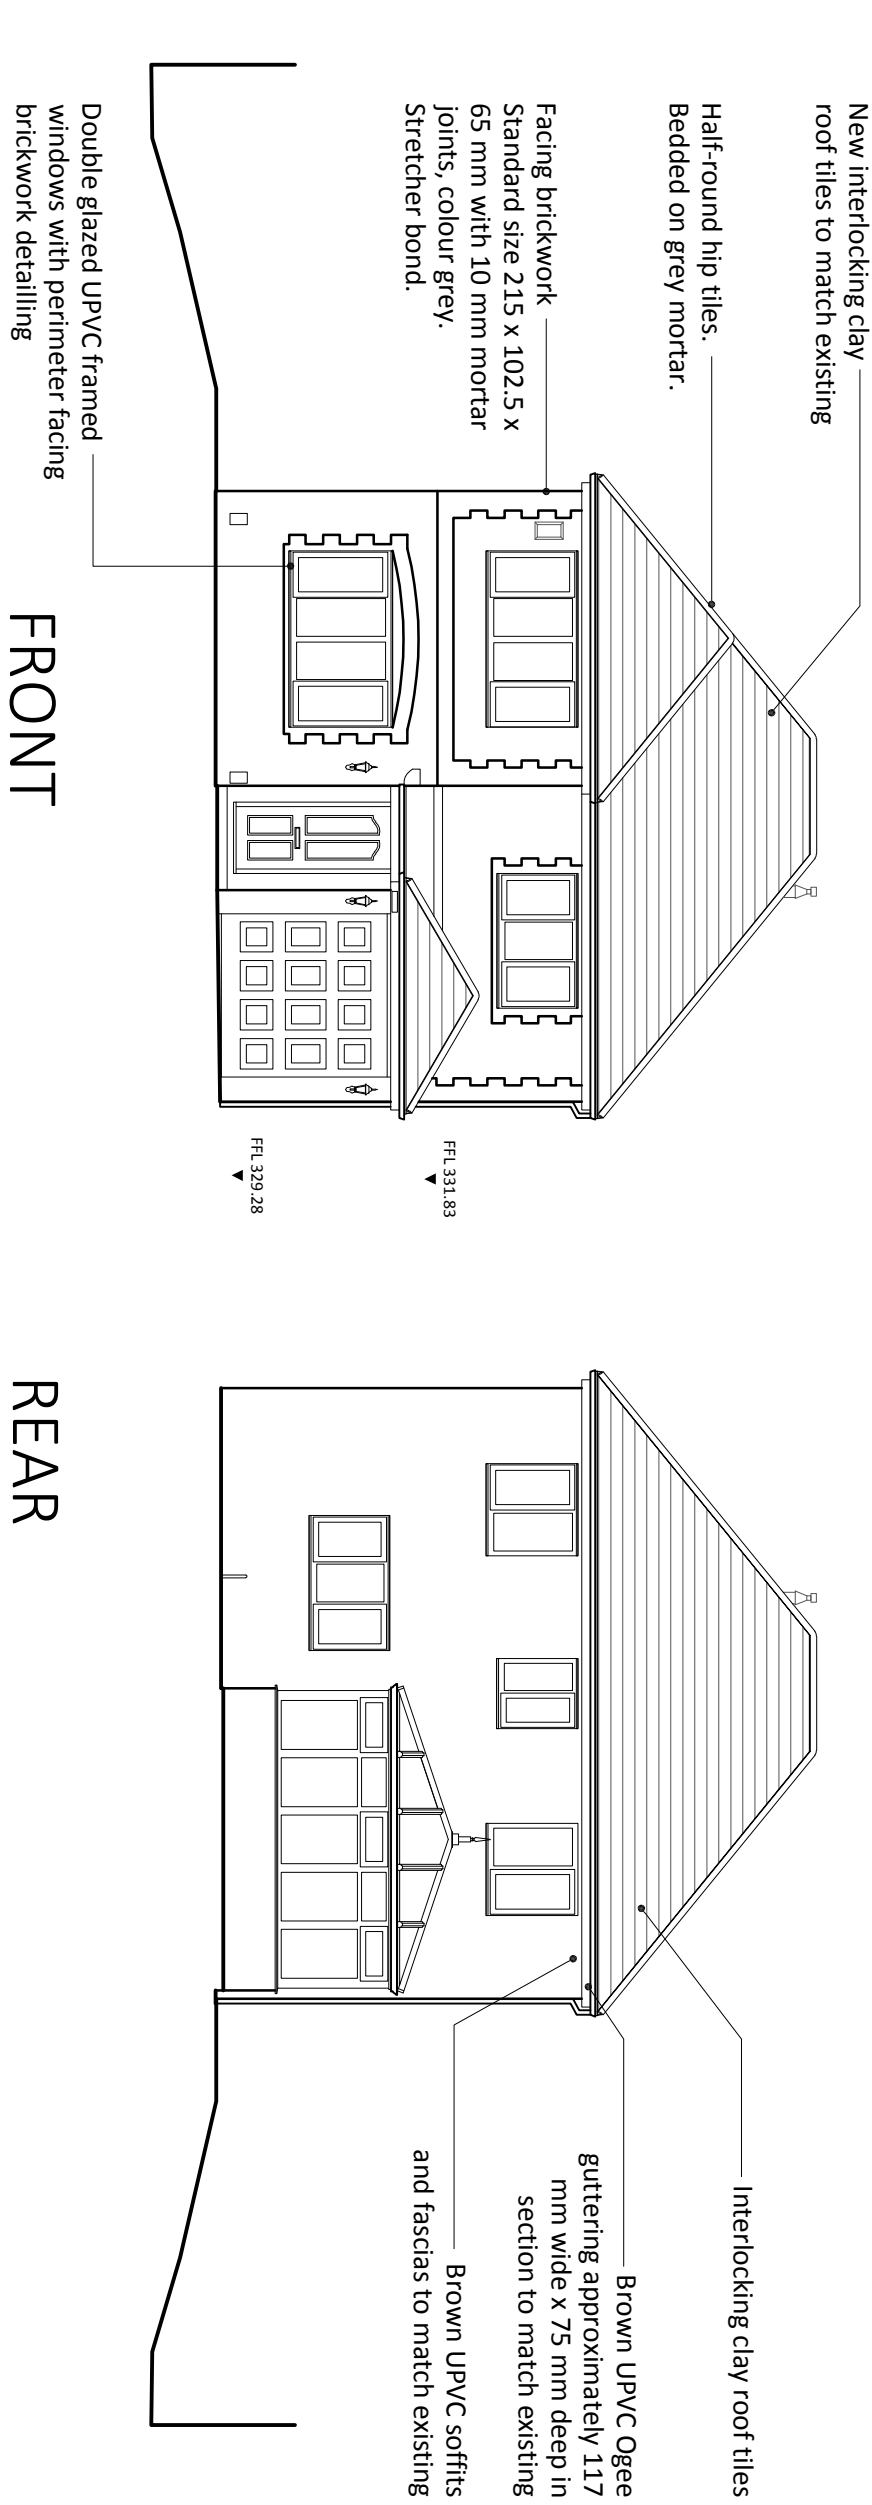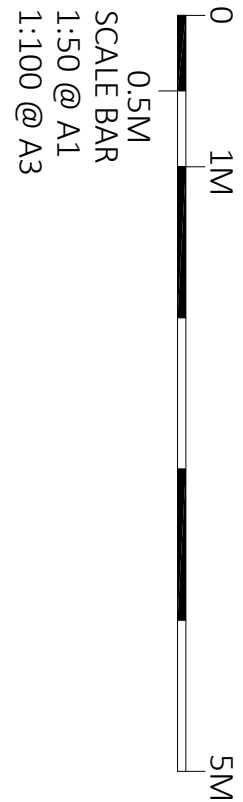


FRONT

REAR

SIDE

SIDE

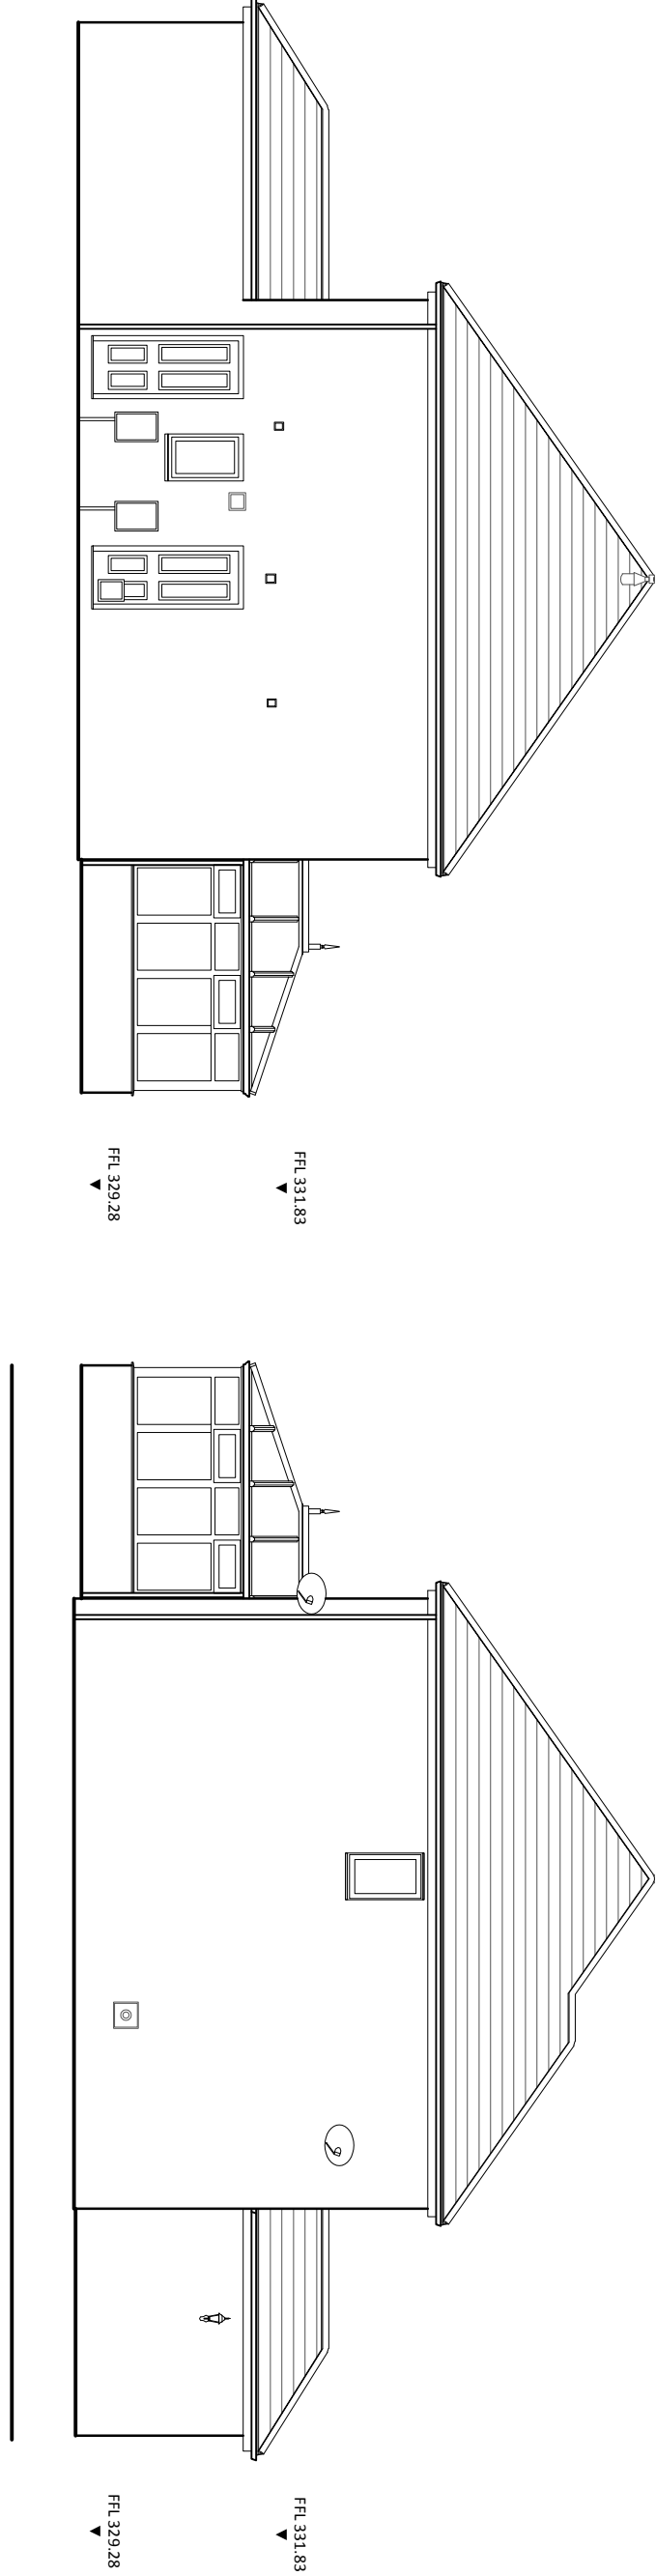

FRONT

REAR

SIDE

SIDE

CLIENT
MR GAVIN MEW

PROJECT
26 CALLUNA CLOSE, DOWLAIS,
CF48 3HF

DRAWING
EXISTING FLOOR PLANS AND
ELEVATIONS

SCALE @ A1	DATE	DRAWN	CHECKED
1:50, 1:100	MAR 2020	RD	JN

JOB NO.	DRAWING NO.	REVISION
1808	E02	.

