
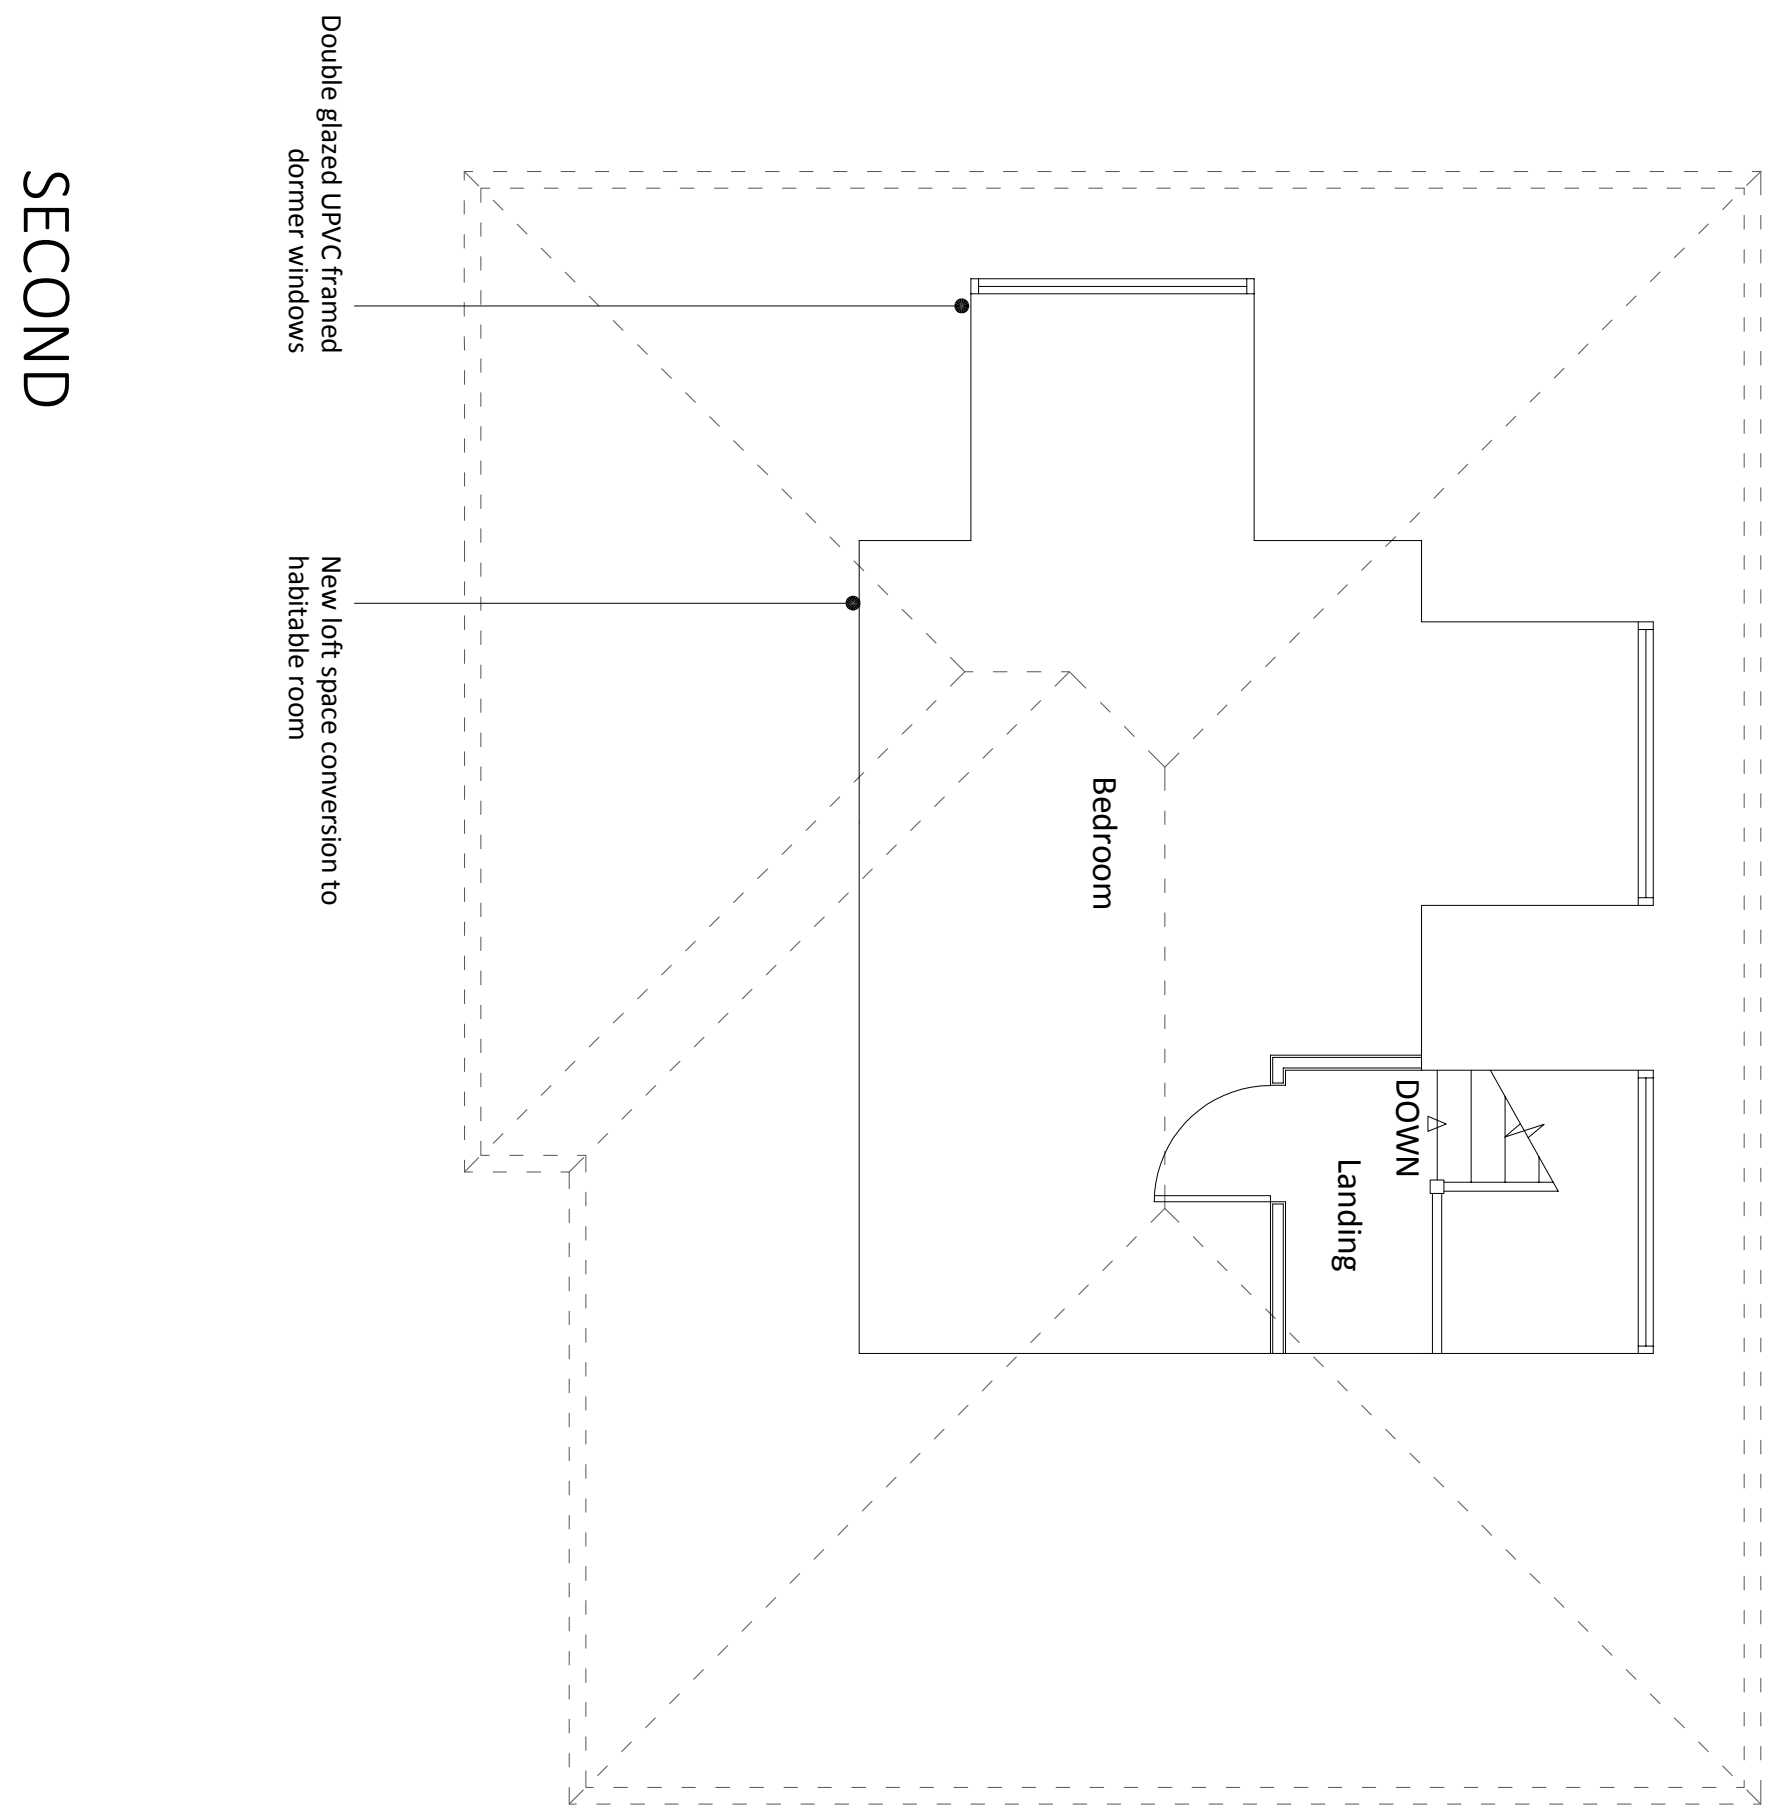
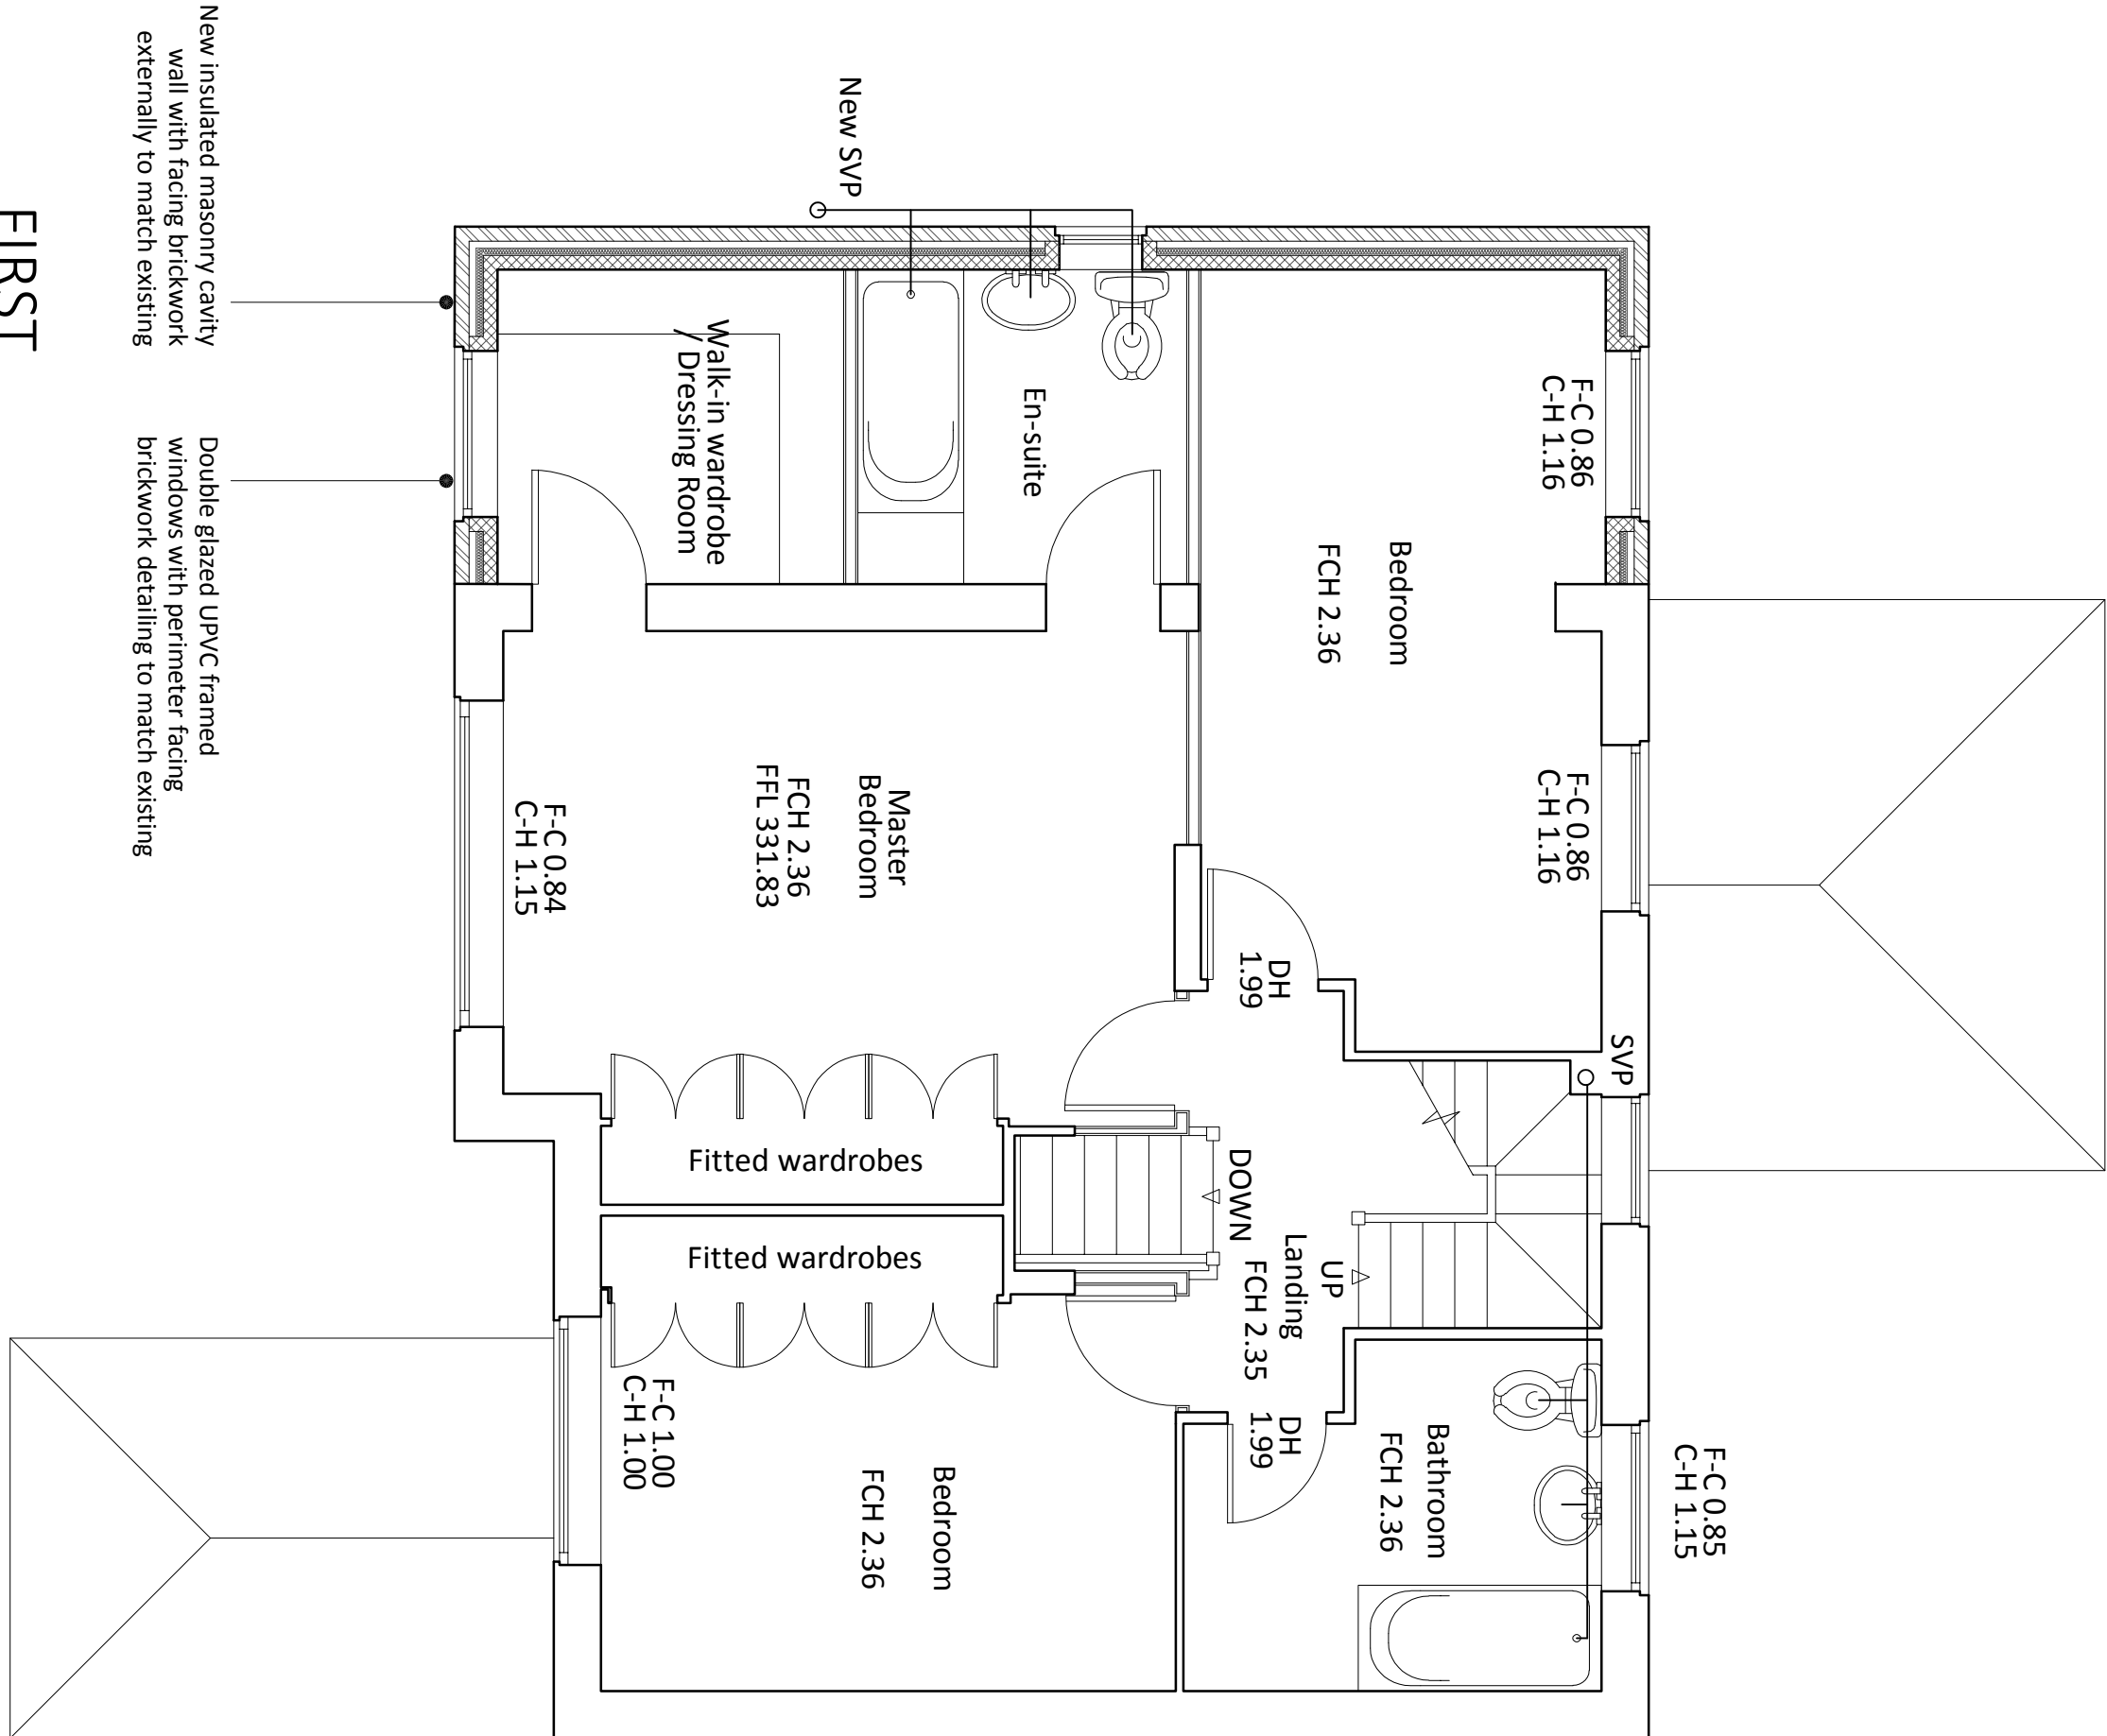


The contractor is to check all dimensions on site and inform the contract administrator/project manager of any discrepancies.

All work is to comply in every aspect with the Building Regulations, Codes of Practice and British Standards.






This drawing is to be read in conjunction with all other contract drawings and specifications.

rev	date	details	by
-----	------	---------	----

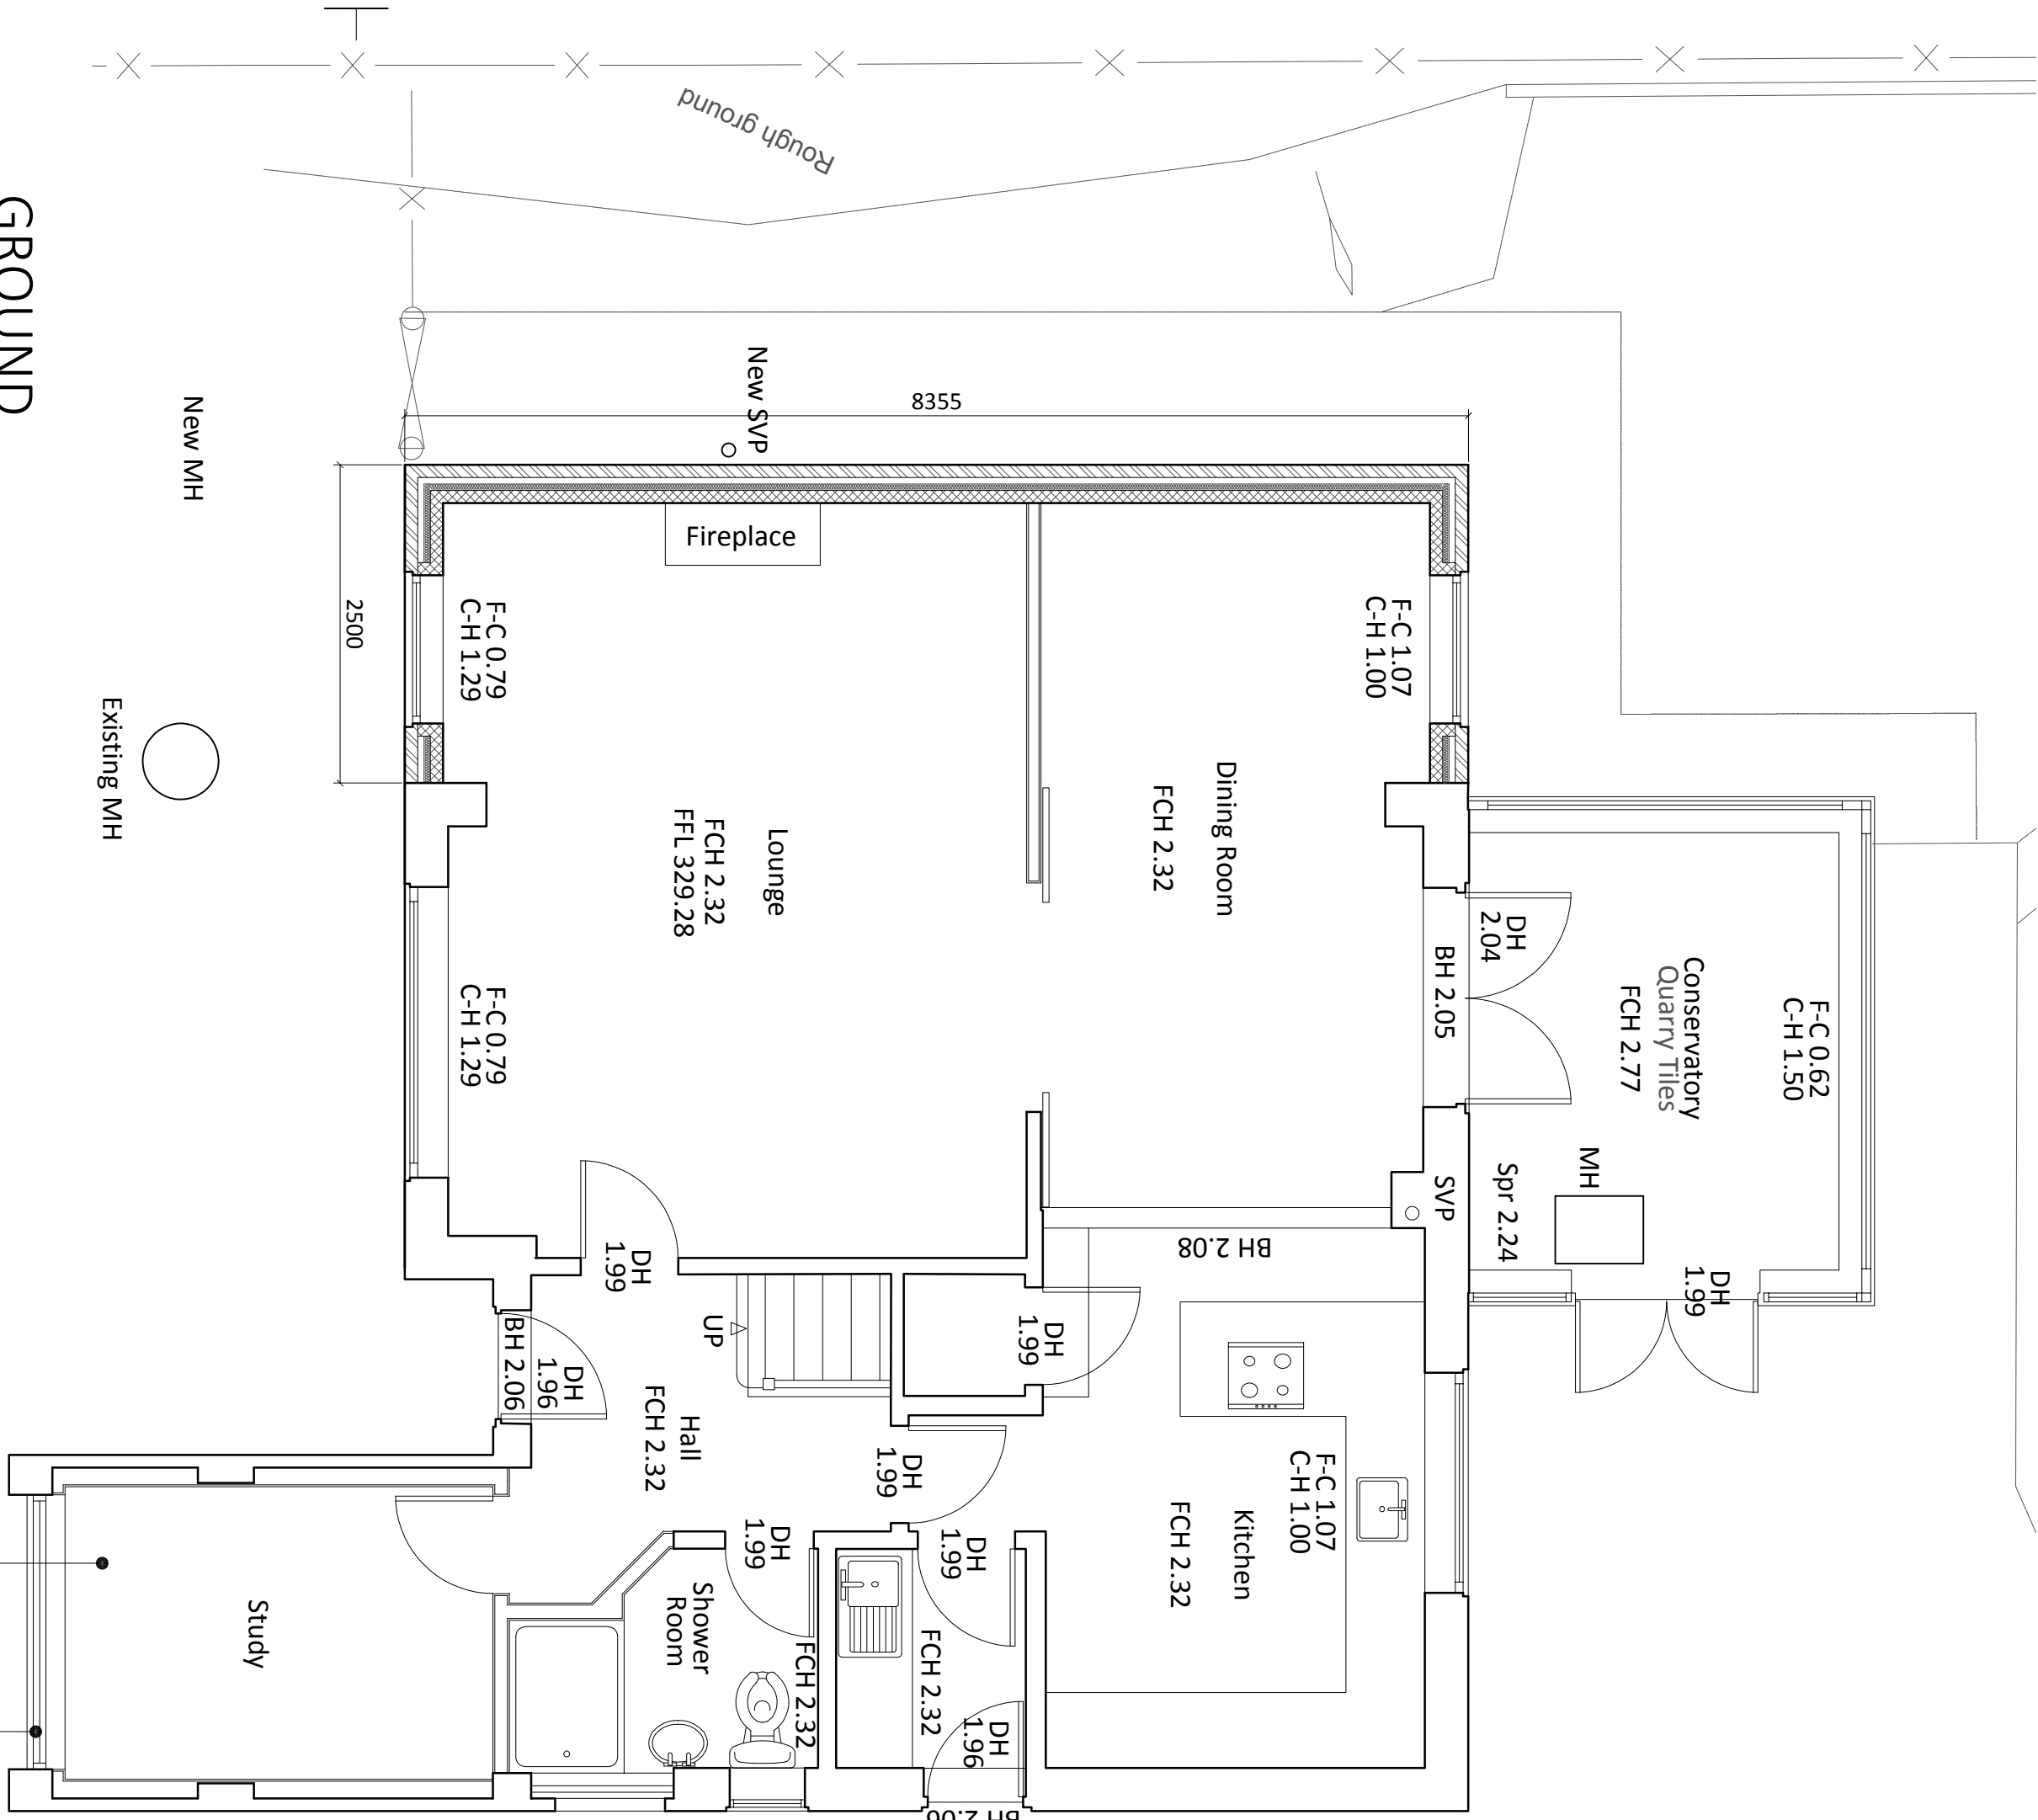


PROPOSED FLOOR PLANS

26 CALLUNA CLOSE, DOWLAIS, CF48 3HF

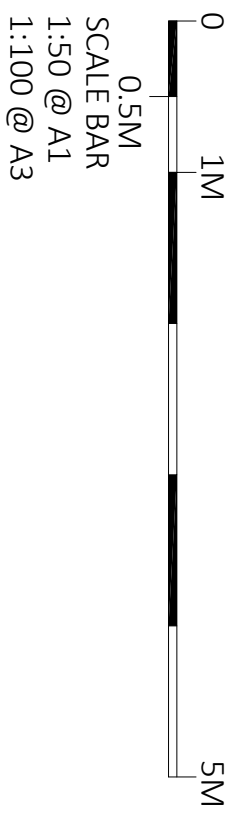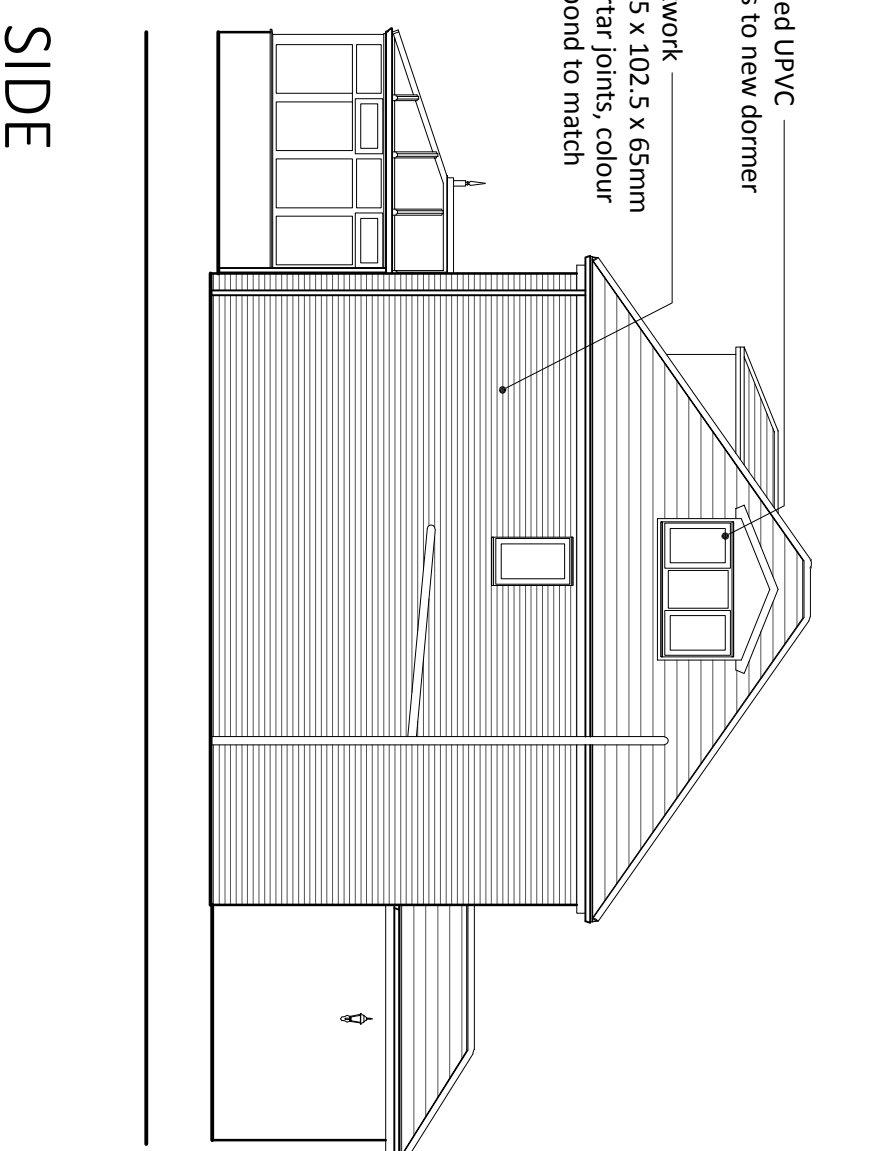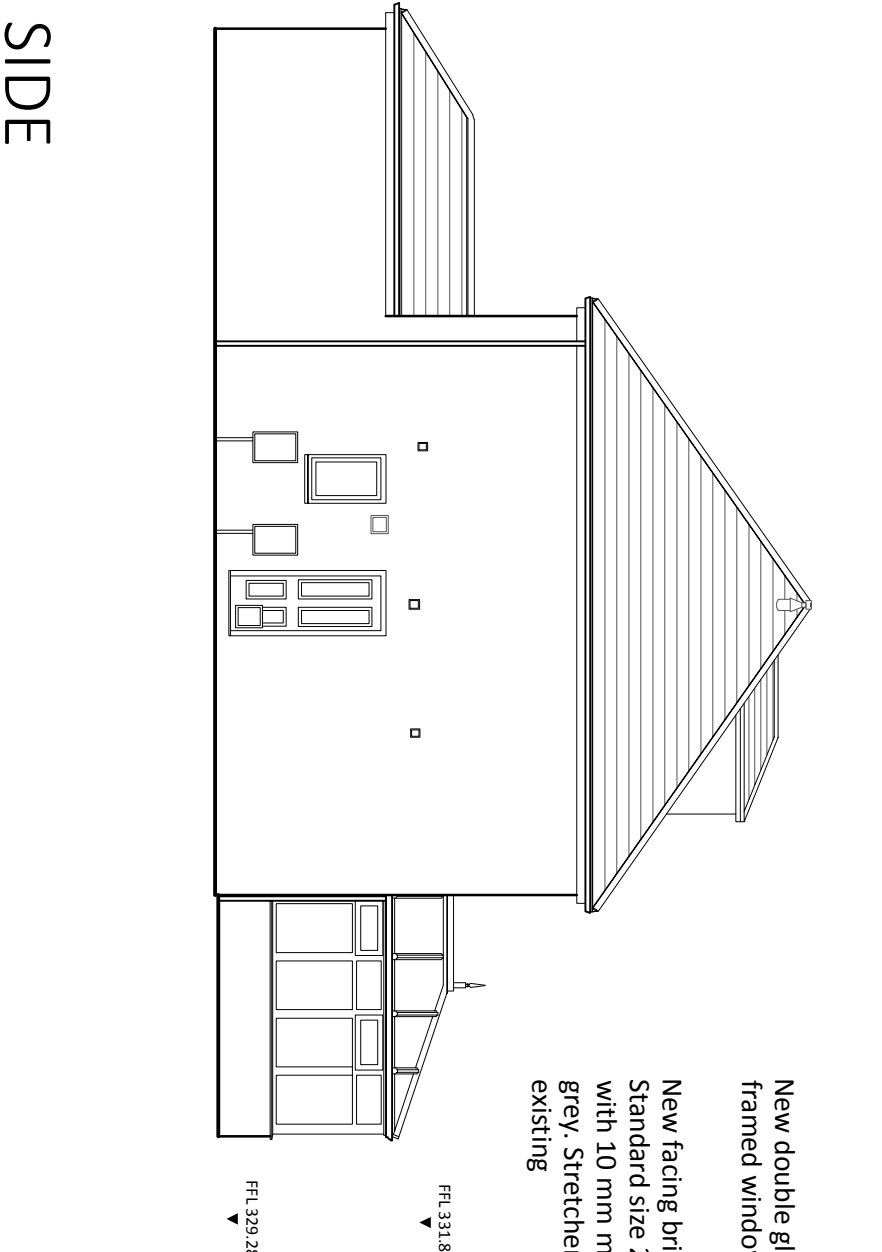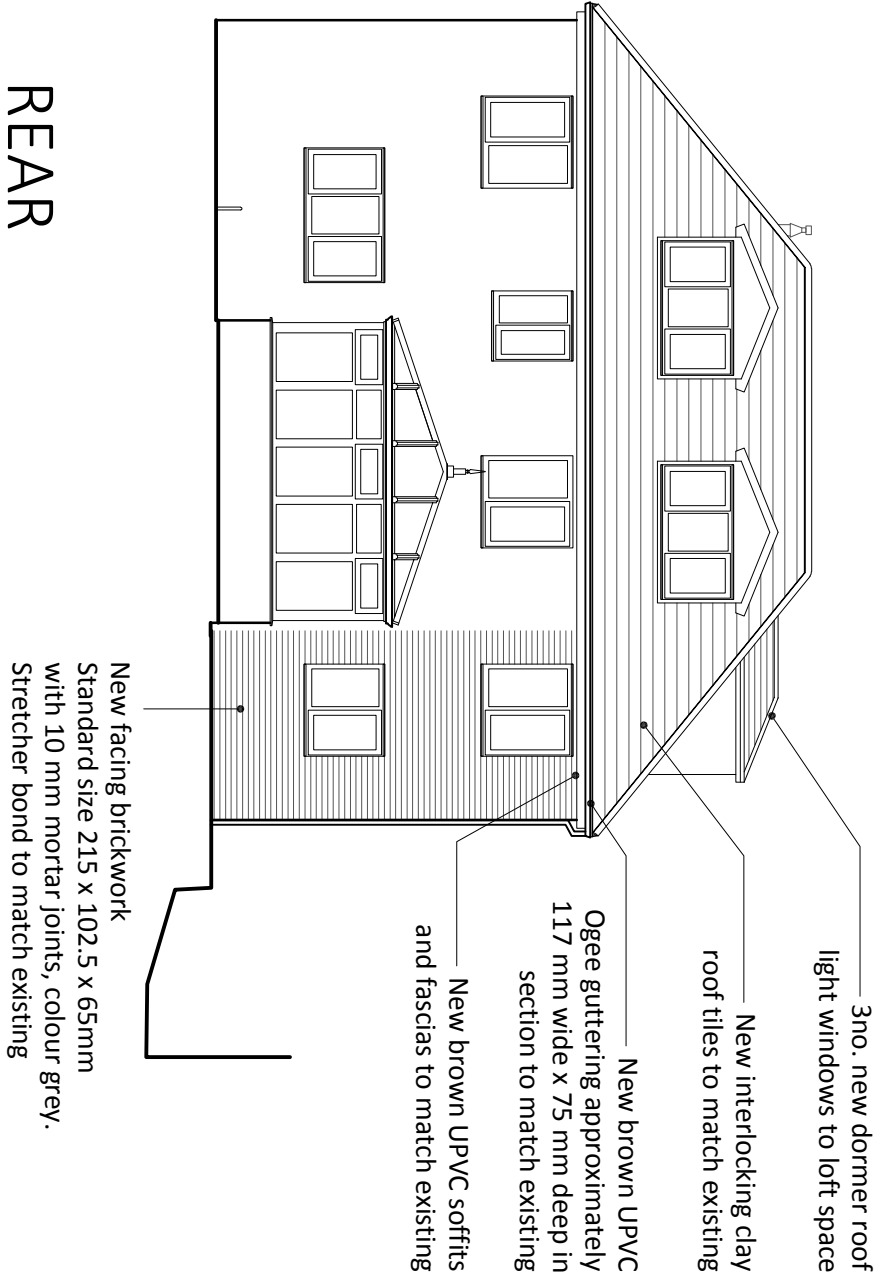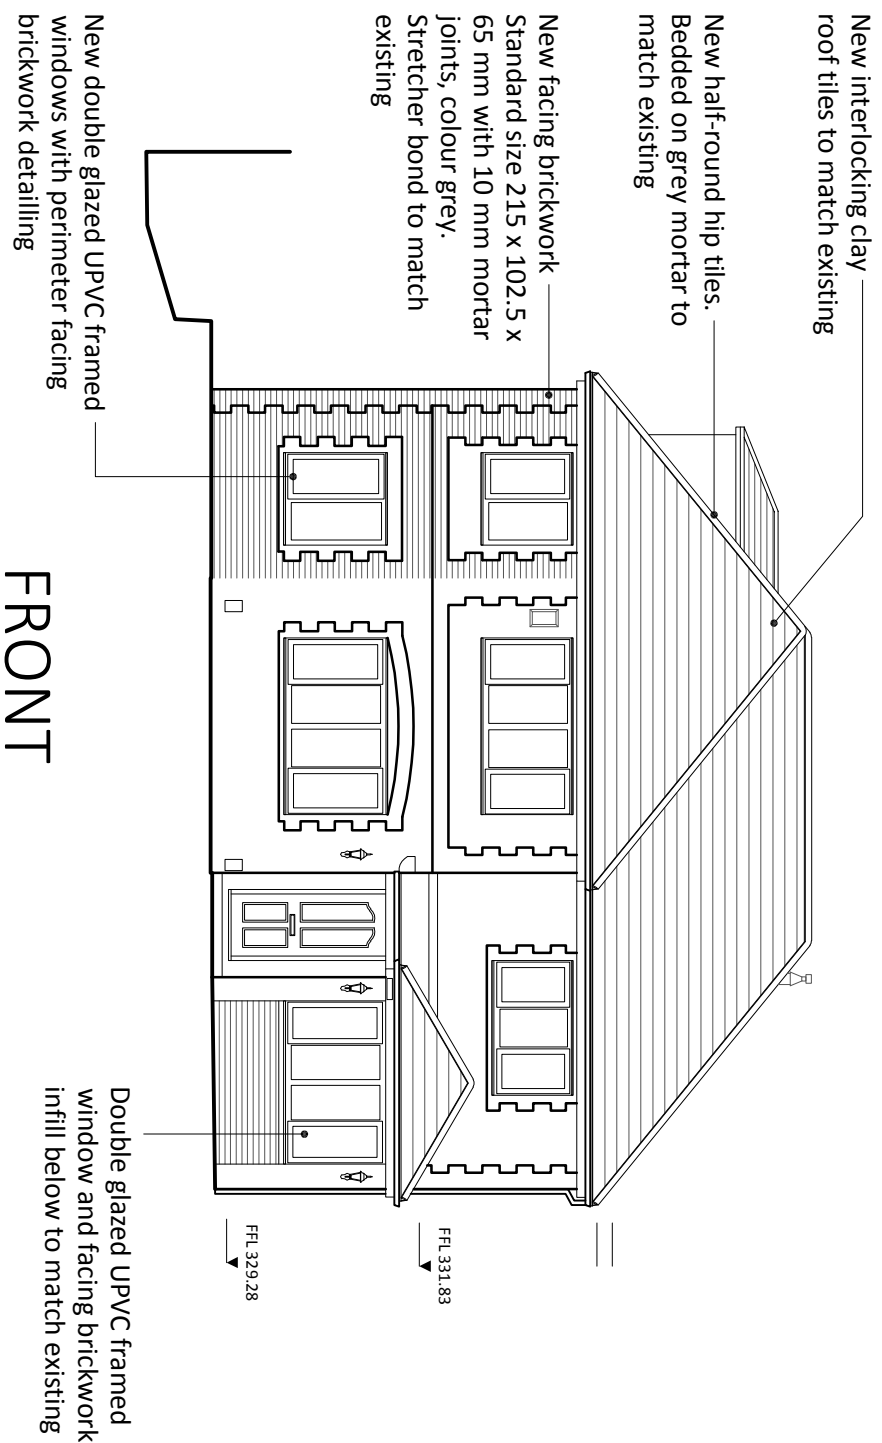

PROPOSED ELEVATIONS

26 CALLUNA CLOSE, DOWLAIS, CF48 3HF

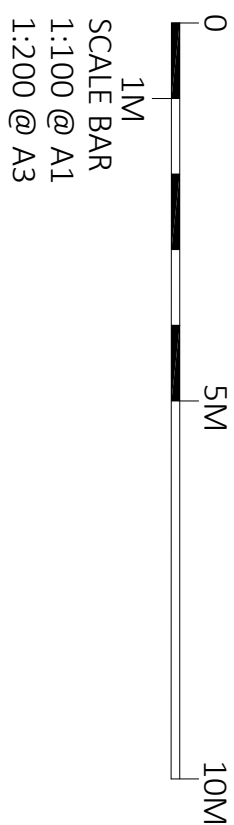

CLIENT MR GAVIN MEW			
PROJECT 26 CALLUNA CLOSE, DOWLAIS, CF48 3HF			
DRAWING PROPOSED FLOOR PLANS AND ELEVATIONS			
SCALE @ A1 1:50, 1:100	DATE MAR 2020	DRAWN RD	CHECKED JN
JOB NO. 1808	DRAWING NO. P02	REVISION .	

