



The contractor is to check all dimensions on site and inform the contract administrator/project manager of any discrepancies.

All work is to comply in every aspect with the Building Regulations, Codes of Practice and British Standards.


This drawing is to be read in conjunction with all other contract drawings and specifications.

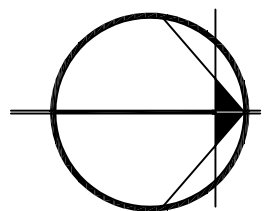








rev	date	details	by
-----	------	---------	----

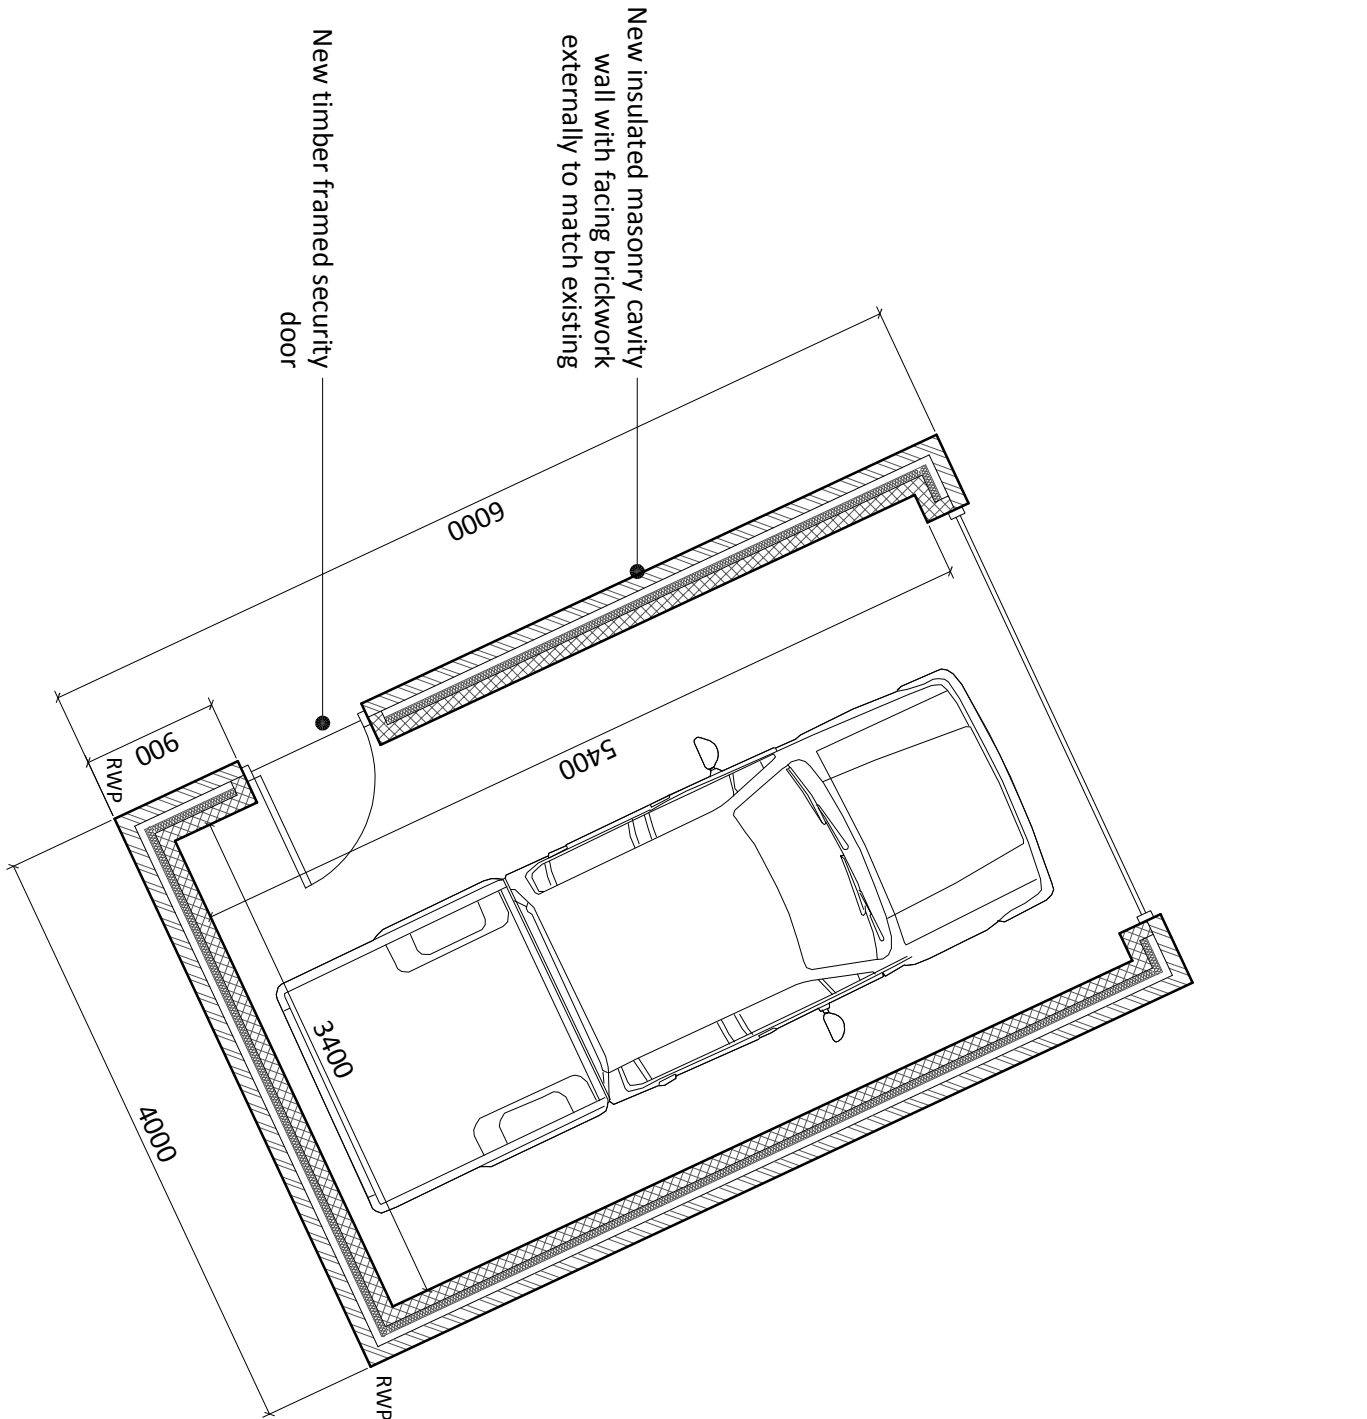

GROUND

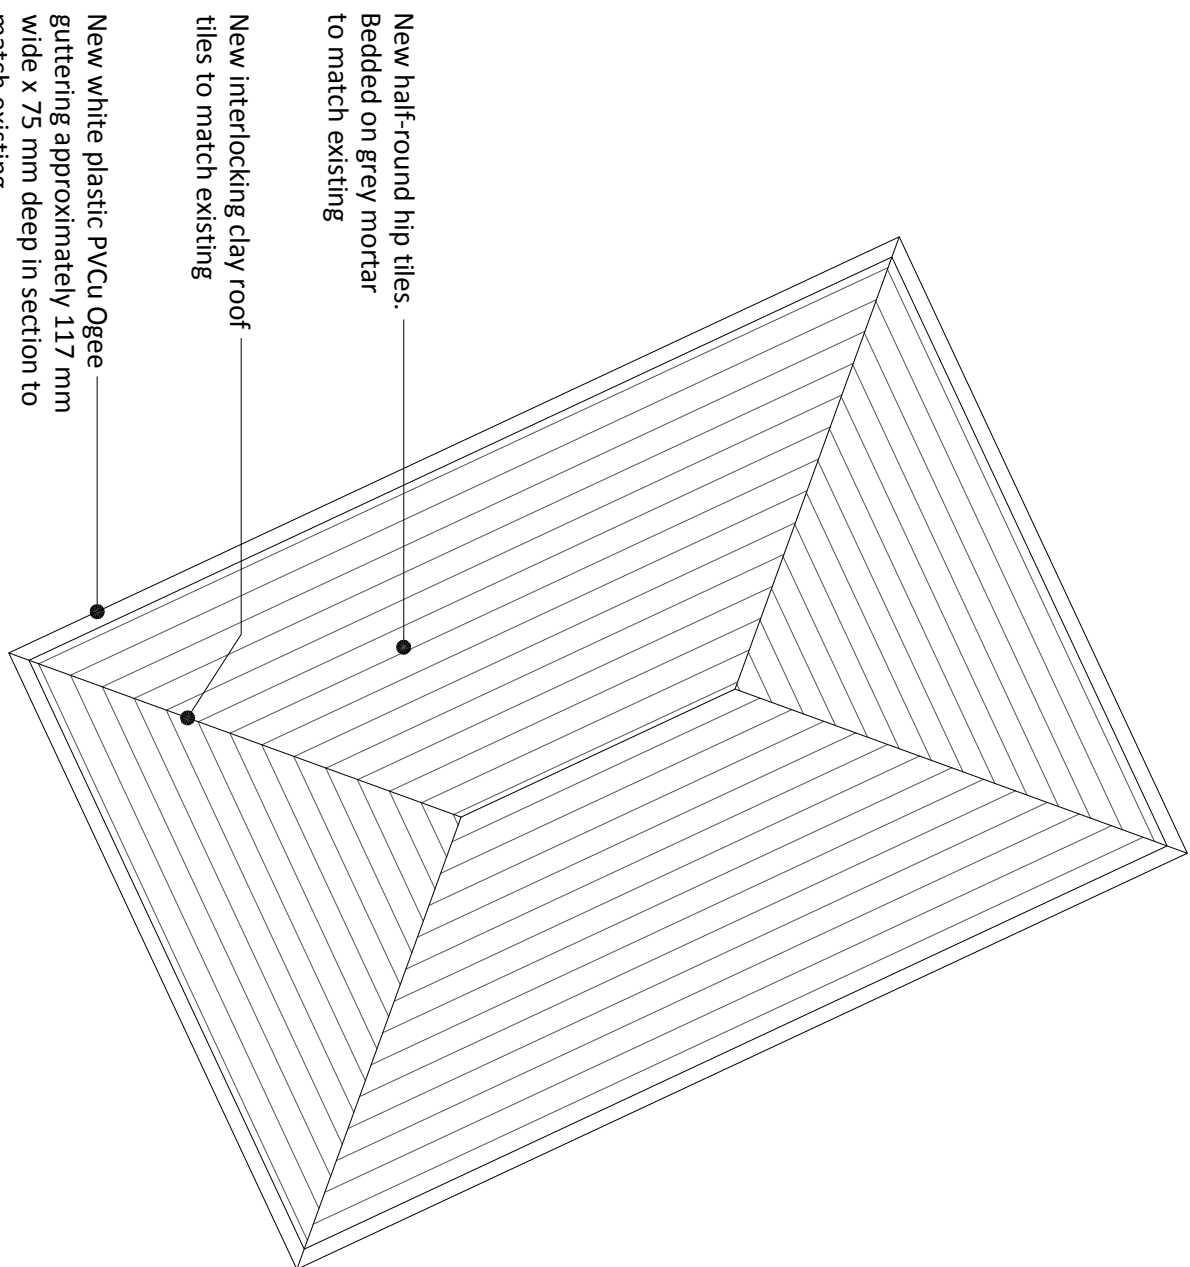

ROOF

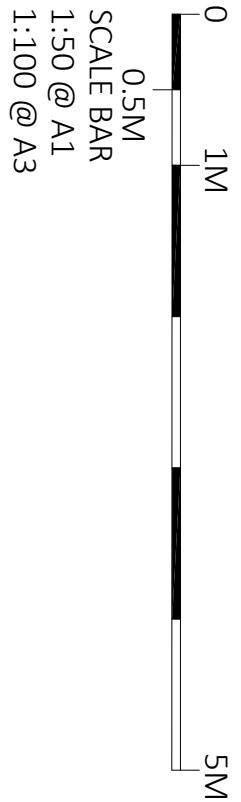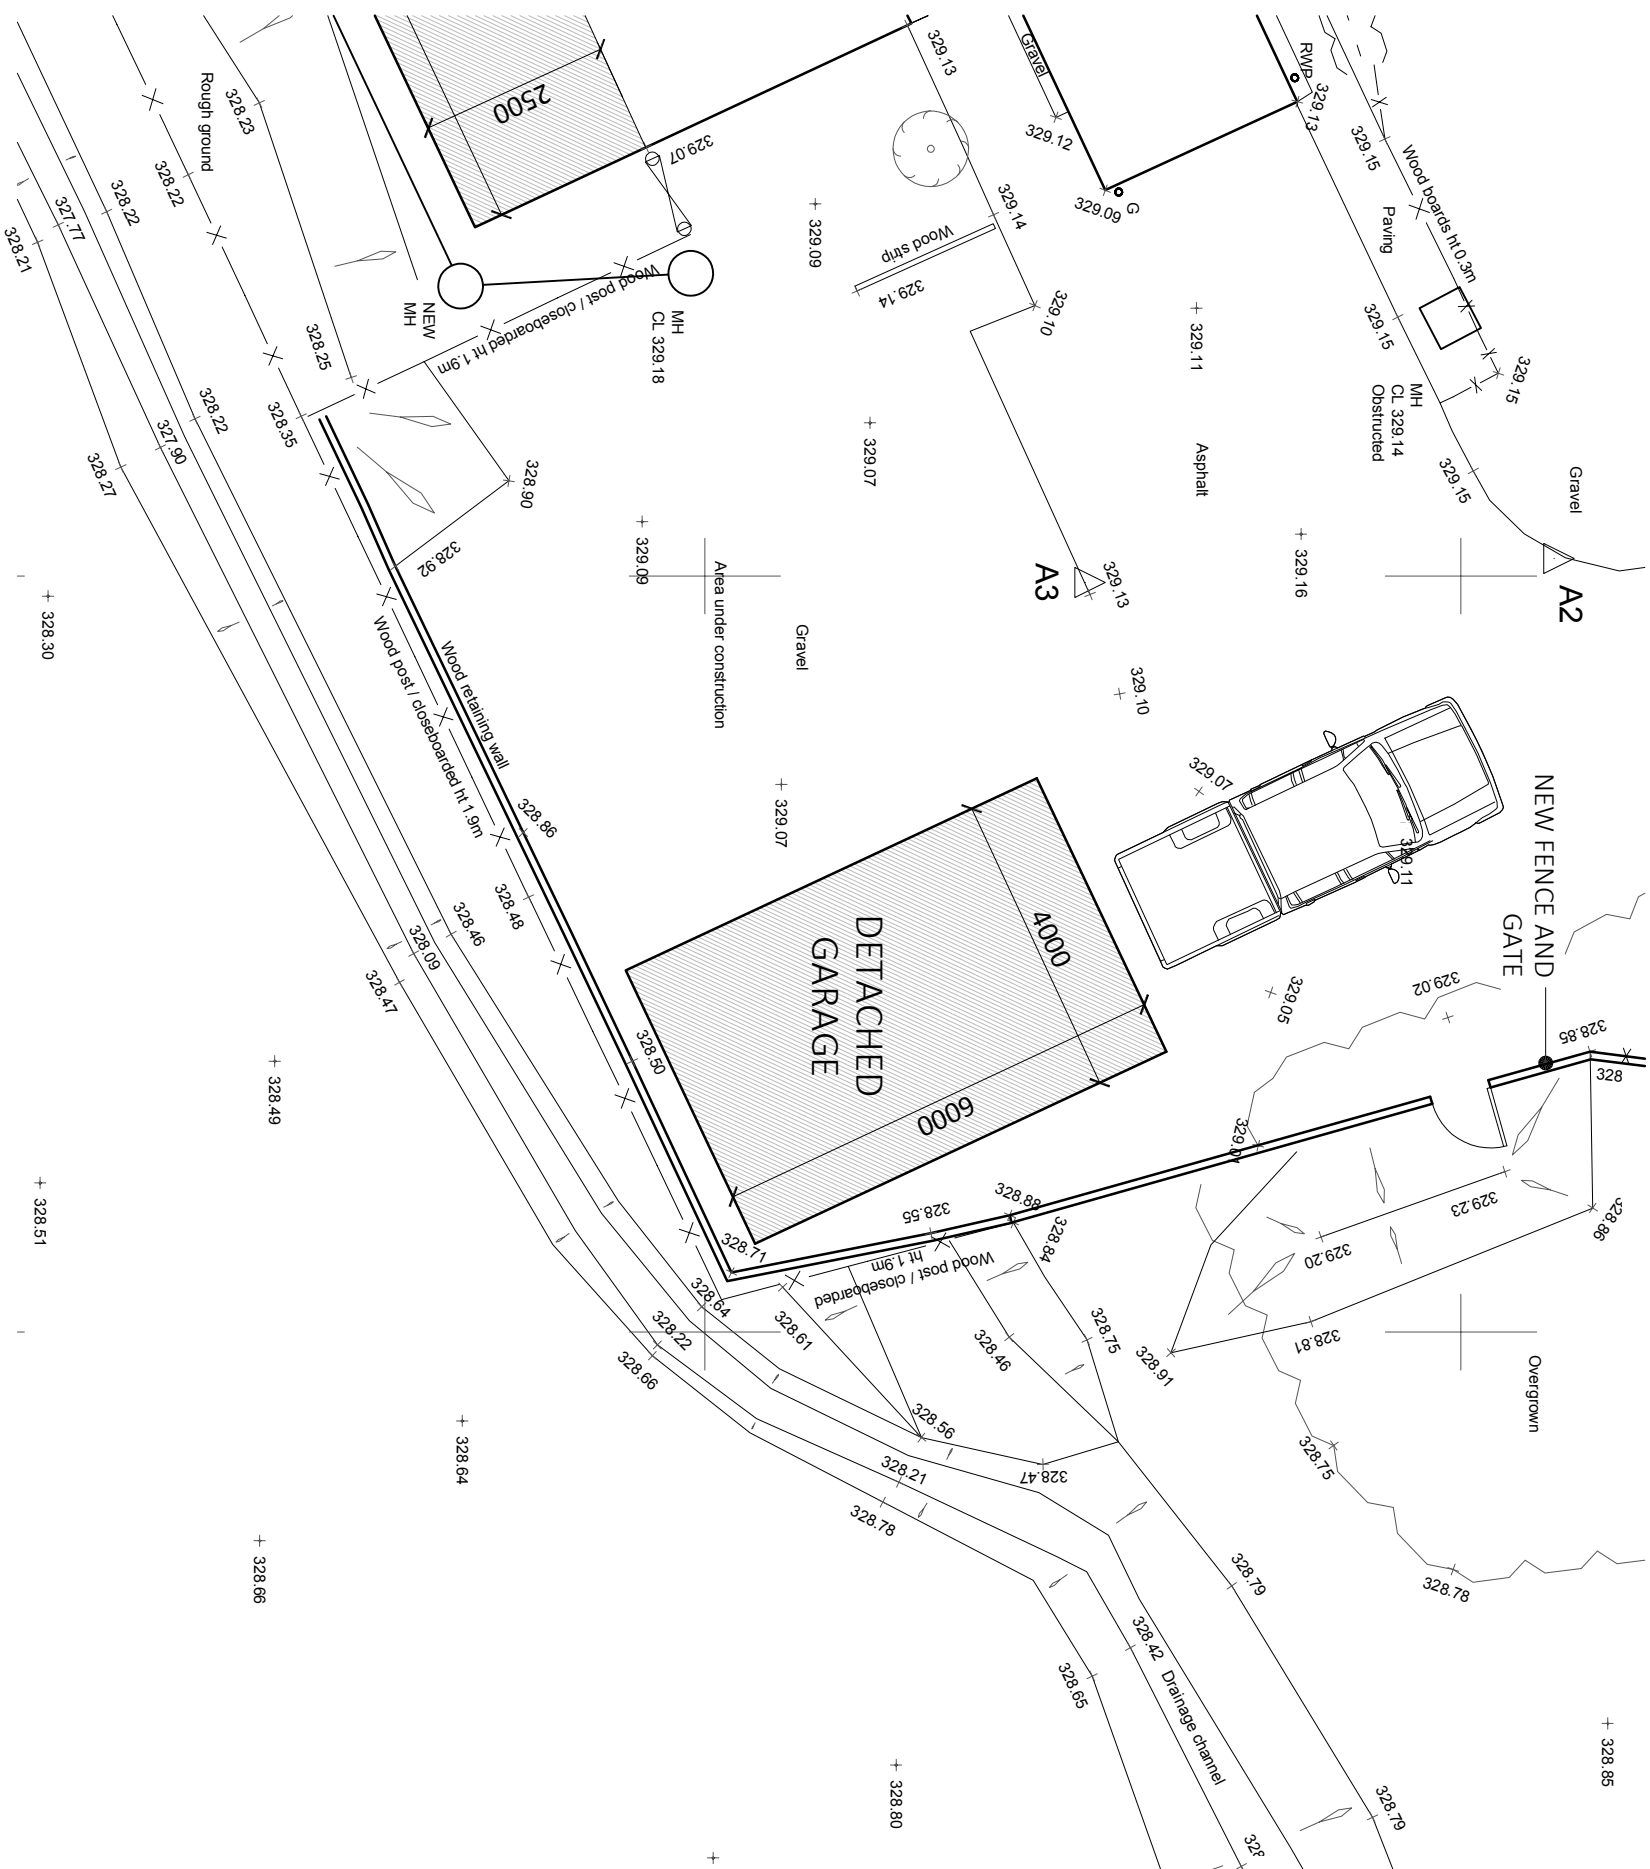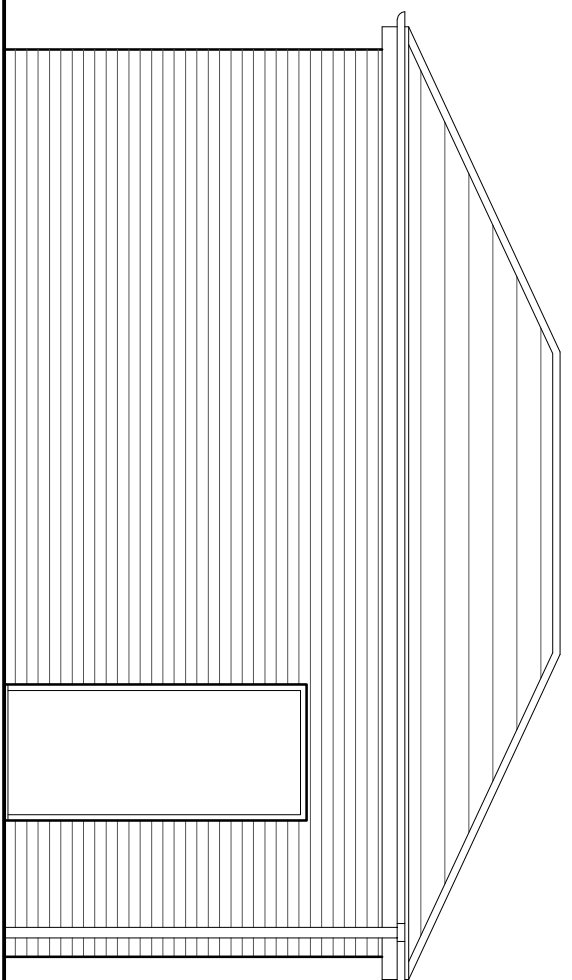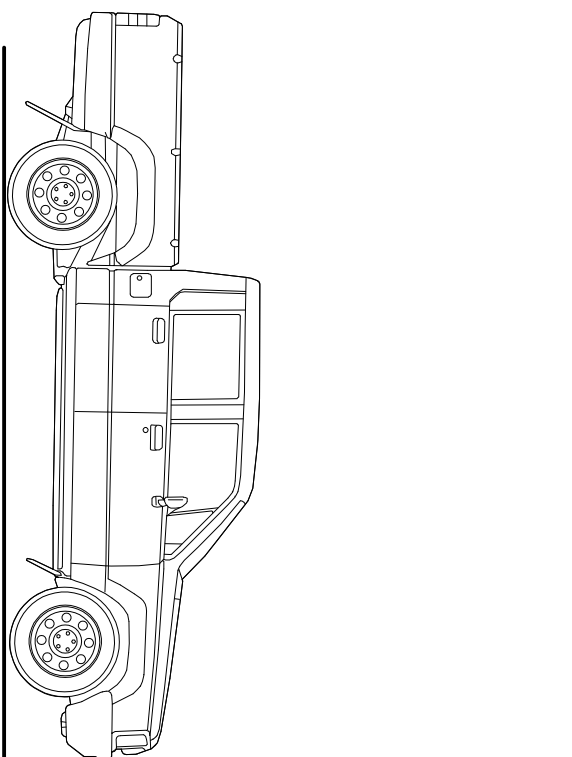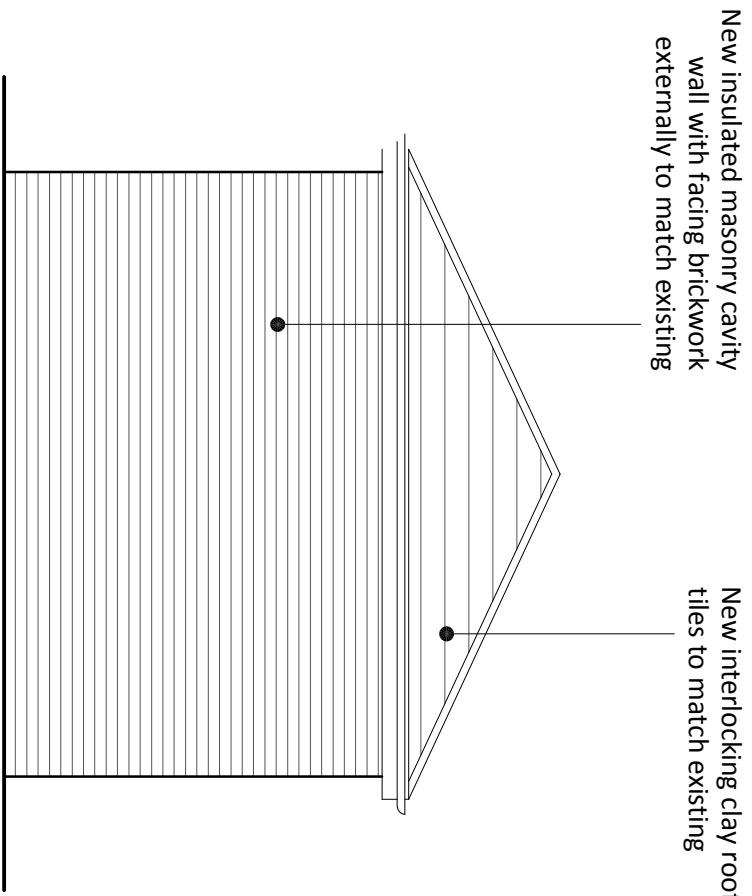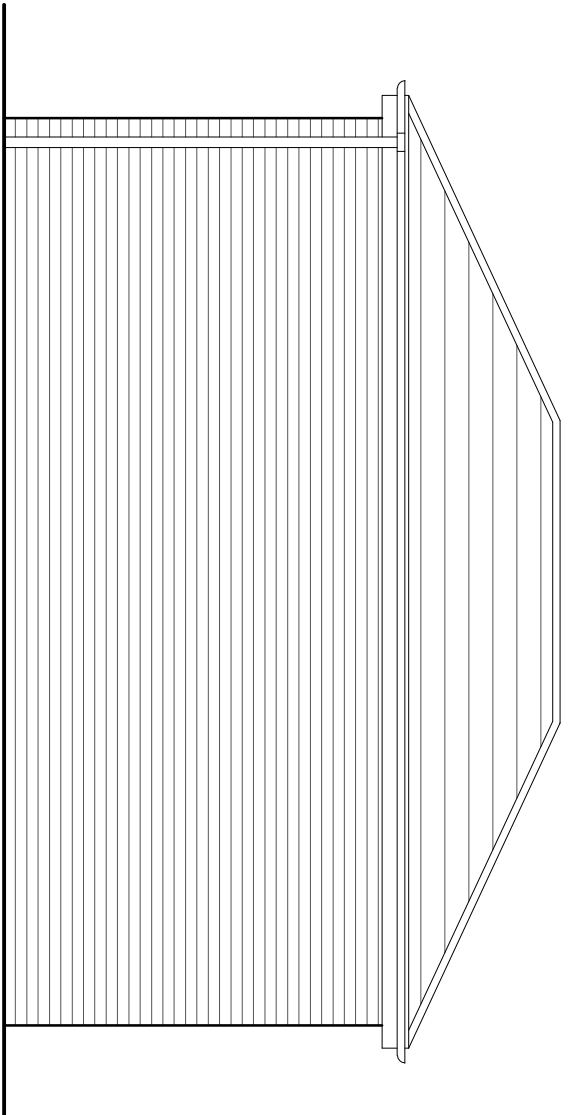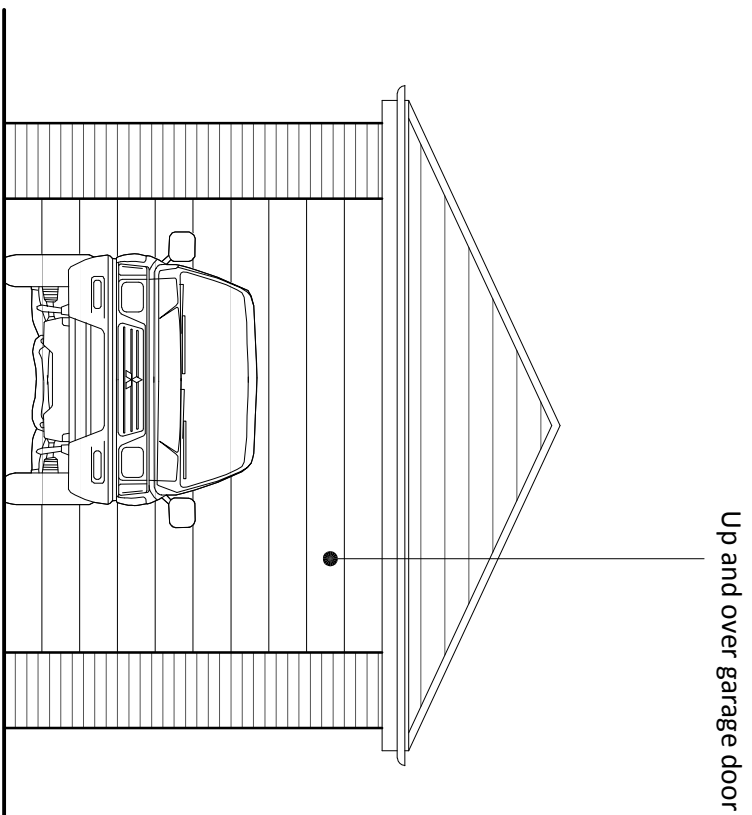

PROPOSED GARAGE FLOOR PLANS AND ELEVATIONS

26 CALLUNA CLOSE, DOWLAIS, CF48 3HF


CLIENT
MR GAVIN MEW

PROJECT
26 CALLUNA CLOSE, DOWLAIS,
CF48 3HF

DRAWING
PROPOSED GARAGE FLOOR PLANS
AND ELEVATIONS

SCALE @ A1	DATE	DRAWN	CHECKED
1:50, 1:100	MAR 2020	RD	JN

JOB NO.	DRAWING NO.	REVISION
1808	P03	.

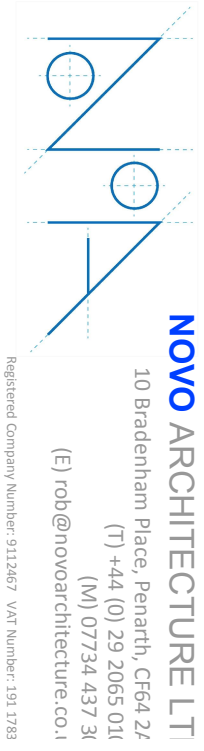

10 Bradenham Place, Penarth, CF64 2J
(T) +44 (0) 29 2065 011
(F) +44 (0) 29 2065 012
(E) info@novoa.co.uk
Registered Company Number 5512867 VAT Number: 217 1760