


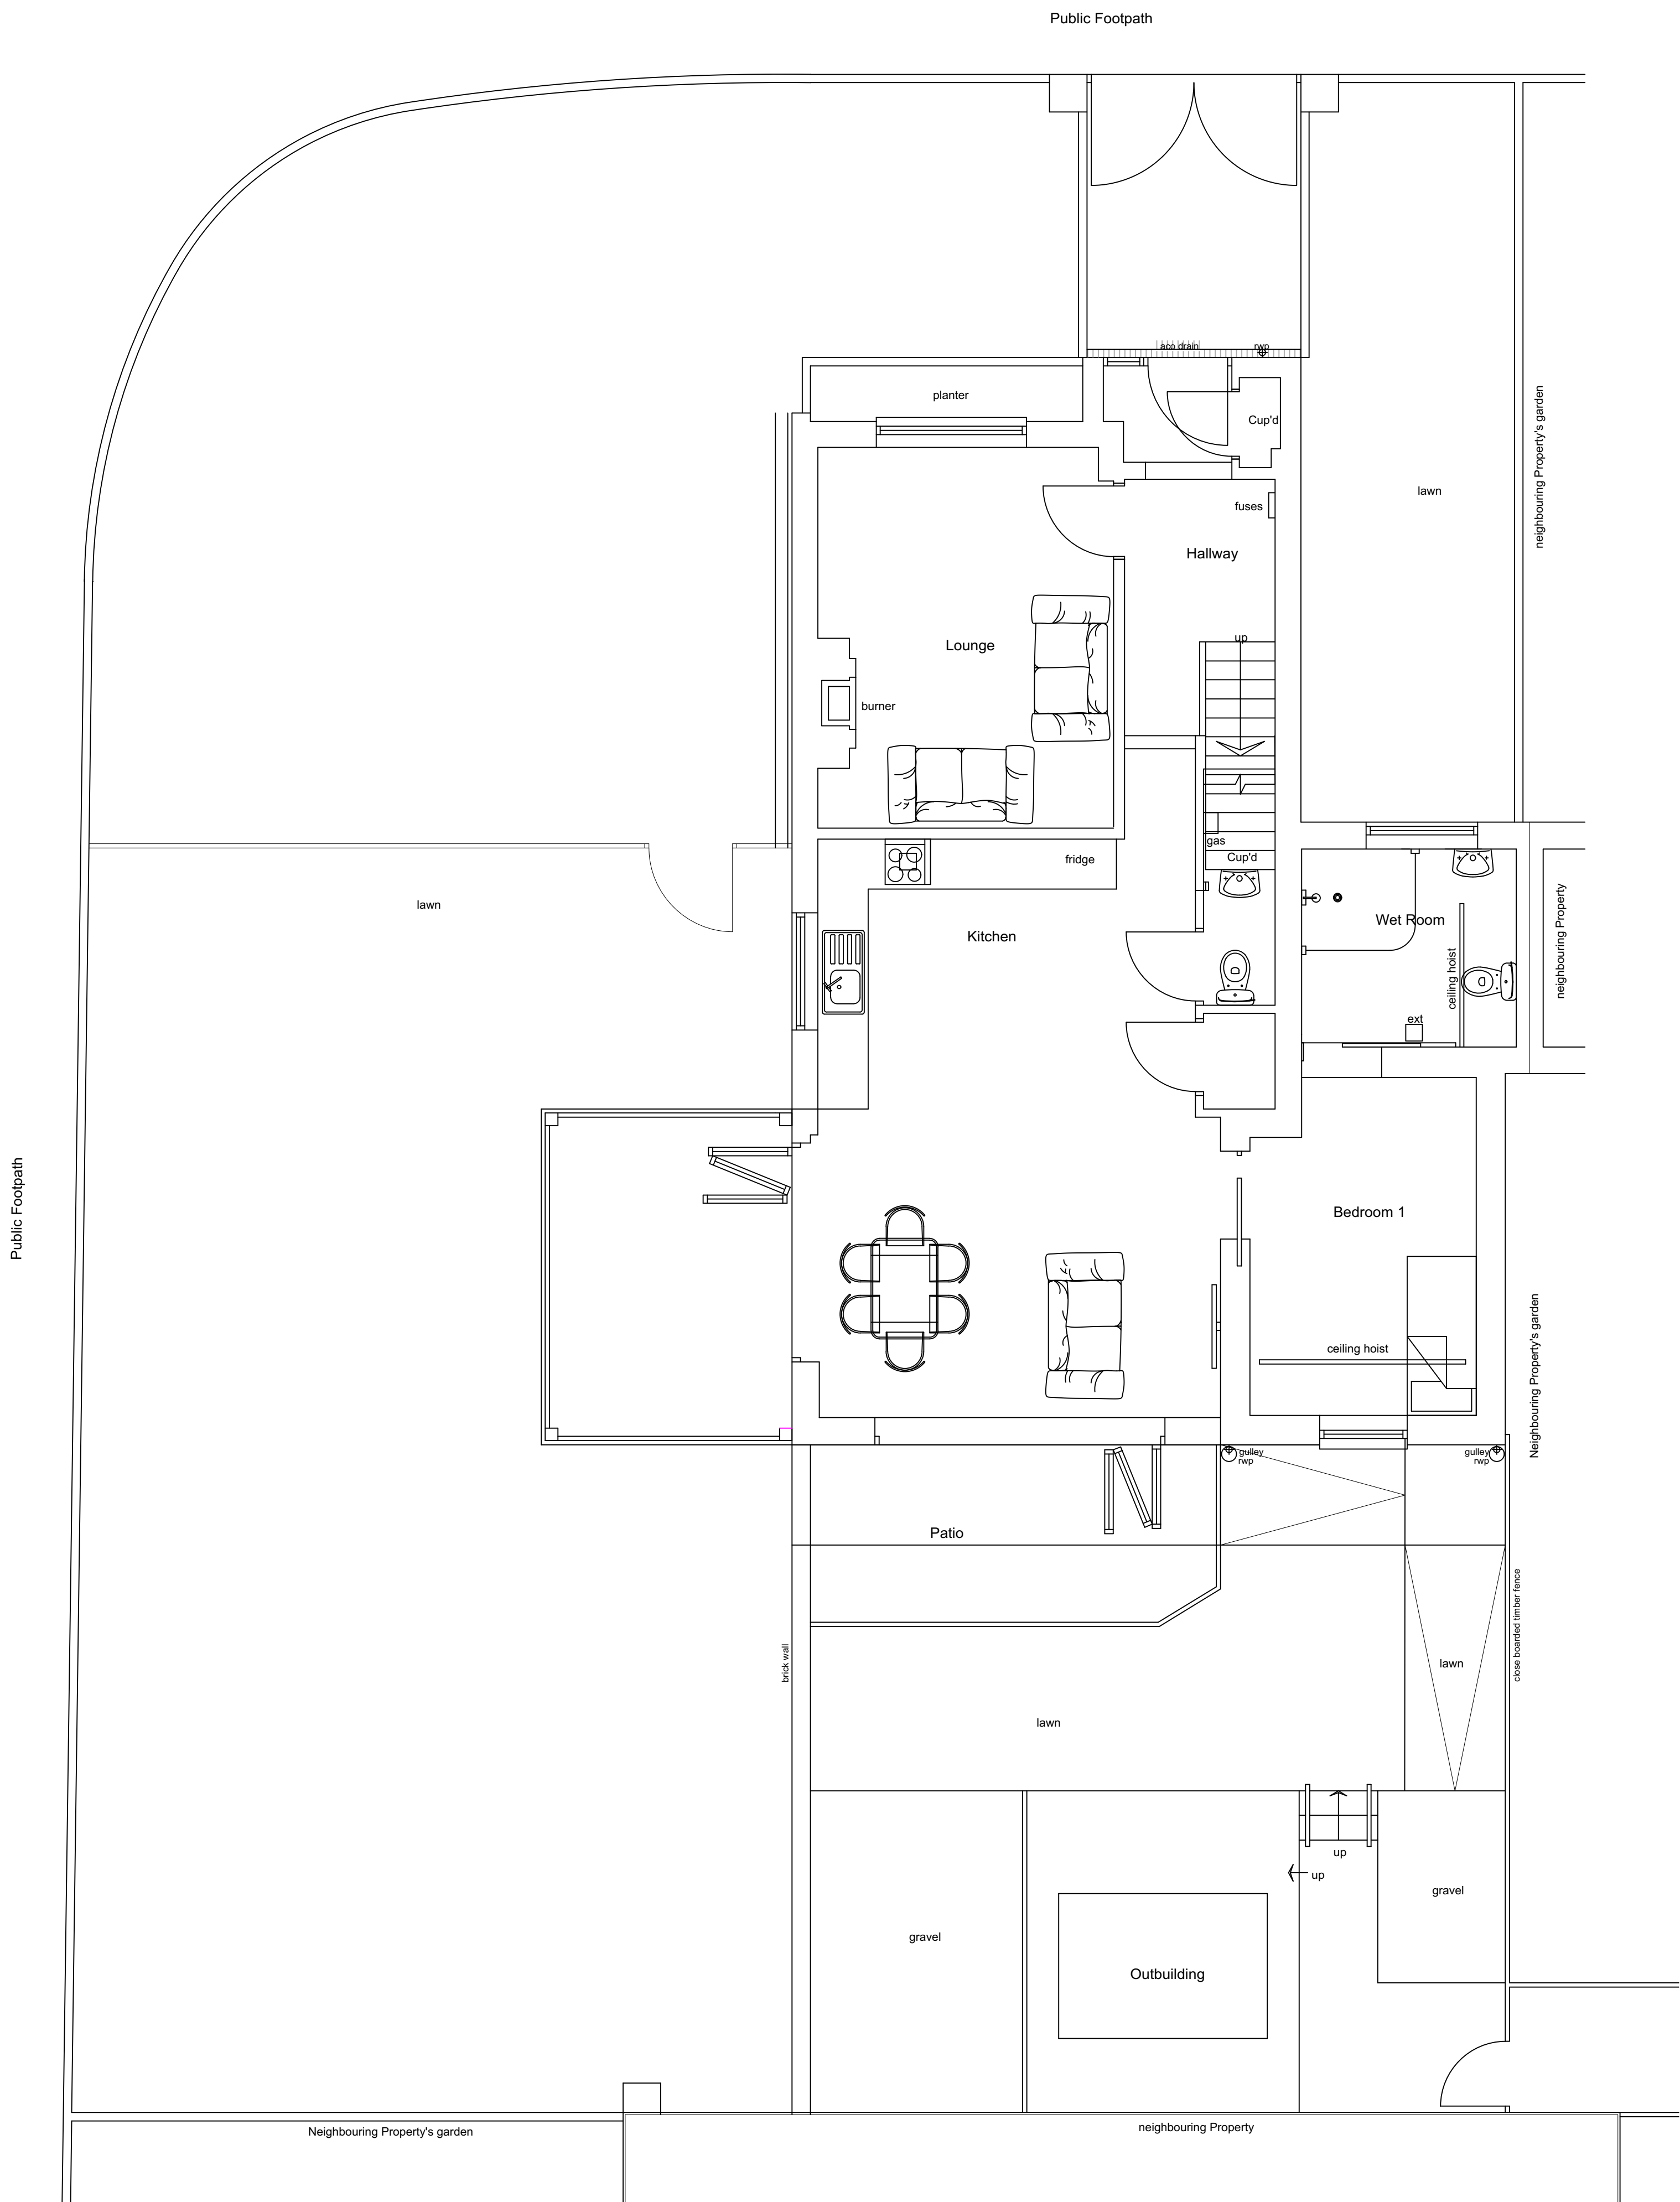

PROPOSED GROUND FLOOR


SCALE 1:50





George and Co.

Rear and Side Balcony
Amanda Coombs
78 Heol Rhyd-Y-Bedd
Pant, Merthyr Tydfil
CF48 2DS


005.01	Plans		
planning	1:50@A1	Feb '21	CG
1st Floor Woodfired Studios 82 High St Merthyr Tydfil CF37 6DE 07830328652 hello@georgeandco.studio www.georgeandco.studio			
DO NOT SCALE THIS DRAWING		@George and Co.	

 

PROPOSED FIRST FLOOR

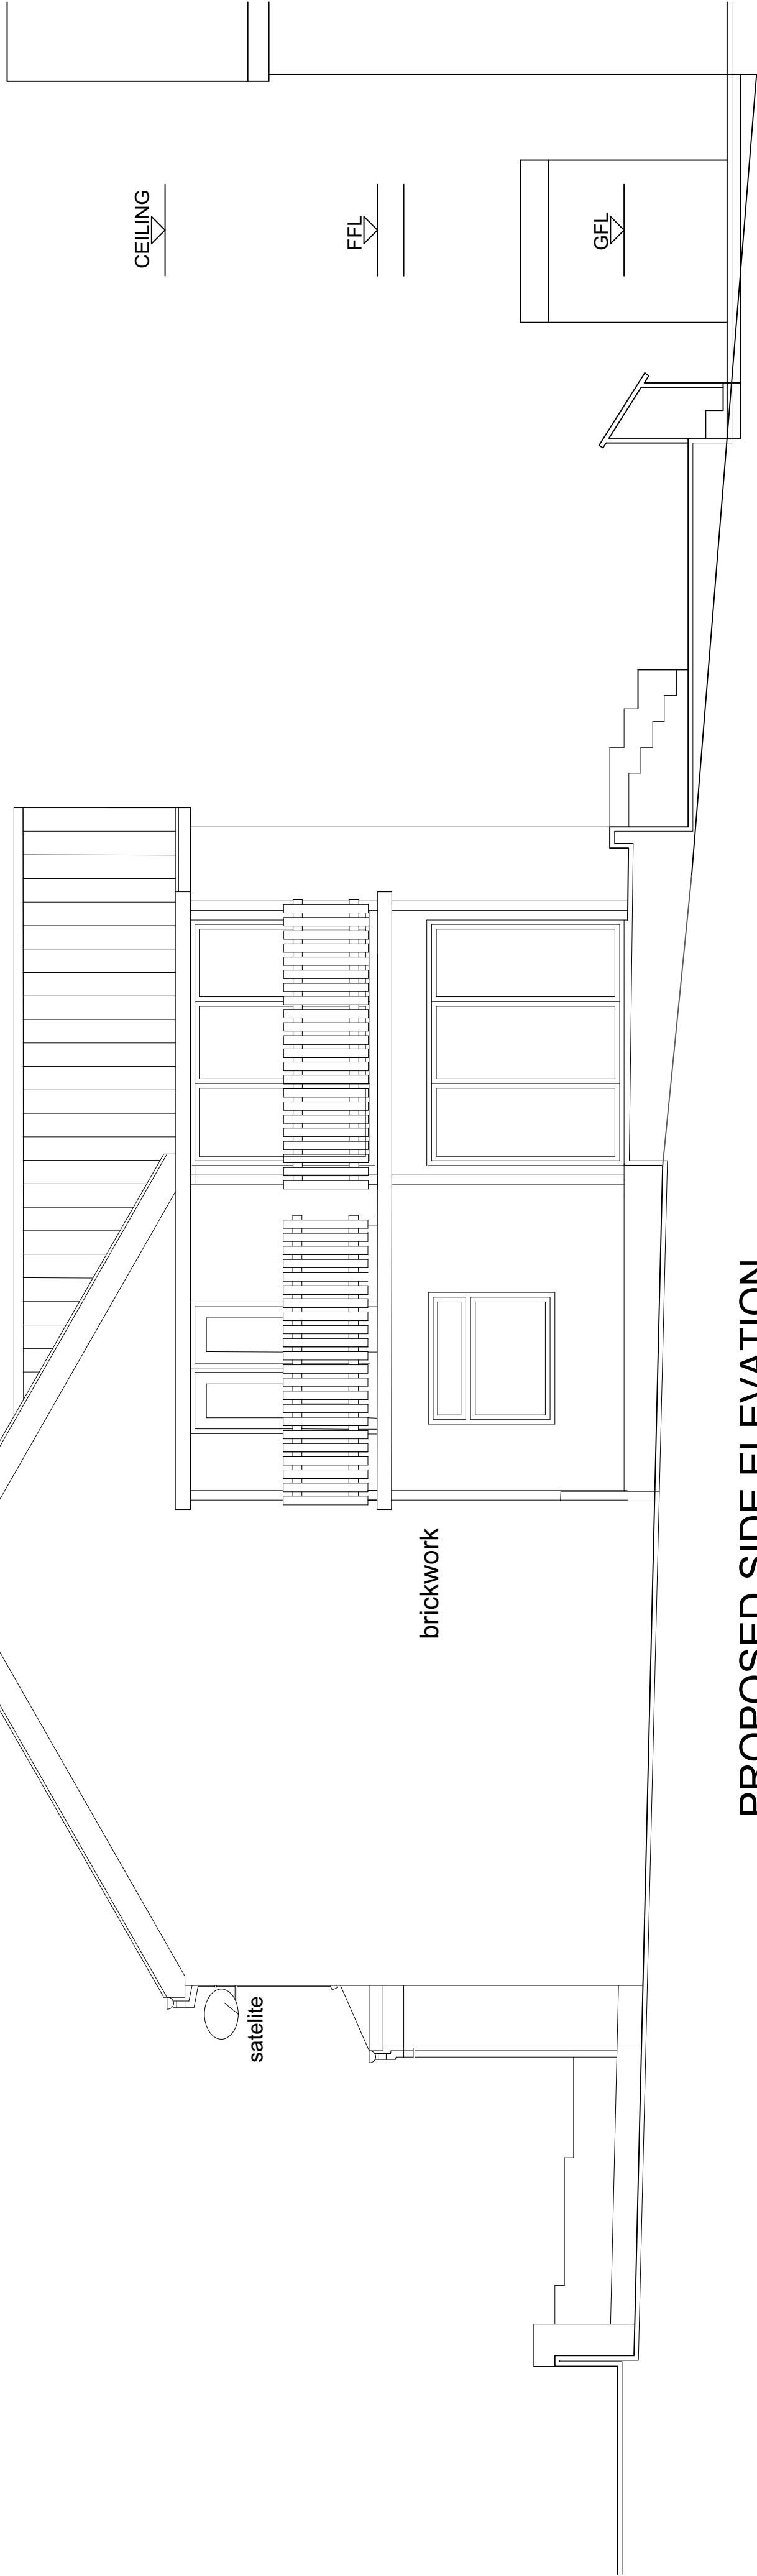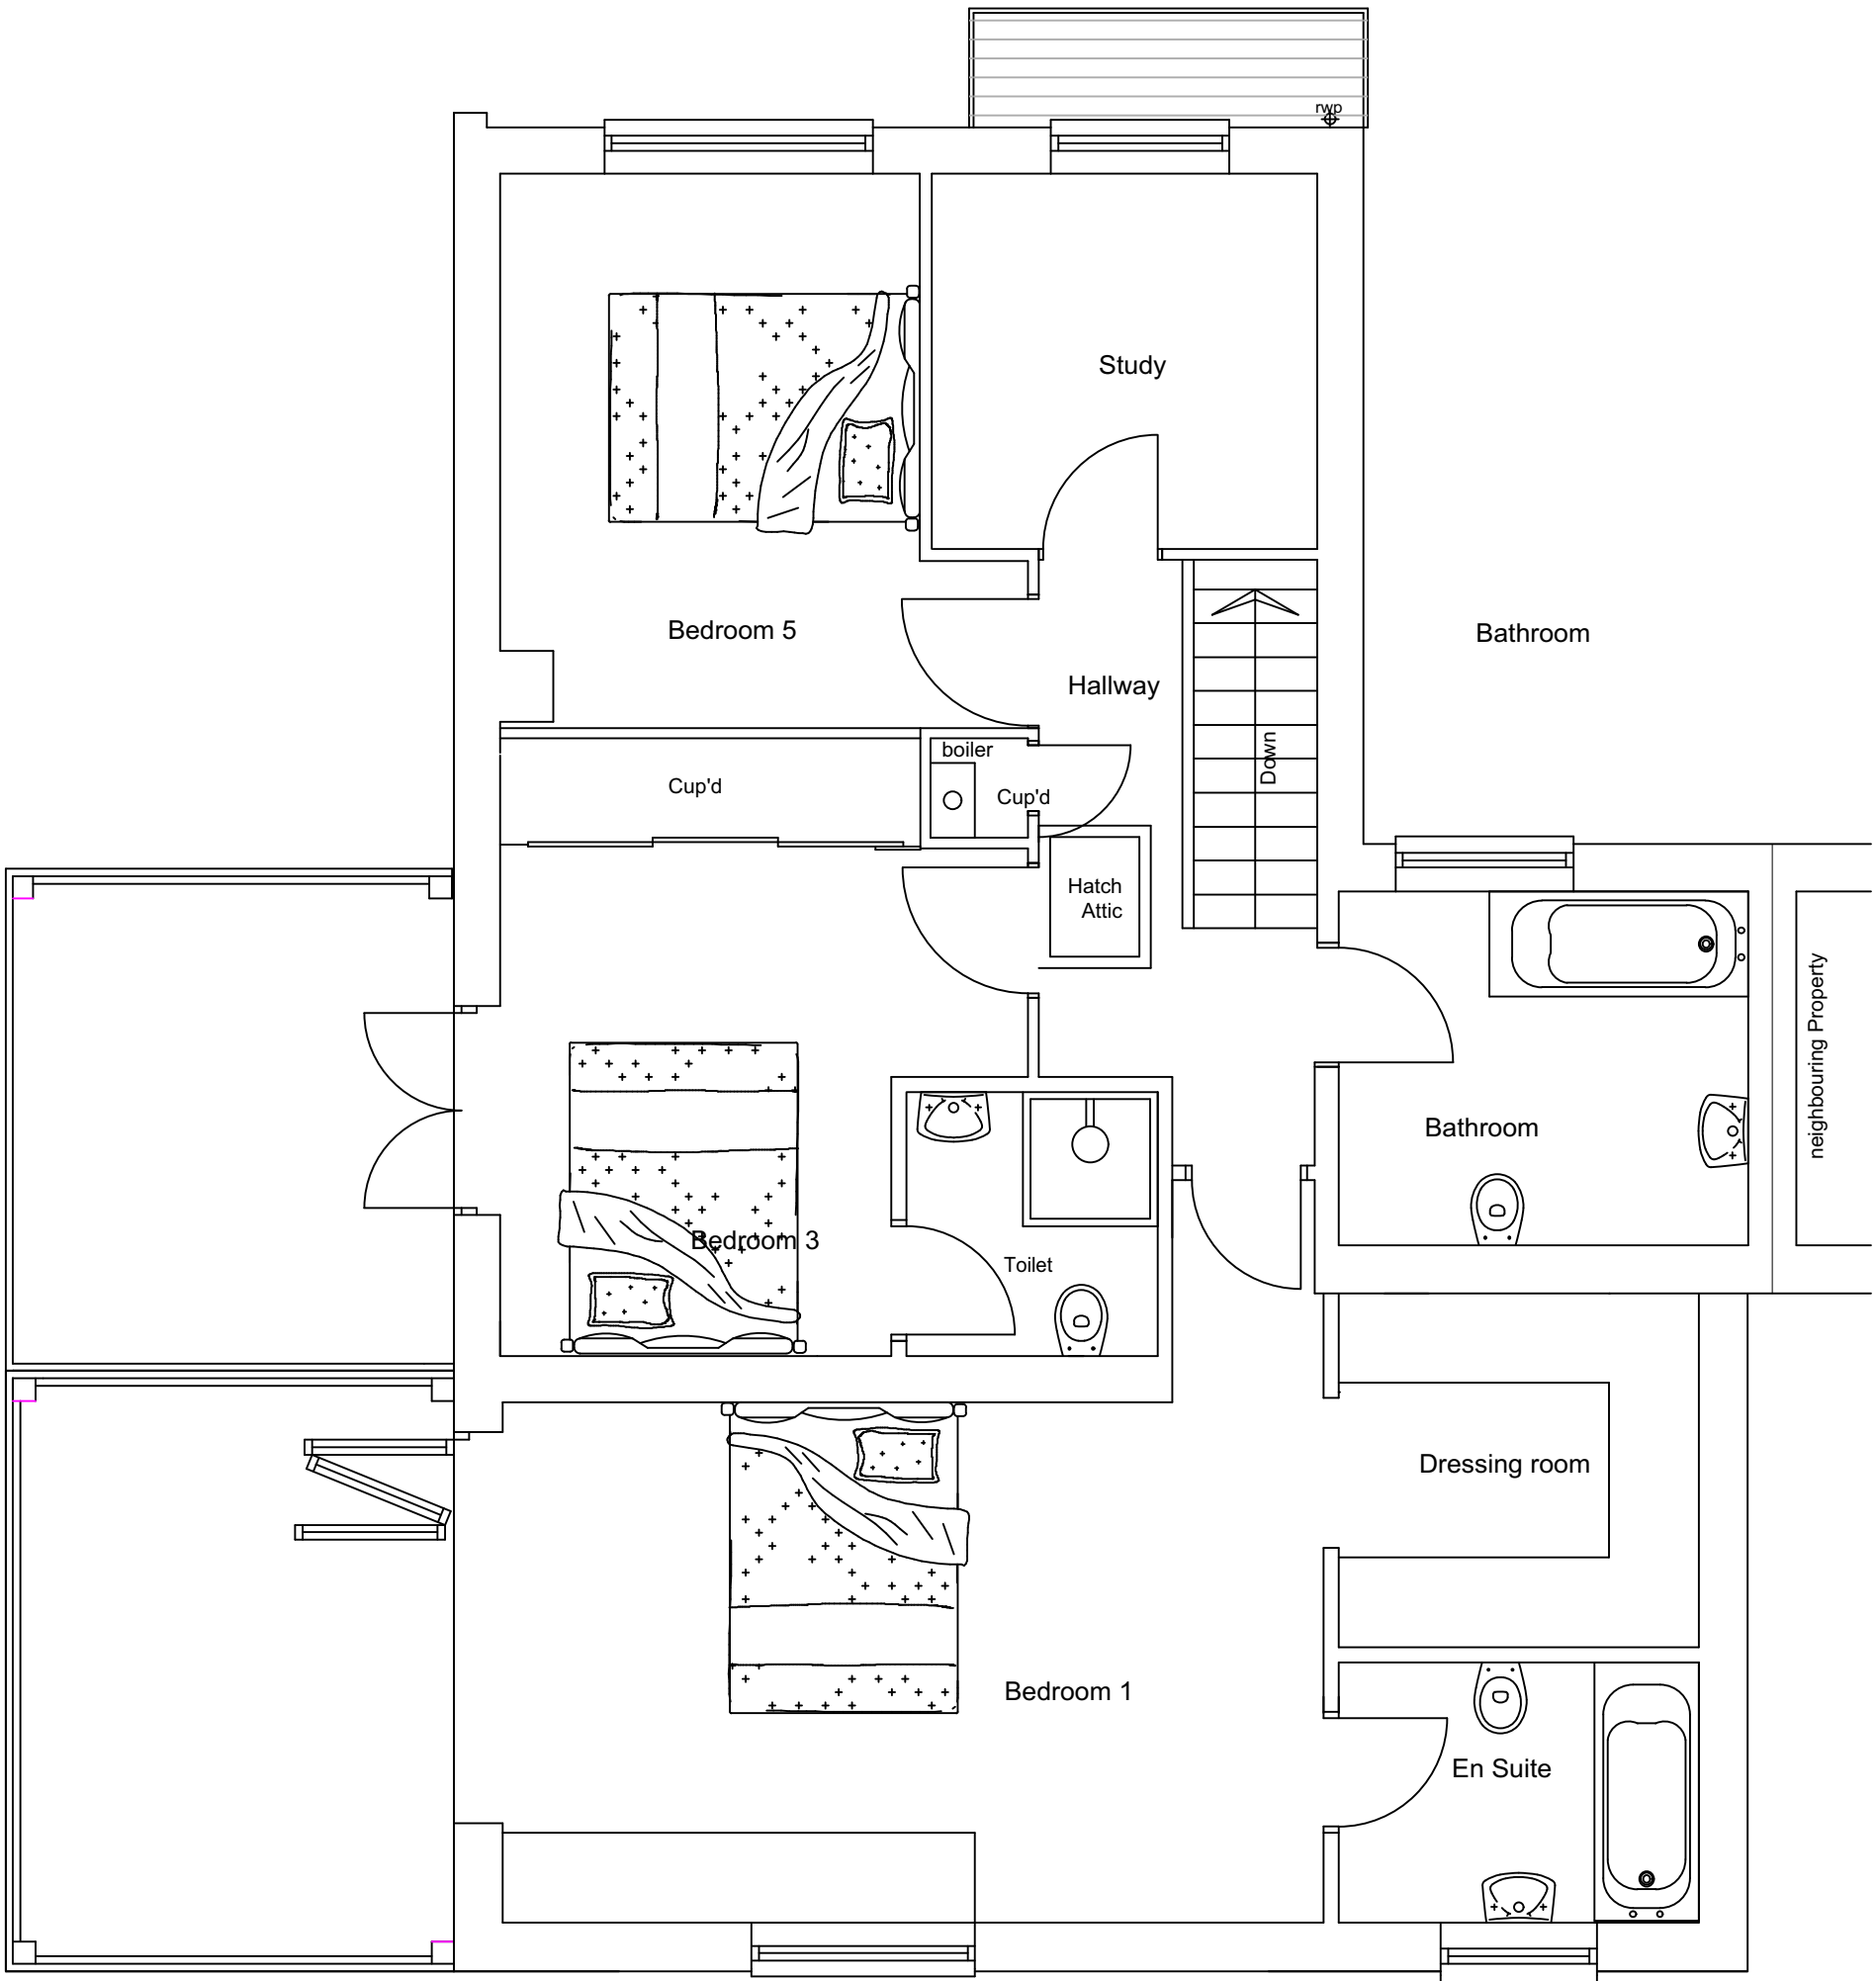


PROPOSED SIDE ELEVATION

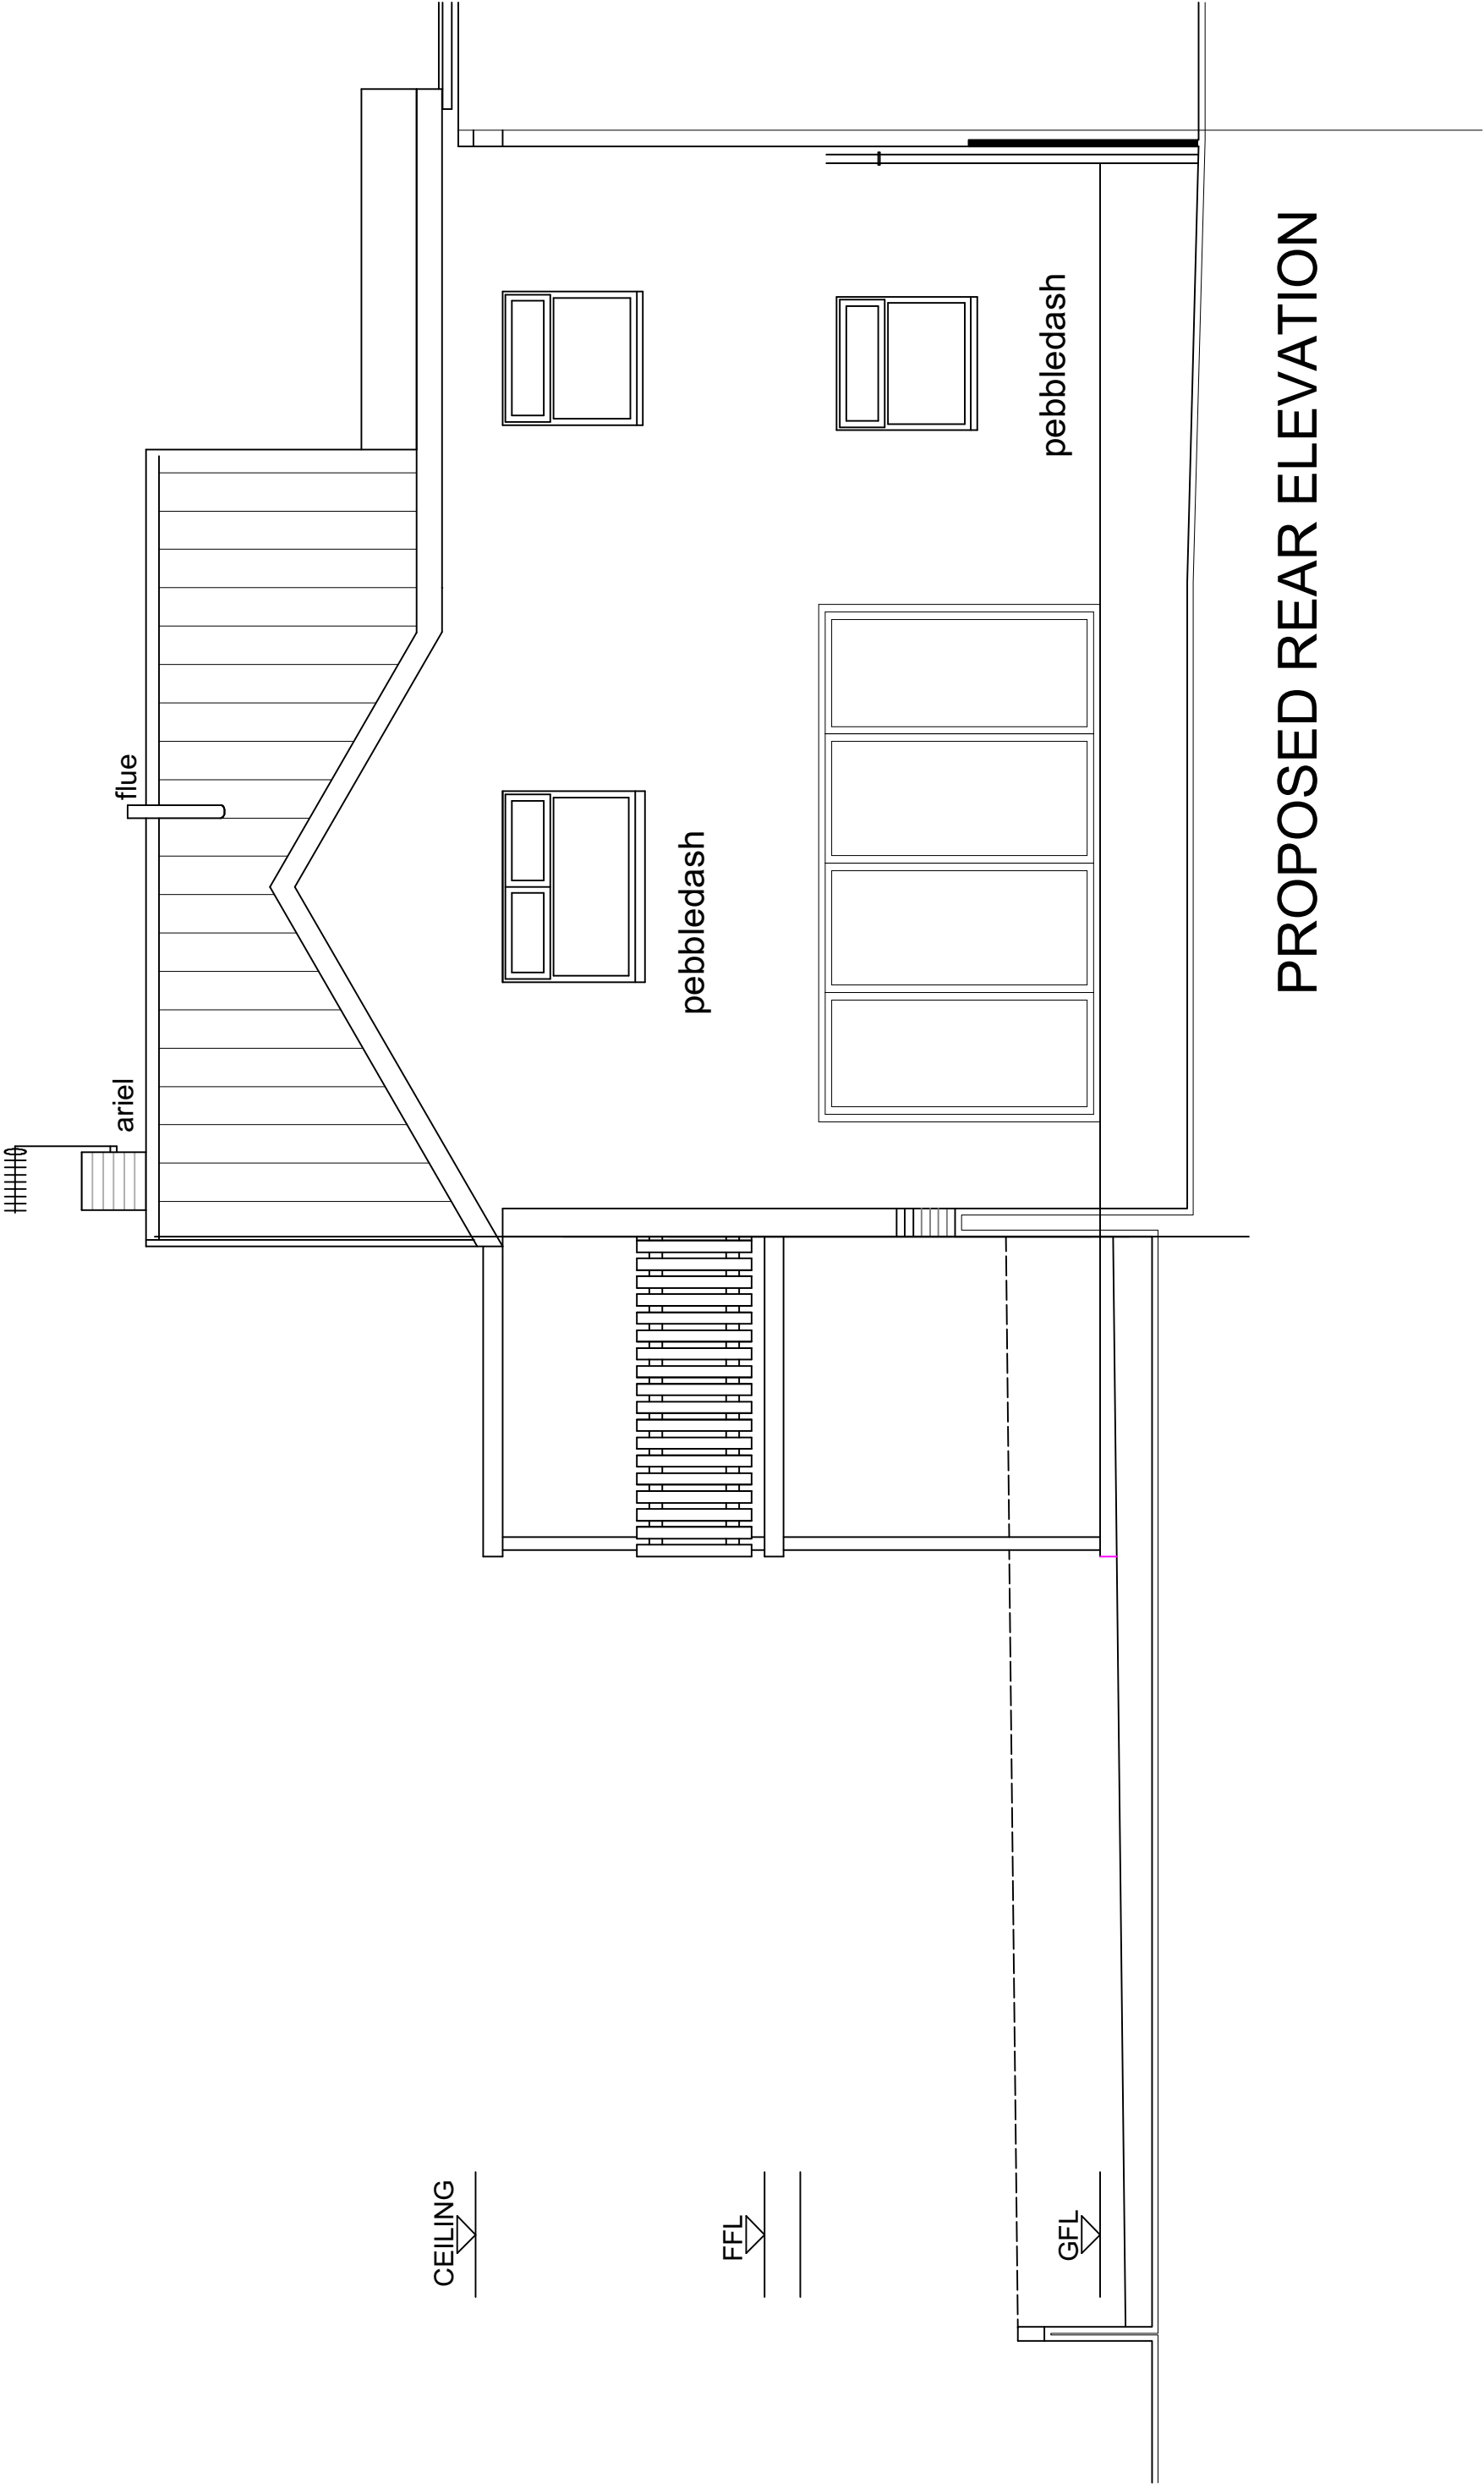


PROPOSED REAR ELEVATION





PROPOSED FRONT ELEVATION

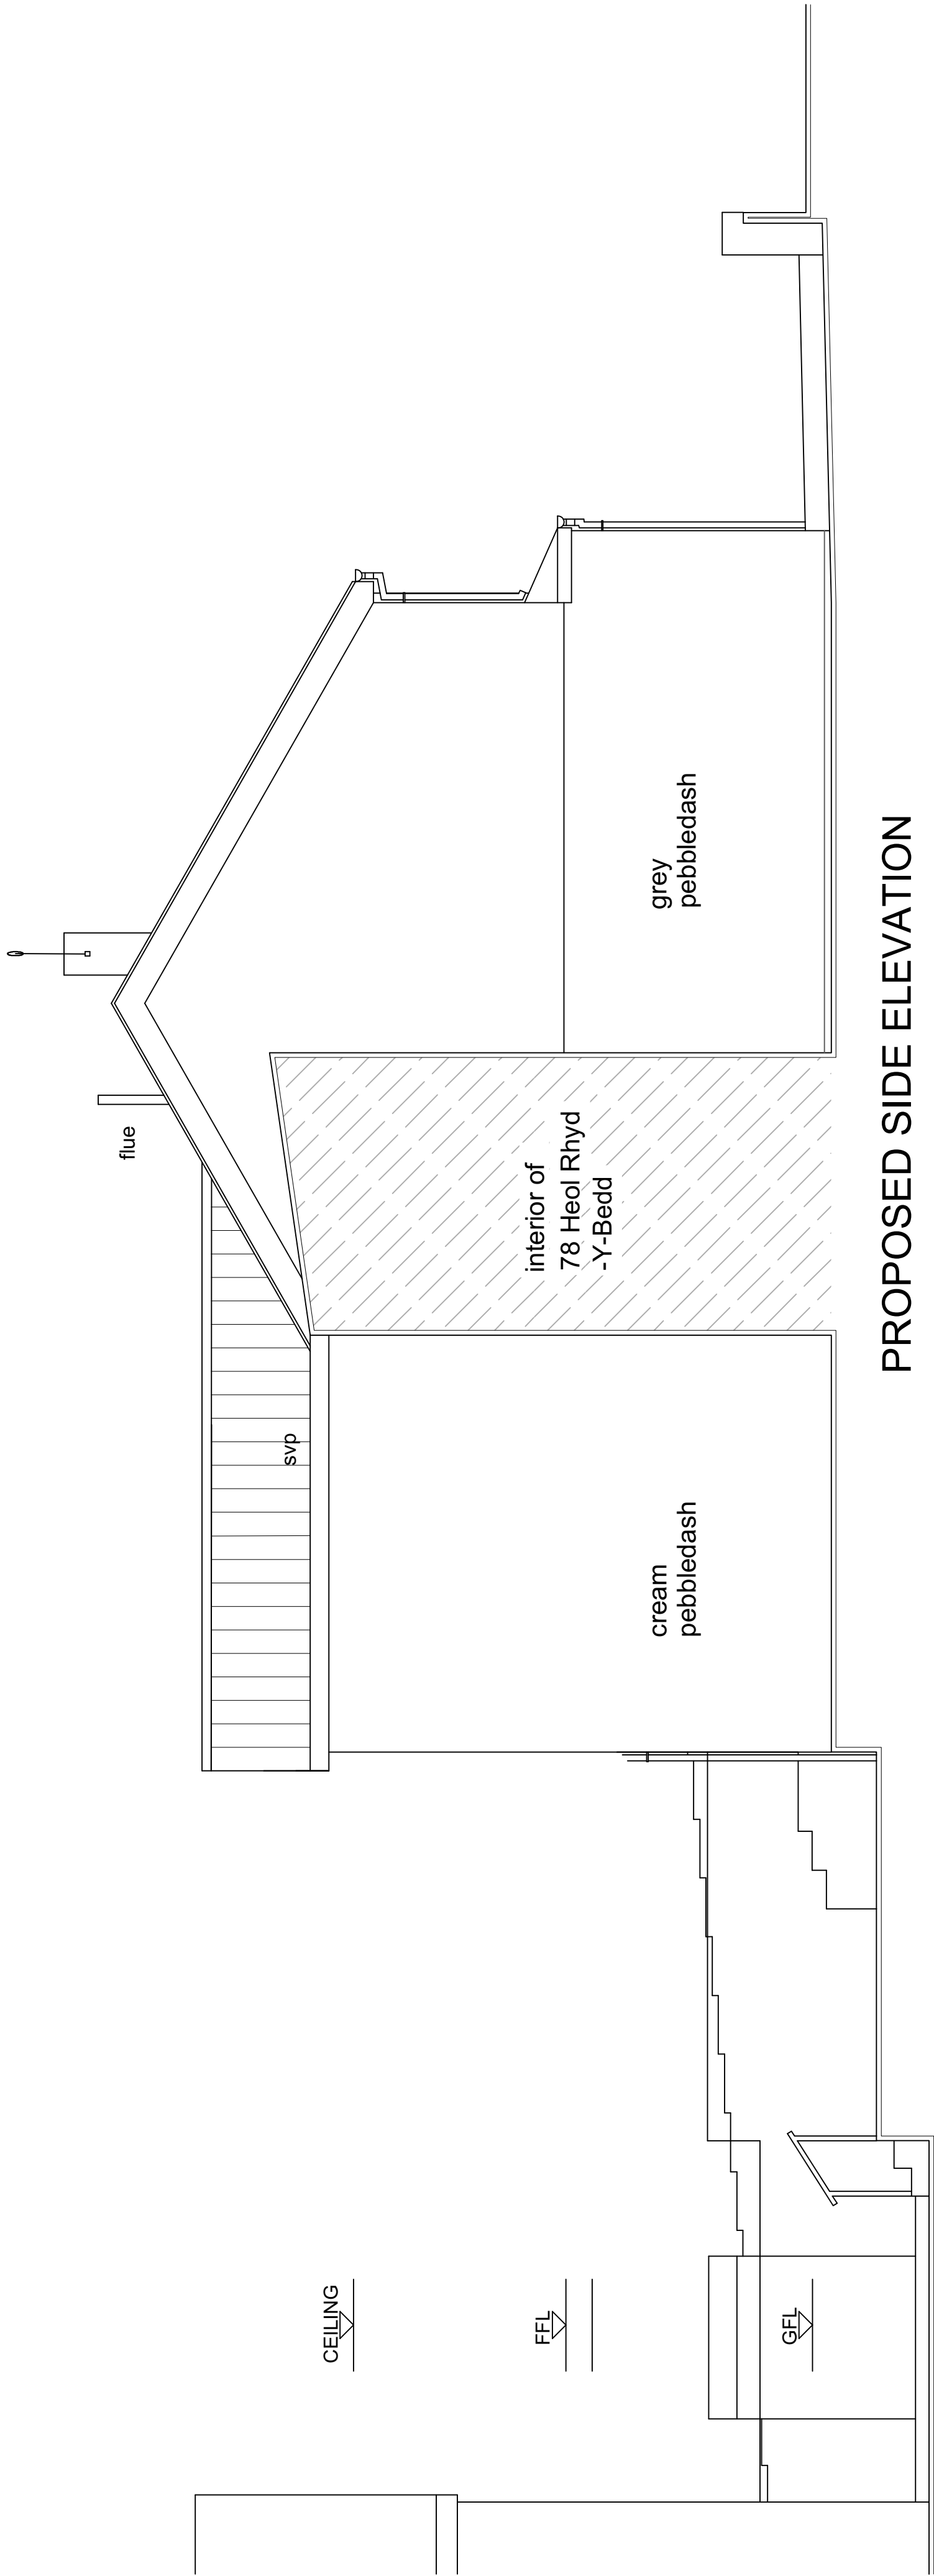


 


EXISTING GROUND FLOOR PLAN

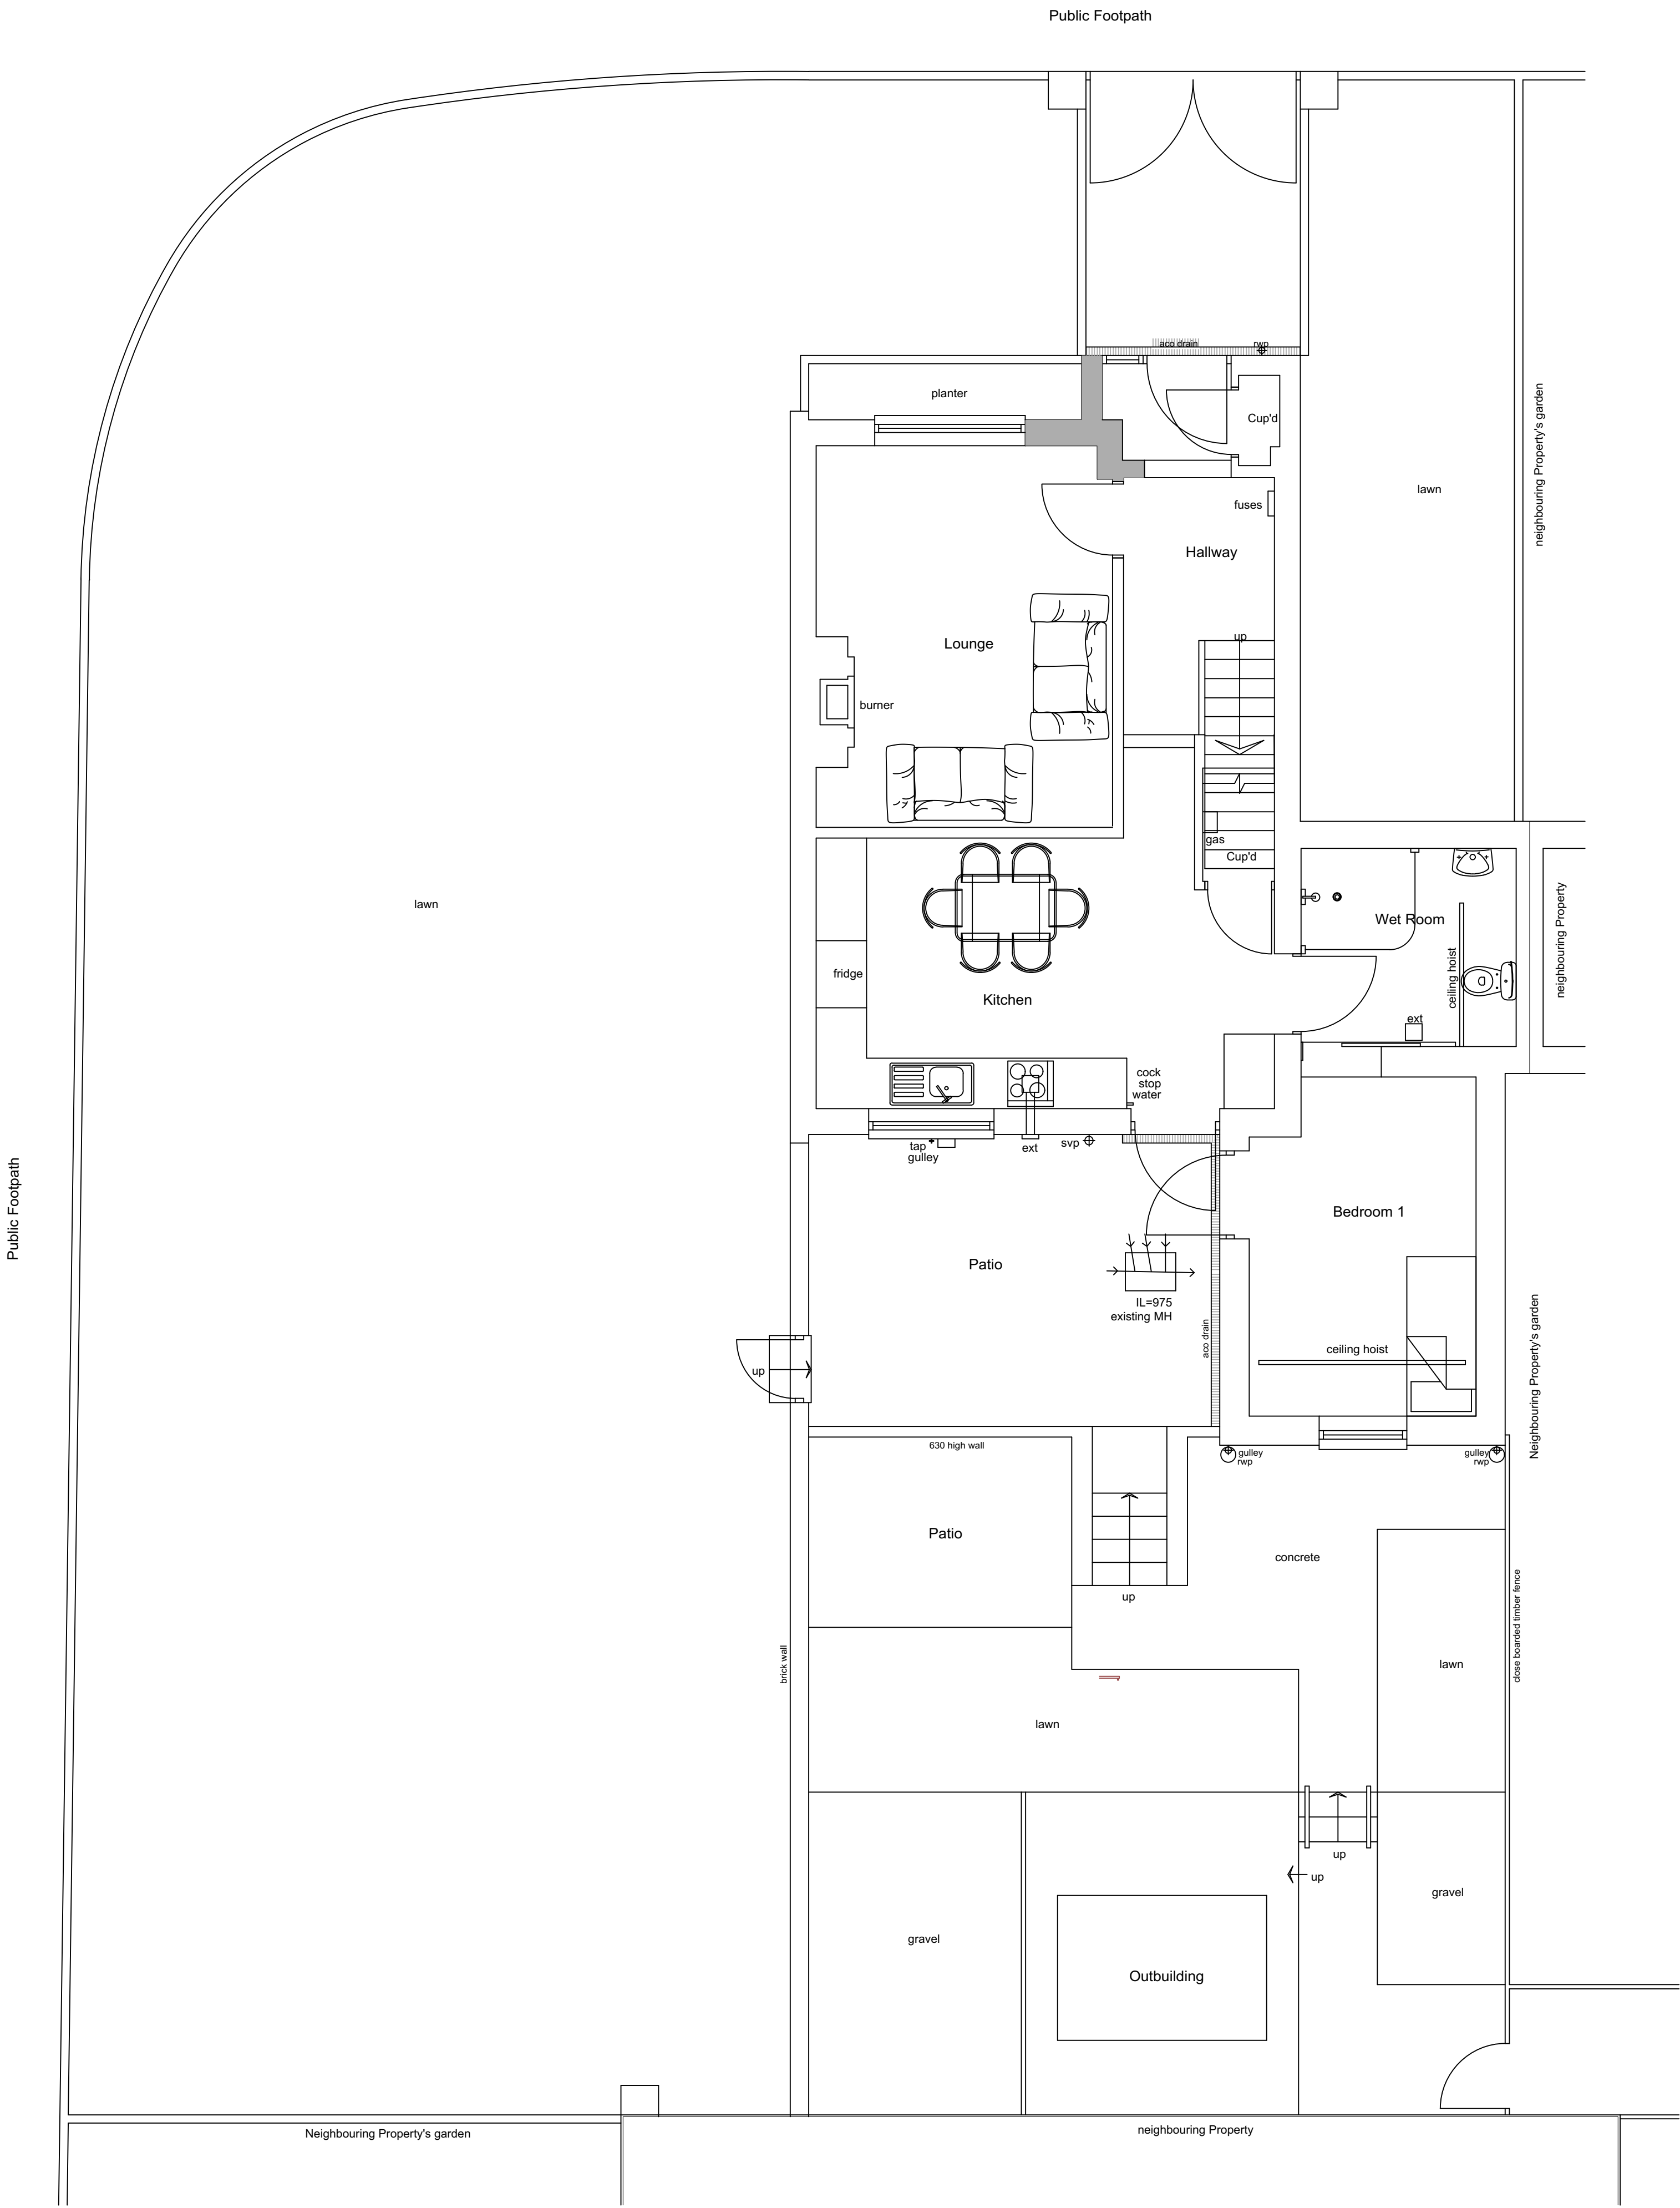


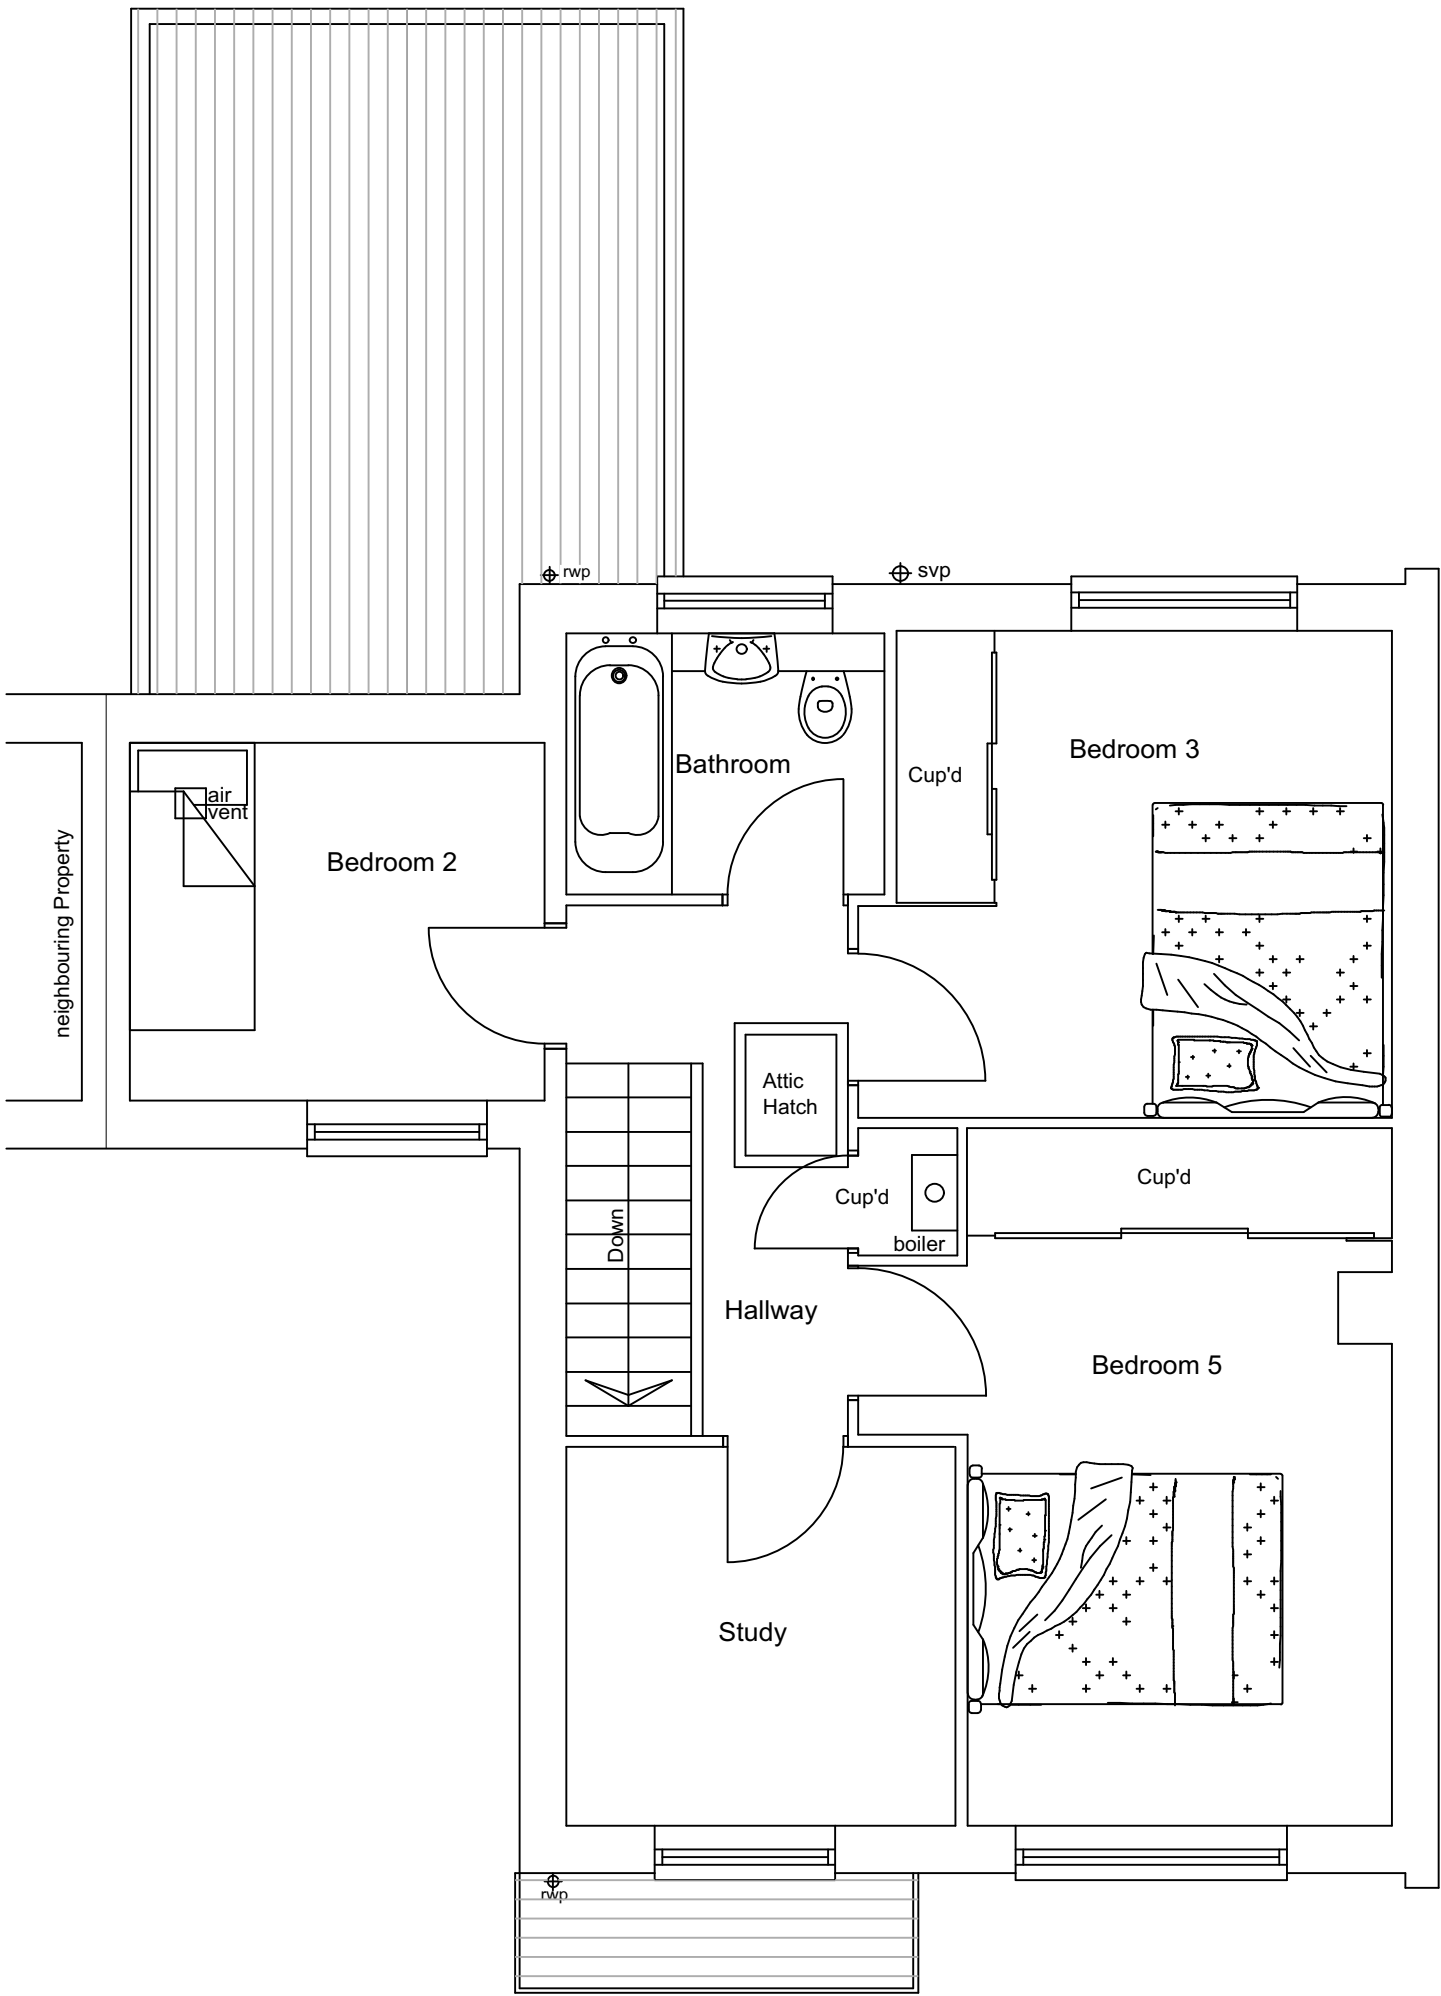


EXISTING FIRST FLOOR PLAN

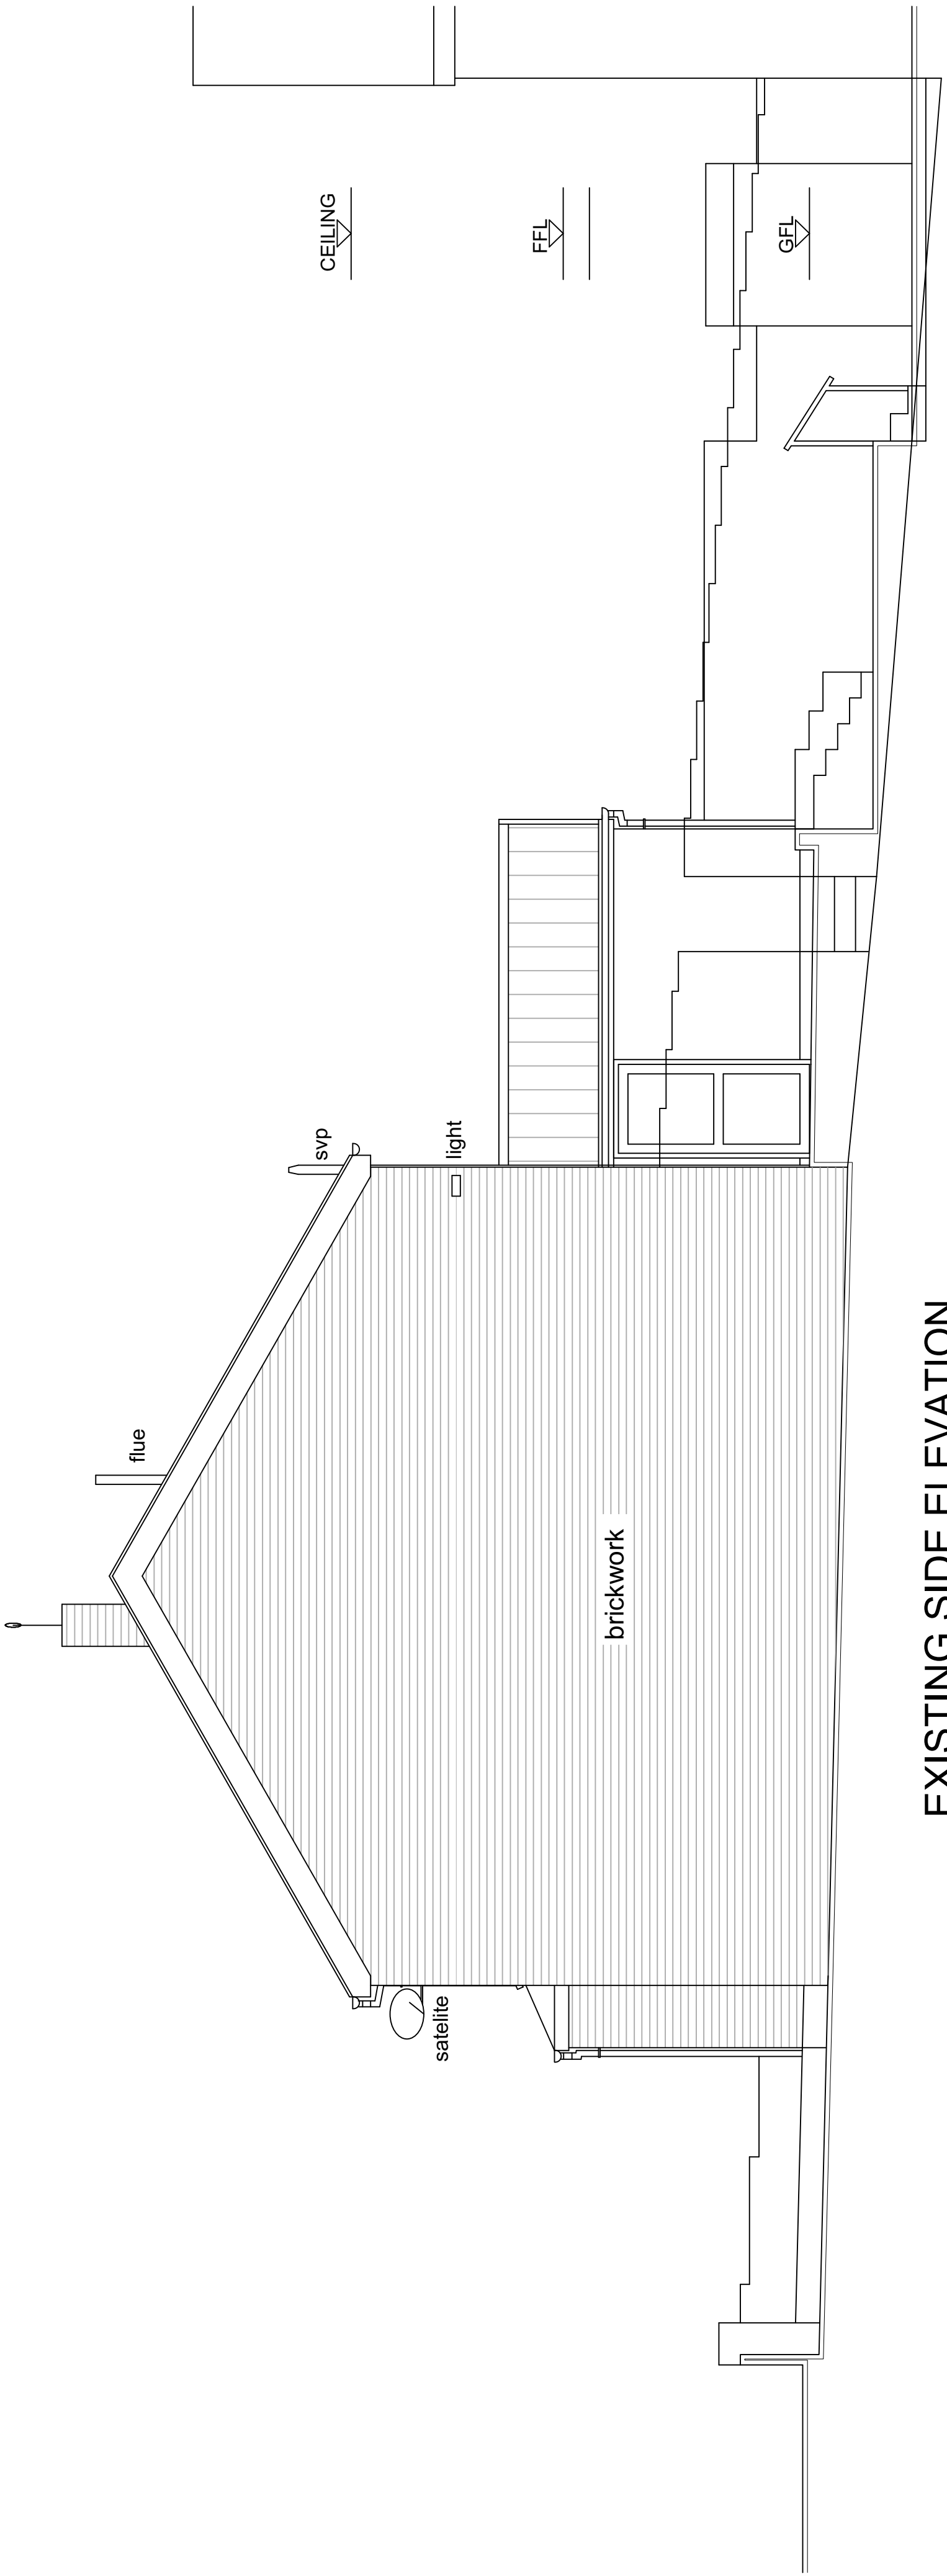 

EXISTING SIDE ELEVATION

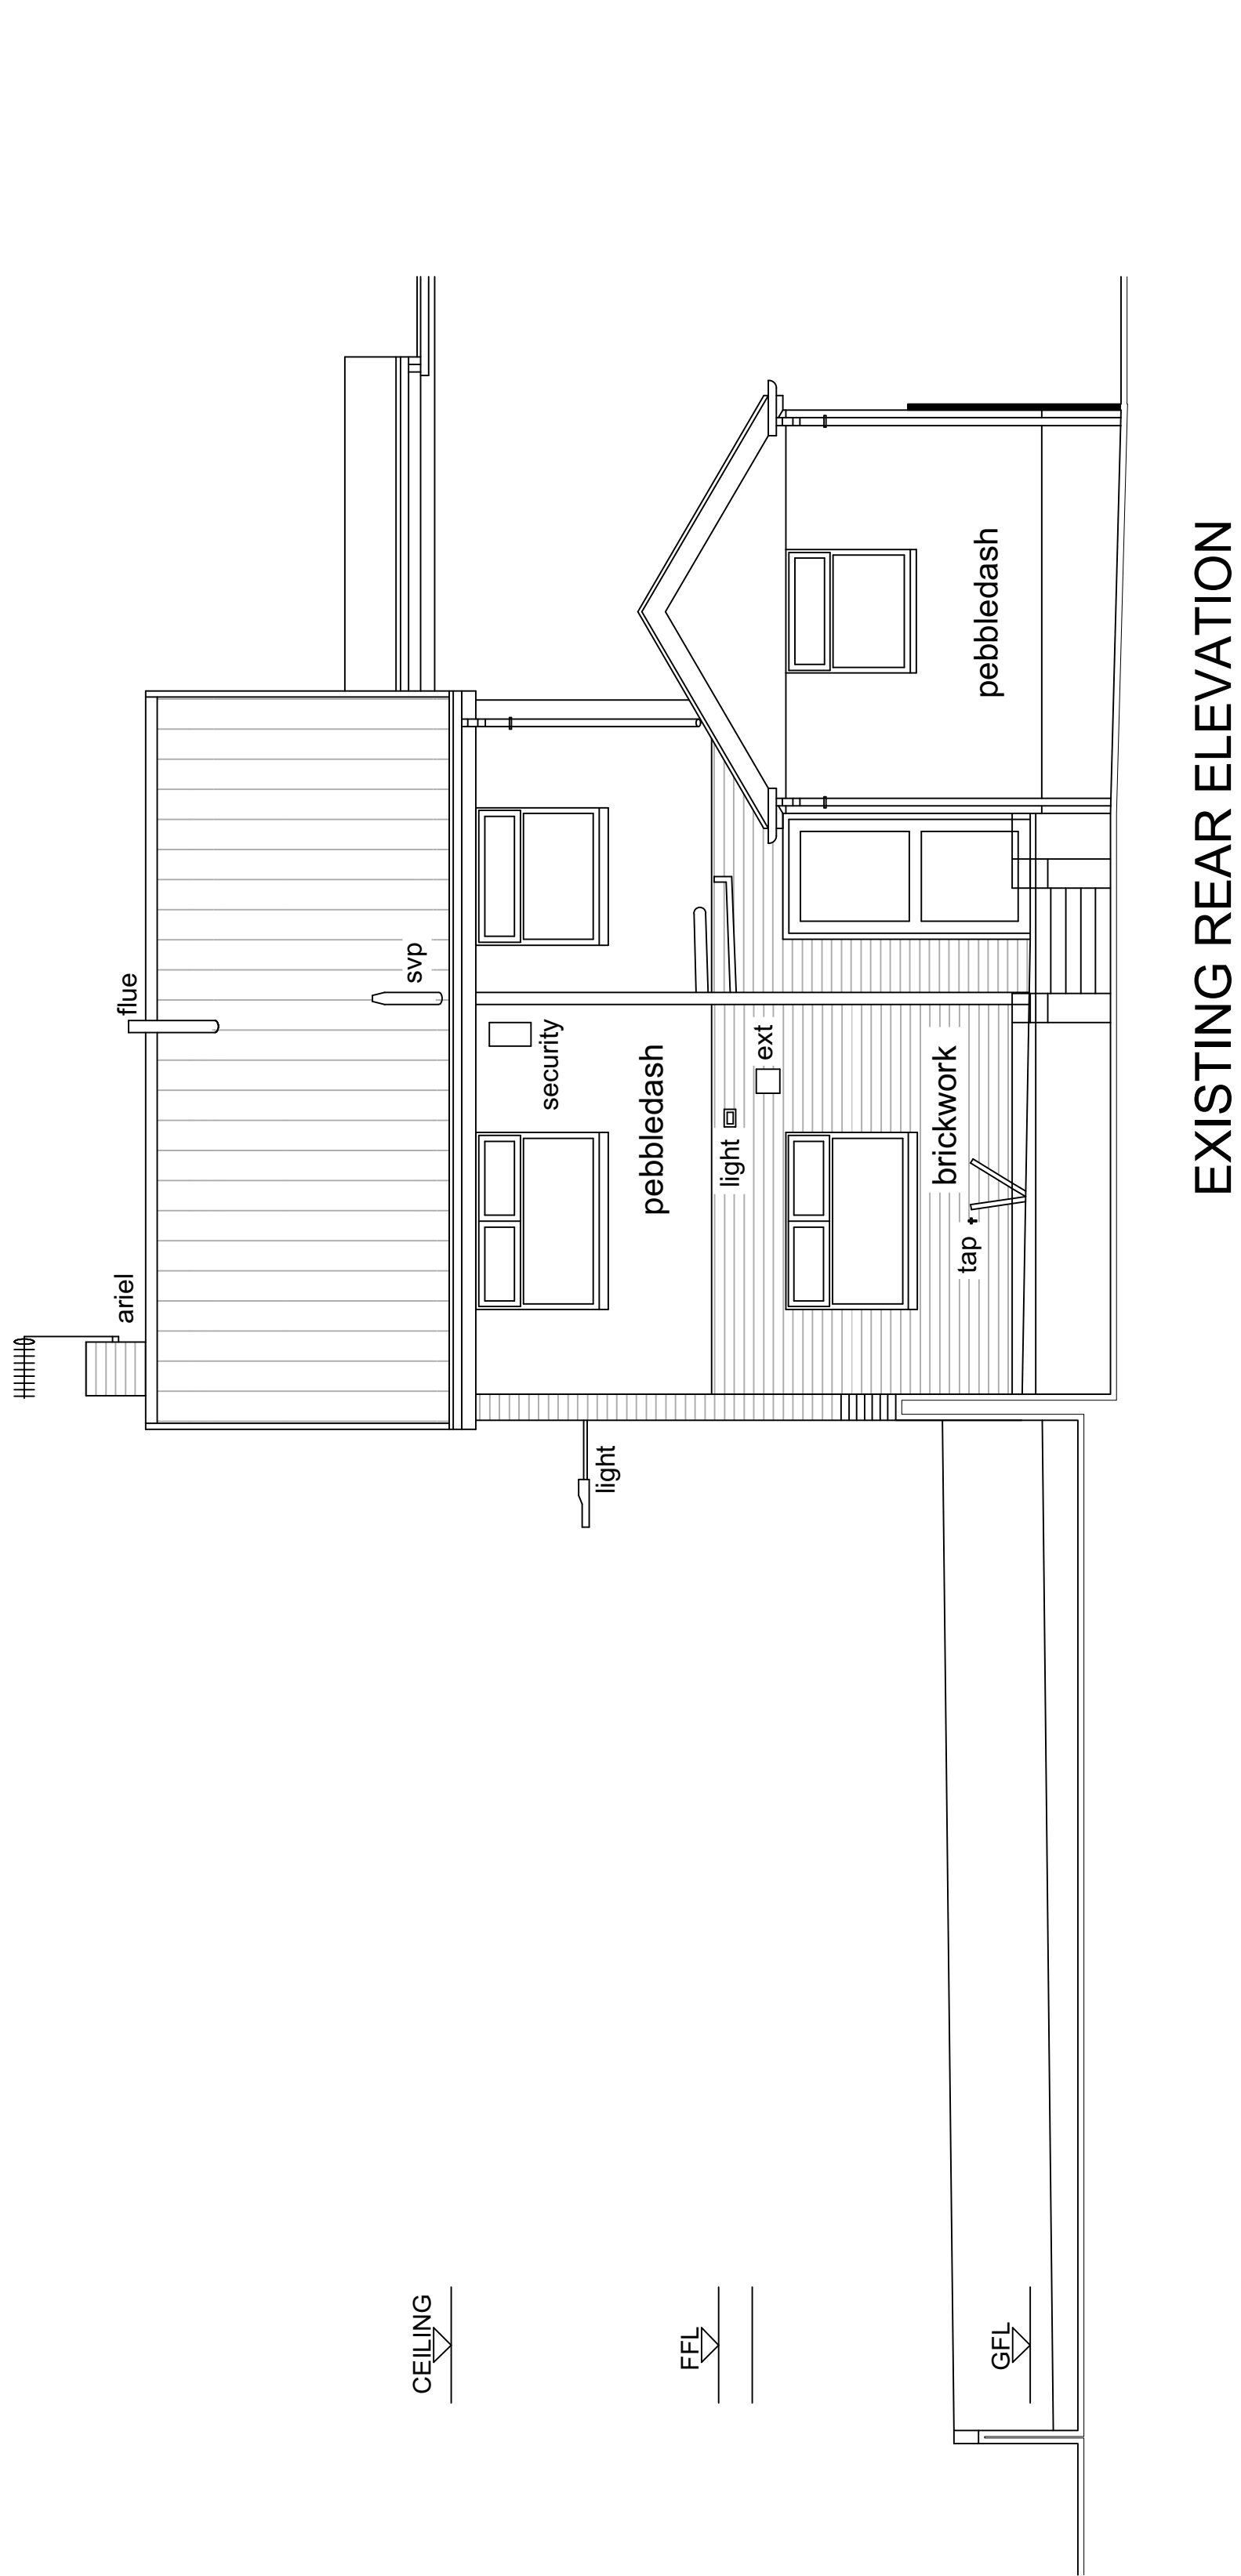

EXISTING REAR ELEVATION

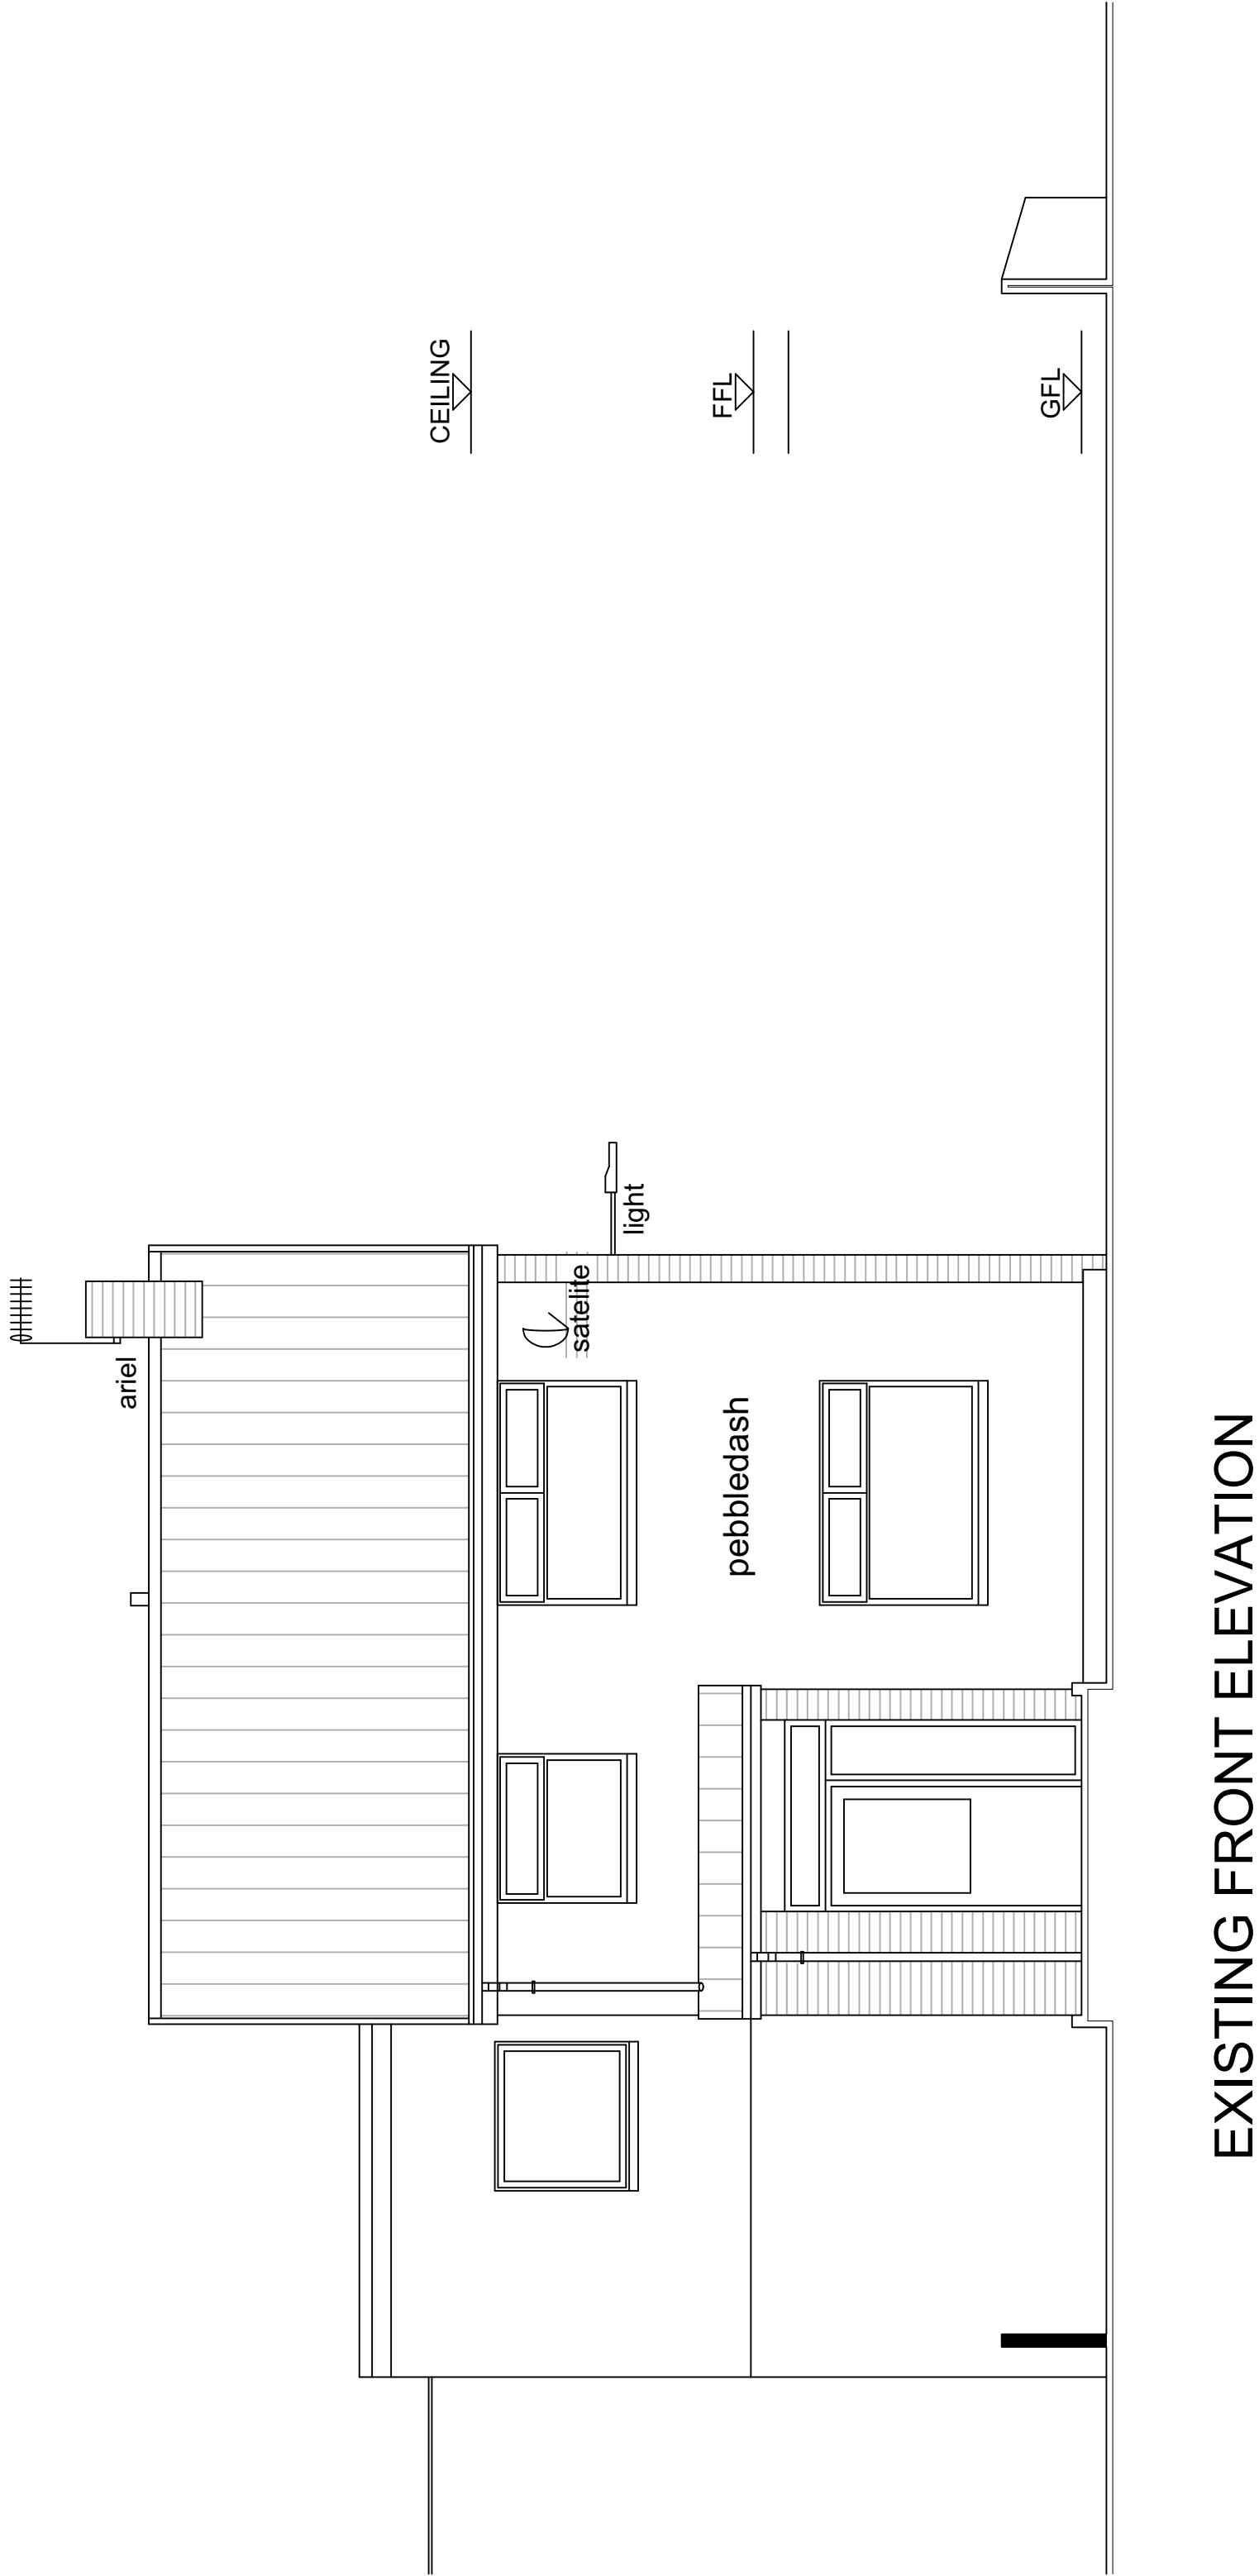

EXISTING FRONT ELEVATION

