
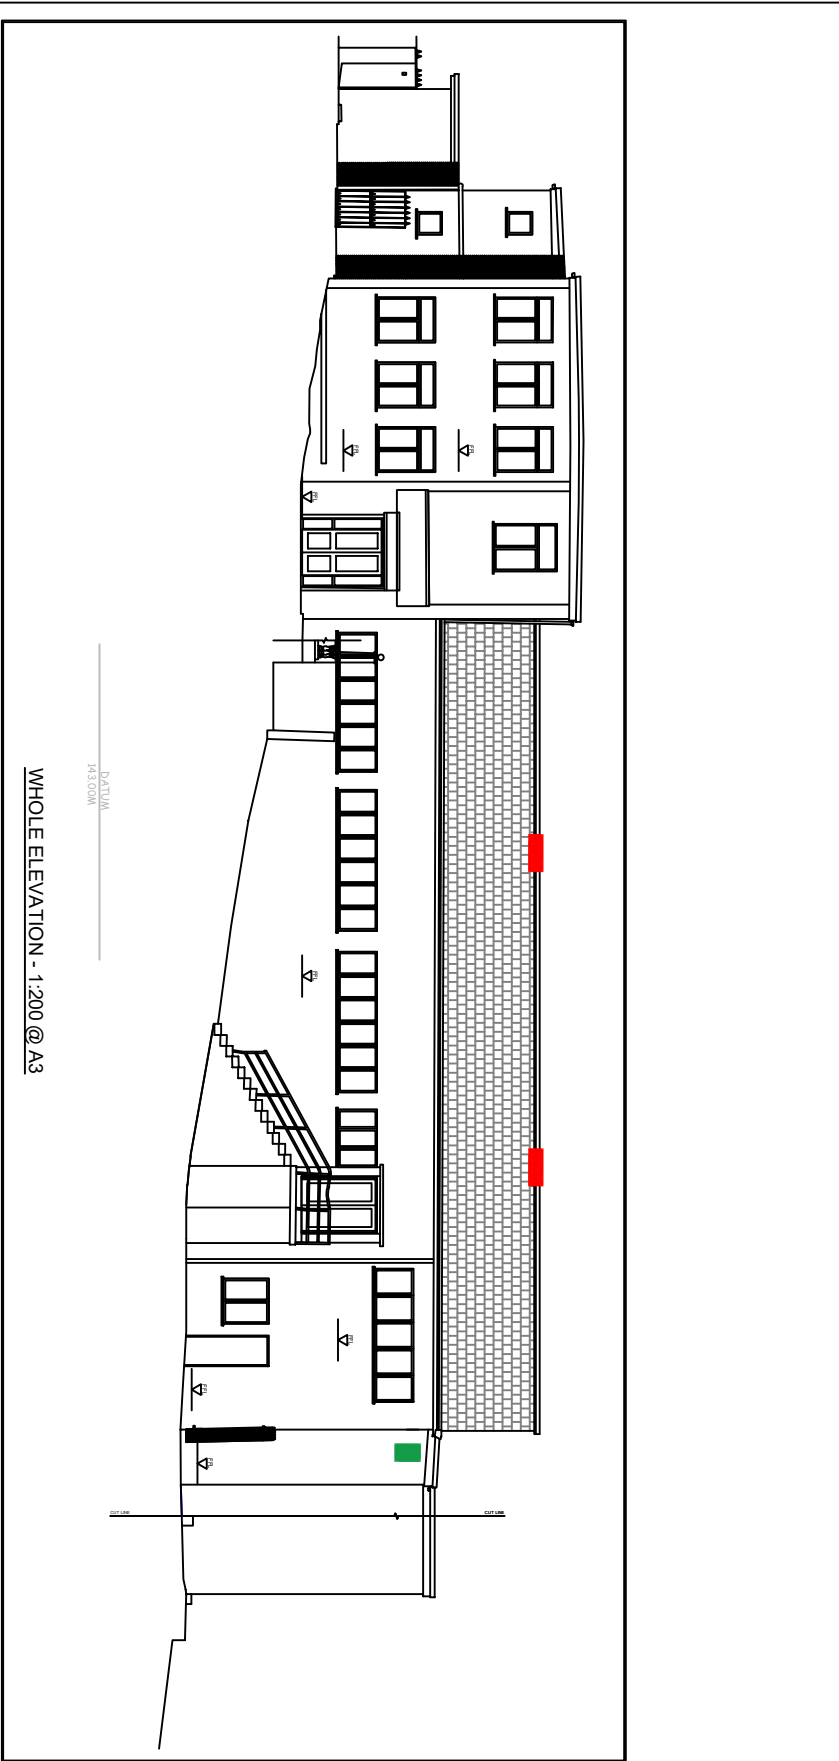
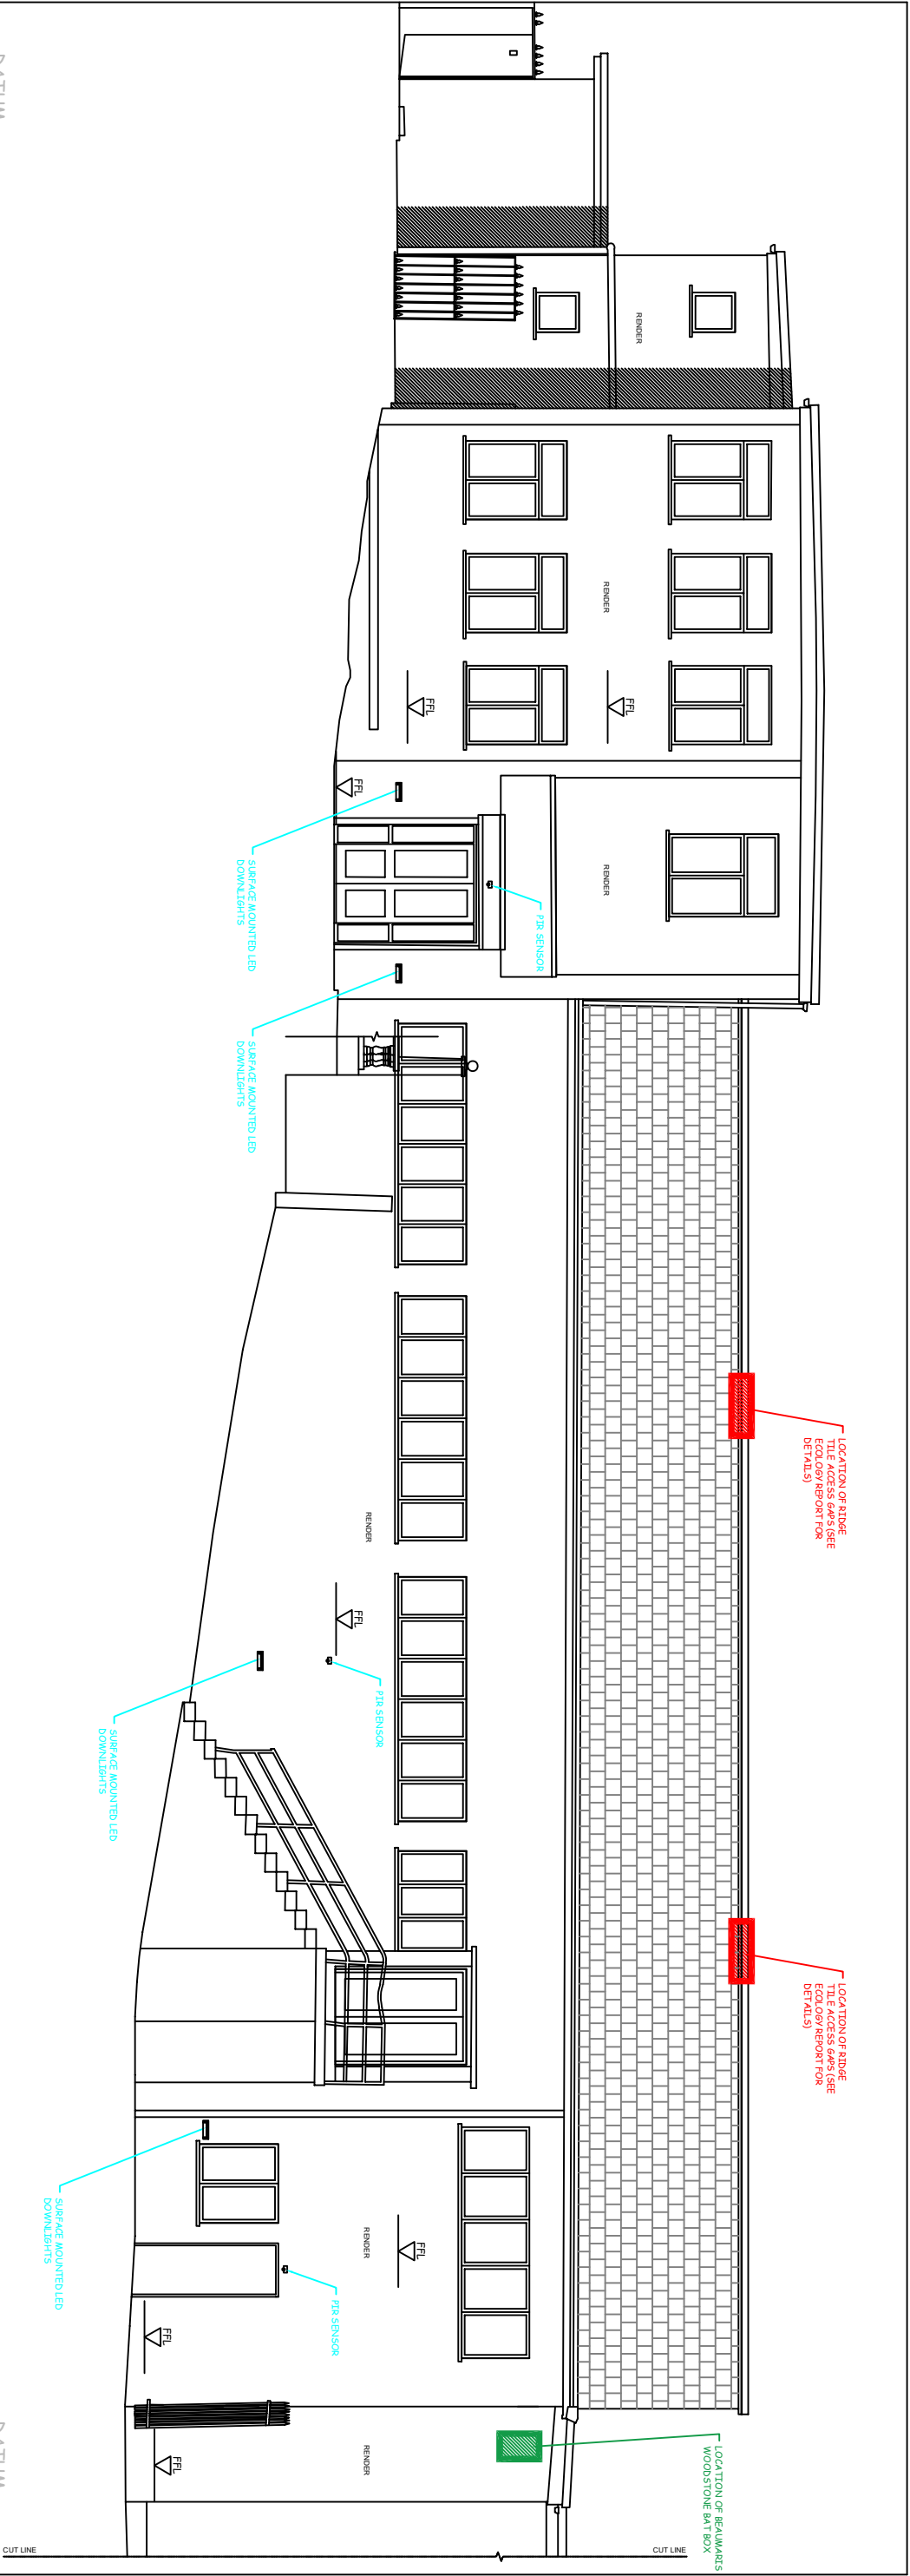


Project:		Description		Date	Initial
Rev	A	Further details added at request of LPA		11/23	MIS
Rev	B	Further ecology features & external lighting added		10/23	MIS
Title:					
FORMER TREHARRIS RUGBY CLUB, TREHARRIS					
Title:					
PROPOSED FRONT ELEVATION					
(GENERALLY SOUTH)					
Date:	JAN. 2023	Drawn:	MIS		
Scale(s):	1:100 & 1:200 @ A3		Issue:		
Dwg No:	22/905/16	Revision:	B		
Disk:	Treharris_BUILD.dwg				

 


architecture
town planning

69 Walter Road, Swansea, SA1 4QA - Tel: 01792 648380

The drawings and the works shown are the copyright of 360 Planning and may not be amended or reproduced without the written permission of 360 Planning. All dimensions and levels are to be taken from the drawings unless otherwise specified. Dimensions where shown should be read and not scaled. Any discrepancies should be notified as soon as possible.

©

69 Walter Road, Swansea, SA1 4QA - Tel: 01792 648380

 

This drawing and the works shown are the copyright of SGM planning and may not be amended or reproduced without express written permission. No liability will be accepted for amendments made by a third party. Dimensions where shown should be confirmed on site. Any discrepancies should be noted as soon as possible.

A3

C