


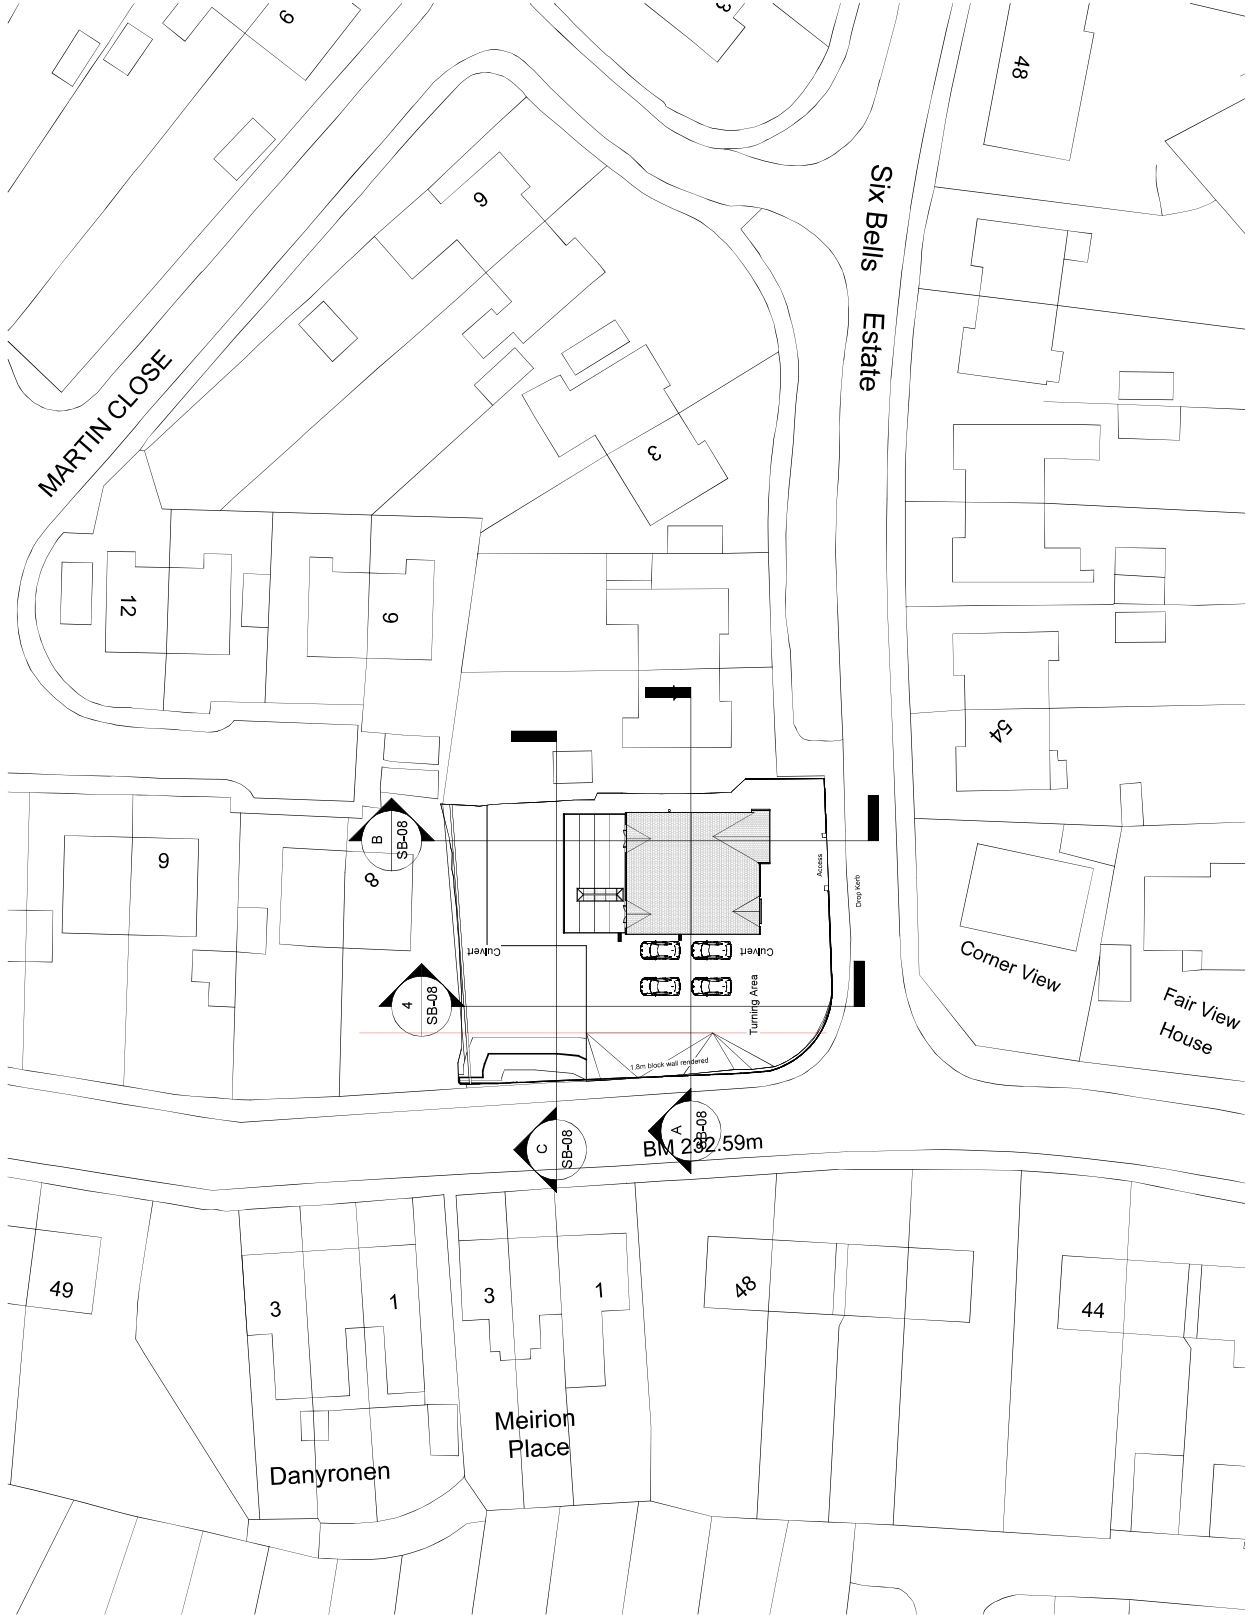

1 Proposed Site
1 : 500

INDIGO DESIGN (Part of 3dcaovales Ltd) 5 Ashlea Drive,
Merthyr Tydfil, CF47 0NY. Tel: 01685 385746 Mob: -
07540513216 Email: philp@3dcaovales.co.uk

This Drawing is Copyright
Indigo Design and should not be
copied or reproduced without
on site and not scaled from
this drawing



PURPOSE OF ISSUE	DRAWING NUMBER
Planning Approval	SB-05
PROJECT	New Dwelling

SHEET	Site Plan
Address	LAND NEAR SIX BELLS, HEOLGERRIG, MERTHYR TYDFIL

Checked by	Drawn by	Scale (@ A3)
JH	PH	1 : 500

Rev No	Issue	Description	Date
A			4-04-2023