


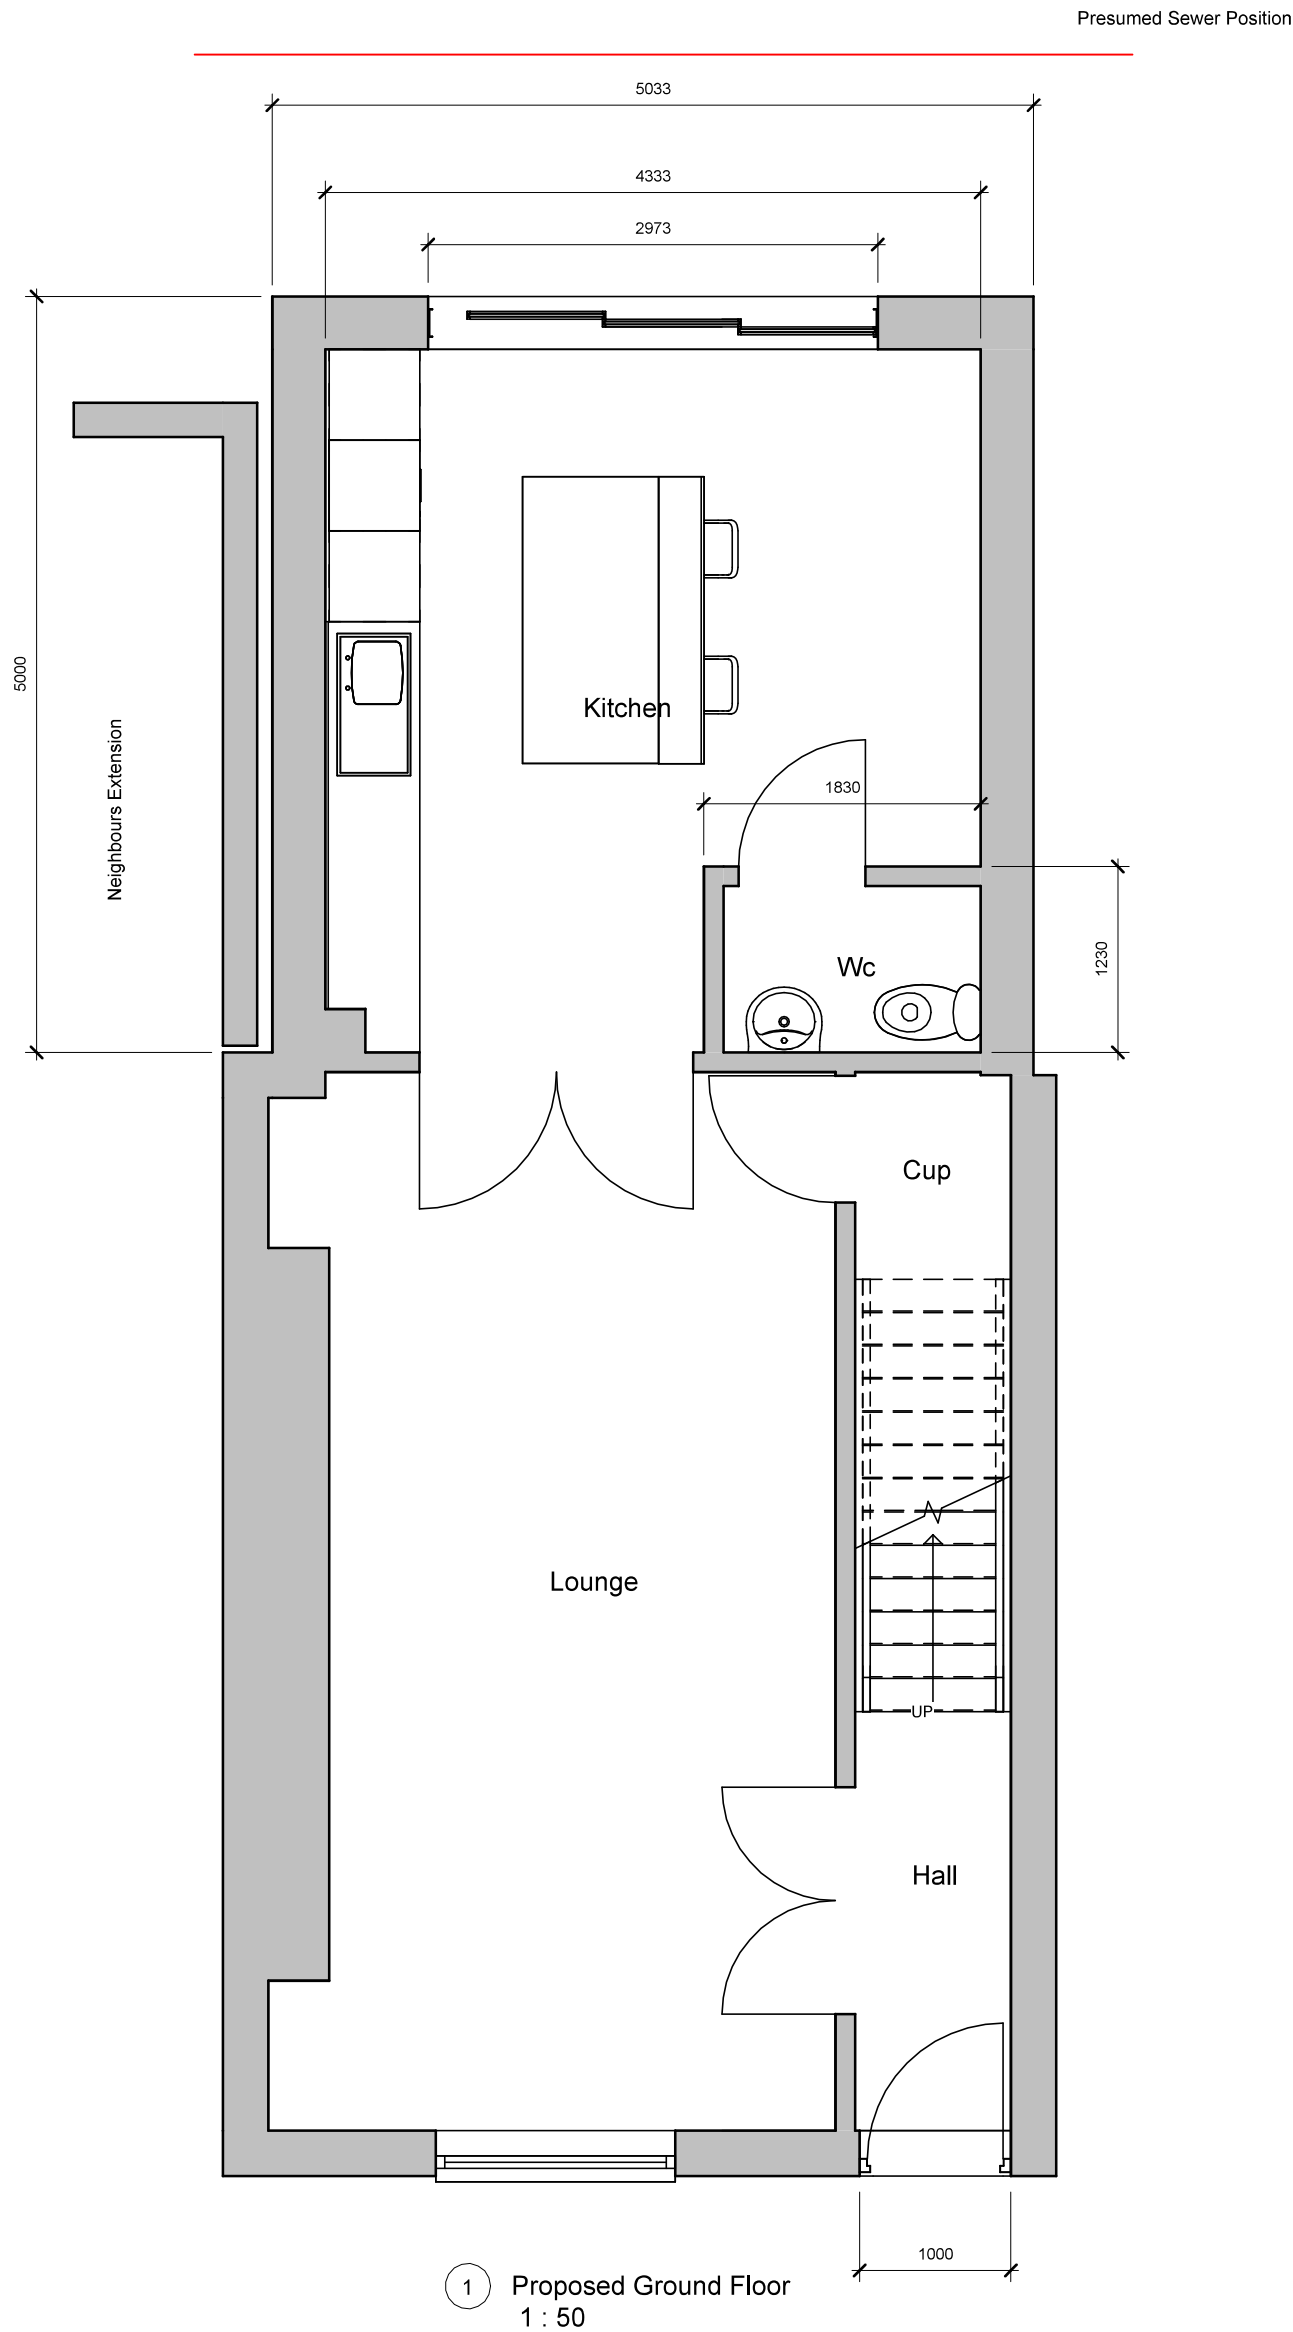

INDIGO DESIGN (Part of 3dcadwales Ltd) 5 Ashlea Drive, Merthyr Tydfil, CF47 0NY Tele 01685 385746 Mob 07940913216 Email: philip@3dcadwales.co.uk

This Drawing is Copyright, Dimensions to be checked on site and not scaled from this drawing



PURPOSE OF ISSUE

Planning Approval

DRWAING NUMBER

LS-02

PROJECT

Two storey rear extension

SHEET

Proposed Ground Floor Plan

Address

3 Luther Street, Thomastown, Merthyr Tydfil. CF47 0PB

Checked by

JH

Drawn by

PH

Scale (@ A3)

1 : 50

Rev No

Description

Date

A

Issue

05/02/2026

B

Extension reduced in size

17/06/2026