


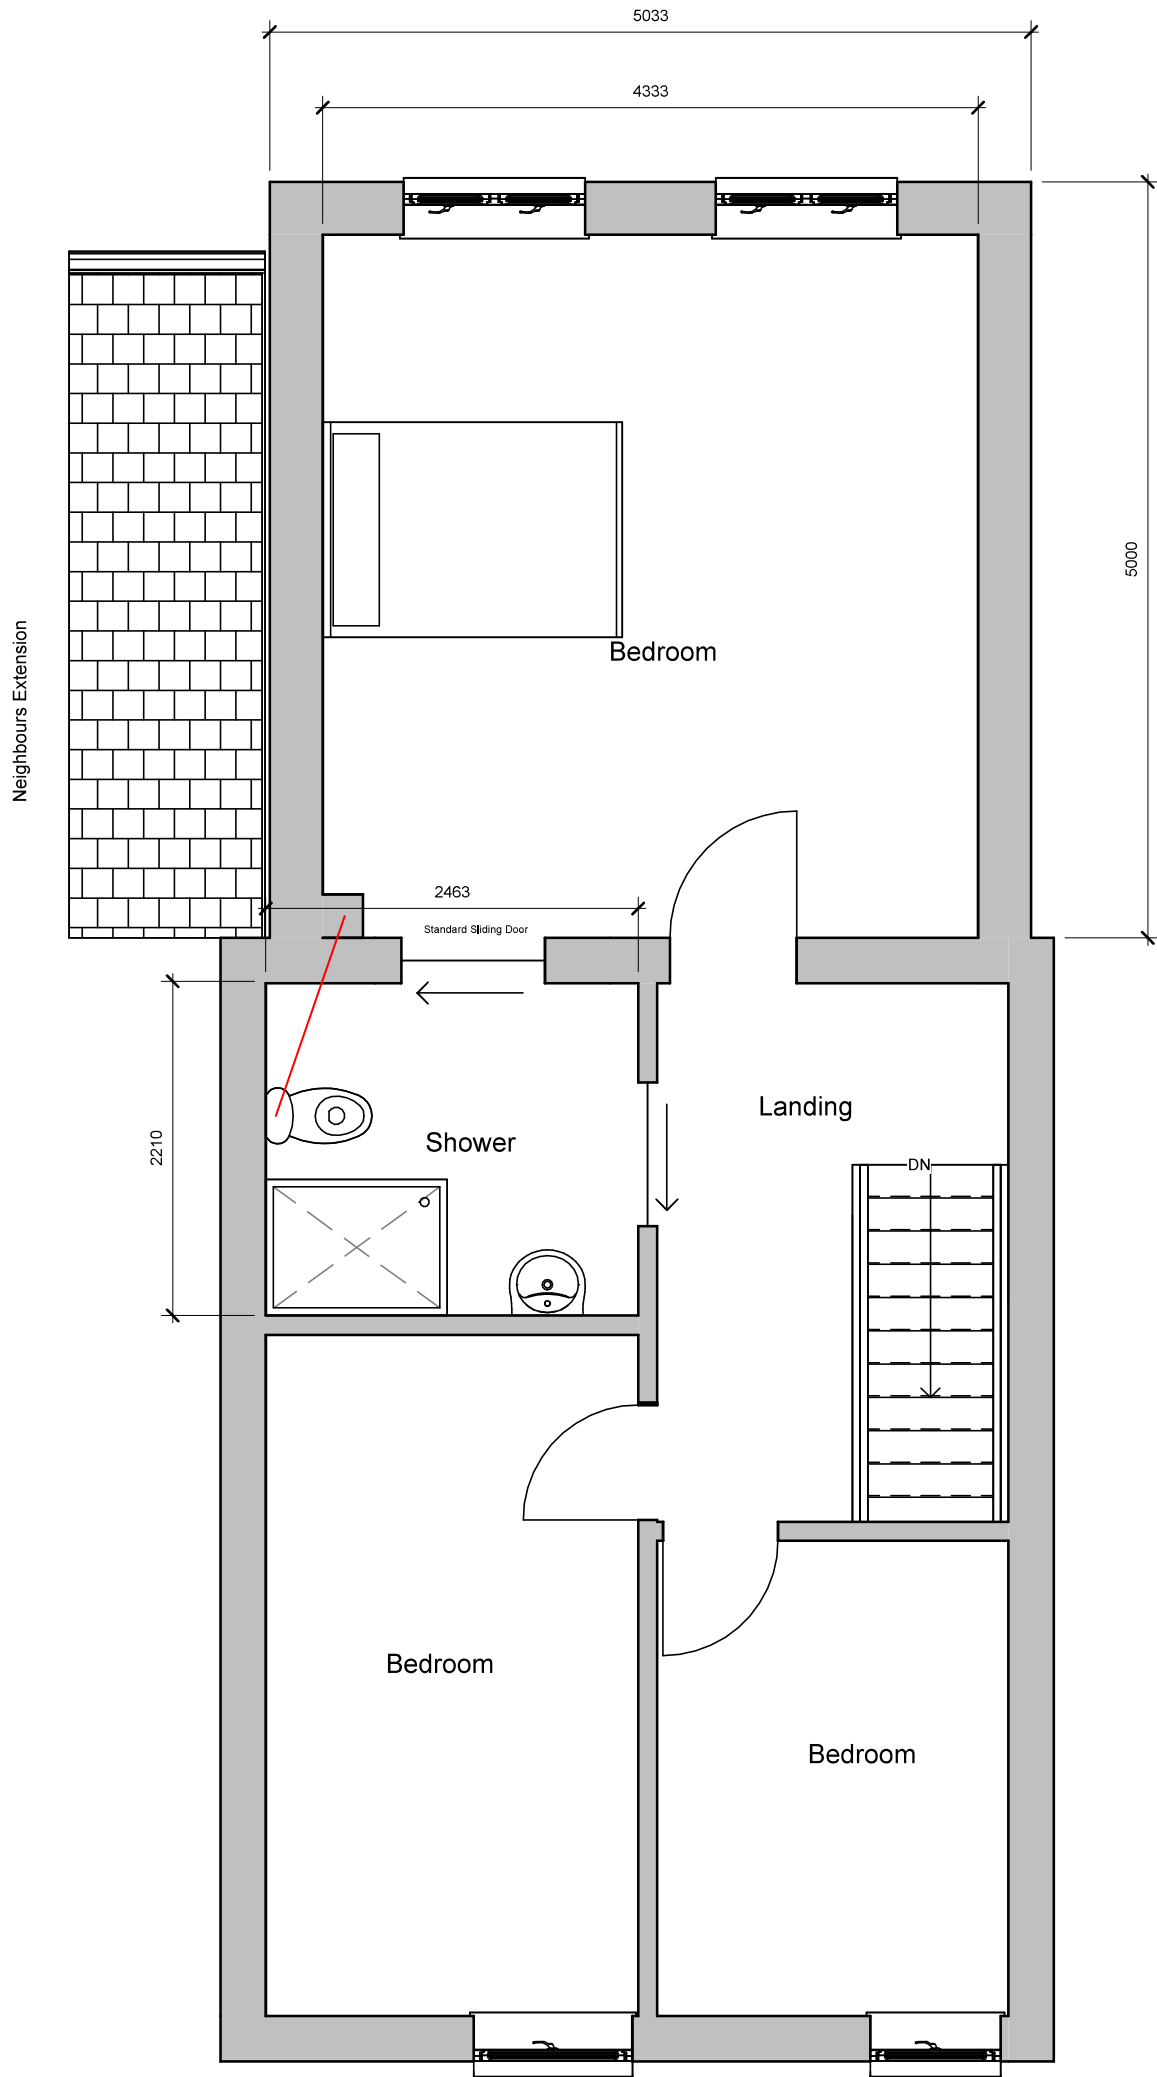

1 Proposed First Floor
1 : 50

INDIGO DESIGN (Part of 3dcadwales Ltd) 5 Ashlea Drive, Merthyr Tydfil, CF47 0NY Tele 01685 385746 Mob 07940913216 Email: philip@3dcadwales.co.uk		
This Drawing is Copyright, Dimensions to be checked on site and not scaled from this drawing		
PURPOSE OF ISSUE	DRAWING NUMBER	
Planning Approval	LS-03	
PROJECT		
Two storey rear extension		
SHEET		
Proposed First Floor Plan		
Address 3 Luther Street, Thomastown, Merthyr Tydfil. CF47 0PB		
Checked by	Drawn by	Scale (@ A3)
JH	PH	1 : 50
Rev No	Description	Date
A	Issue	05/02/2026
B	Extension reduced in size	17/06/2026