




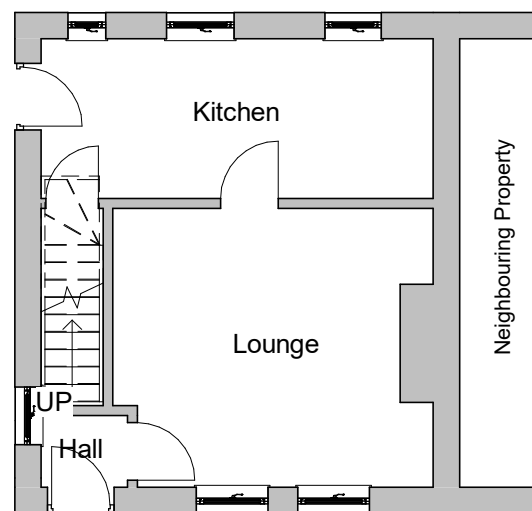


Existing Ground Floor
1 : 100

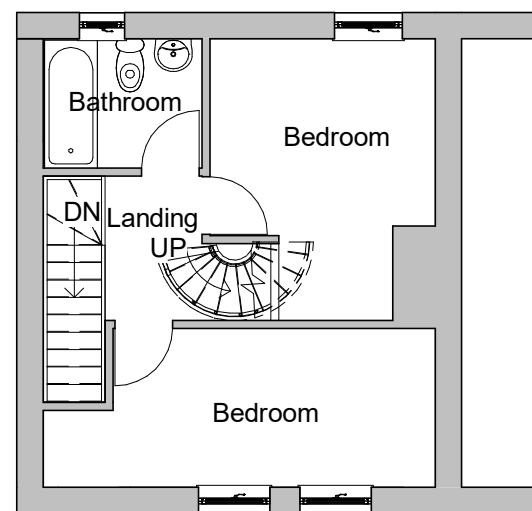


Existing First Floor
1 : 100

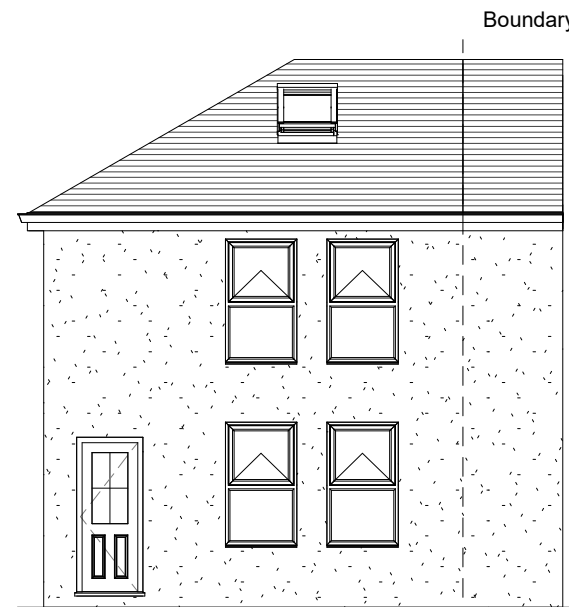


Existing Front Elevation
1 : 100

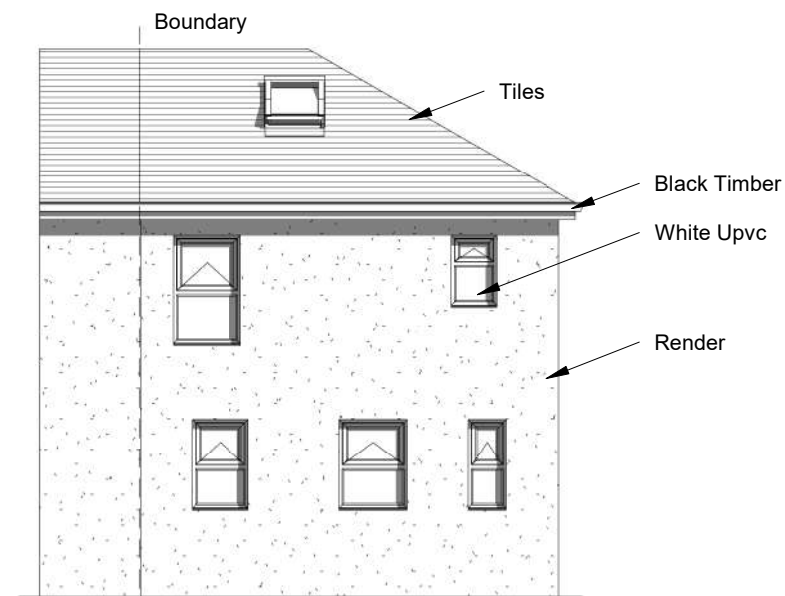


Existing Rear Elevation
1 : 100

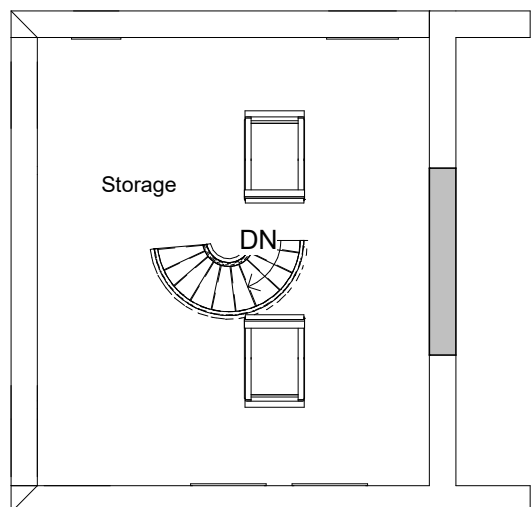


Existing Attic
1 : 100

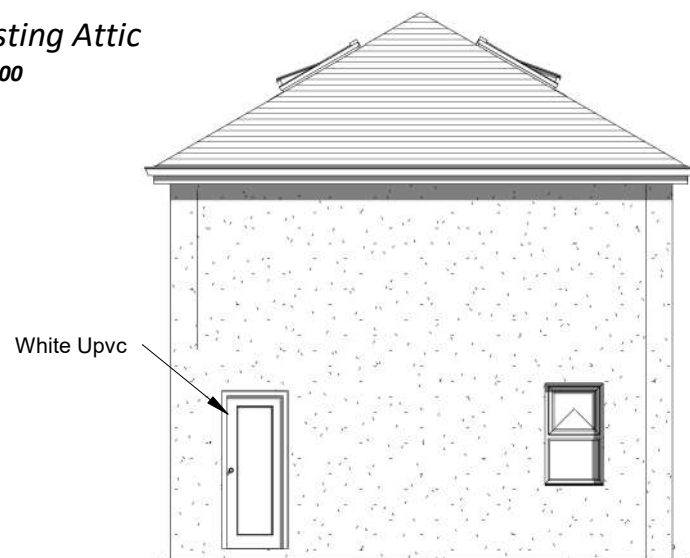

Existing Side 1 Elevation
1 : 100

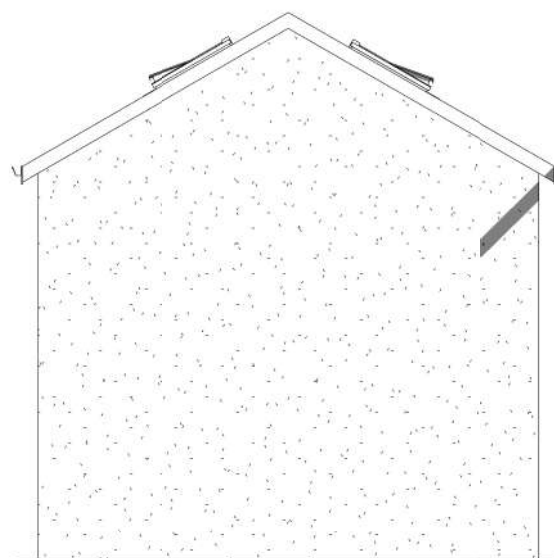

Existing Side 2 Elevation
1 : 100

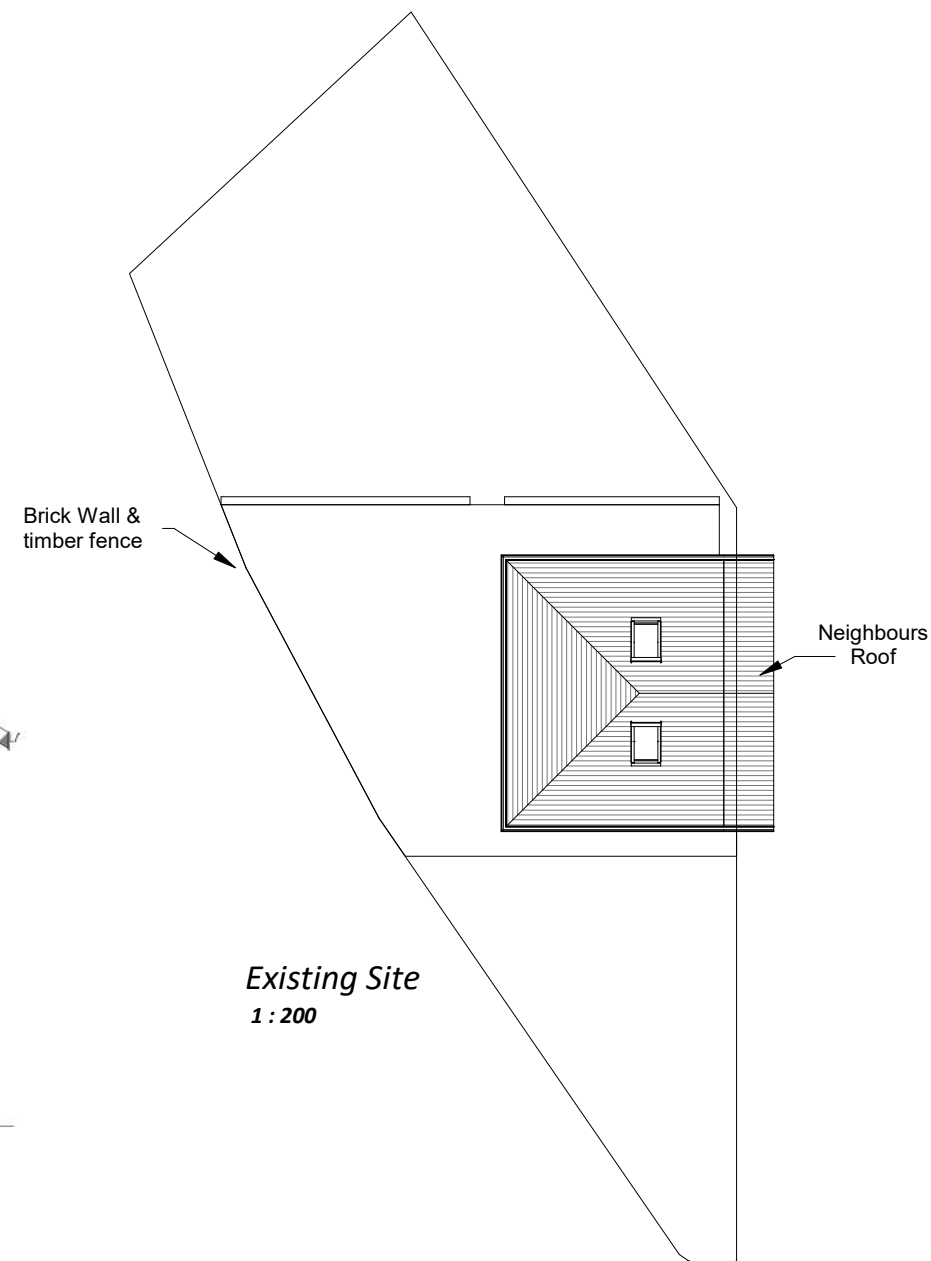

Existing Site
1 : 200

INDIGO DESIGN (Part of 3dcadwales Ltd) 5 Ashlea Drive,
Merthyr Tydfil, CF47 0NY Tele 01685 385746 Mob -
07940913216 Email: enquiries@indigo-3d-design.co.uk

This Drawing is Copyright,
Dimensions to be checked
on site and not scaled from
this drawing



PURPOSE OF ISSUE	DRWAING NUMBER
Planning Approval	02027070-01


PROJECT
Two Storey extension to side and single
storey extension to rear

SHEET
Existing Plans and Elevations


Address
48 First Ave, Galon Uchaf, Merthyr
Tydfil CF47 9UH

Checked by	Drawn by	Scale (@ A3)
SH	JH	As indicated

Rev No	Description	Date
A	Issue	07/07/2020
B	Extension size & roof amended	31/07/2020

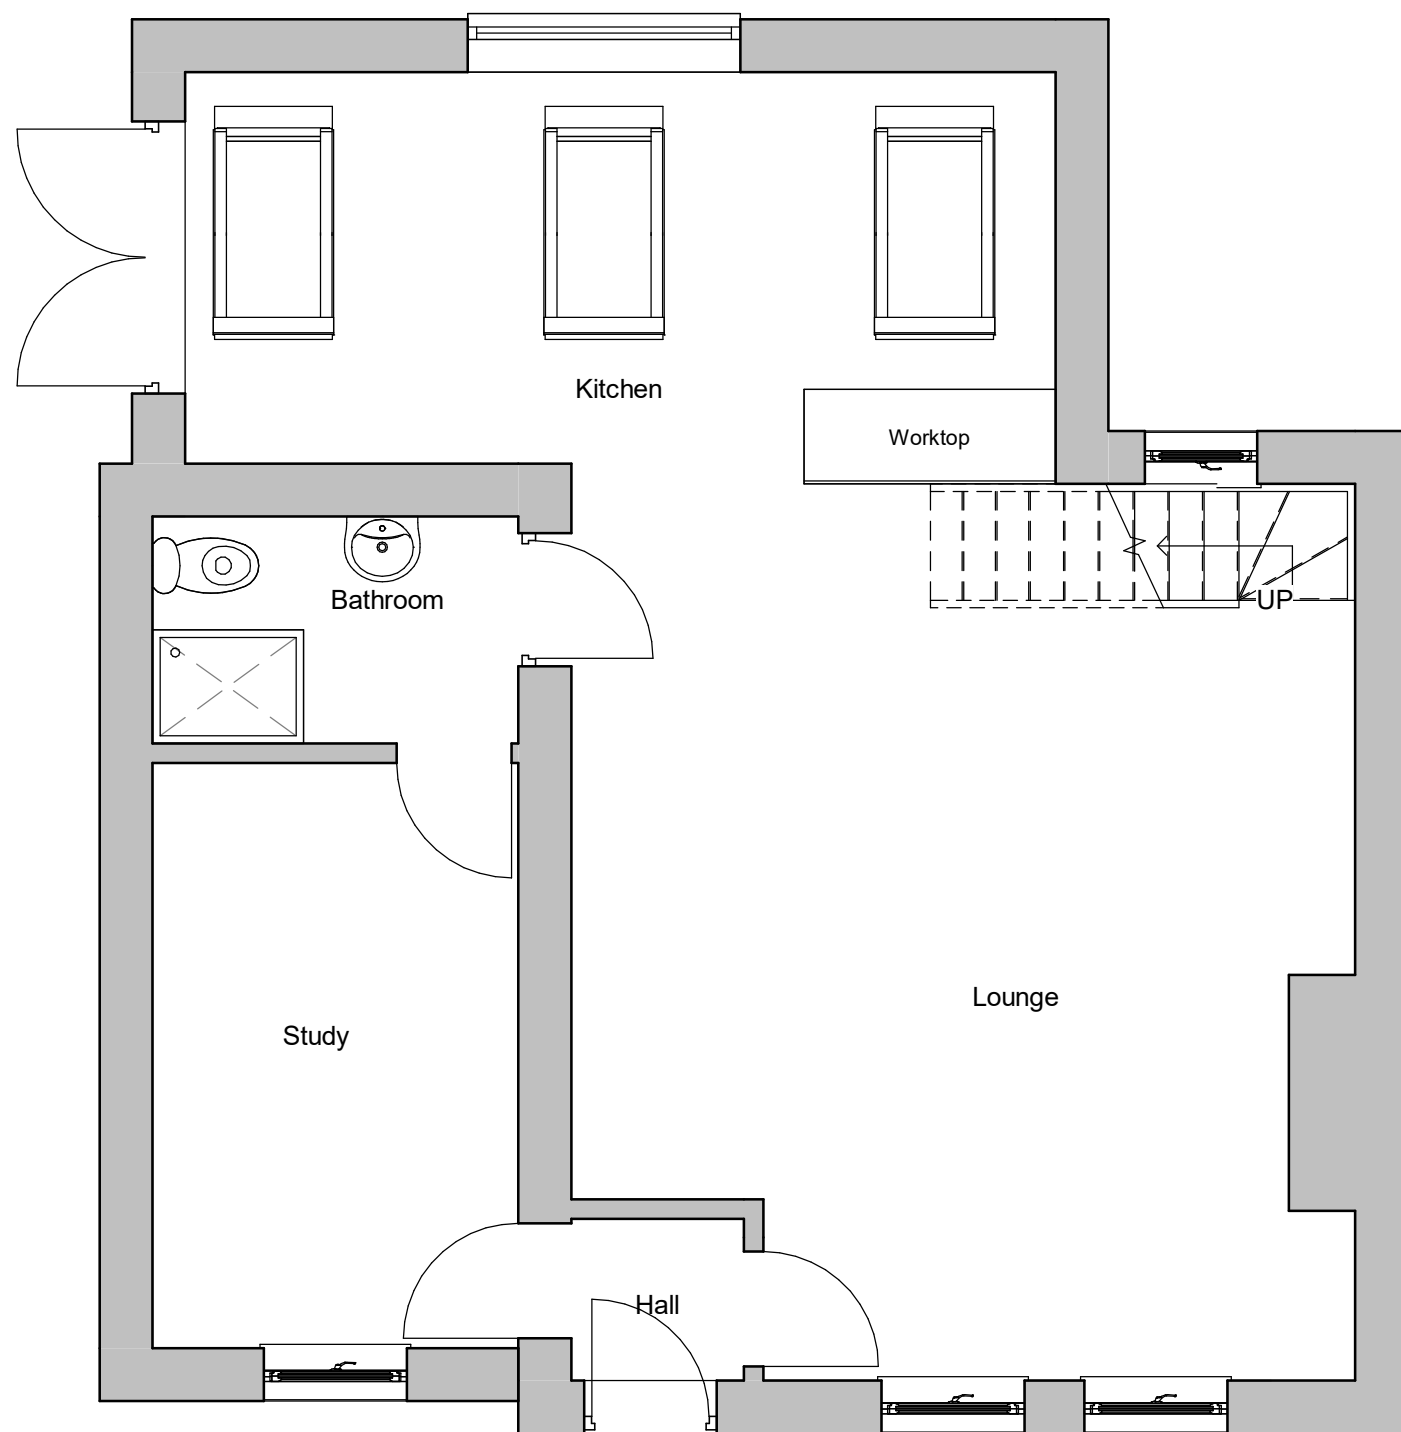

Proposed Ground Floor
1 : 50

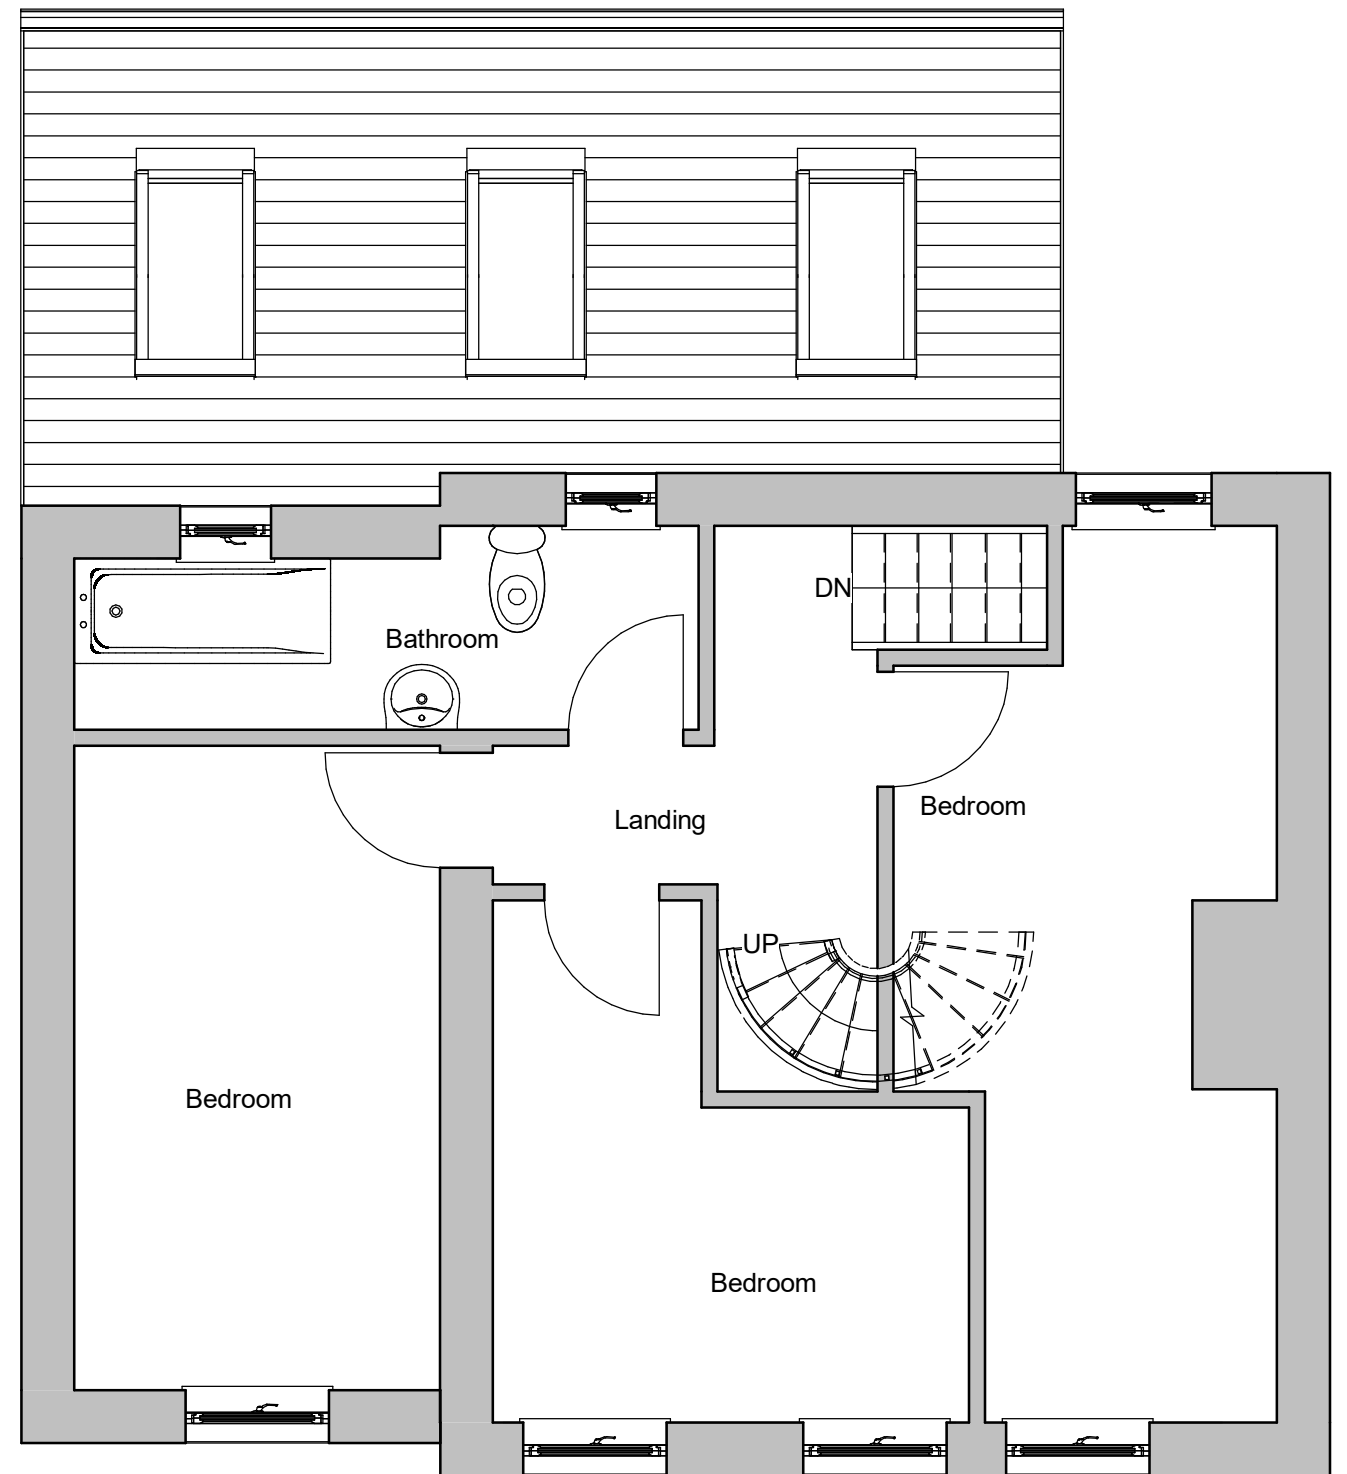


Proposed First Floor
1 : 50

PRTwo Storey extension to side and single storey extension to rear		SHEET Proposed Plans		
INDIGO DESIGN (Part of 3dcadwales Ltd) 5 Ashlea Drive, Merthyr Tydfil, CF47 0NY Tele 01685 385746 Mob - 07940913216 Email: enquiries@indigo-3d-design.co.uk		Address 48 First Ave, Galon Uchaf, Merthyr Tydfil CF47 9UH		
This Drawing is Copyright, Dimensions to be checked on site and not scaled from this drawing		Checked by SH	Drawn by JH	Scale (@ A3) 1 : 50
		Rev No A	Description Issue	Date 07/07/2020
PURPOSE OF ISSUE Planning Approval	DRWAING NUMBER 02027070-02	B	Extension size & roof amended	31/07/2020




Proposed Front Elevation
1 : 100

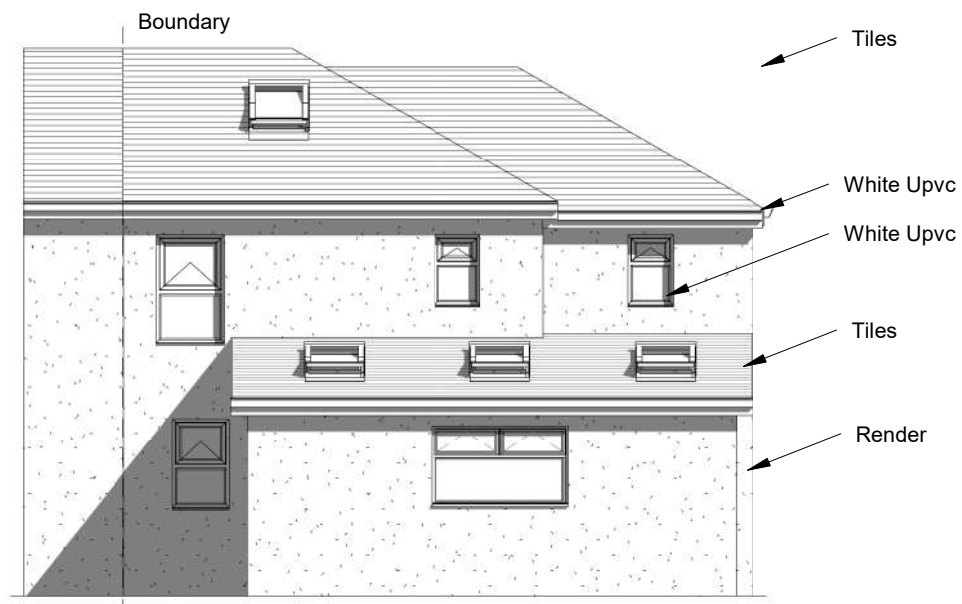


Proposed Rear Elevation
1 : 100


Brick Wall &
timber fence

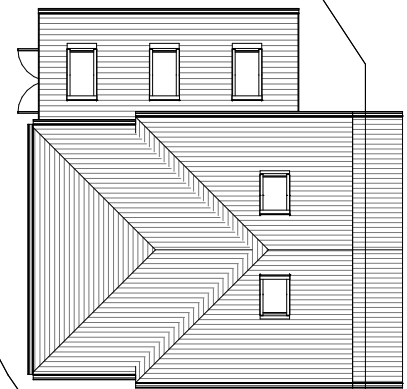


Proposed Site
1 : 200

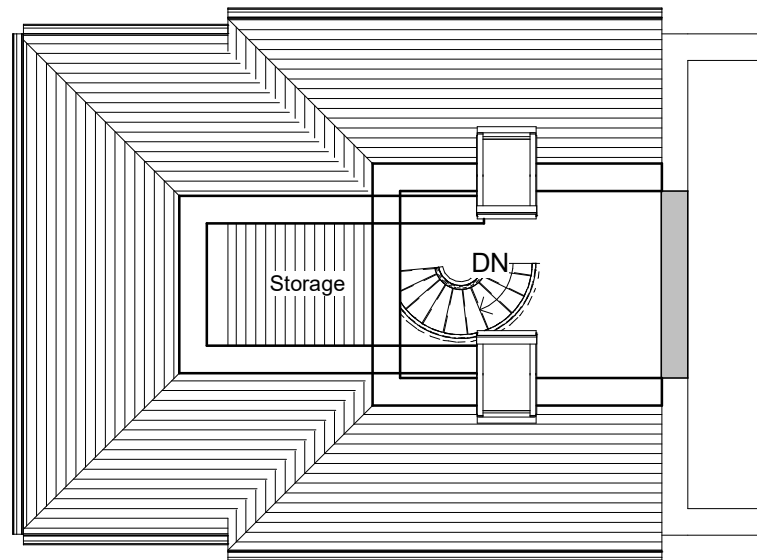

Proposed Attic
1 : 100

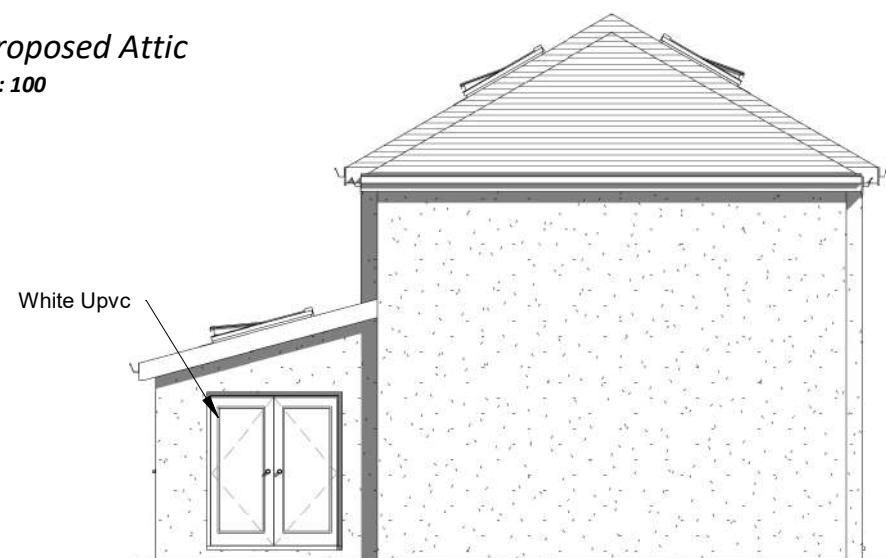

Proposed Side 1 Elevation
1 : 100

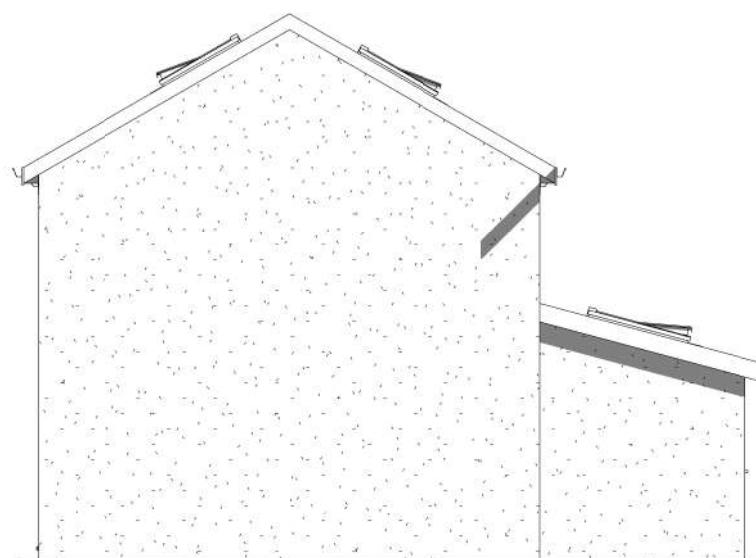

Proposed Side 2 Elevation
1 : 100

INDIGO DESIGN (Part of 3dcadwales Ltd) 5 Ashlea Drive,
Merthyr Tydfil, CF47 0NY Tele 01685 385746 Mob -
07940913216 Email: enquiries@indigo-3d-design.co.uk

This Drawing is Copyright,
Dimensions to be checked
on site and not scaled from
this drawing



PURPOSE OF ISSUE	DRWAING NUMBER
Planning Approval	02027070-03

PROJECT	Two Storey extension to side and single storey extension to rear
---------	---

SHEET	Proposed Elevations
-------	---------------------

Address	48 First Ave, Galon Uchaf, Merthyr Tydfil CF47 9UH
---------	---

Checked by	Drawn by	Scale (@ A3)
SH	JH	As indicated


Rev No	Description	Date
A	Issue	07/07/2020
B	Extension size & roof amended	31/07/2020



Proposed Front Illustration



Proposed Side Illustration

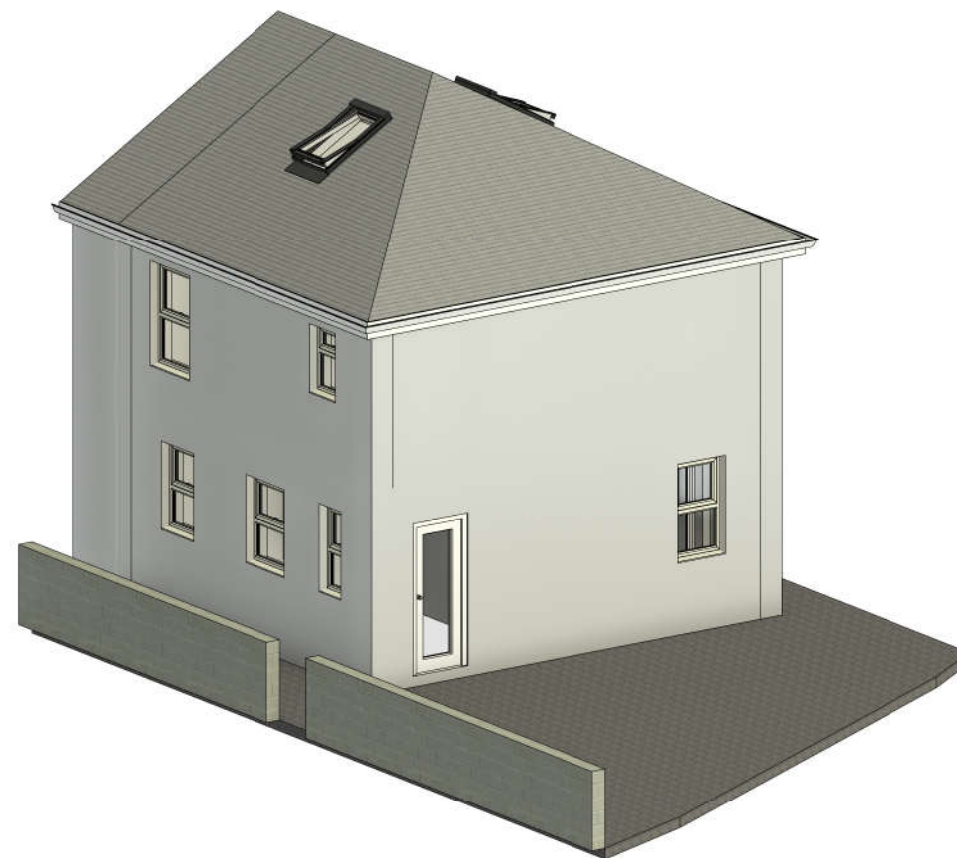

Existing Illustration

PRC Two Storey extension to side and single storey extension to rear		SHEET			Illustrations		
INDIGO DESIGN (Part of 3dcadwales Ltd) 5 Ashlea Drive, Merthyr Tydfil, CF47 0NY Tele 01685 385746 Mob - 07940913216 Email: enquiries@indigo-3d-design.co.uk		Address		48 First Ave, Galon Uchaf, Merthyr Tydfil CF47 9UH			
This Drawing is Copyright, Dimensions to be checked on site and not scaled from this drawing	 Indigo 3d Design	Checked by SH		Drawn by JH		Scale (@ A3)	
		Rev No	Description		Date		
		A	Issue		07/07/2020		
PURPOSE OF ISSUE Planning Approval	DRAWING NUMBER 02027070-04	B	Extension size & roof amended		31/07/2020		