
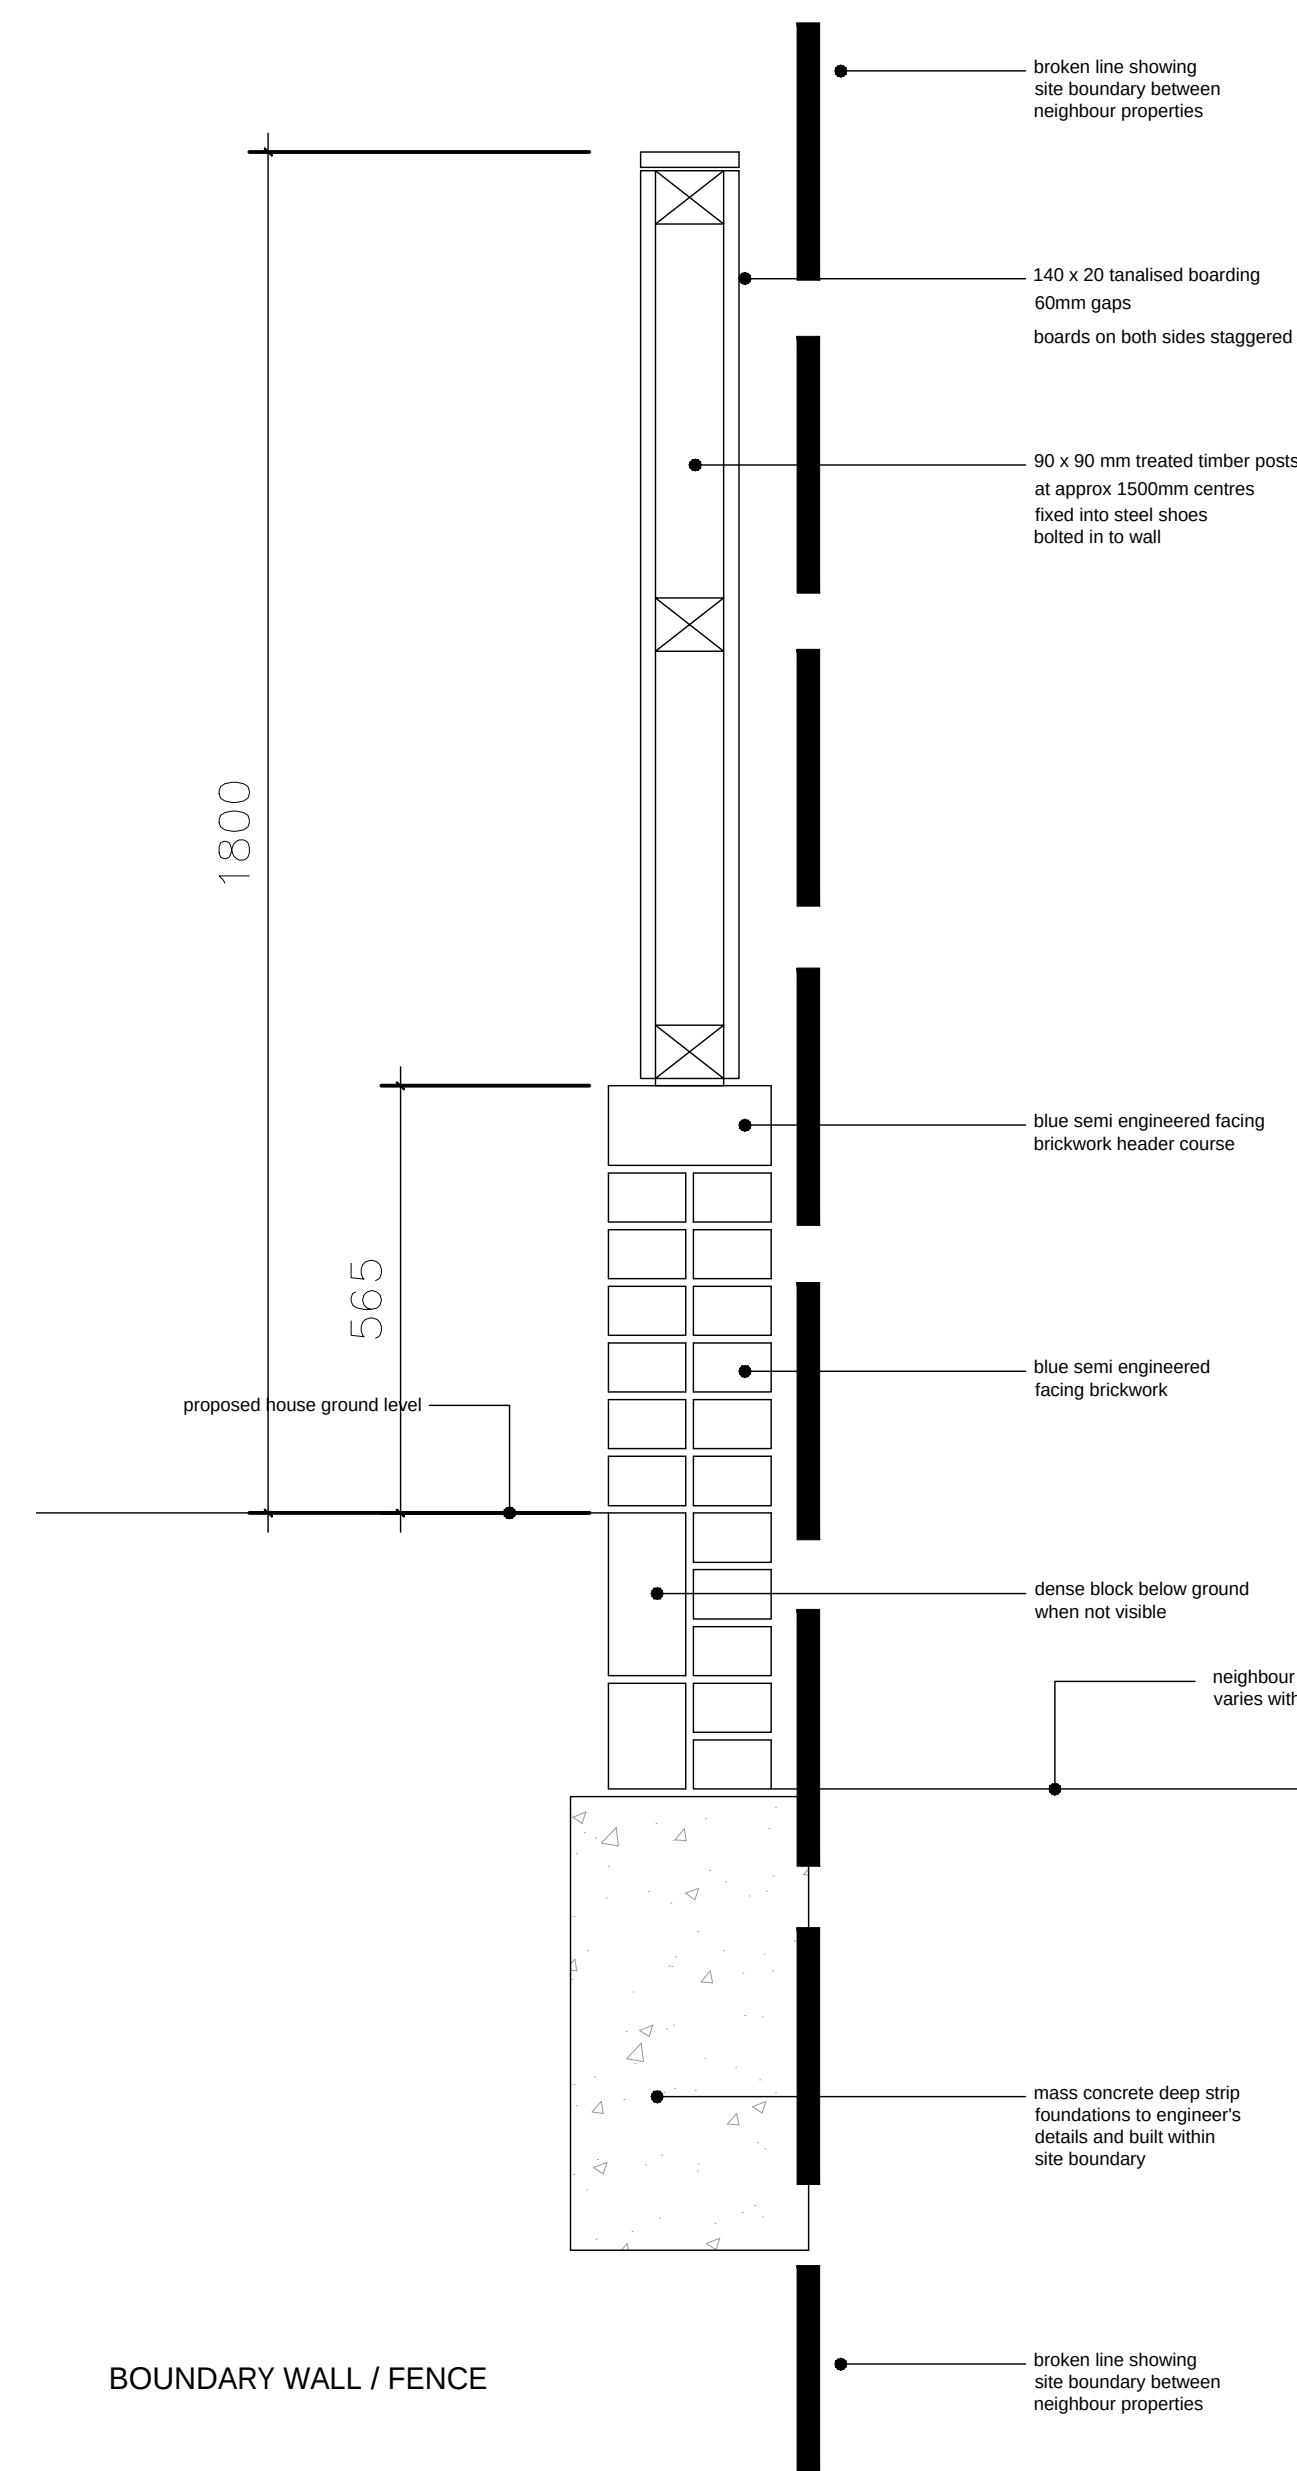
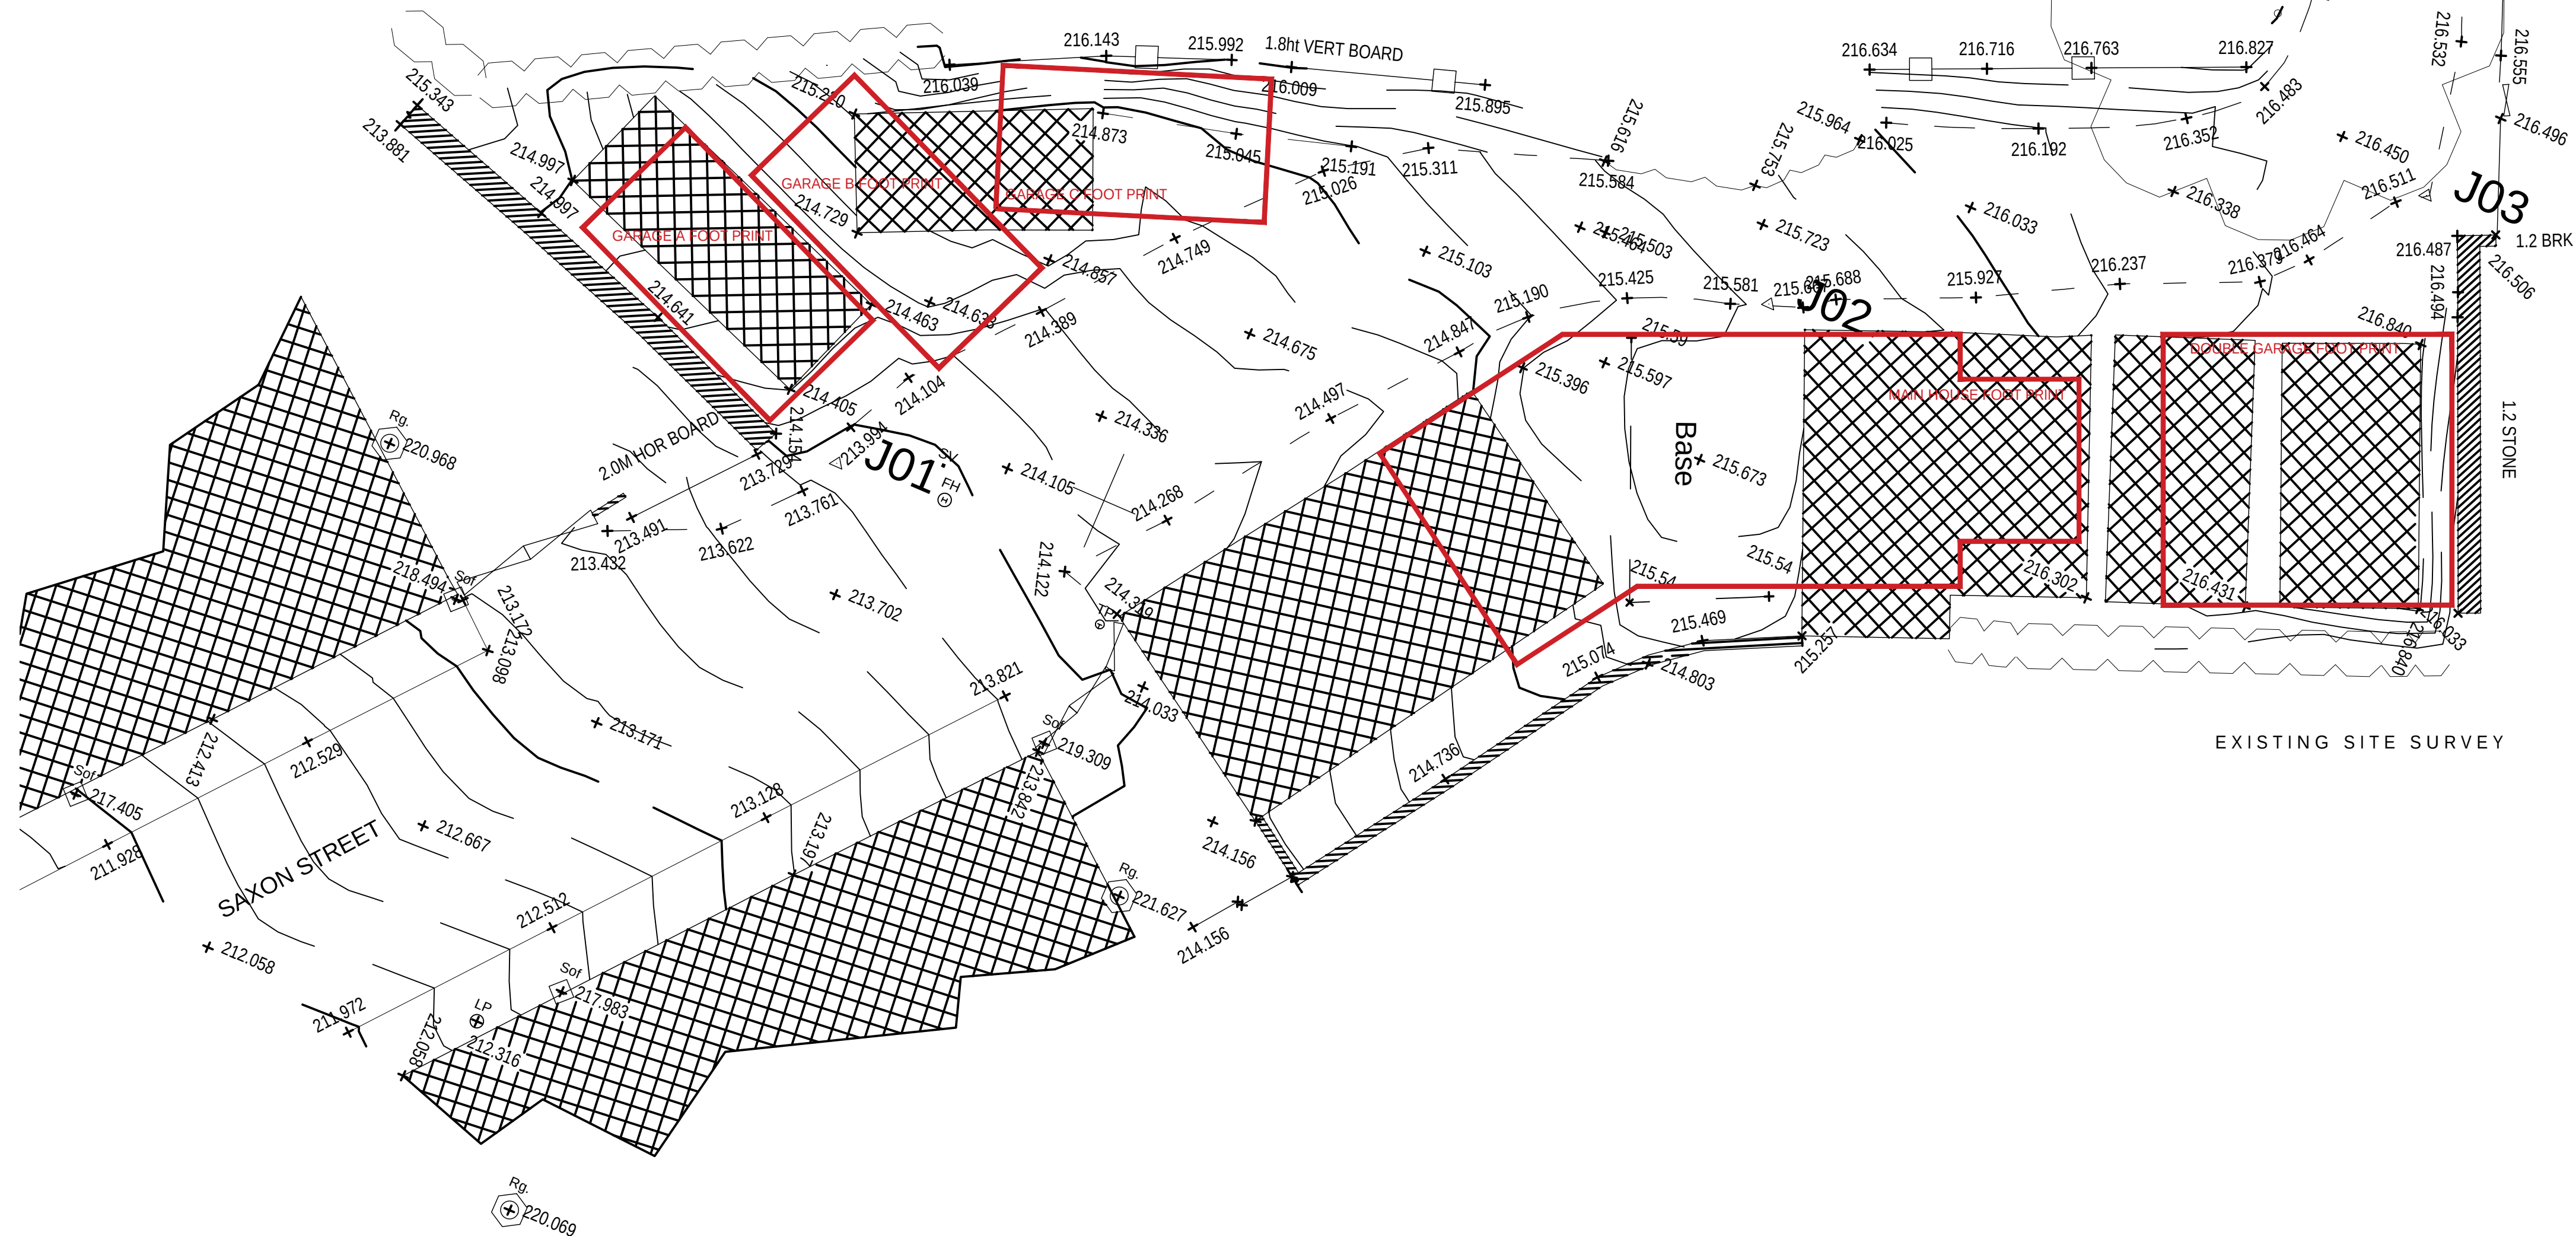


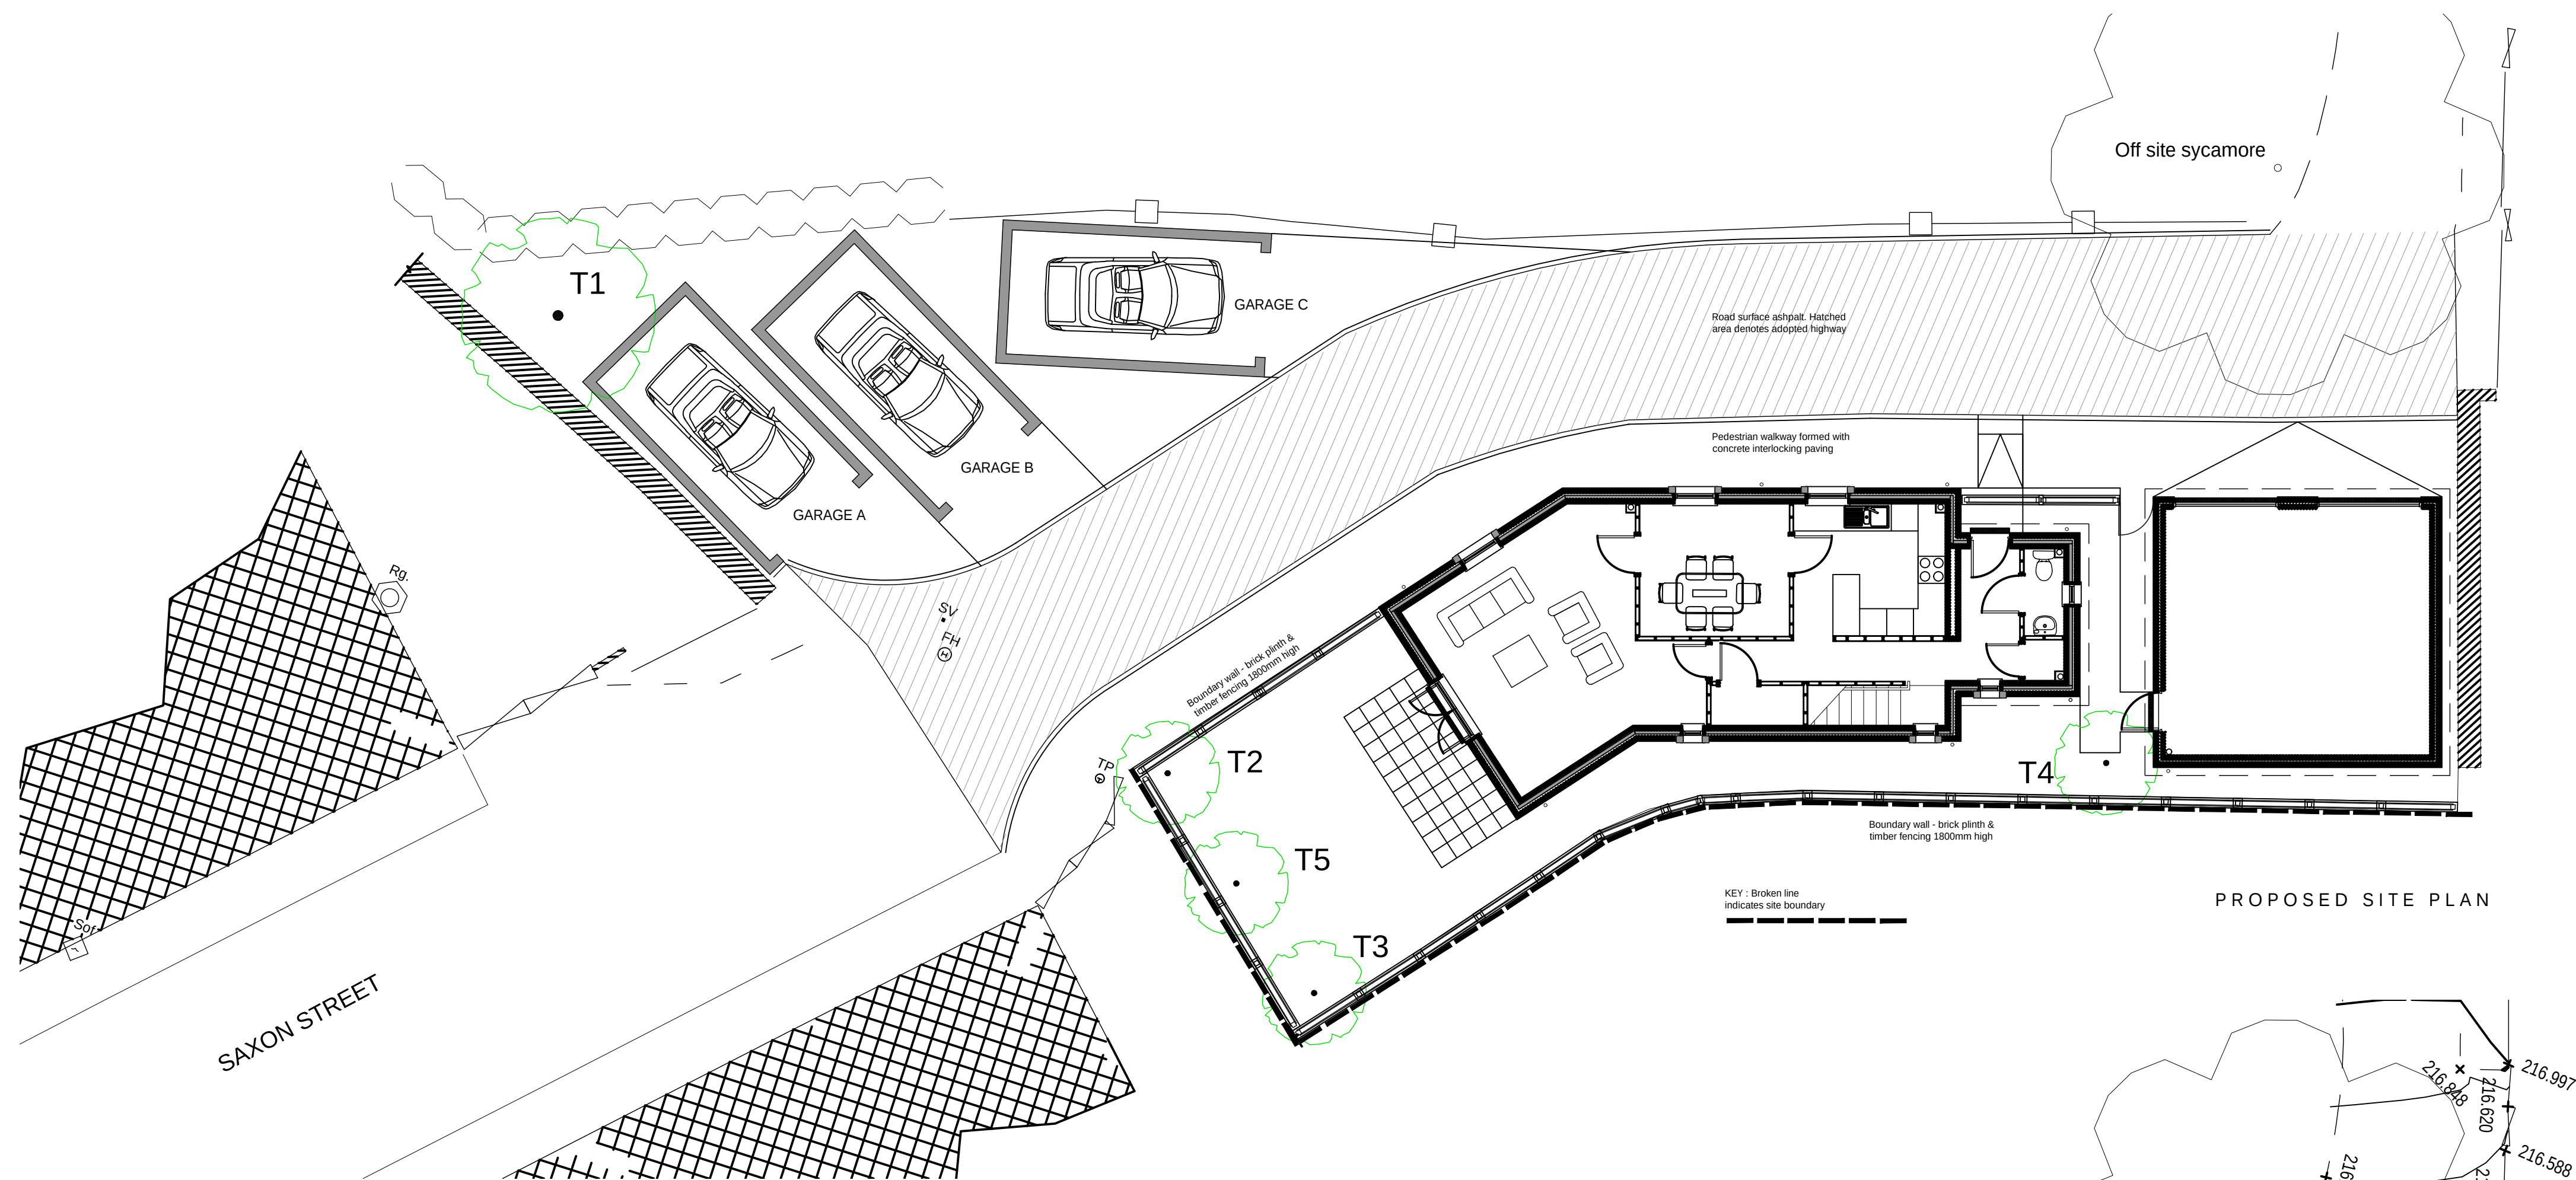

Revisions :	
.. ..	
☐ PRELIMINARY	☐ PLANNING
☐ COMMENTS	☐ BUILDING CONTROL
☐ INFORMATION	☐ WELSH WATER
PROJECT	
Proposed Development, Saxon Street, Merthyr Tydfil.	
TITLE	
Existing Site & Proposed Site Plan	
SCALE	
1:50 @ A1	
PROJECT NUMBER	DRAWN
	BC
DATE	CHECKED
Aug 2022	
DRAWING NUMBER	REVISION
DOC / BC01	**