




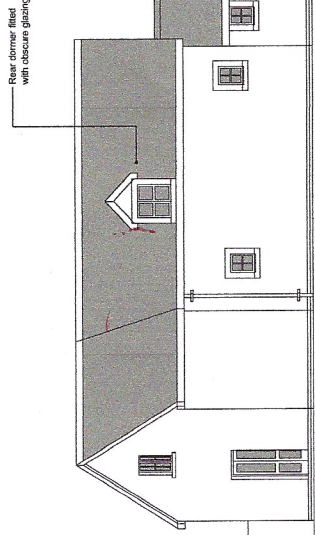


Front Street Elevation

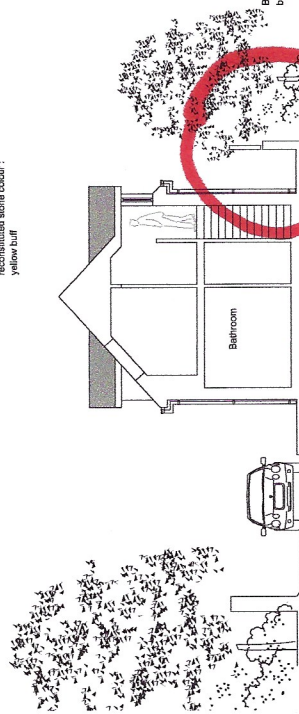


Typical Section

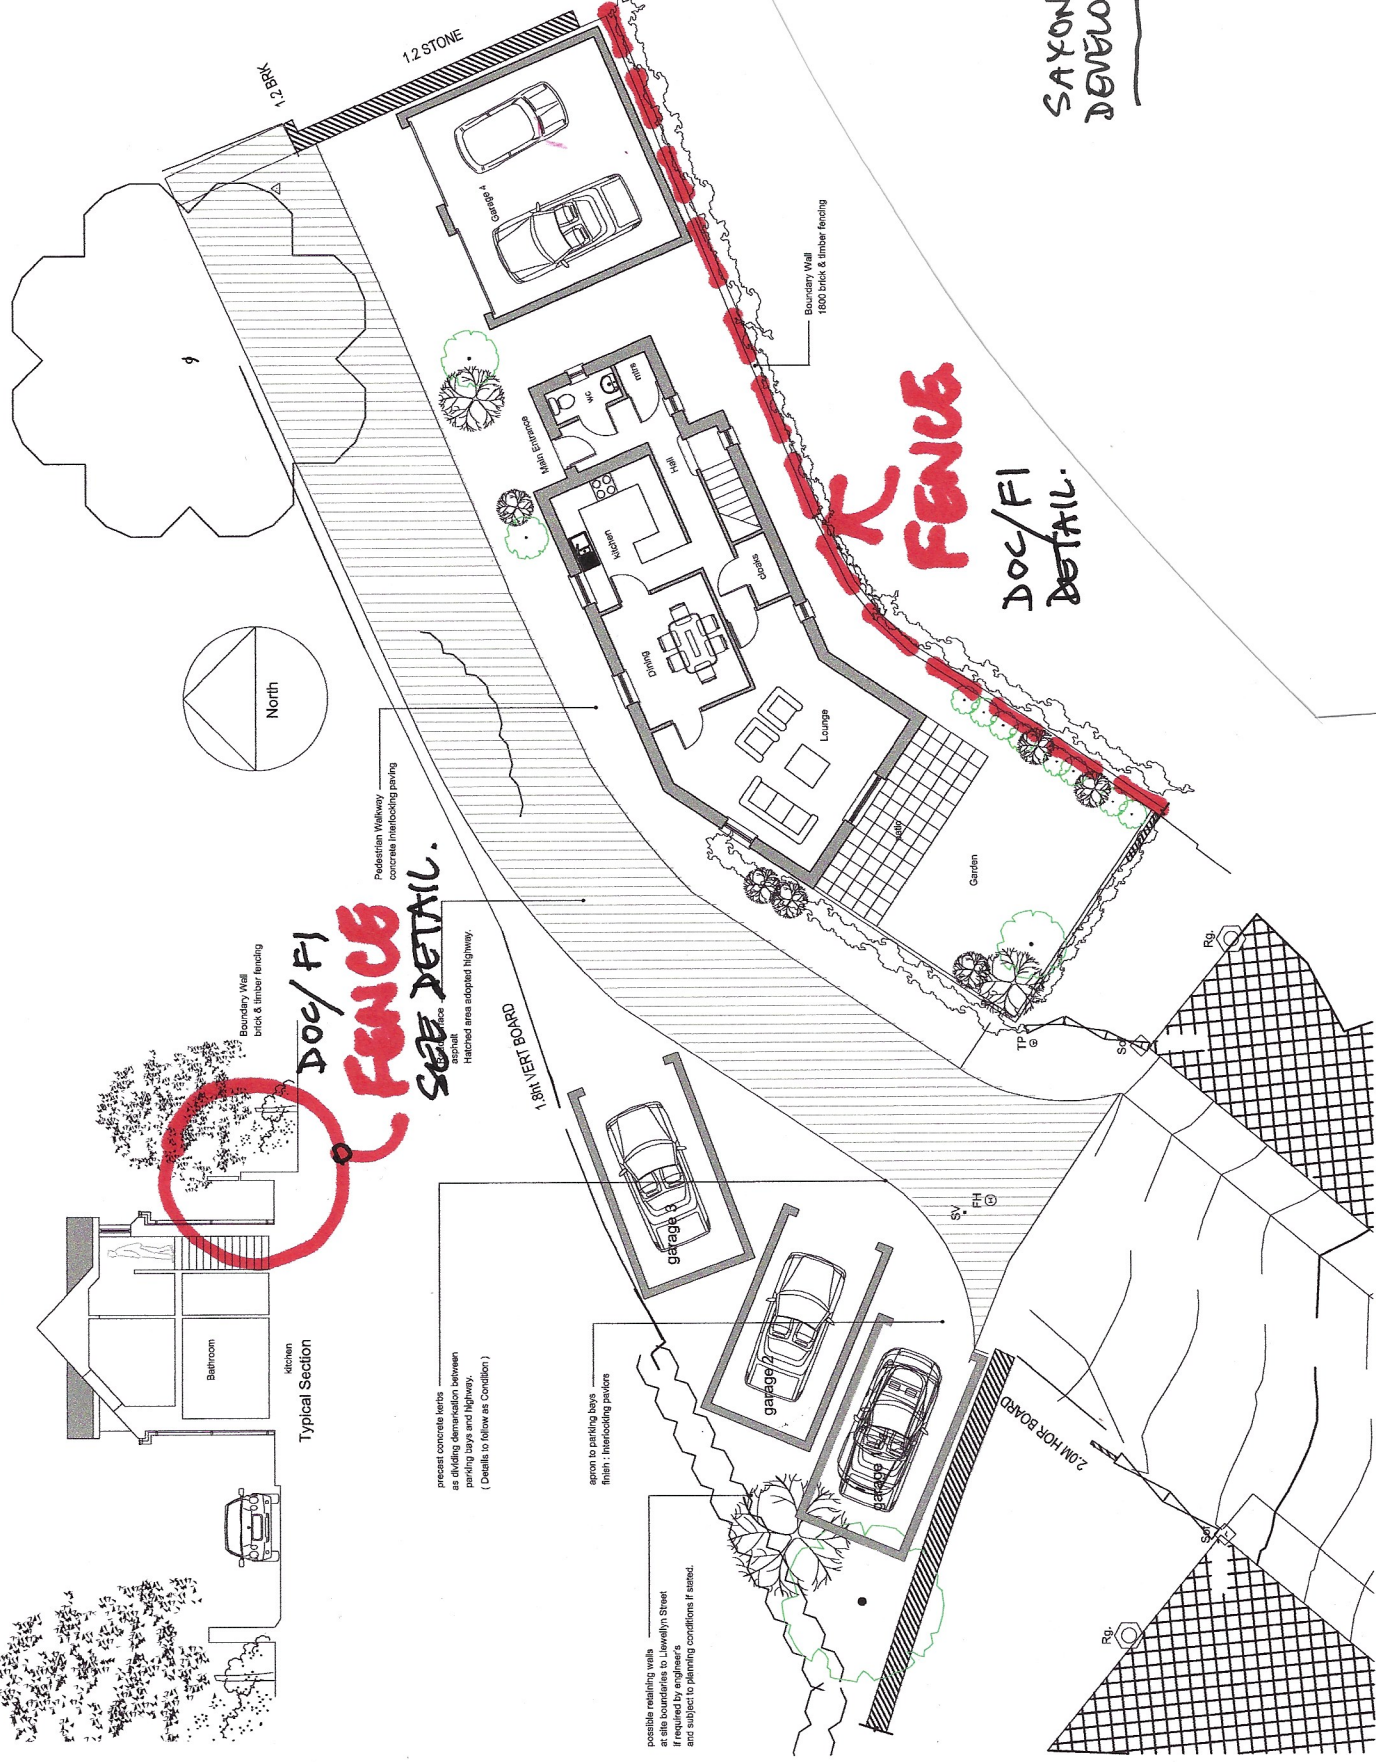


Rear Elevation

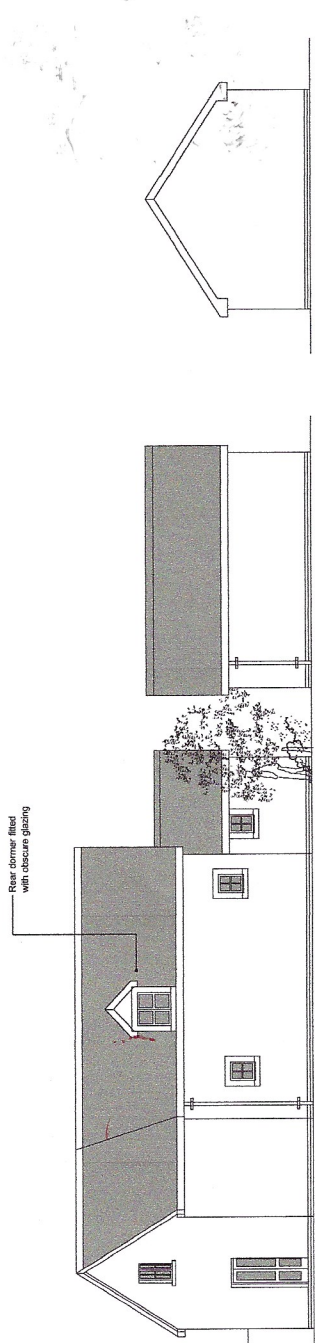


Typical Side Elevation Garage 4

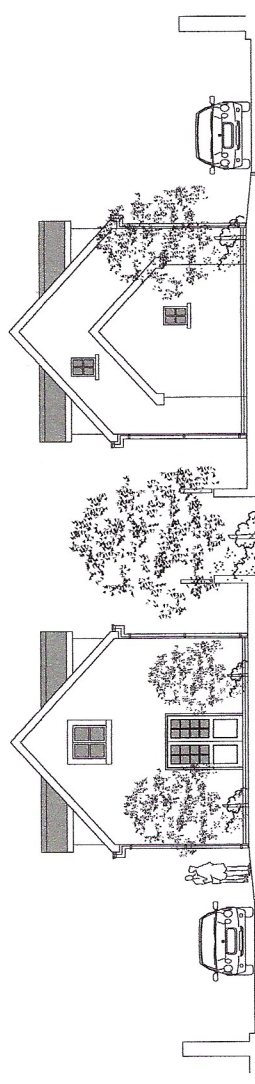

Side East Elevation

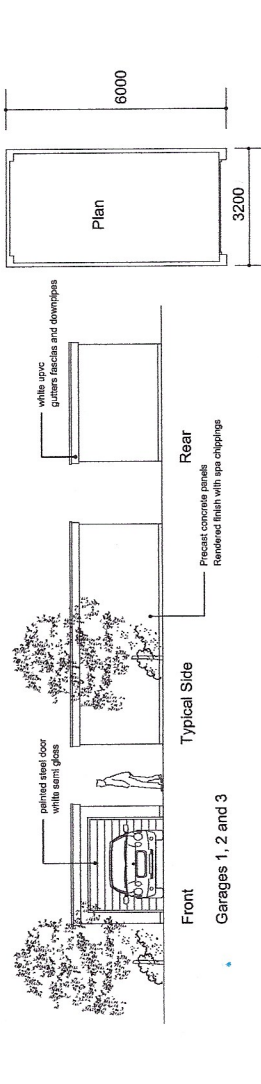

Typical Side

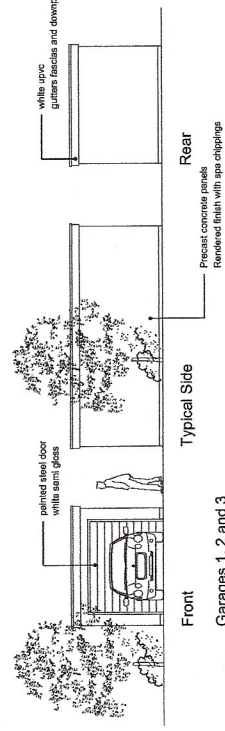

Garages 1, 2 and 3

Revisions :

- A 30May2012 Revised for Planning resubmission
B 19June2012 Revised for Planning resubmission
C 30Aug2012 Revised for Planning/ Highway comments addressed
D 13Aug2014 Revised to one house type.
E 17Sep2014 3 no garages details added

☐ PRIMARY ☐ COMMENTS ☐ INFORMATION	☒ PLANNING ☐ BUILDING CONTROL ☐ CONSTRUCTION	PROJECT Proposed Development, Saxon Street, Merthyr Tydfil.	
		TITLE Site Plan and House Types	
SCALE 1:100 @ A1		PROJECT NUMBER 1100	DRAWN BC
DATE August 2014		CHECKED E	REVISION 1
		DRAWING NUMBER PL 02	

Robert Coles

4B Castle Parade
Ugok
NP15 1AA
TELEPHONE 01291 673535
e mail : bobbolesarchitect@btinternet.com



Proposed Site Plan & Ground Floor House Plan

scale 1:100