



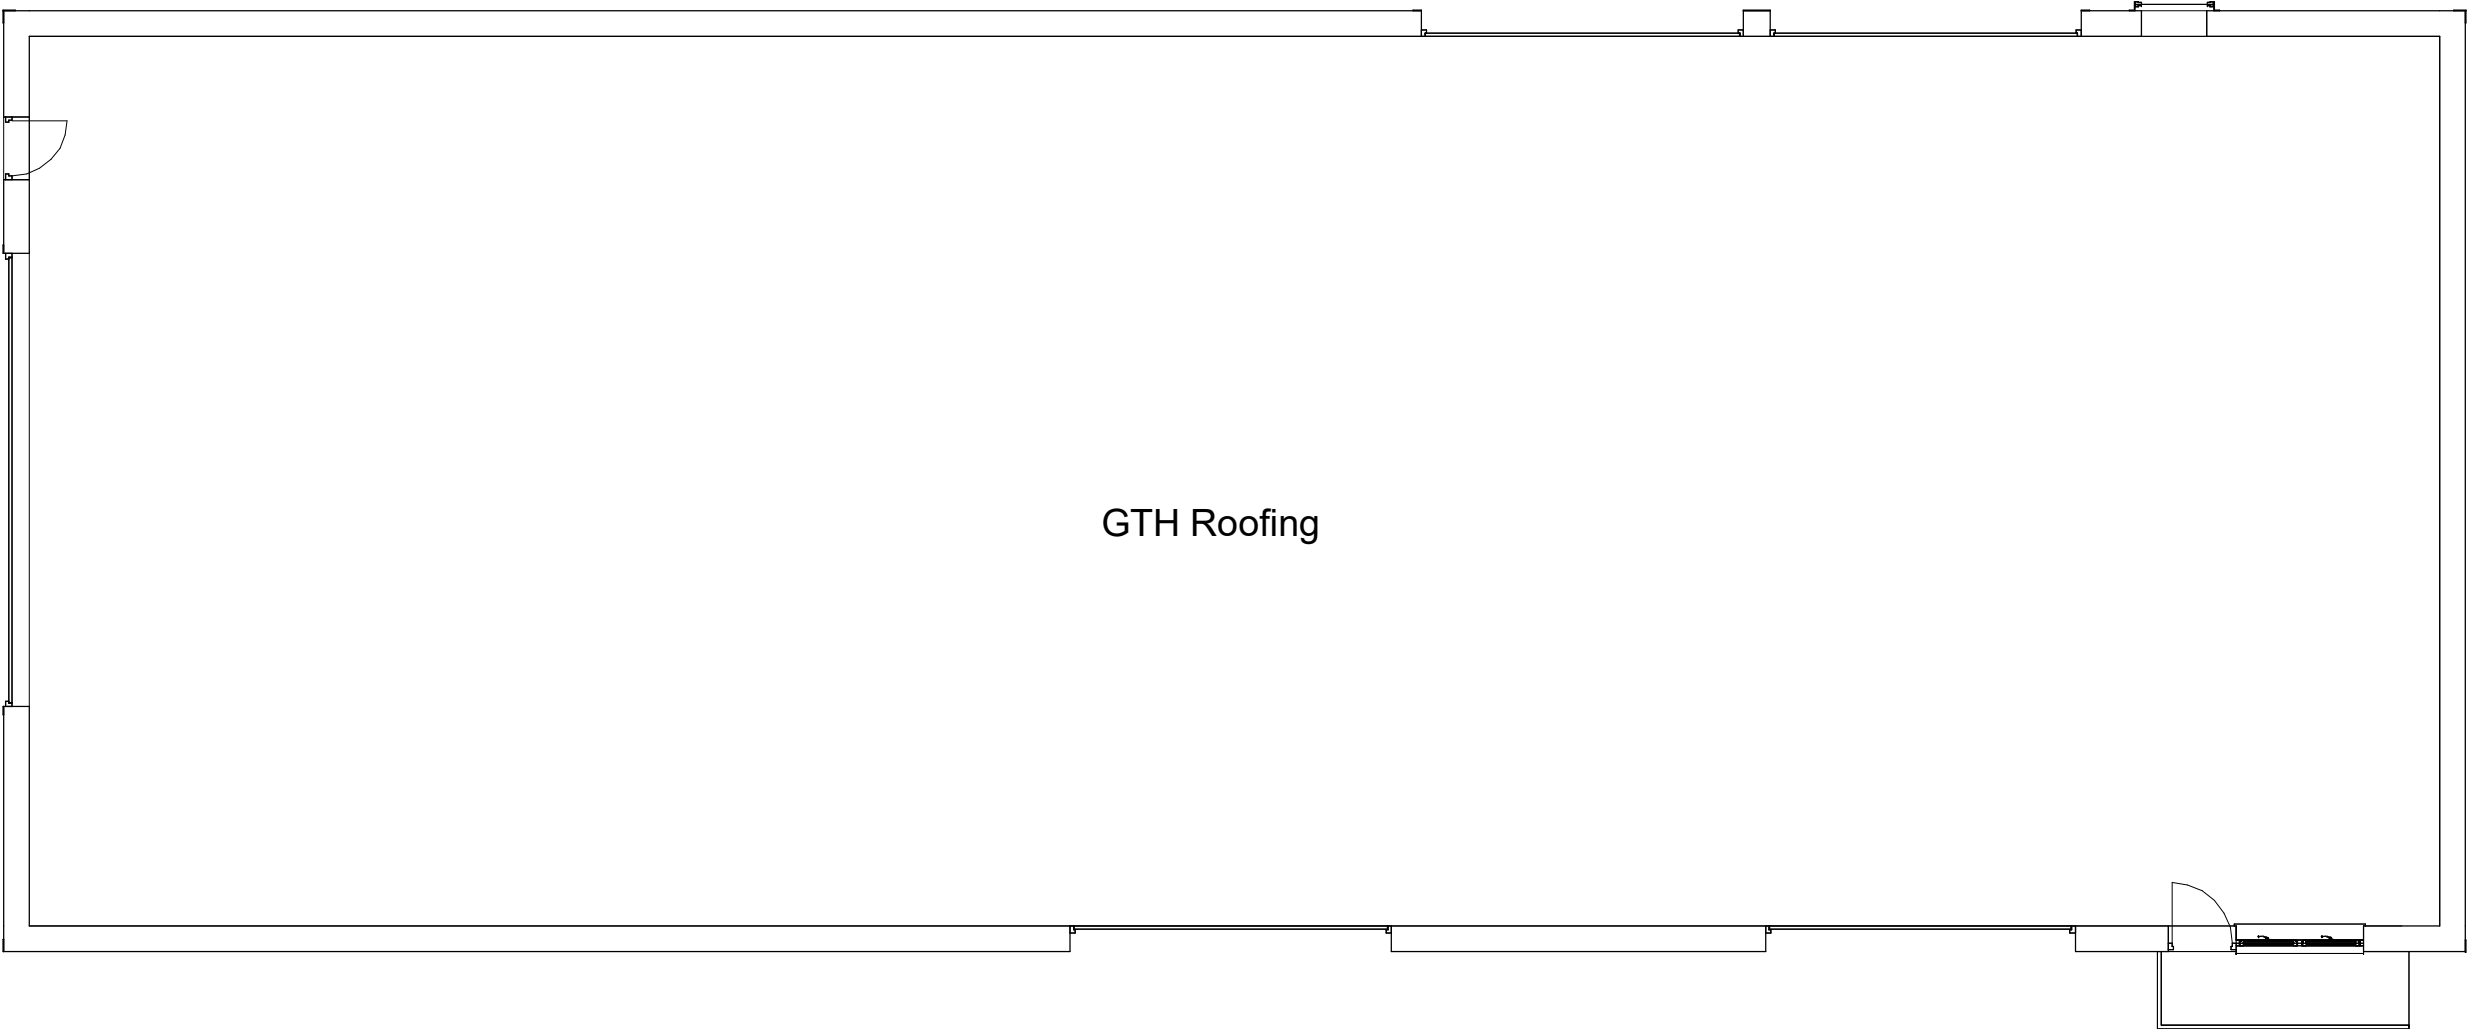


1 Proposed Ground Floor
1 : 100

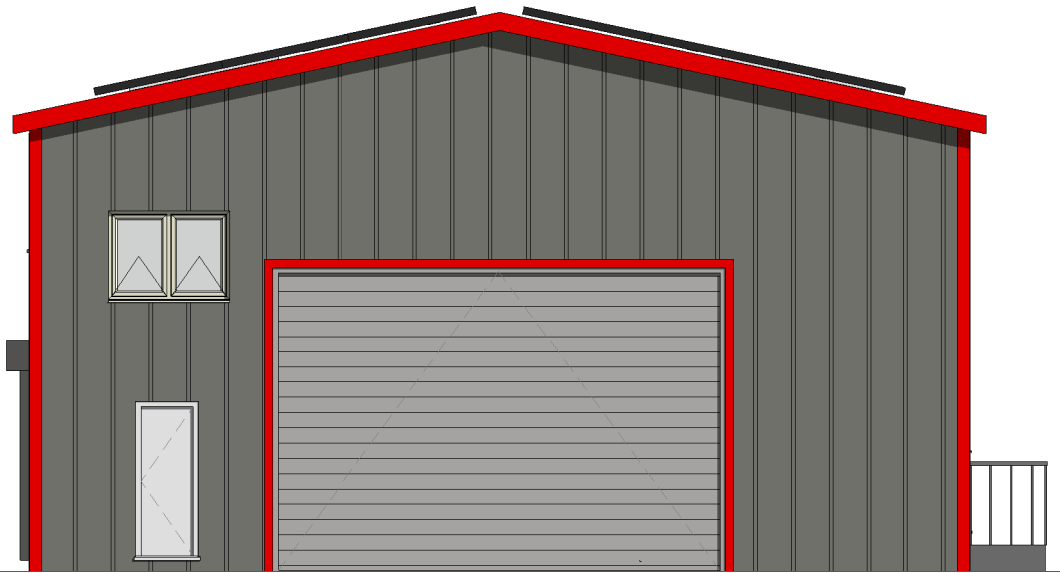


2 Proposed Front Elevation
1 : 100


Ecology enhancement to be fitted before solar panels are in use.

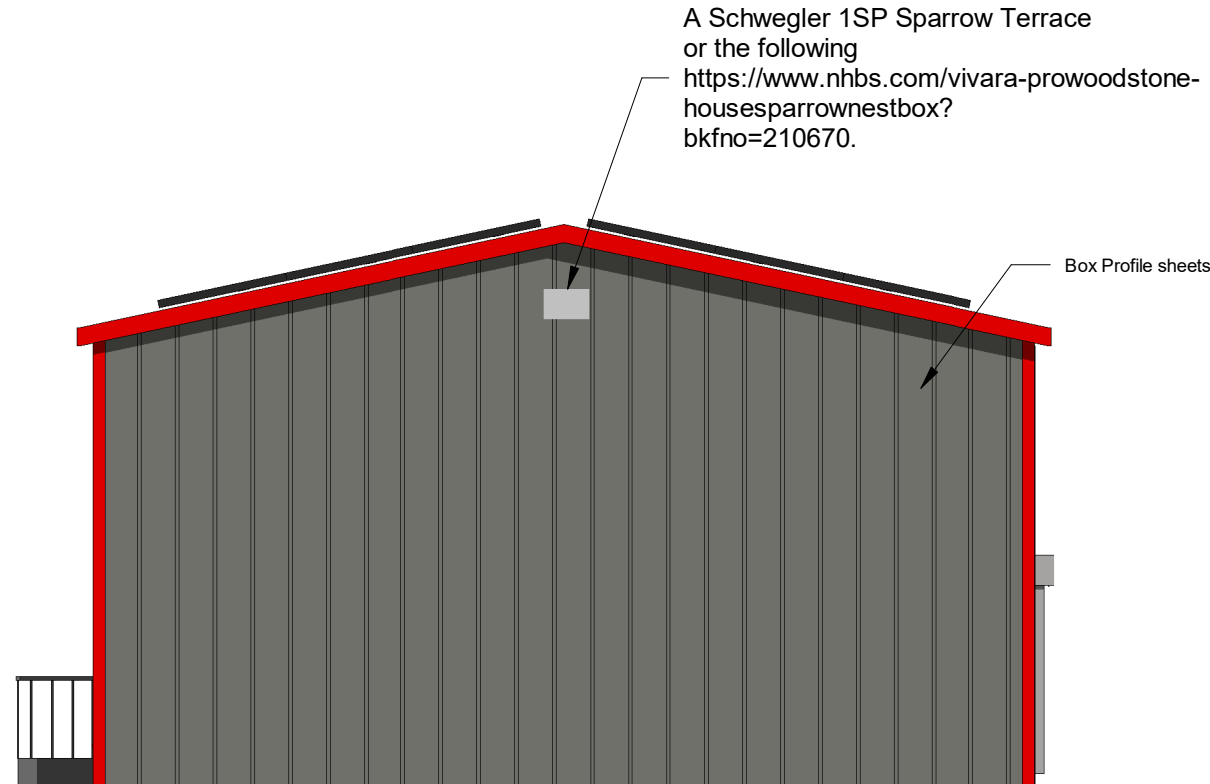


3 Proposed Rear Elevation
1 : 100

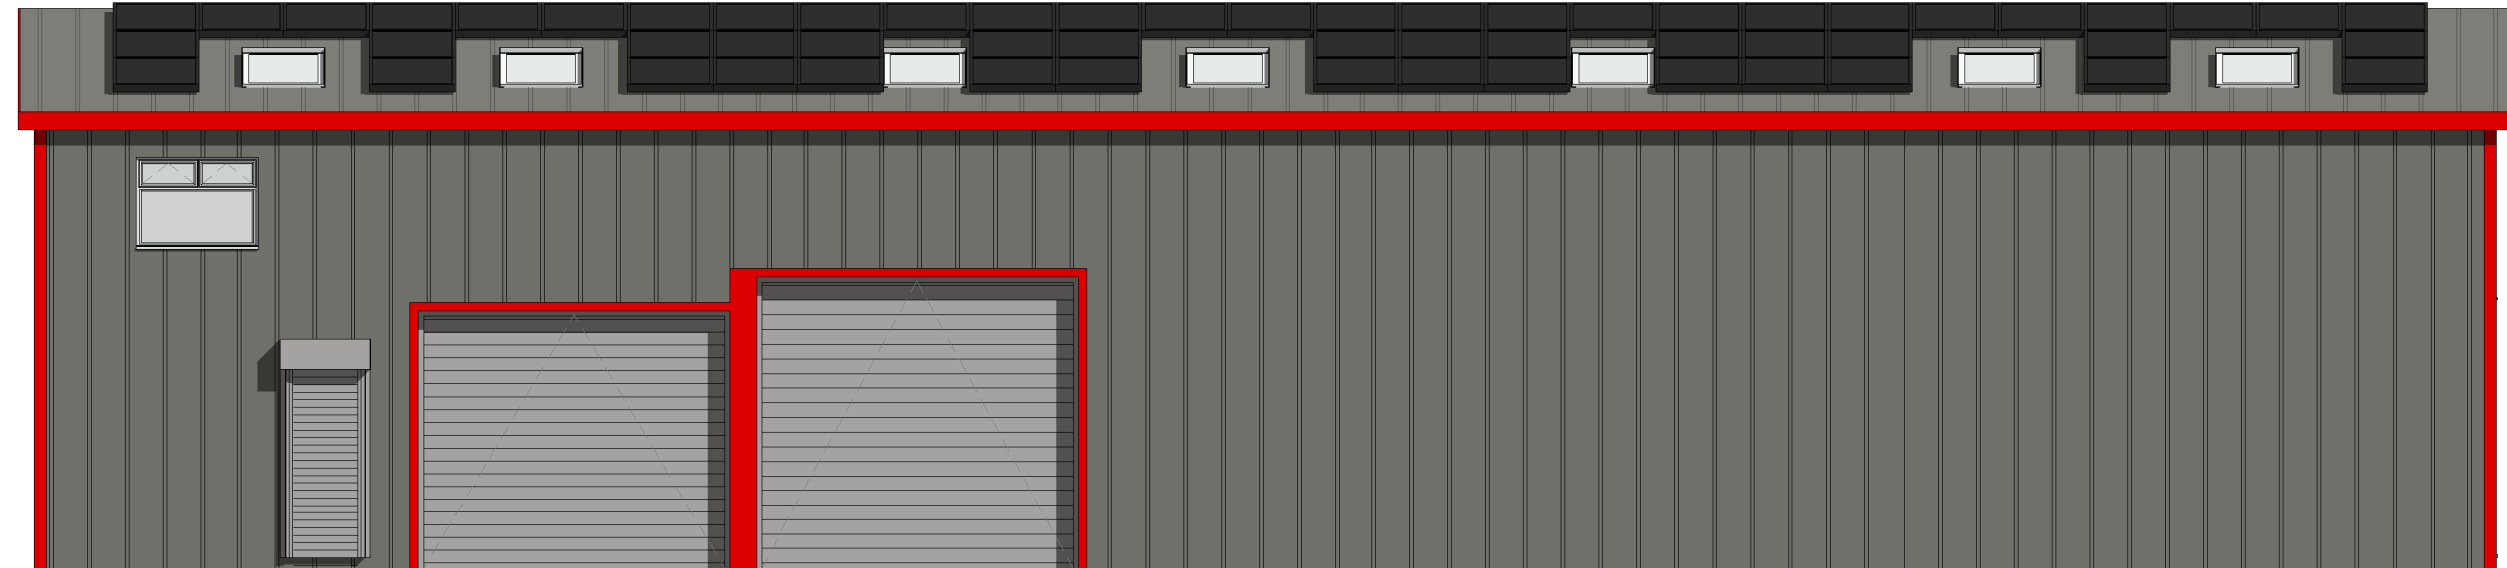

4 Proposed Side 2 Elevation
1 : 100

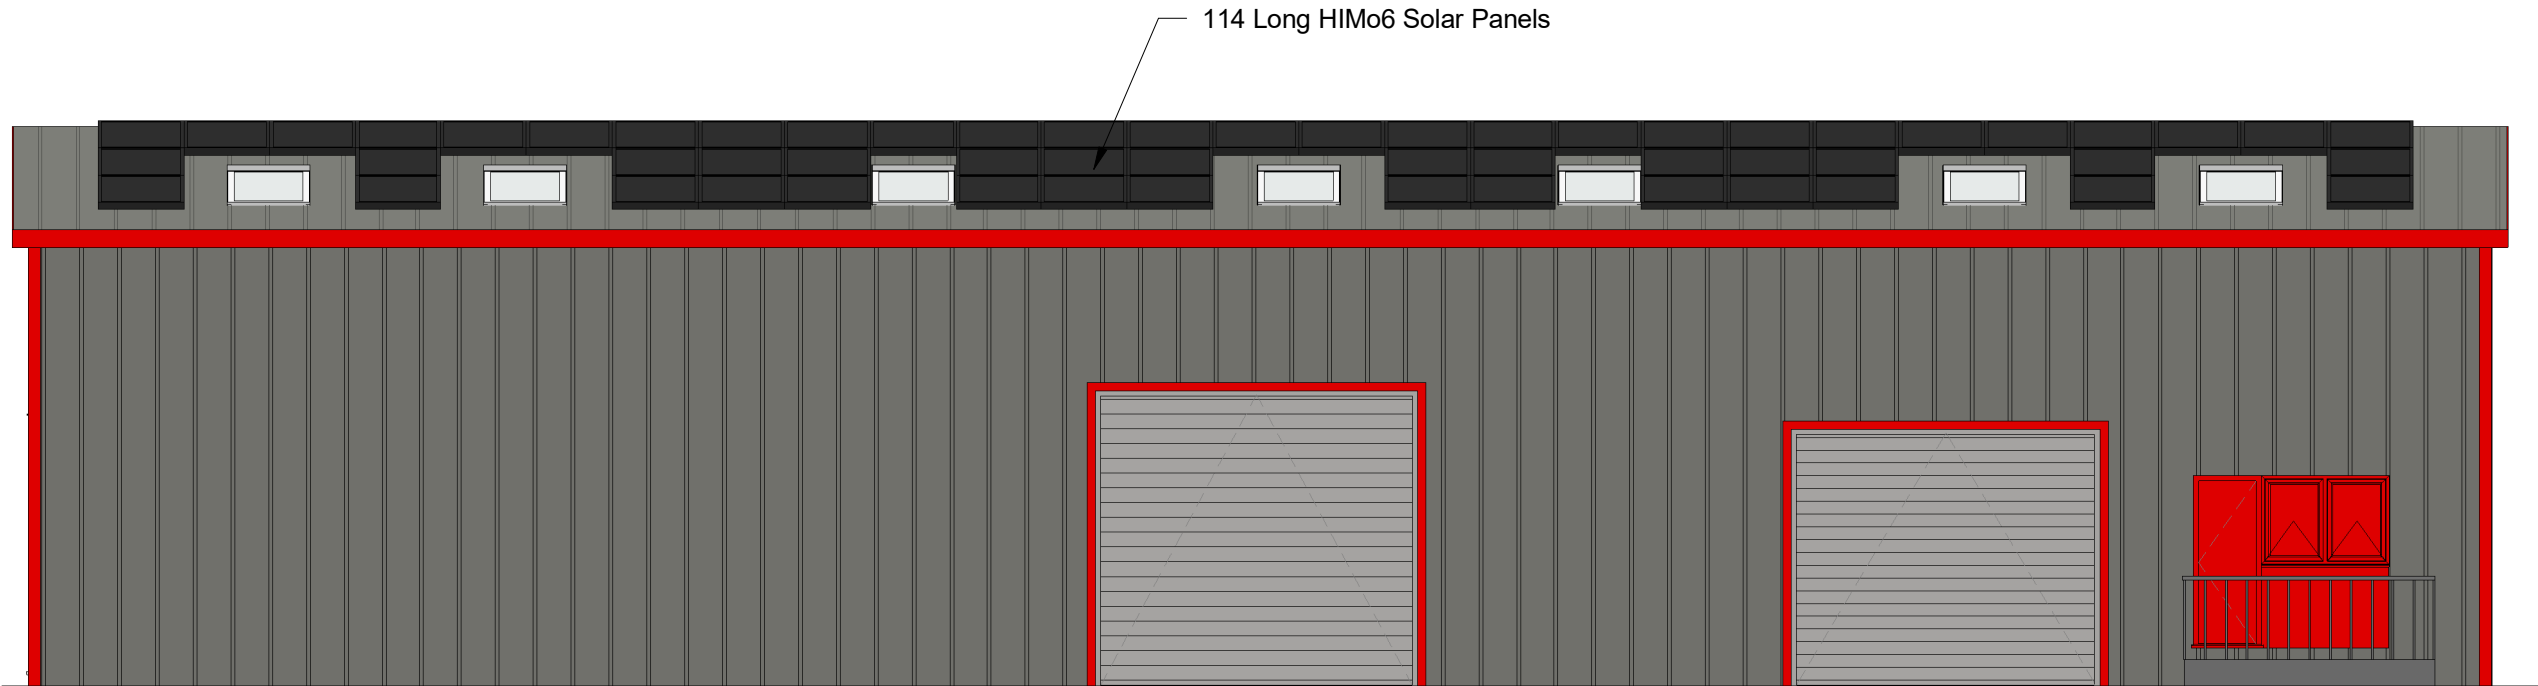

5 Proposed Side Elevation
1 : 100

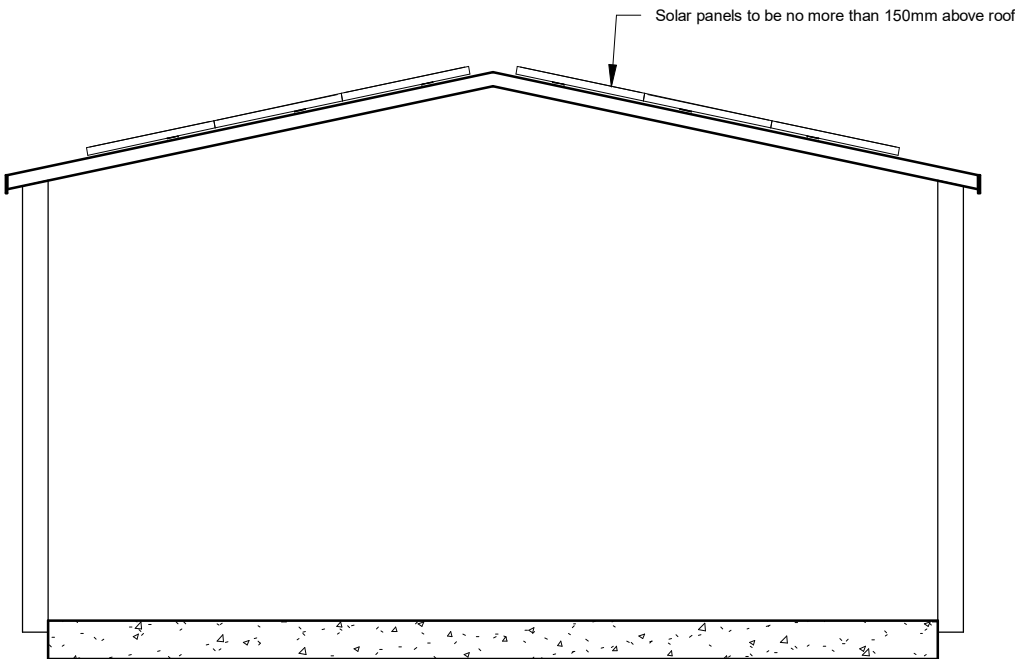

6 Proposed Section
1 : 100

INDIGO DESIGN (Part of 3dcadwales Ltd) 5 Ashlea Drive,
Merthyr Tydfil, CF47 0NY Tele 01685 385746 Mob -
07940913216 Email: enquiries@indigo-3d-design.co.uk

This Drawing is Copyright,
Dimensions to be checked
on site and not scaled from
this drawing



PURPOSE OF ISSUE
Planning Approval

DRWAING NUMBER
GTH-02

PROJECT
Solar Panel to roof

SHEET
Proposed Plans and Elevations

Address
GTH Roofing Cyfartha Yard, Cyfartha
Road, Merthyr. CF48 1BS

Checked by
JH

Drawn by
PH

Scale (@ A2)
1 : 100

Rev No	Description	Date
A	Issue	21/03/2024
B	Ecology Enhancements amended	21/06/2024