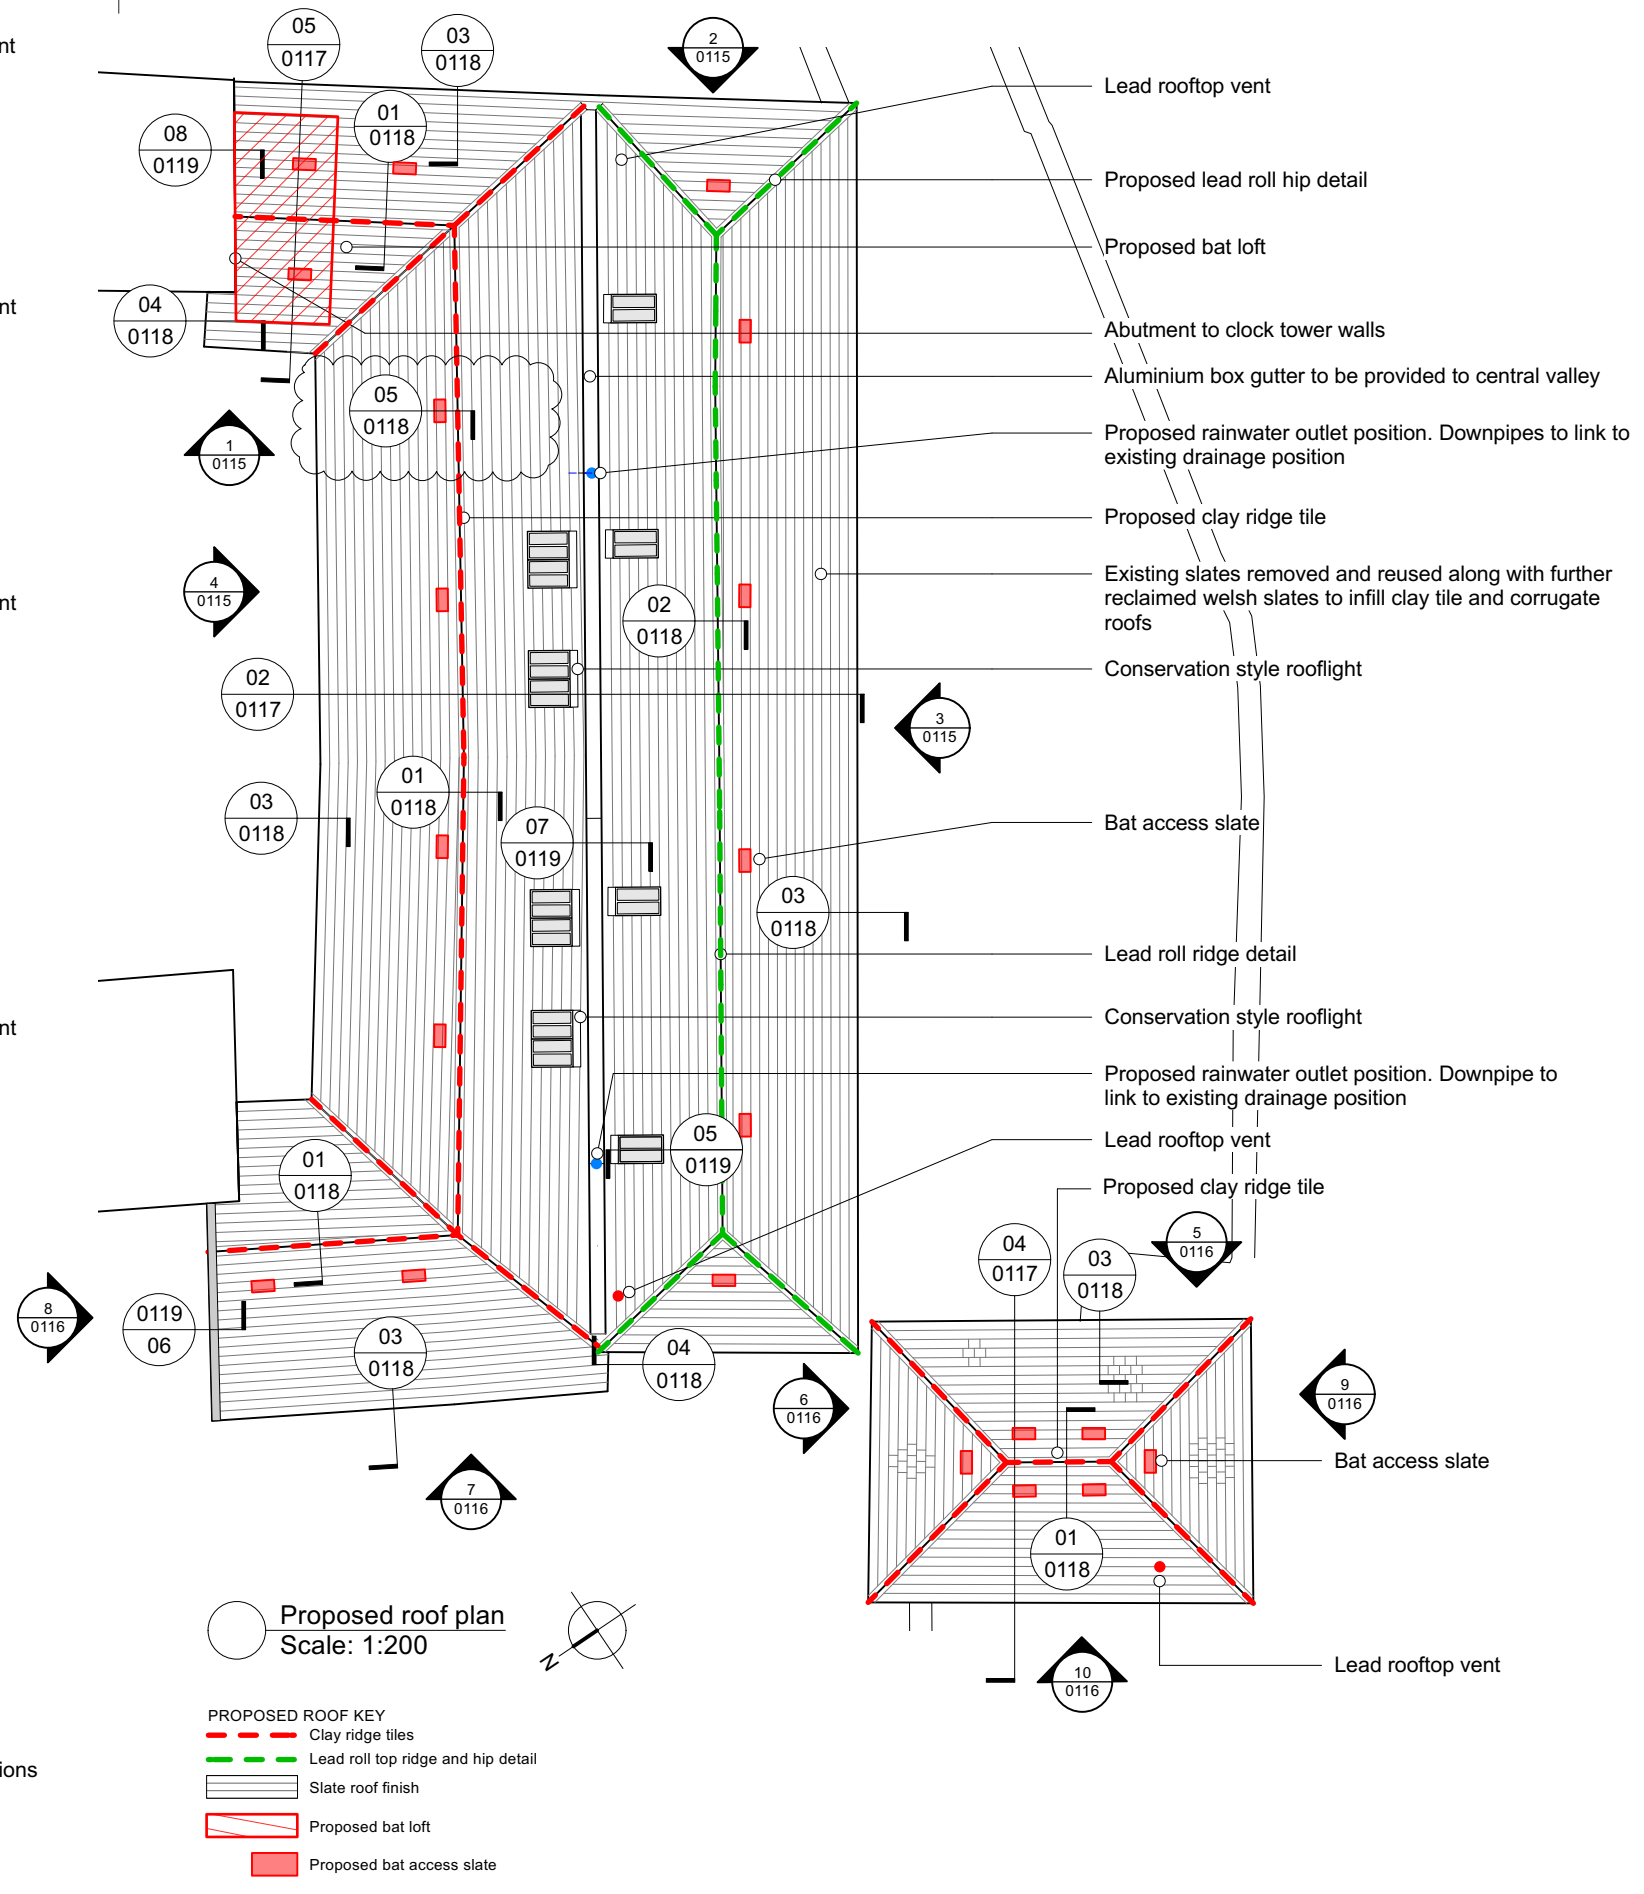
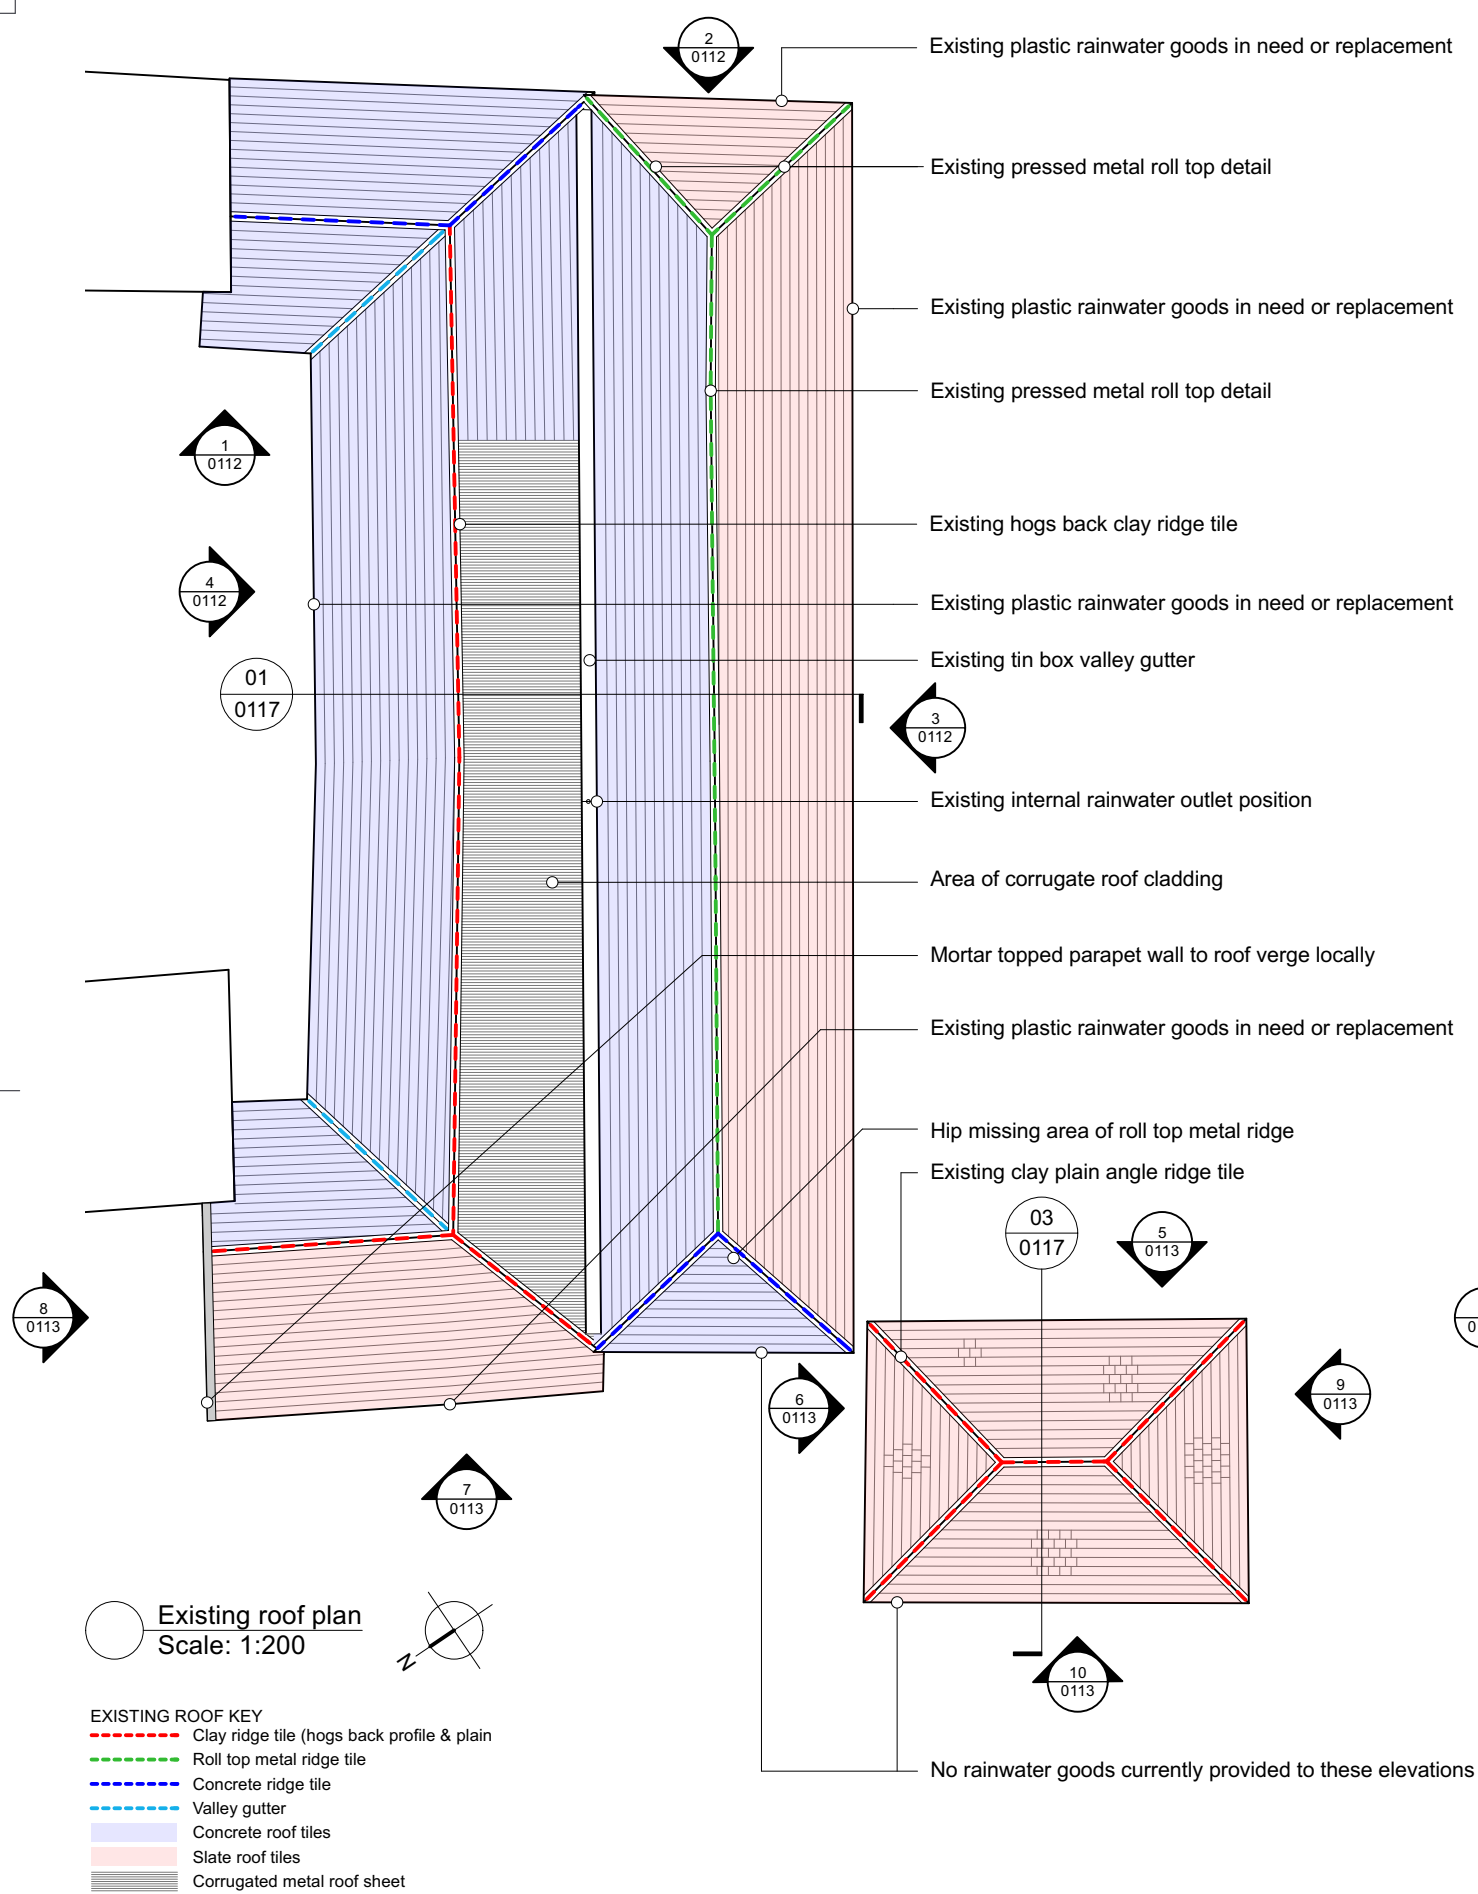


Rural Office		revisions	date	revision notes	general notes	project	drawing title	scale	date	drawn by	checked by
Rural Office, Yr Egin, College Rd. Carmarthen, SA31 3EQ		A	02.03.23	Ecology provision amended		Pandy Farm	Existing & proposed roof plans	1:200 @ A3	26.10.22	KR	NM
		B	27.03.23	Ecology provision amended							
		C	24.04.23	Callouts amended							
		D	27.04.23	Callout for bat access tile added							
rural-office.co.uk enquiries@rural-office.co.uk 01559 505 008						client	drawing status	job no.	drawing no.		revision
						Kevin Jones & Adele Gittoes	Planning	179	3-0111		D