
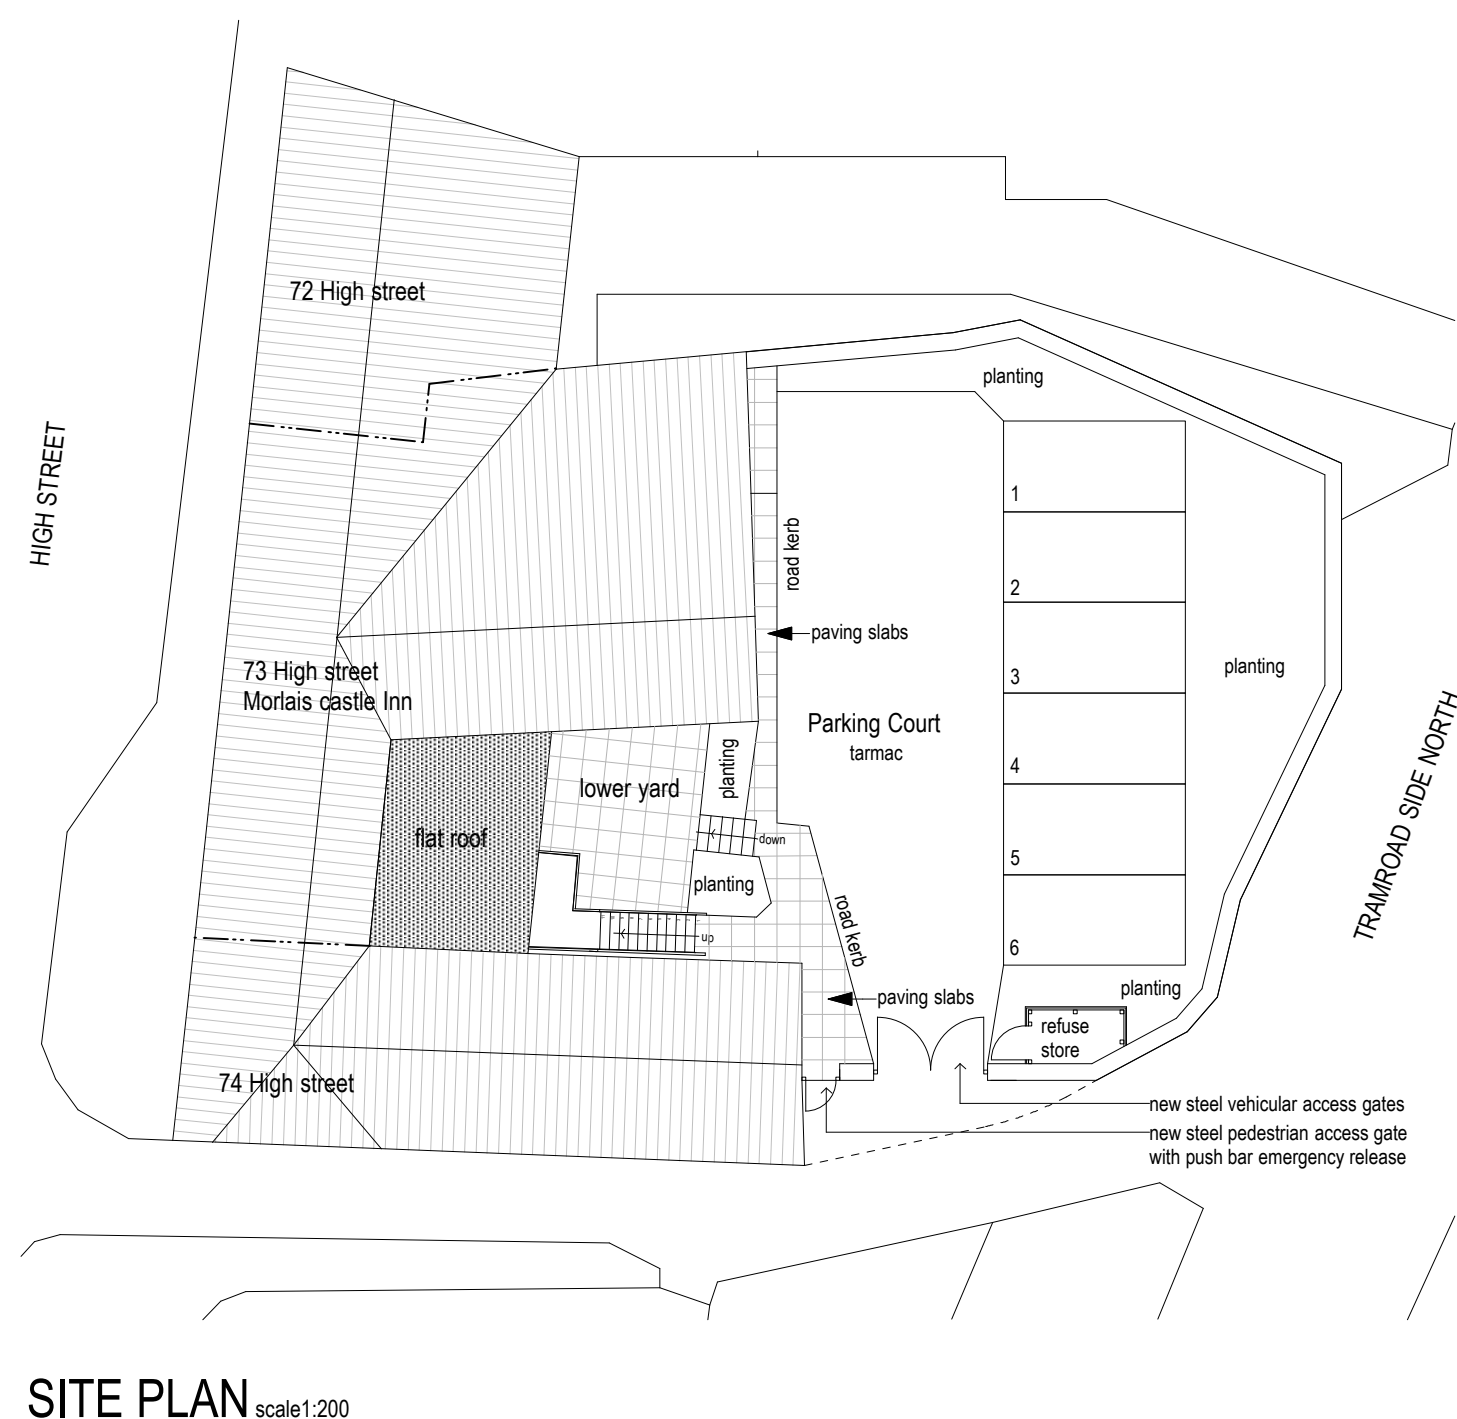
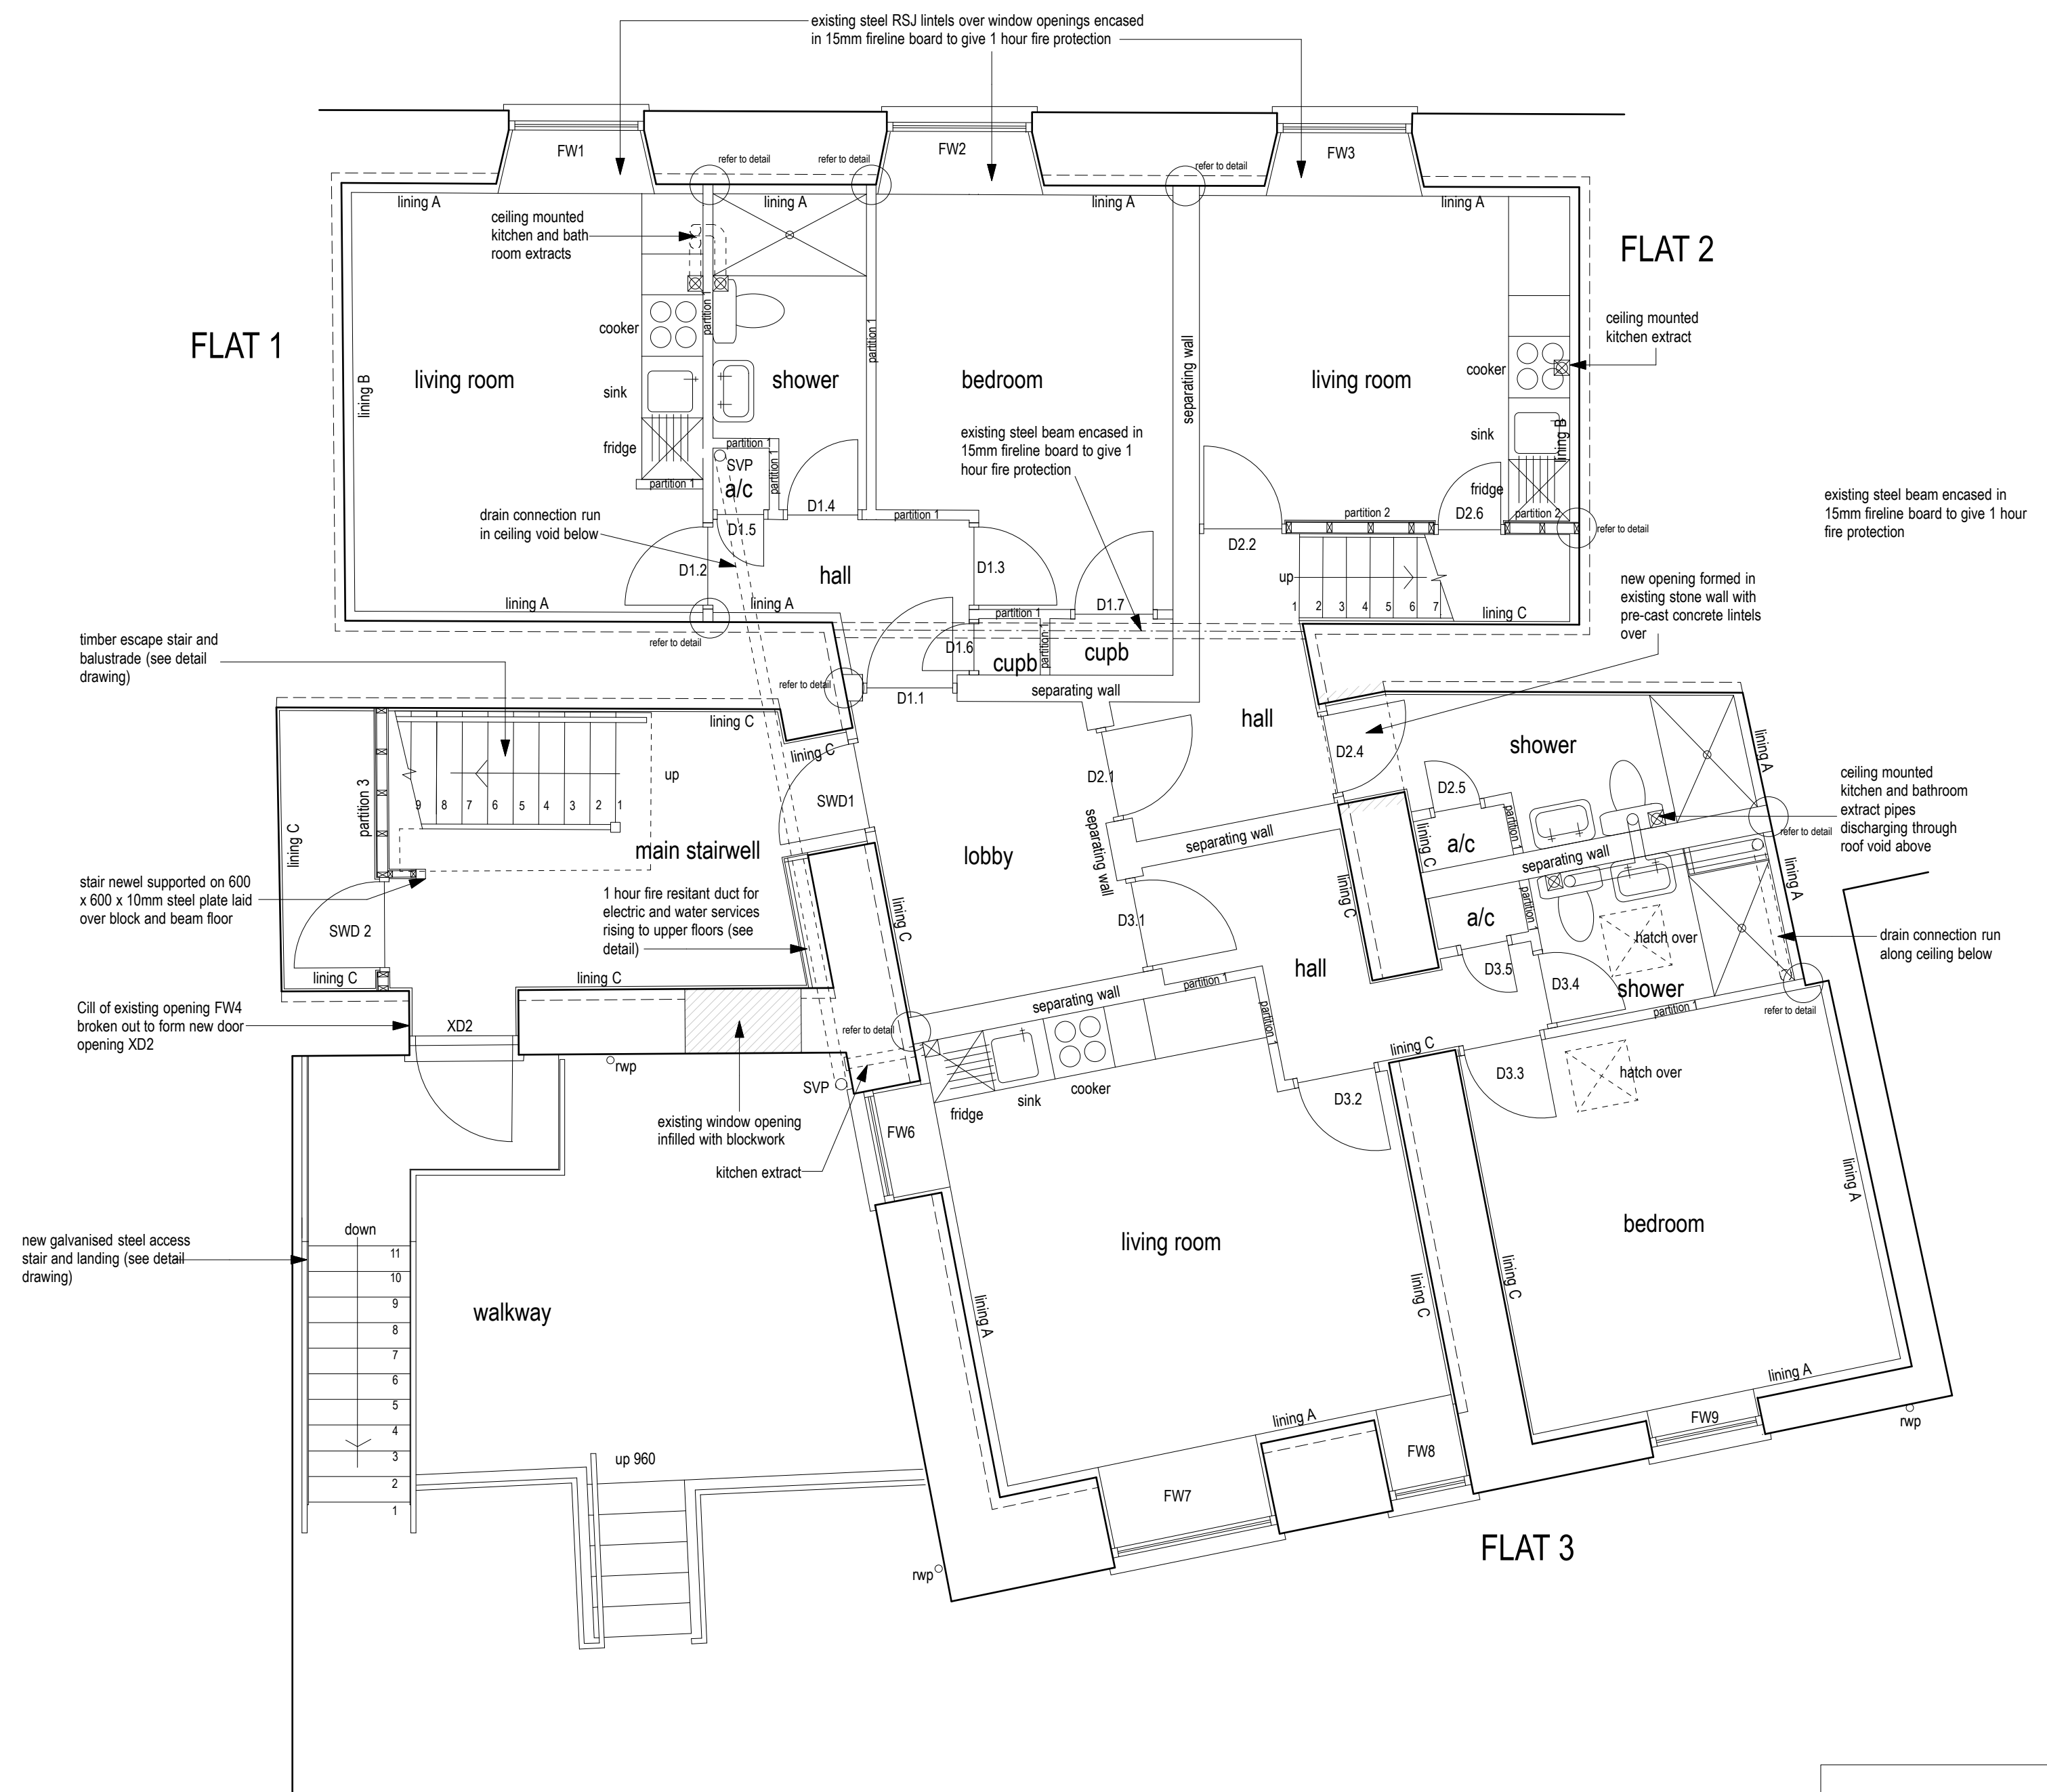


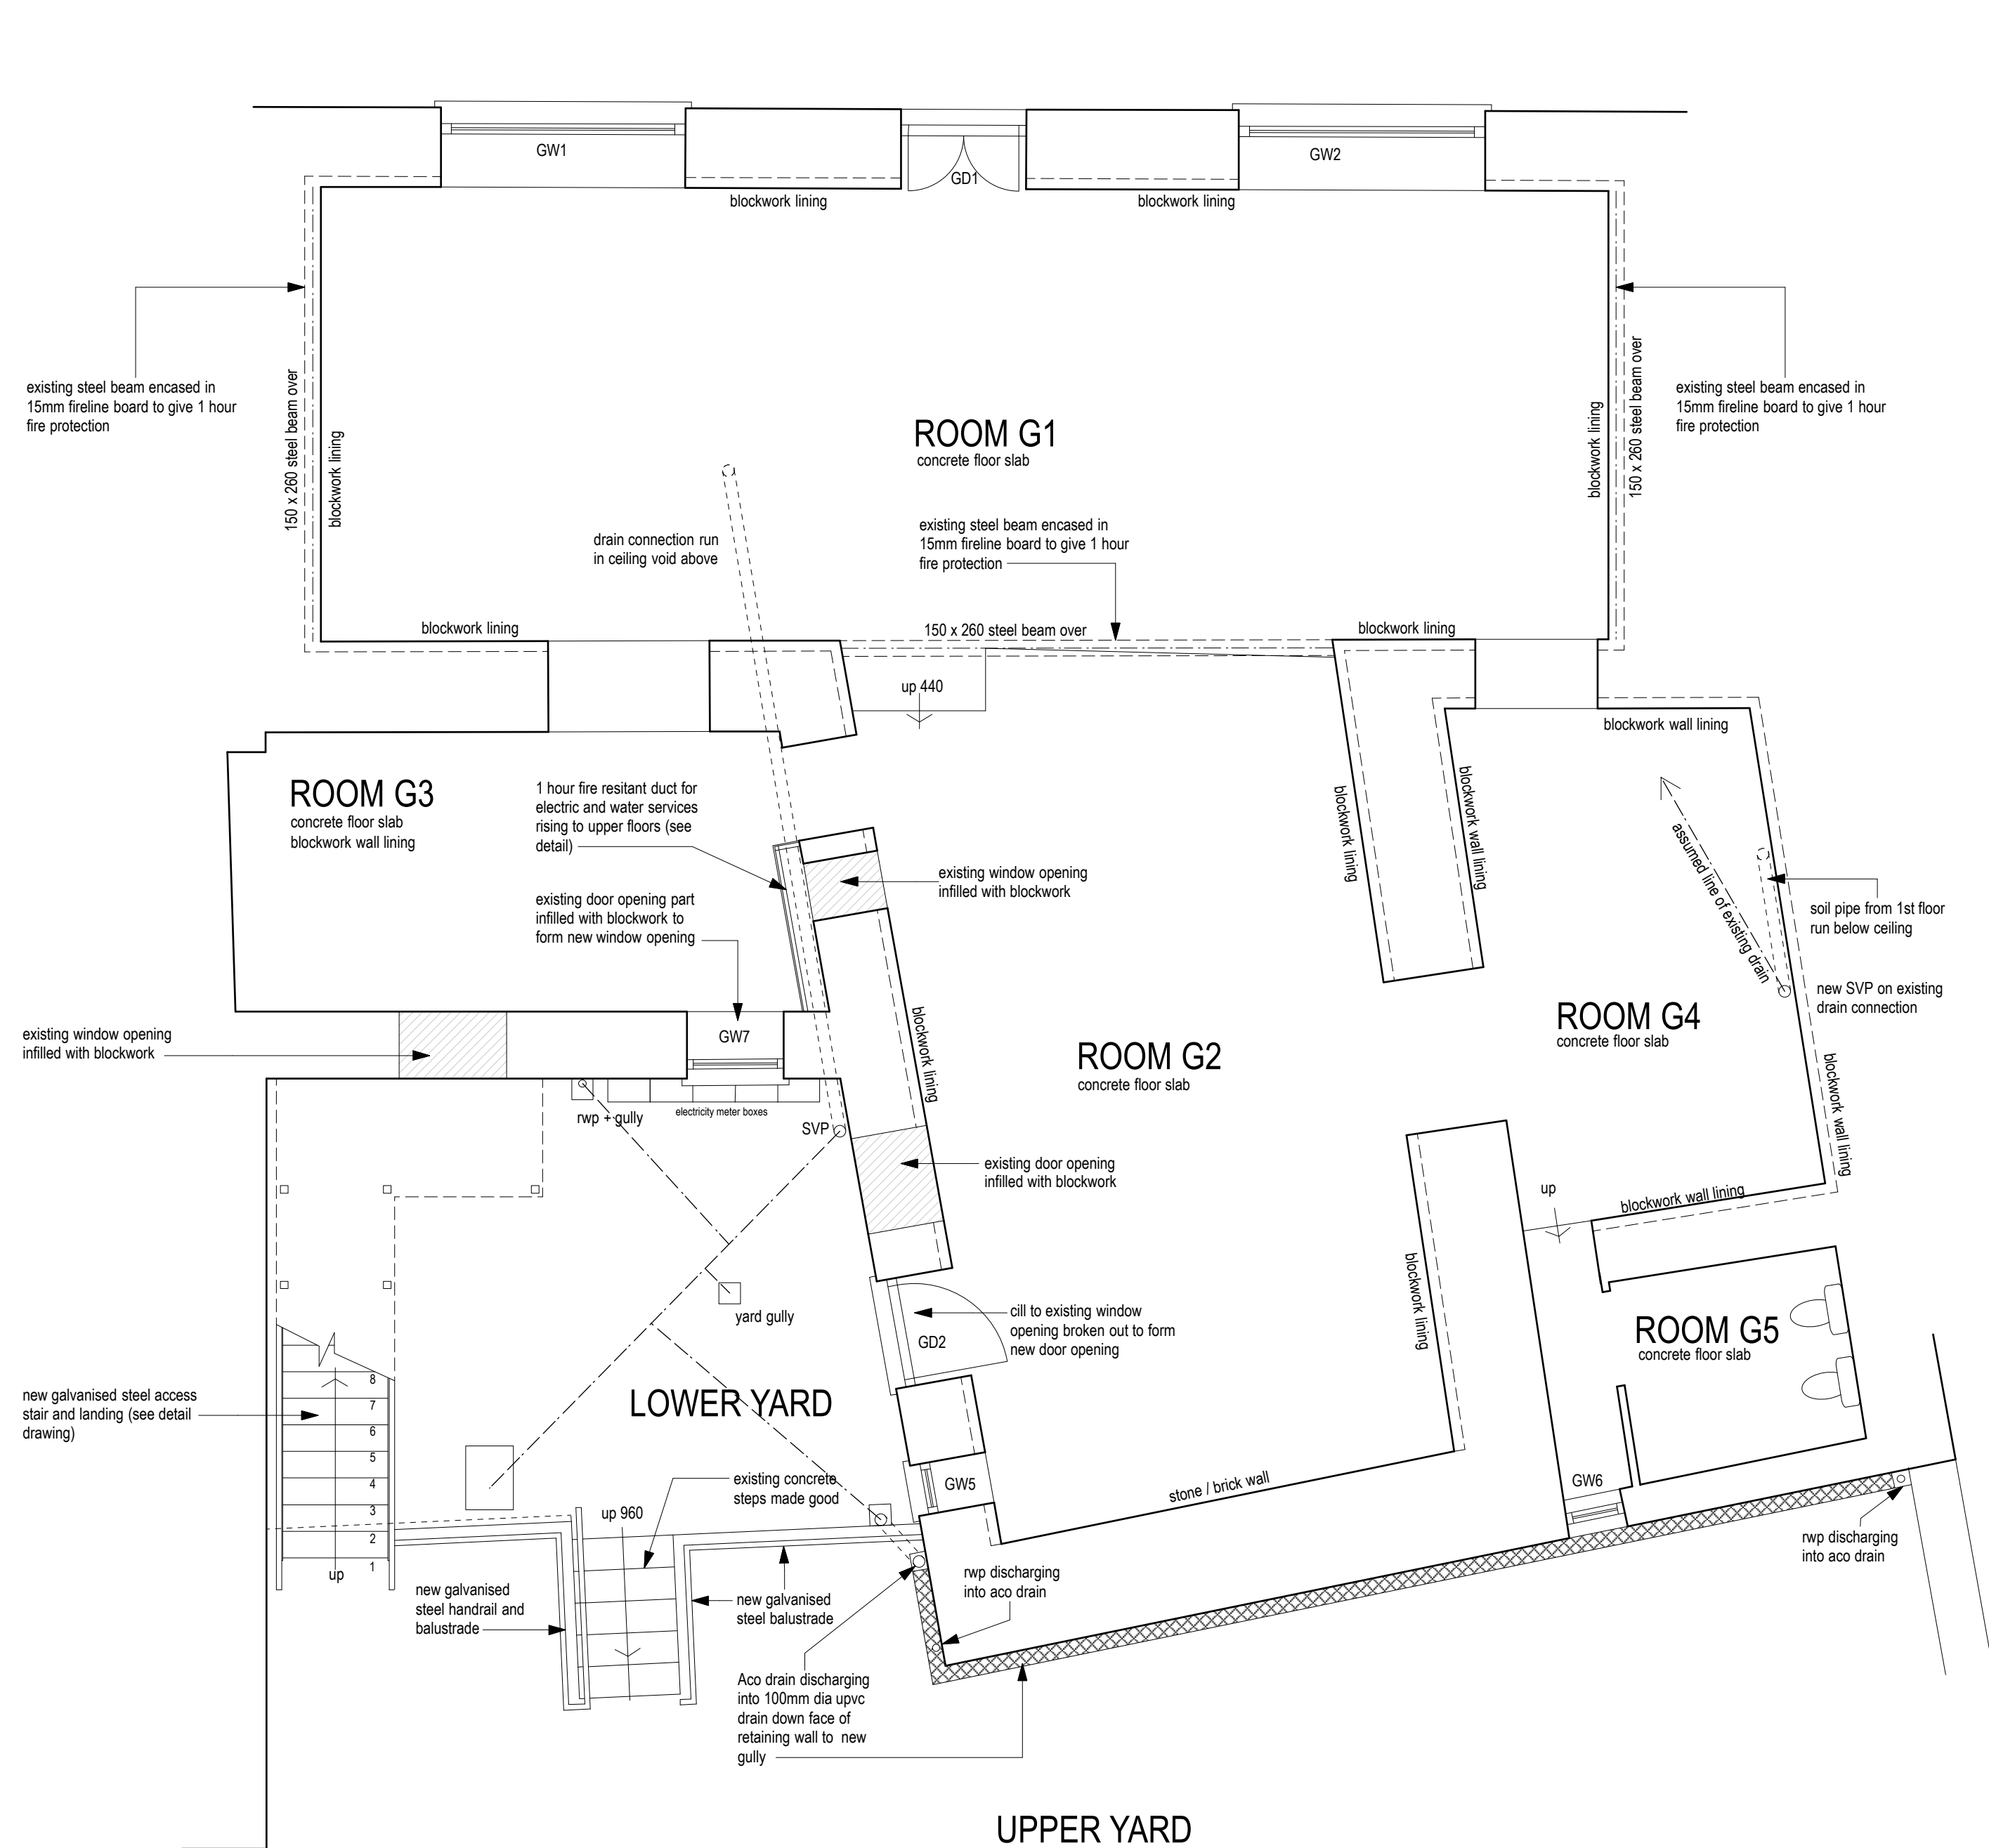

SITE PLAN scale 1:200

This drawing, the works and concepts depicted are the copyright of Paul Overton Architects and may not be reproduced or made use of, either directly or indirectly, without express written consent.

Do not scale off this drawing.

All heights, levels, sizes and dimensions to be checked on site before any work is undertaken.

PAUL OVERTON ARCHITECTS
87A HIGH STREET
MERTHYR TYDFIL
CF47 8UD
TEL. 01685 371194
MOB. 07929 659 282
paul@pro-architects.co.uk

Client **GTH DEVELOPMENTS**

project	Morlais Castle Inn Pontmorlais Merthyr Tydfil
---------	---

Drawing Title	Planning Proposed Elevations
---------------	---------------------------------

AD ref	Drawn	PRO
--------	-------	-----

Date	July 2020	Scale	1:50 @ A1
------	-----------	-------	-----------

Project No.	Drawing No.	Revision
9049	31	-