





ELEVATION TO HIGH STREET

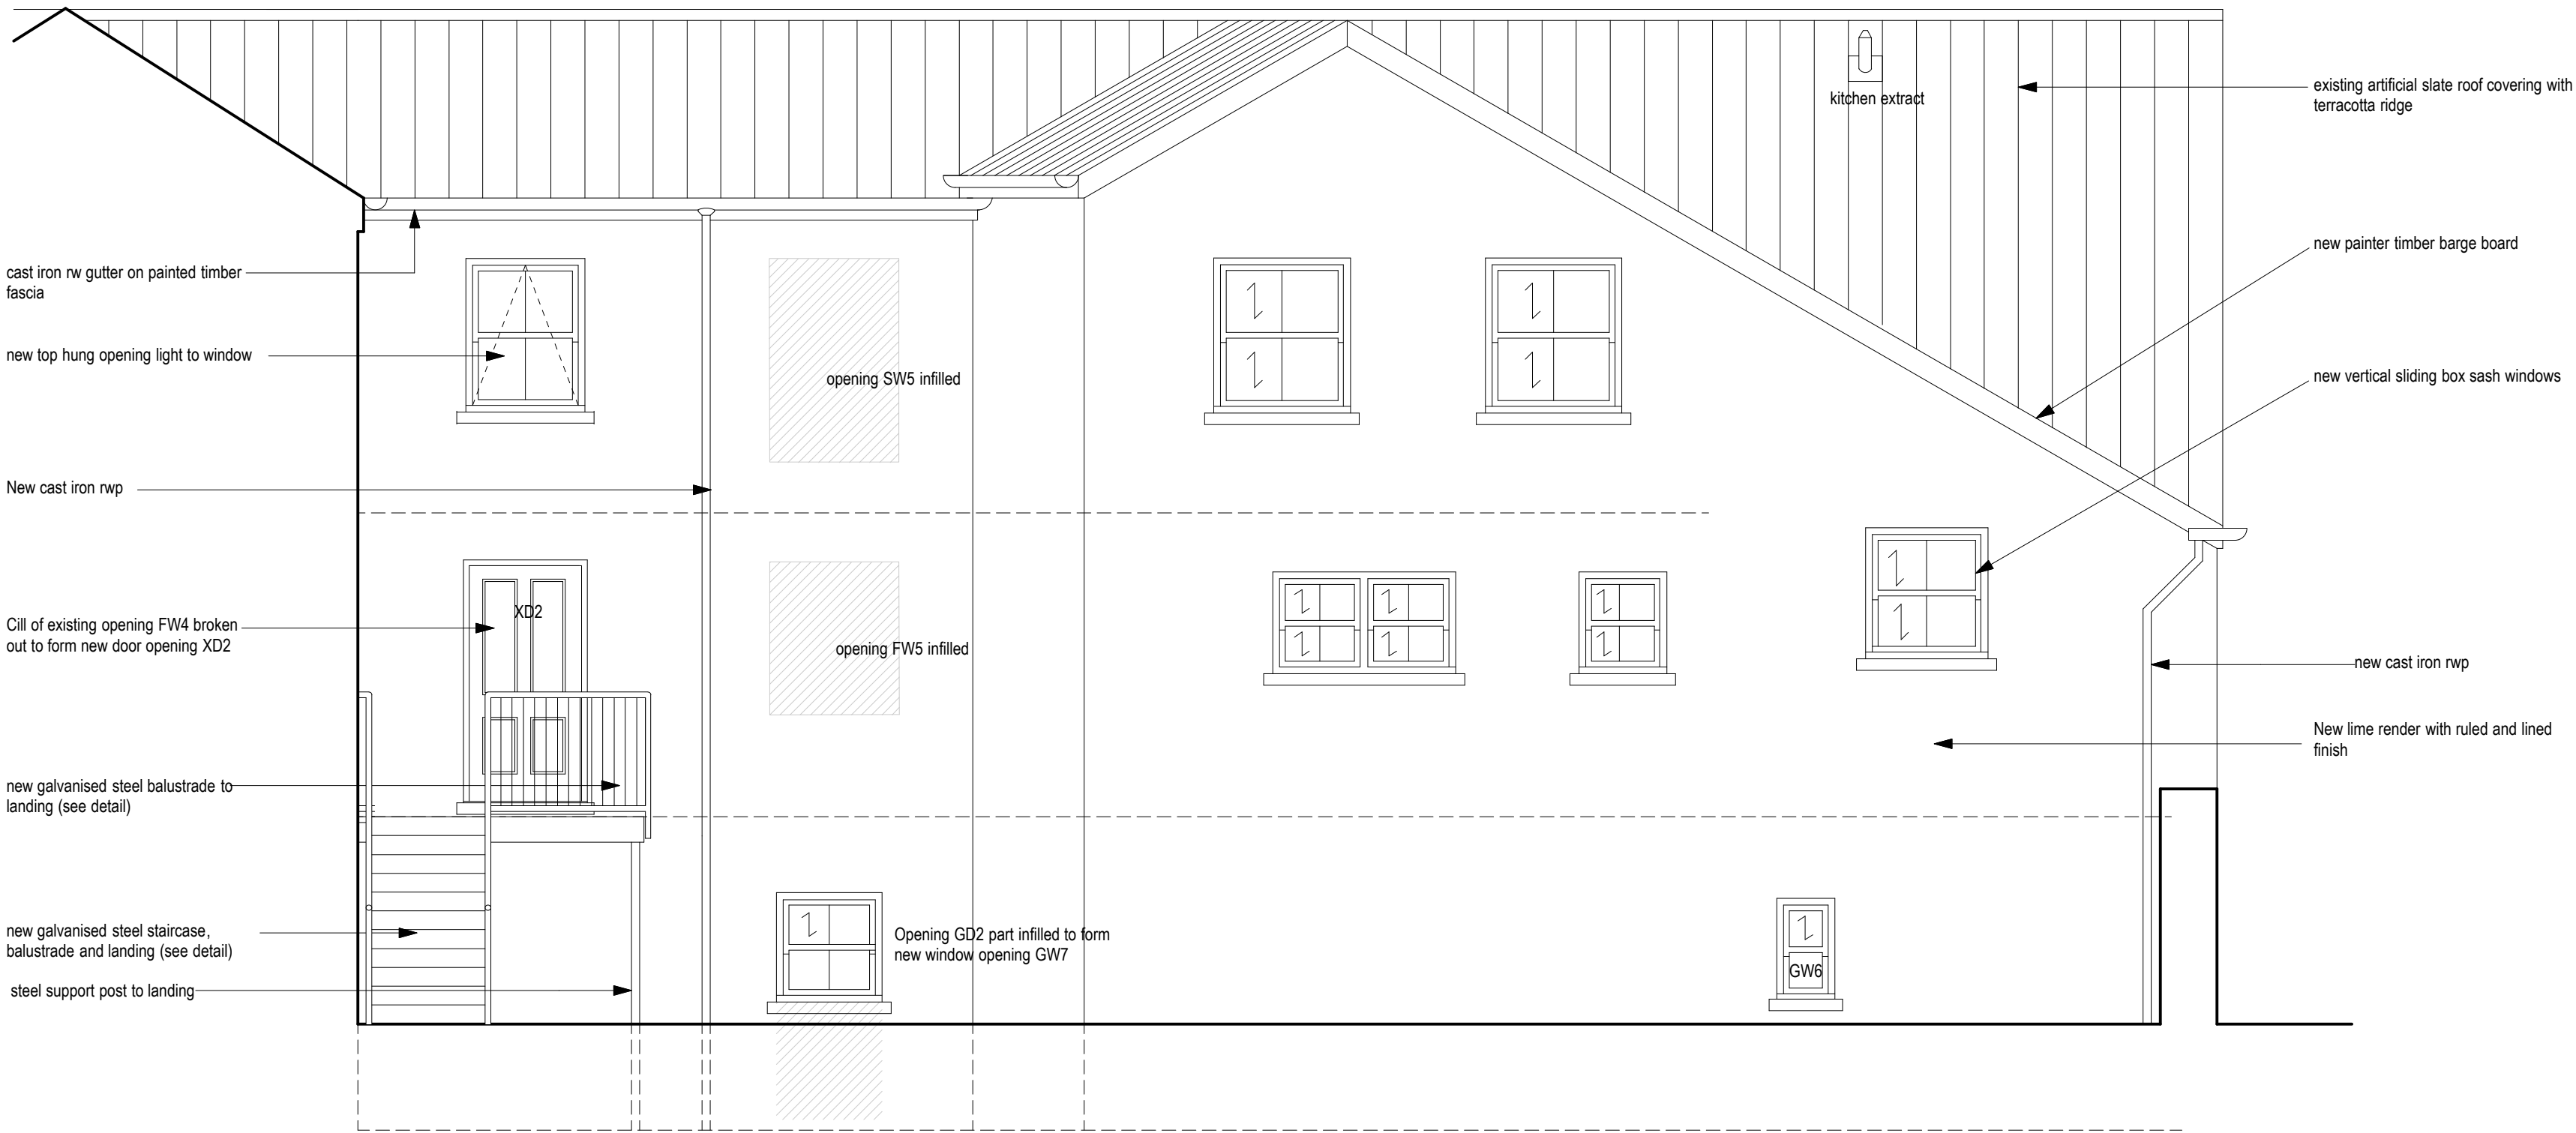

ELEVATION TO SIDE OF REAR EXTENSION



ELEVATION TO REAR YARD

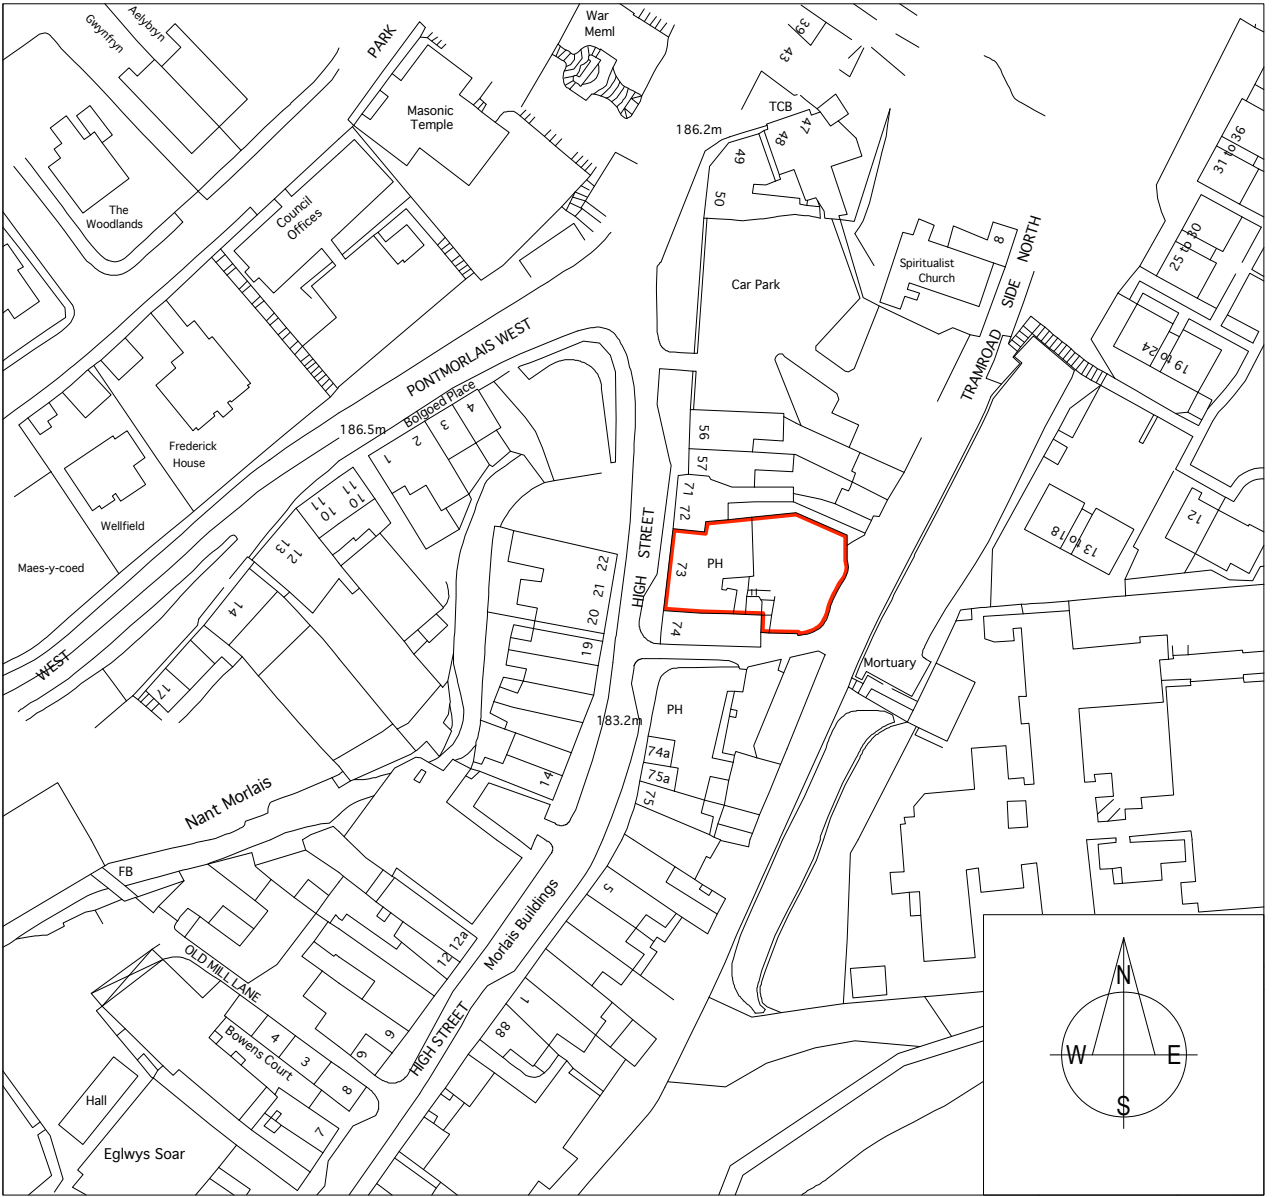

LOCATION PLAN

This drawing, the works and concepts depicted are the copyright of Paul Overton Architects and may not be reproduced or made use of, either directly or indirectly, without express written consent. Do not scale off this drawing. All heights, levels, sizes and dimensions to be checked on site before any work is undertaken.		
PAUL OVERTON ARCHITECTS 65A HIGH STREET MERTHYR TYDFIL CF47 8UD TEL: 01685 371144 MOB: 07929 659 282 paul@pov-architects.co.uk		
Client	GTH DEVELOPMENTS	
Project	Morlais Castle Inn Pontmorlais Merthyr Tydfil	
Drawing Title	Planning Proposed Ground and 1st Floor Plans	
CAD ref	Drawn	PRO
Date	July 2020	Scale 1:50, 1:200 @ A1
Project No.	9049	Revision -