




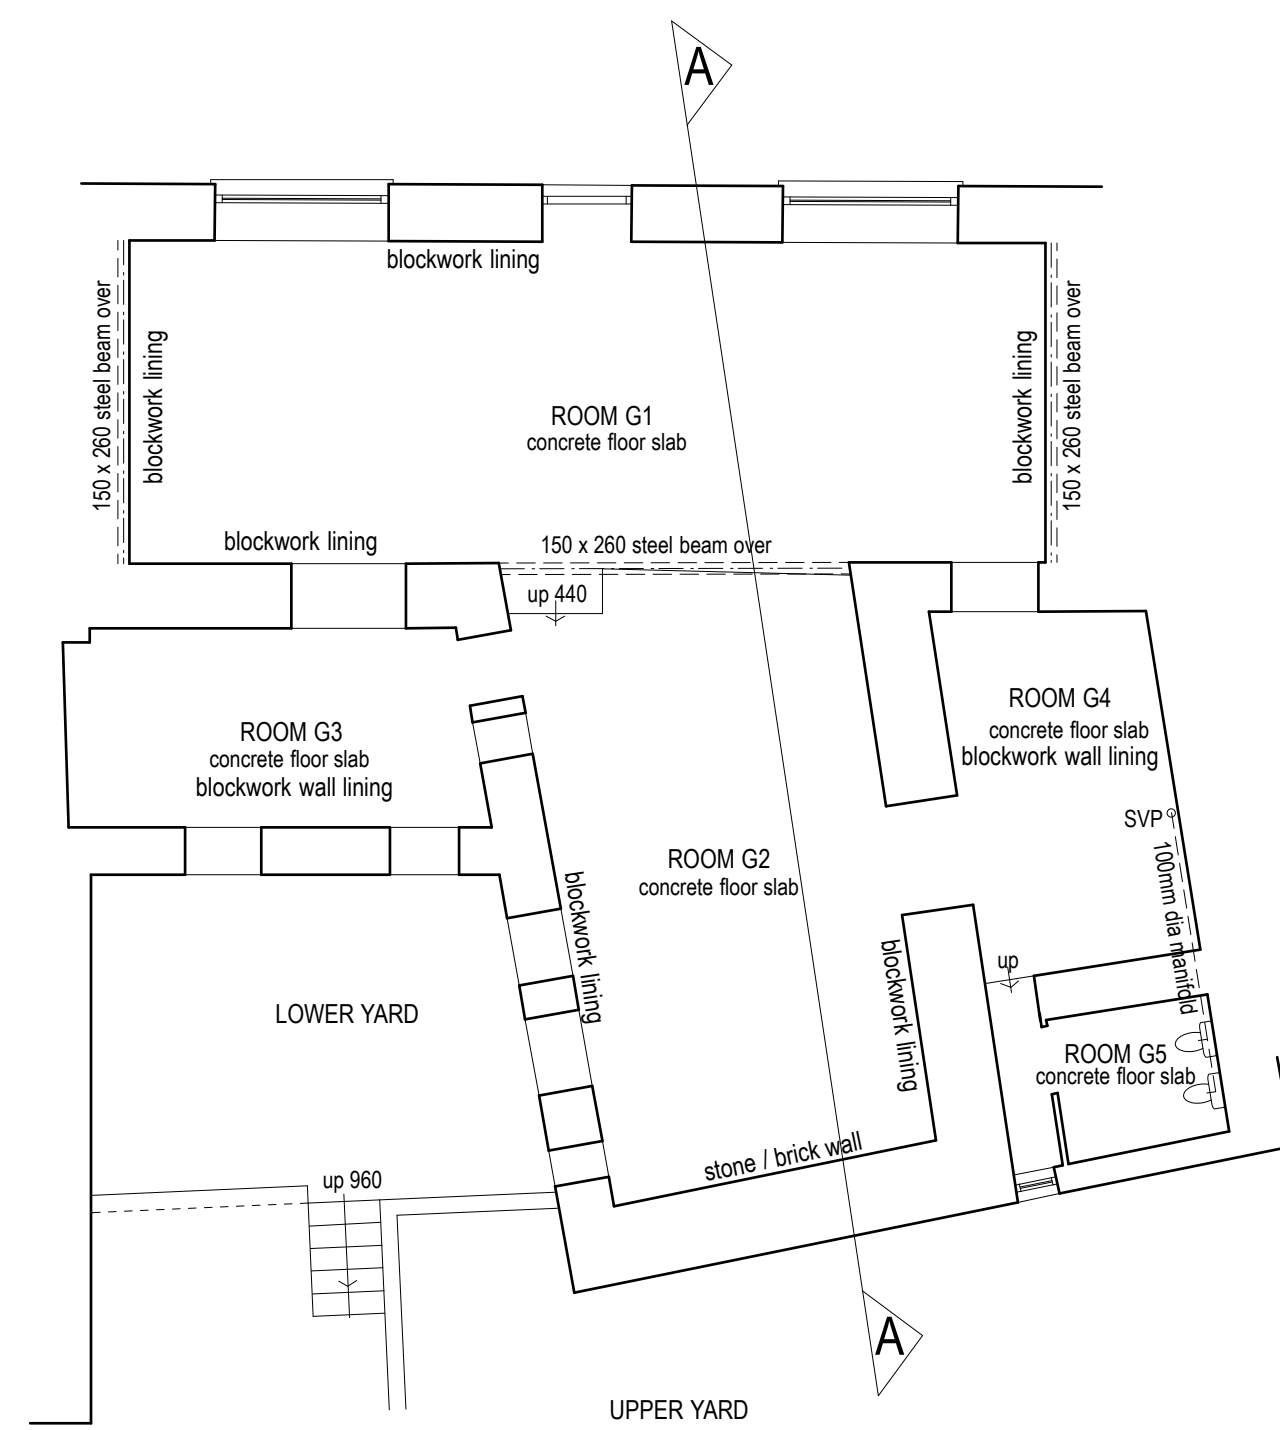

GROUND FLOOR PLAN

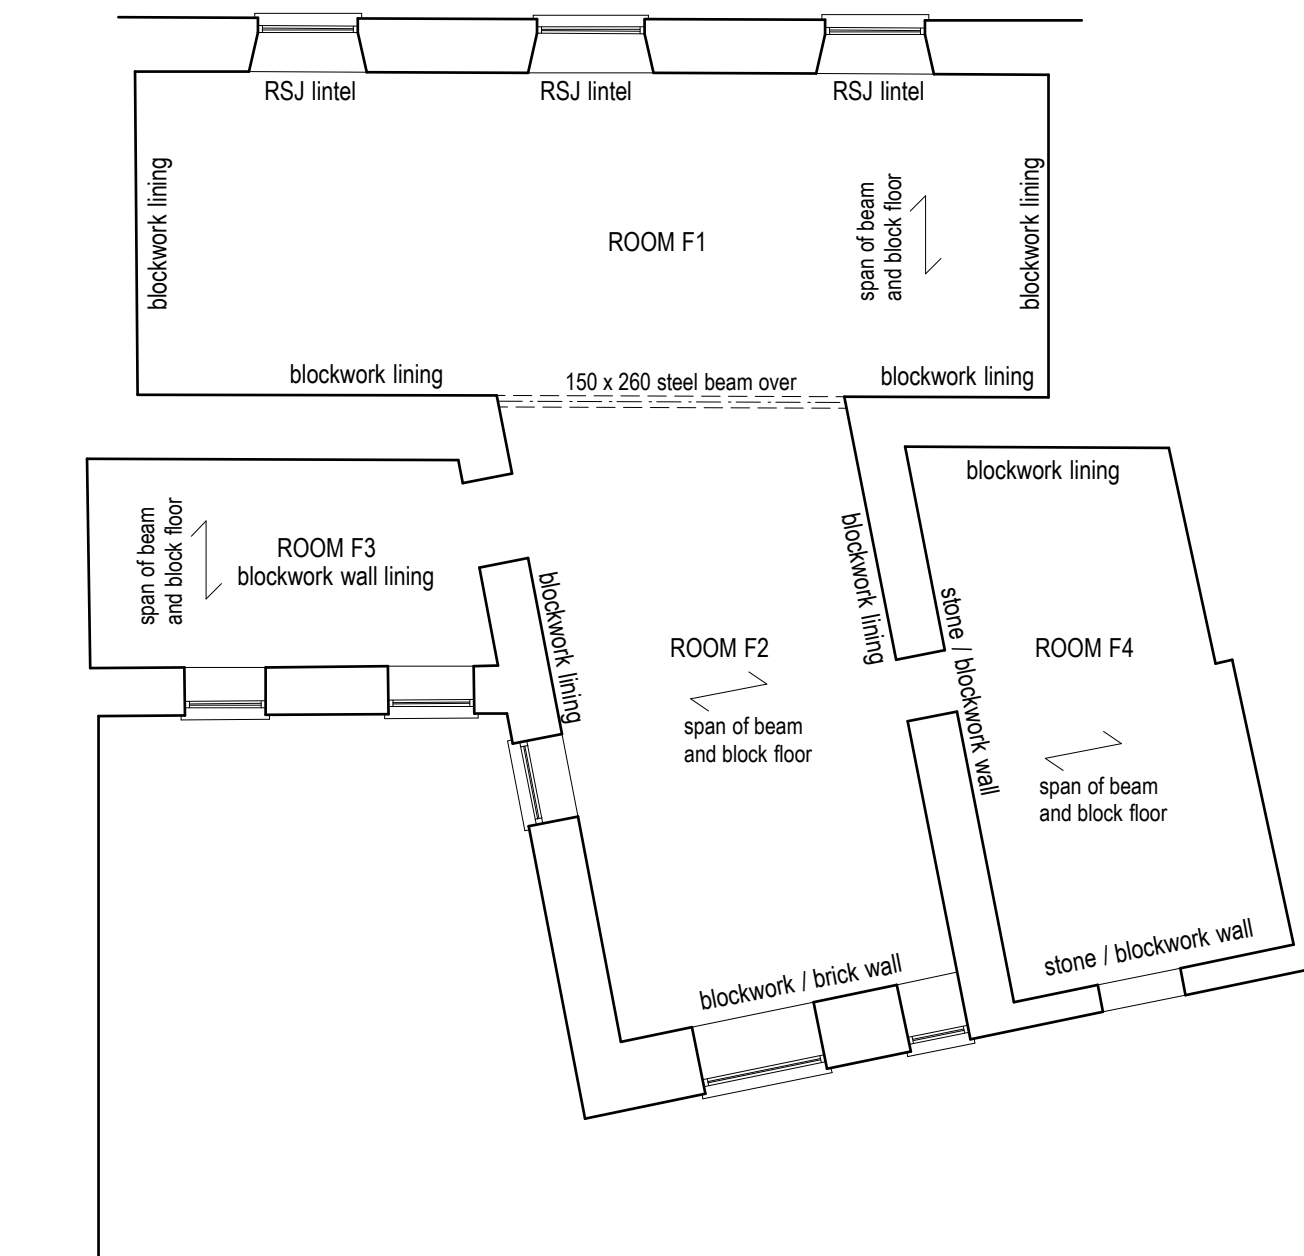


FIRST FLOOR PLAN

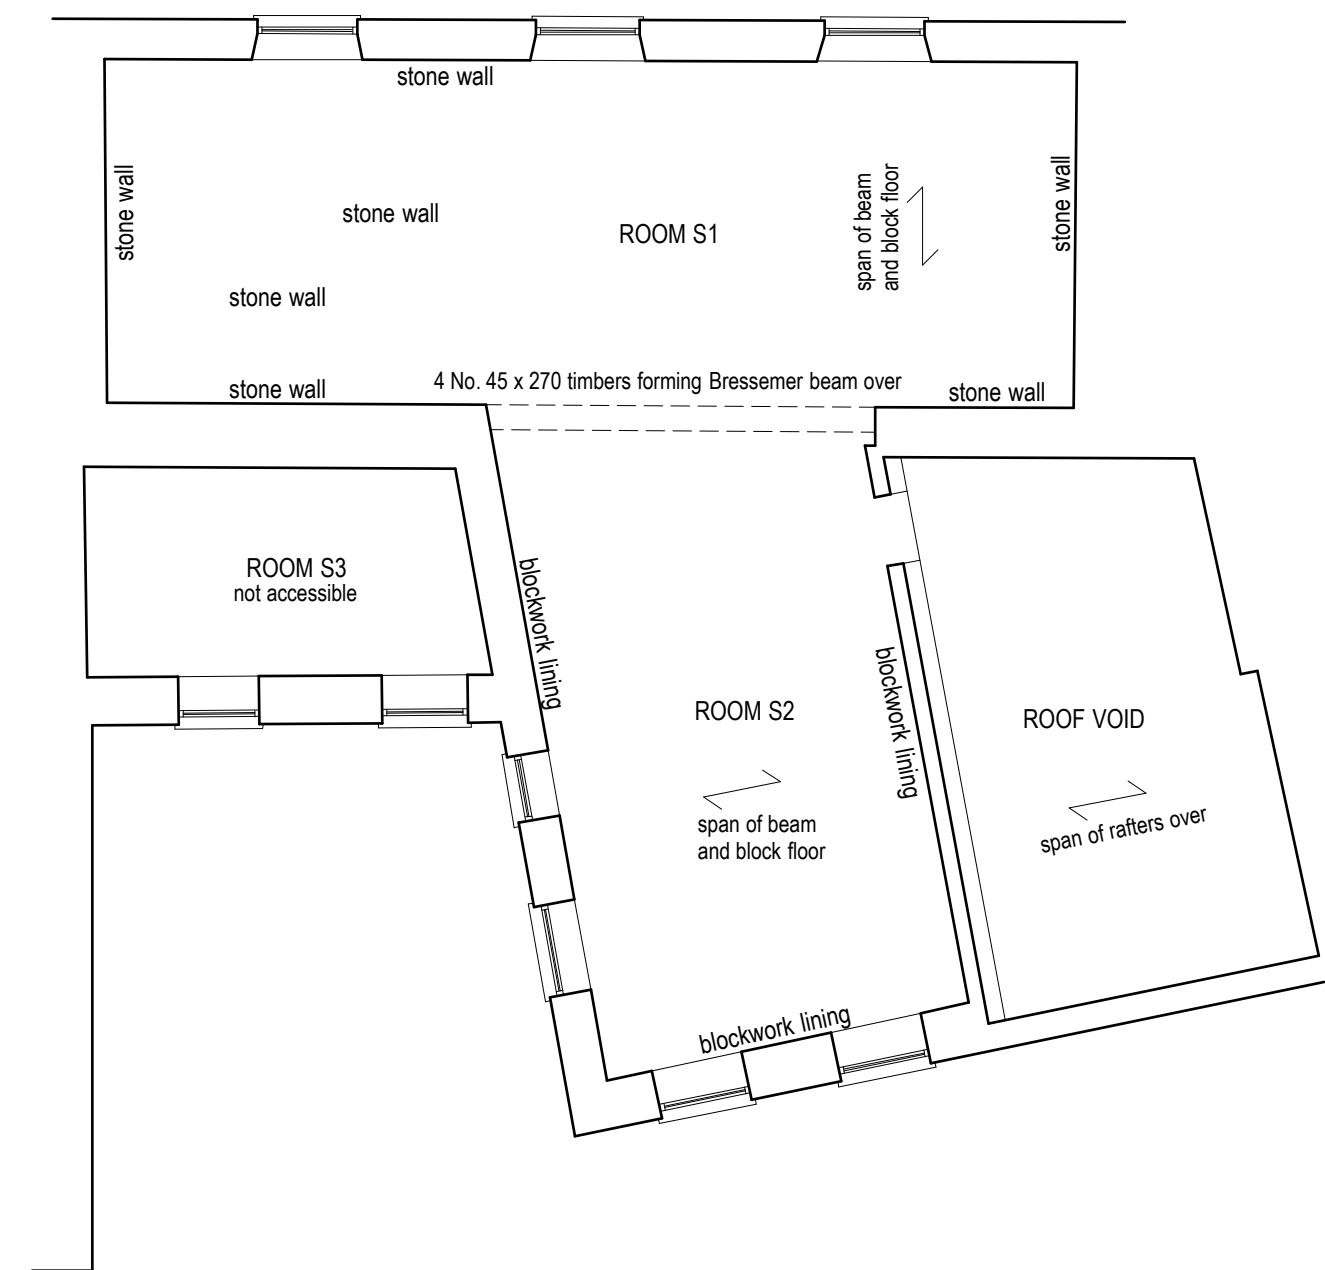

SECOND FLOOR PLAN



SITE PLAN scale 1:200

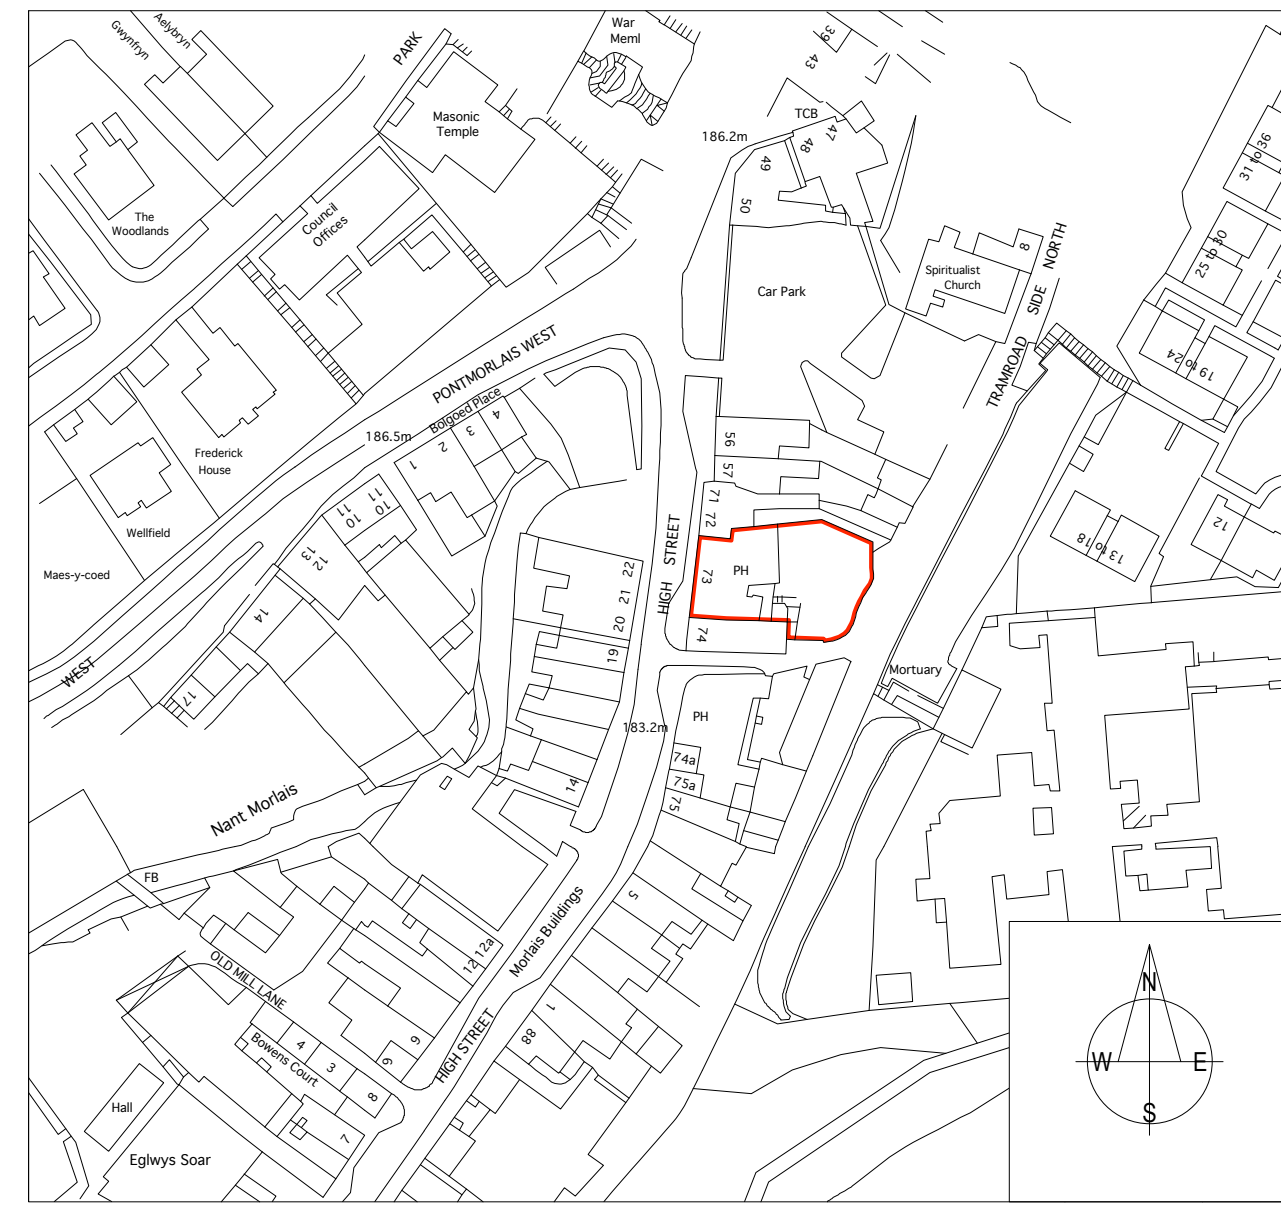

LOCATION PLAN scale 1:21250

This drawing, the works and concepts depicted are the copyright of Paul Overton Architects and may not be reproduced or made use of, either directly or indirectly, without express written consent. Do not scale off this drawing. All heights, levels, sizes and dimensions to be checked on site before any work is undertaken.		
PAUL OVERTON ARCHITECTS 97A HIGH STREET MERTHYR TYDFIL CF47 8UD TEL: 01685 371194 MOB: 07920 659 282 paul@pro-architects.co.uk		
Client	GTH DEVELOPMENTS	
Project	Morlais Castle Inn Pontmorlais Merthyr Tydfil	
Drawing Title	Plans as Existing	
CAD ref	Drawn	PRO
Date	March 2020	Scale 1:100, 1:200, 1:1250
Project No.	9049	Drawing No. 01
		Revision -