






ELEVATION TO HIGH STREET

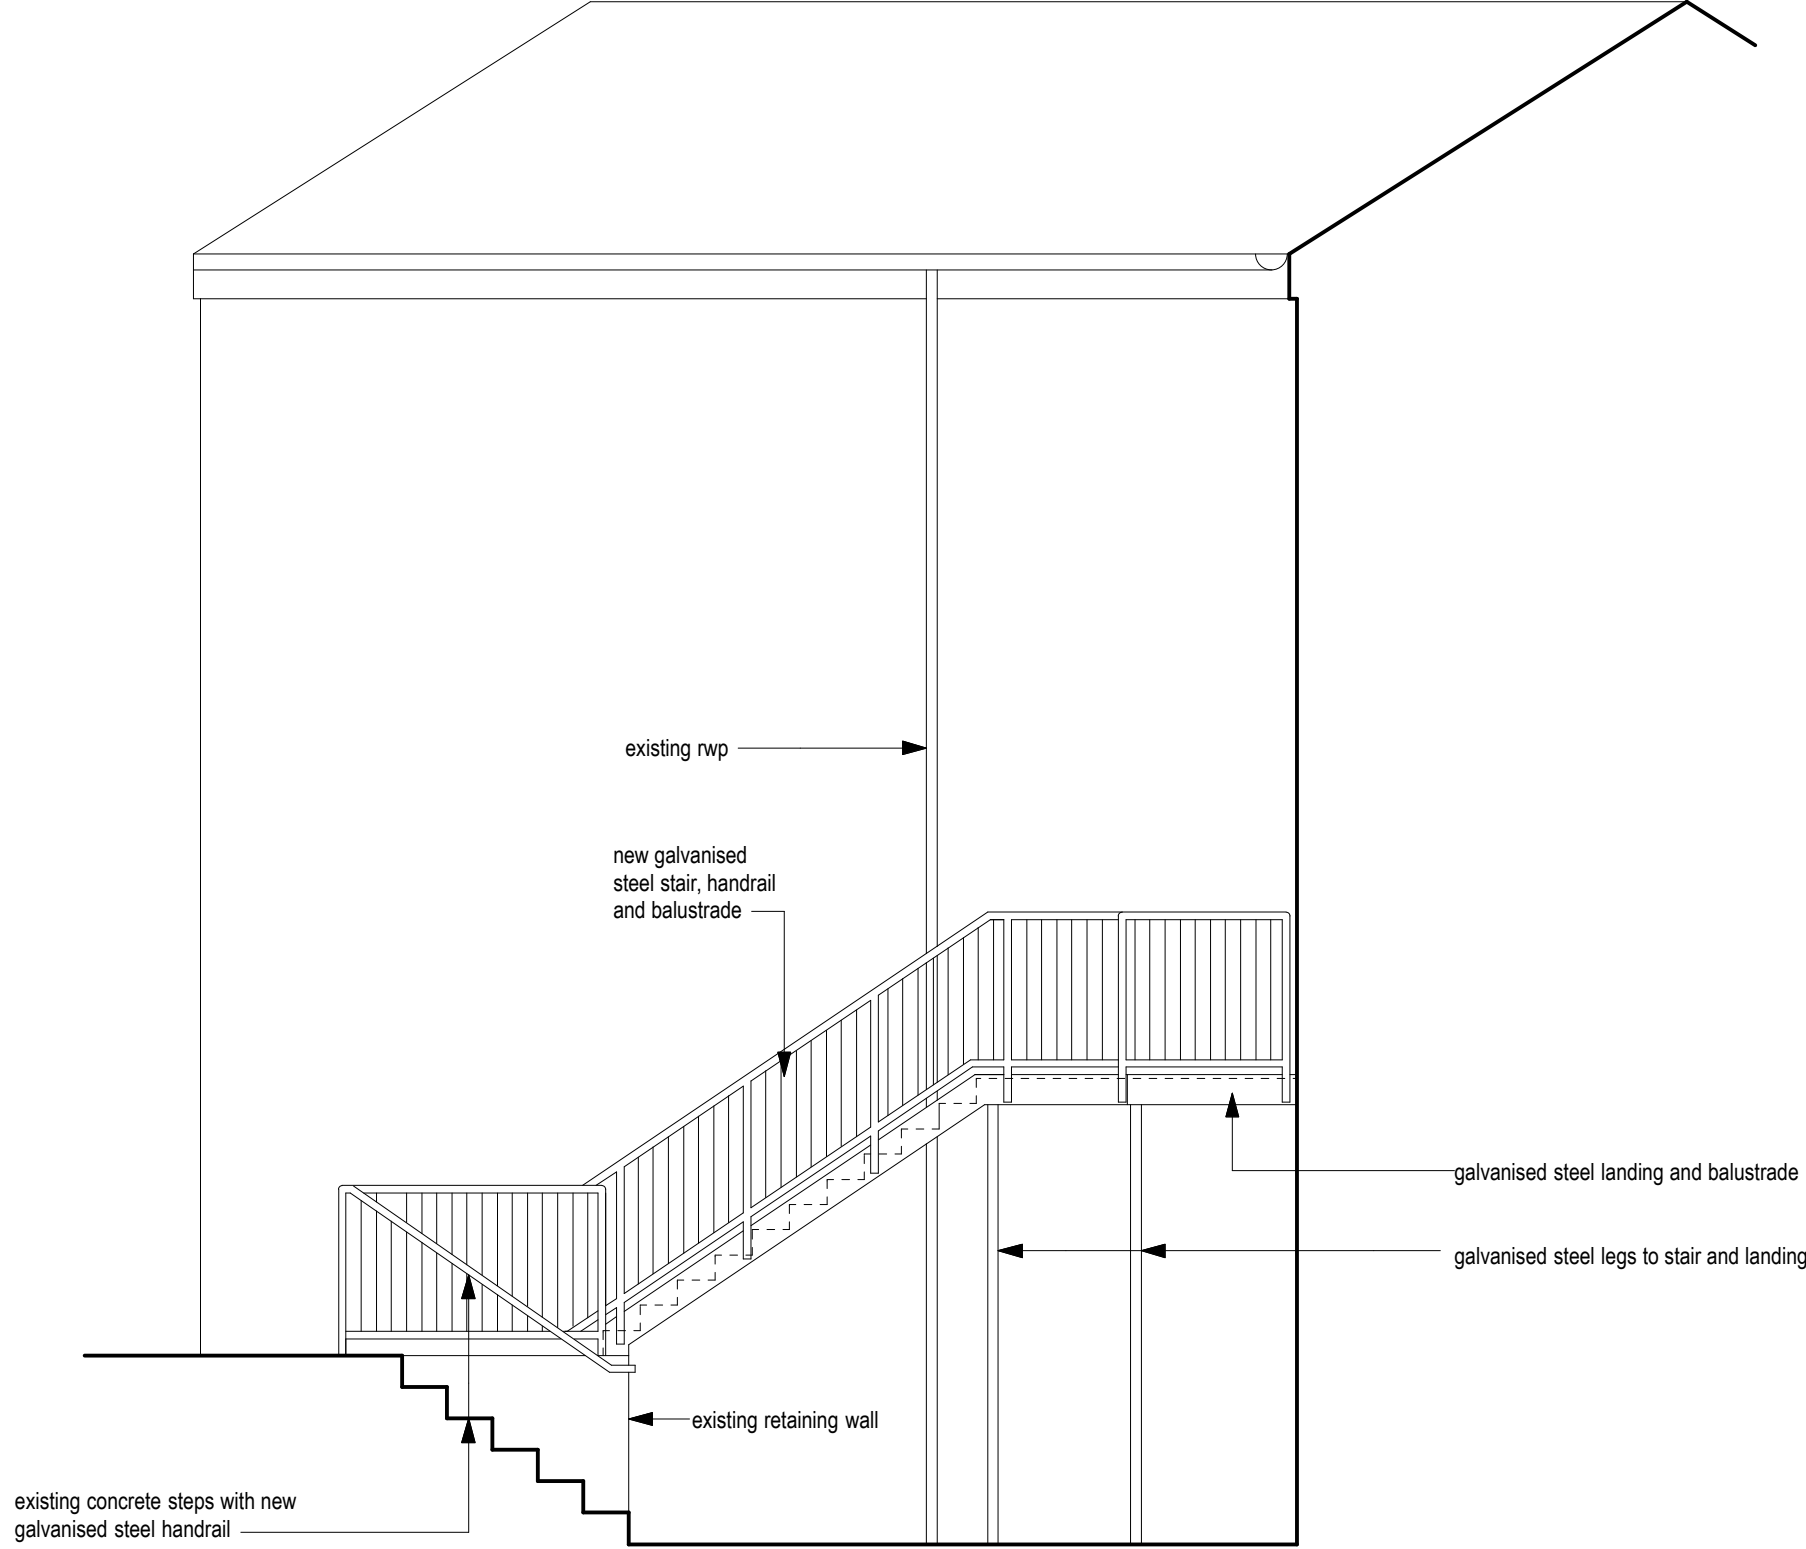

ELEVATION TO ADJOINING PROPERTY

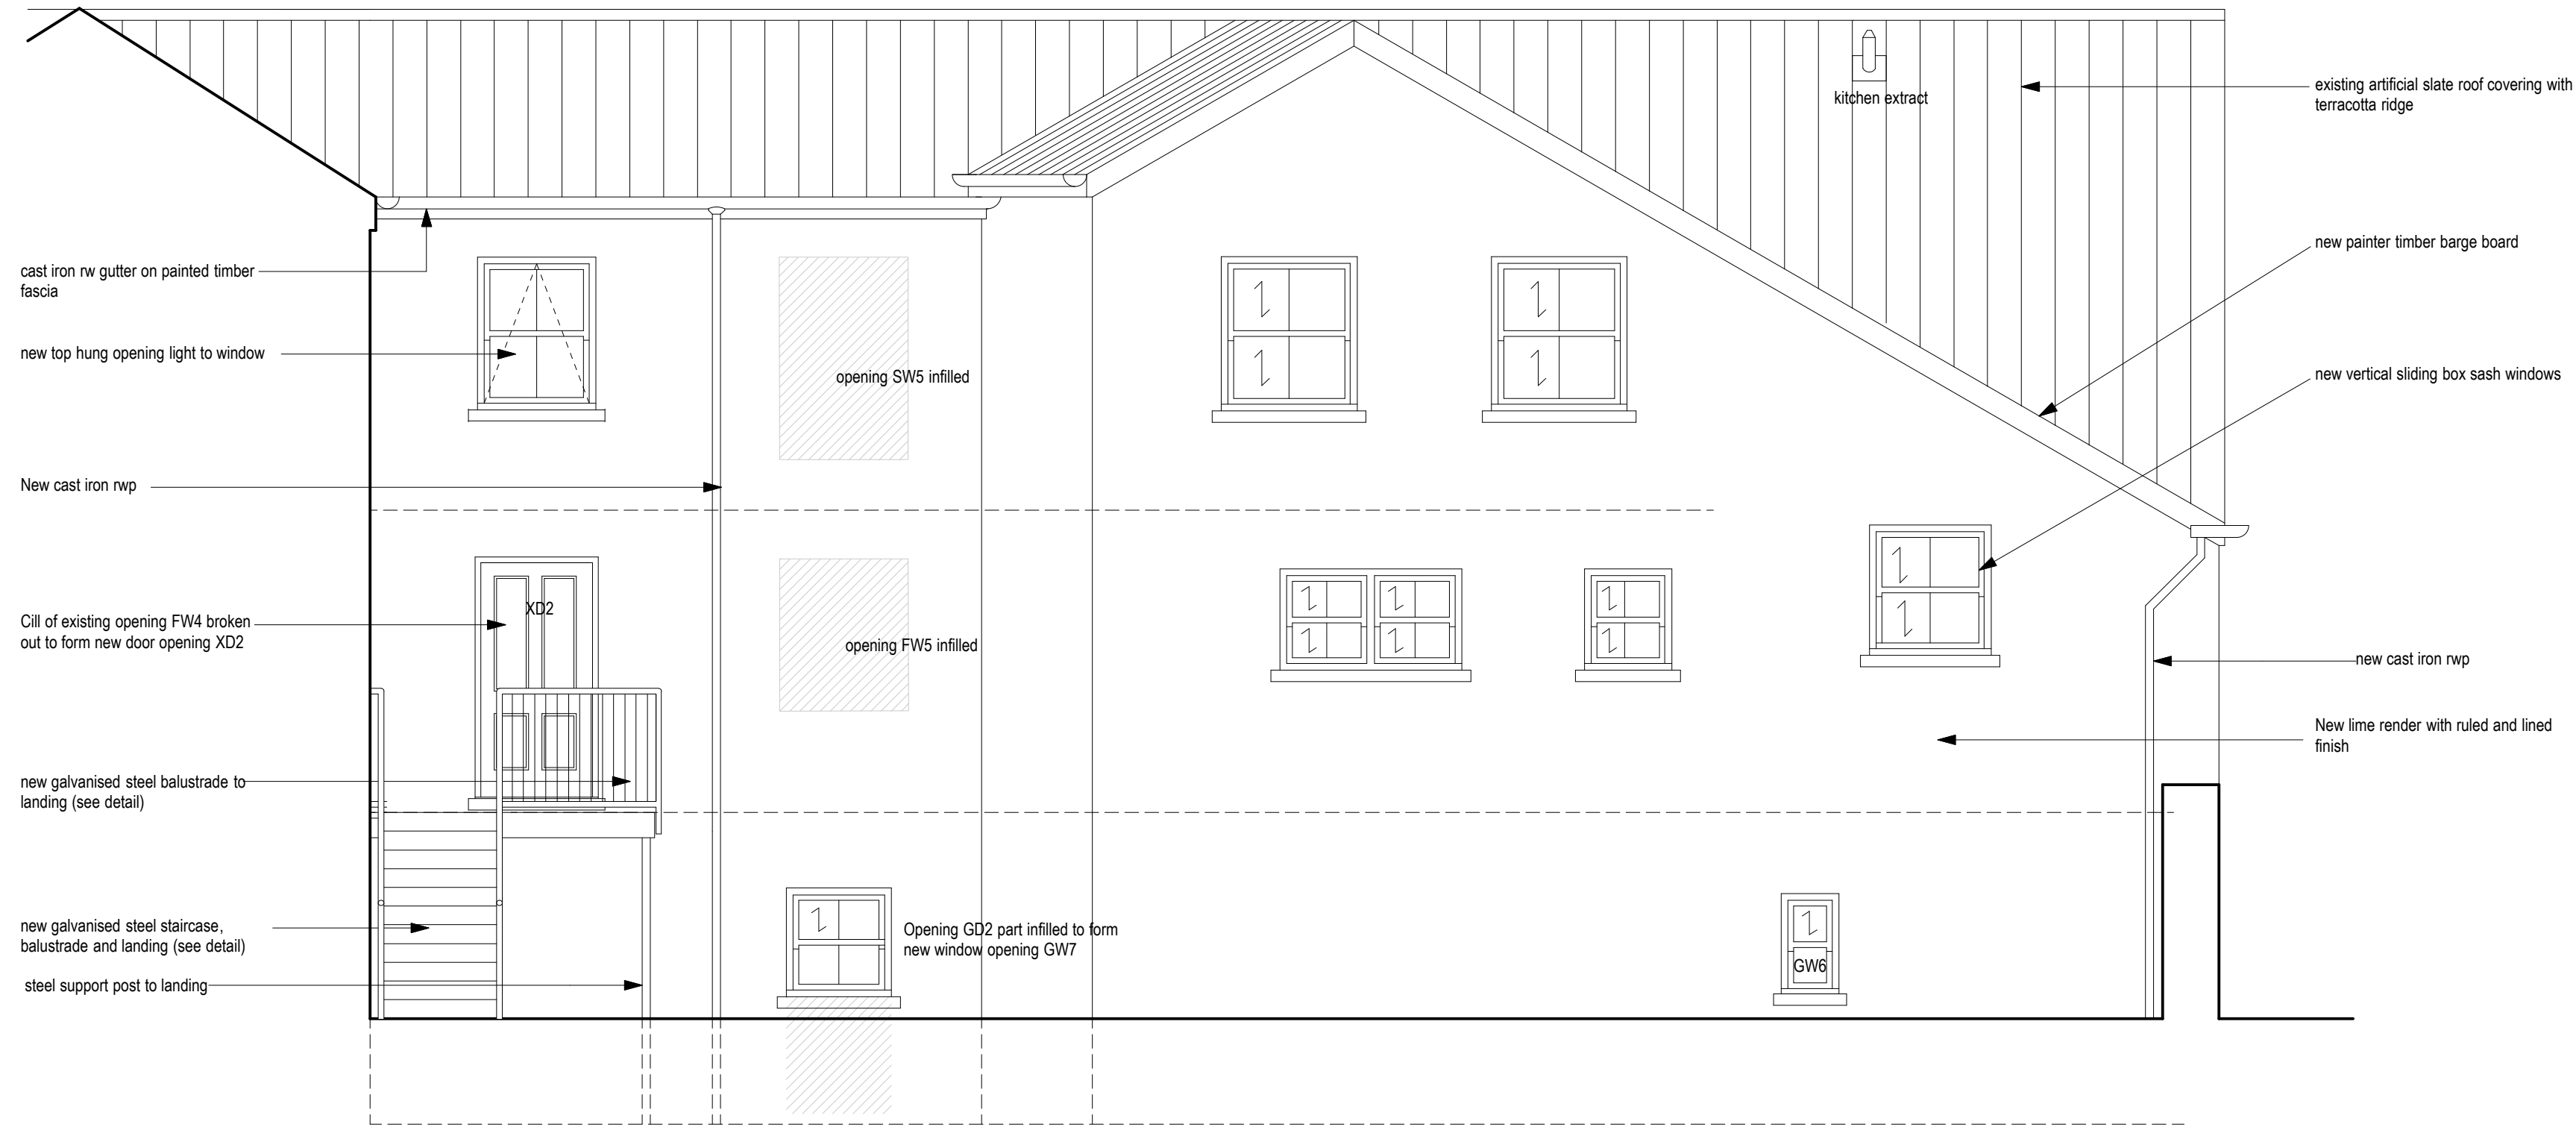


ELEVATION TO REAR YARD

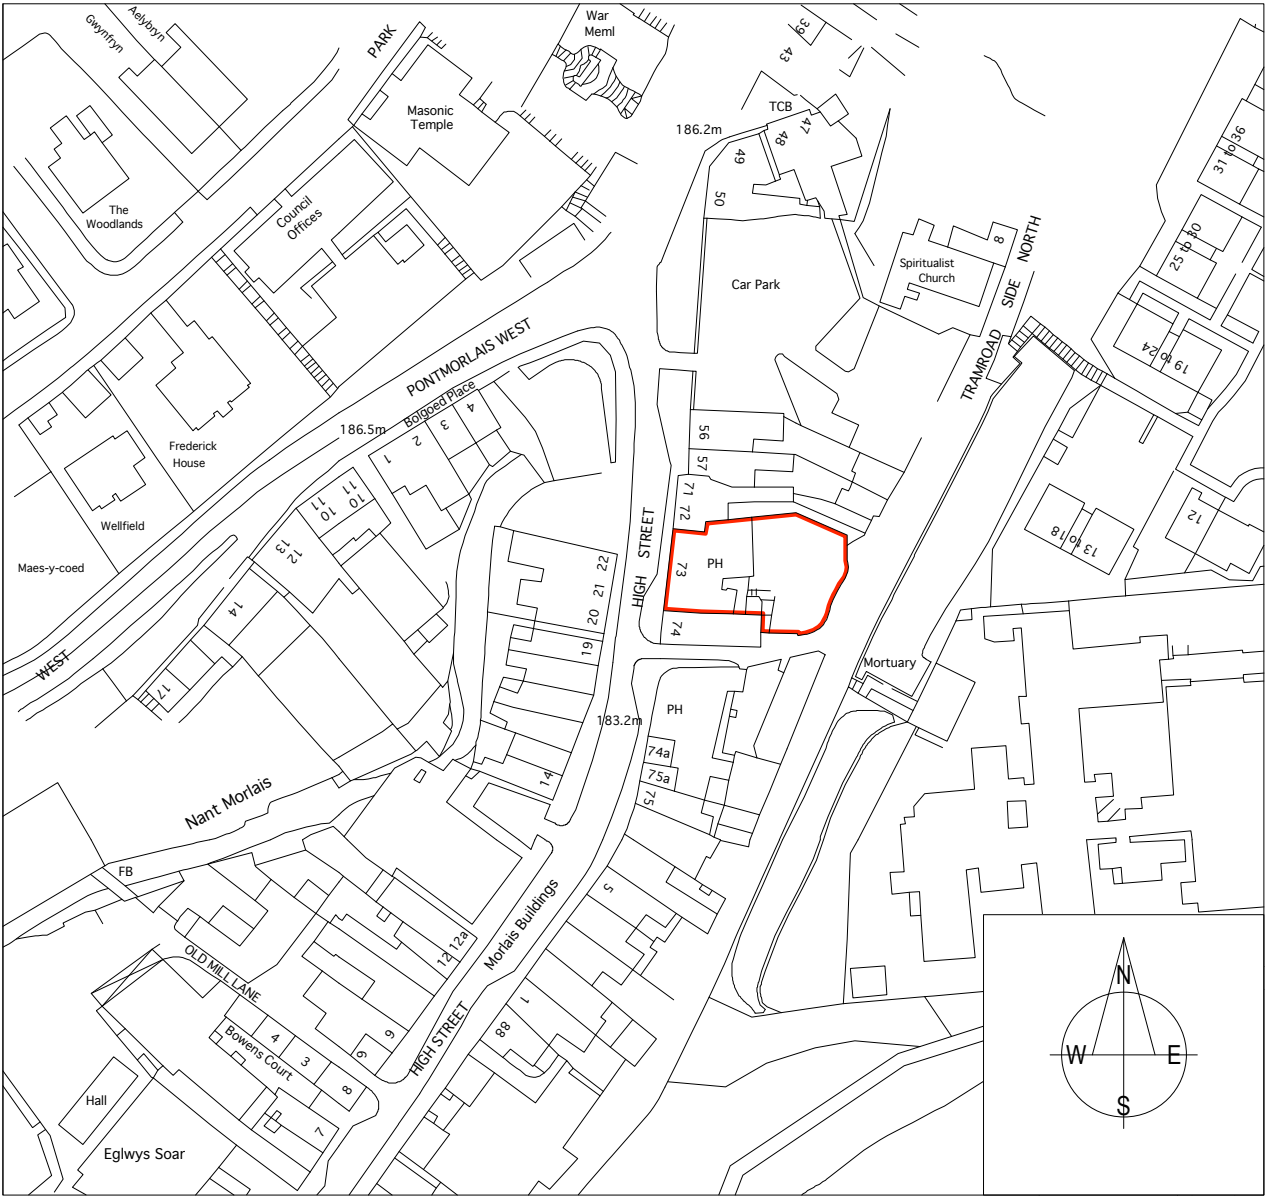


LOCATION PLAN


Revision A - 23/7/20 - elevation to side of rear extension omitted, elevation to adjoining building added.		
This drawing, the works and concepts depicted are the copyright of Paul Overton Architects and may not be reproduced or made use of, either directly or indirectly, without express written consent. Do not scale off this drawing. All heights, levels, sizes and dimensions to be checked on site before any work is undertaken.		
PAUL OVERTON ARCHITECTS 67A NEW STREET MERTHYR TYDFIL CF47 8UD TEL: 01691 371144 MOB: 07929 659 282 paul@poa-architects.co.uk		
Client	GTH DEVELOPMENTS	
Project	Morlais Castle Inn Pontmorlais Merthyr Tydfil	
Drawing Title	Planning Proposed Ground and 1st Floor Plans	
CAD ref	Drawn	PRO
Date	July 2020	Scale 1:50, 1:200 @ A1
Project No.	9049	Revision A

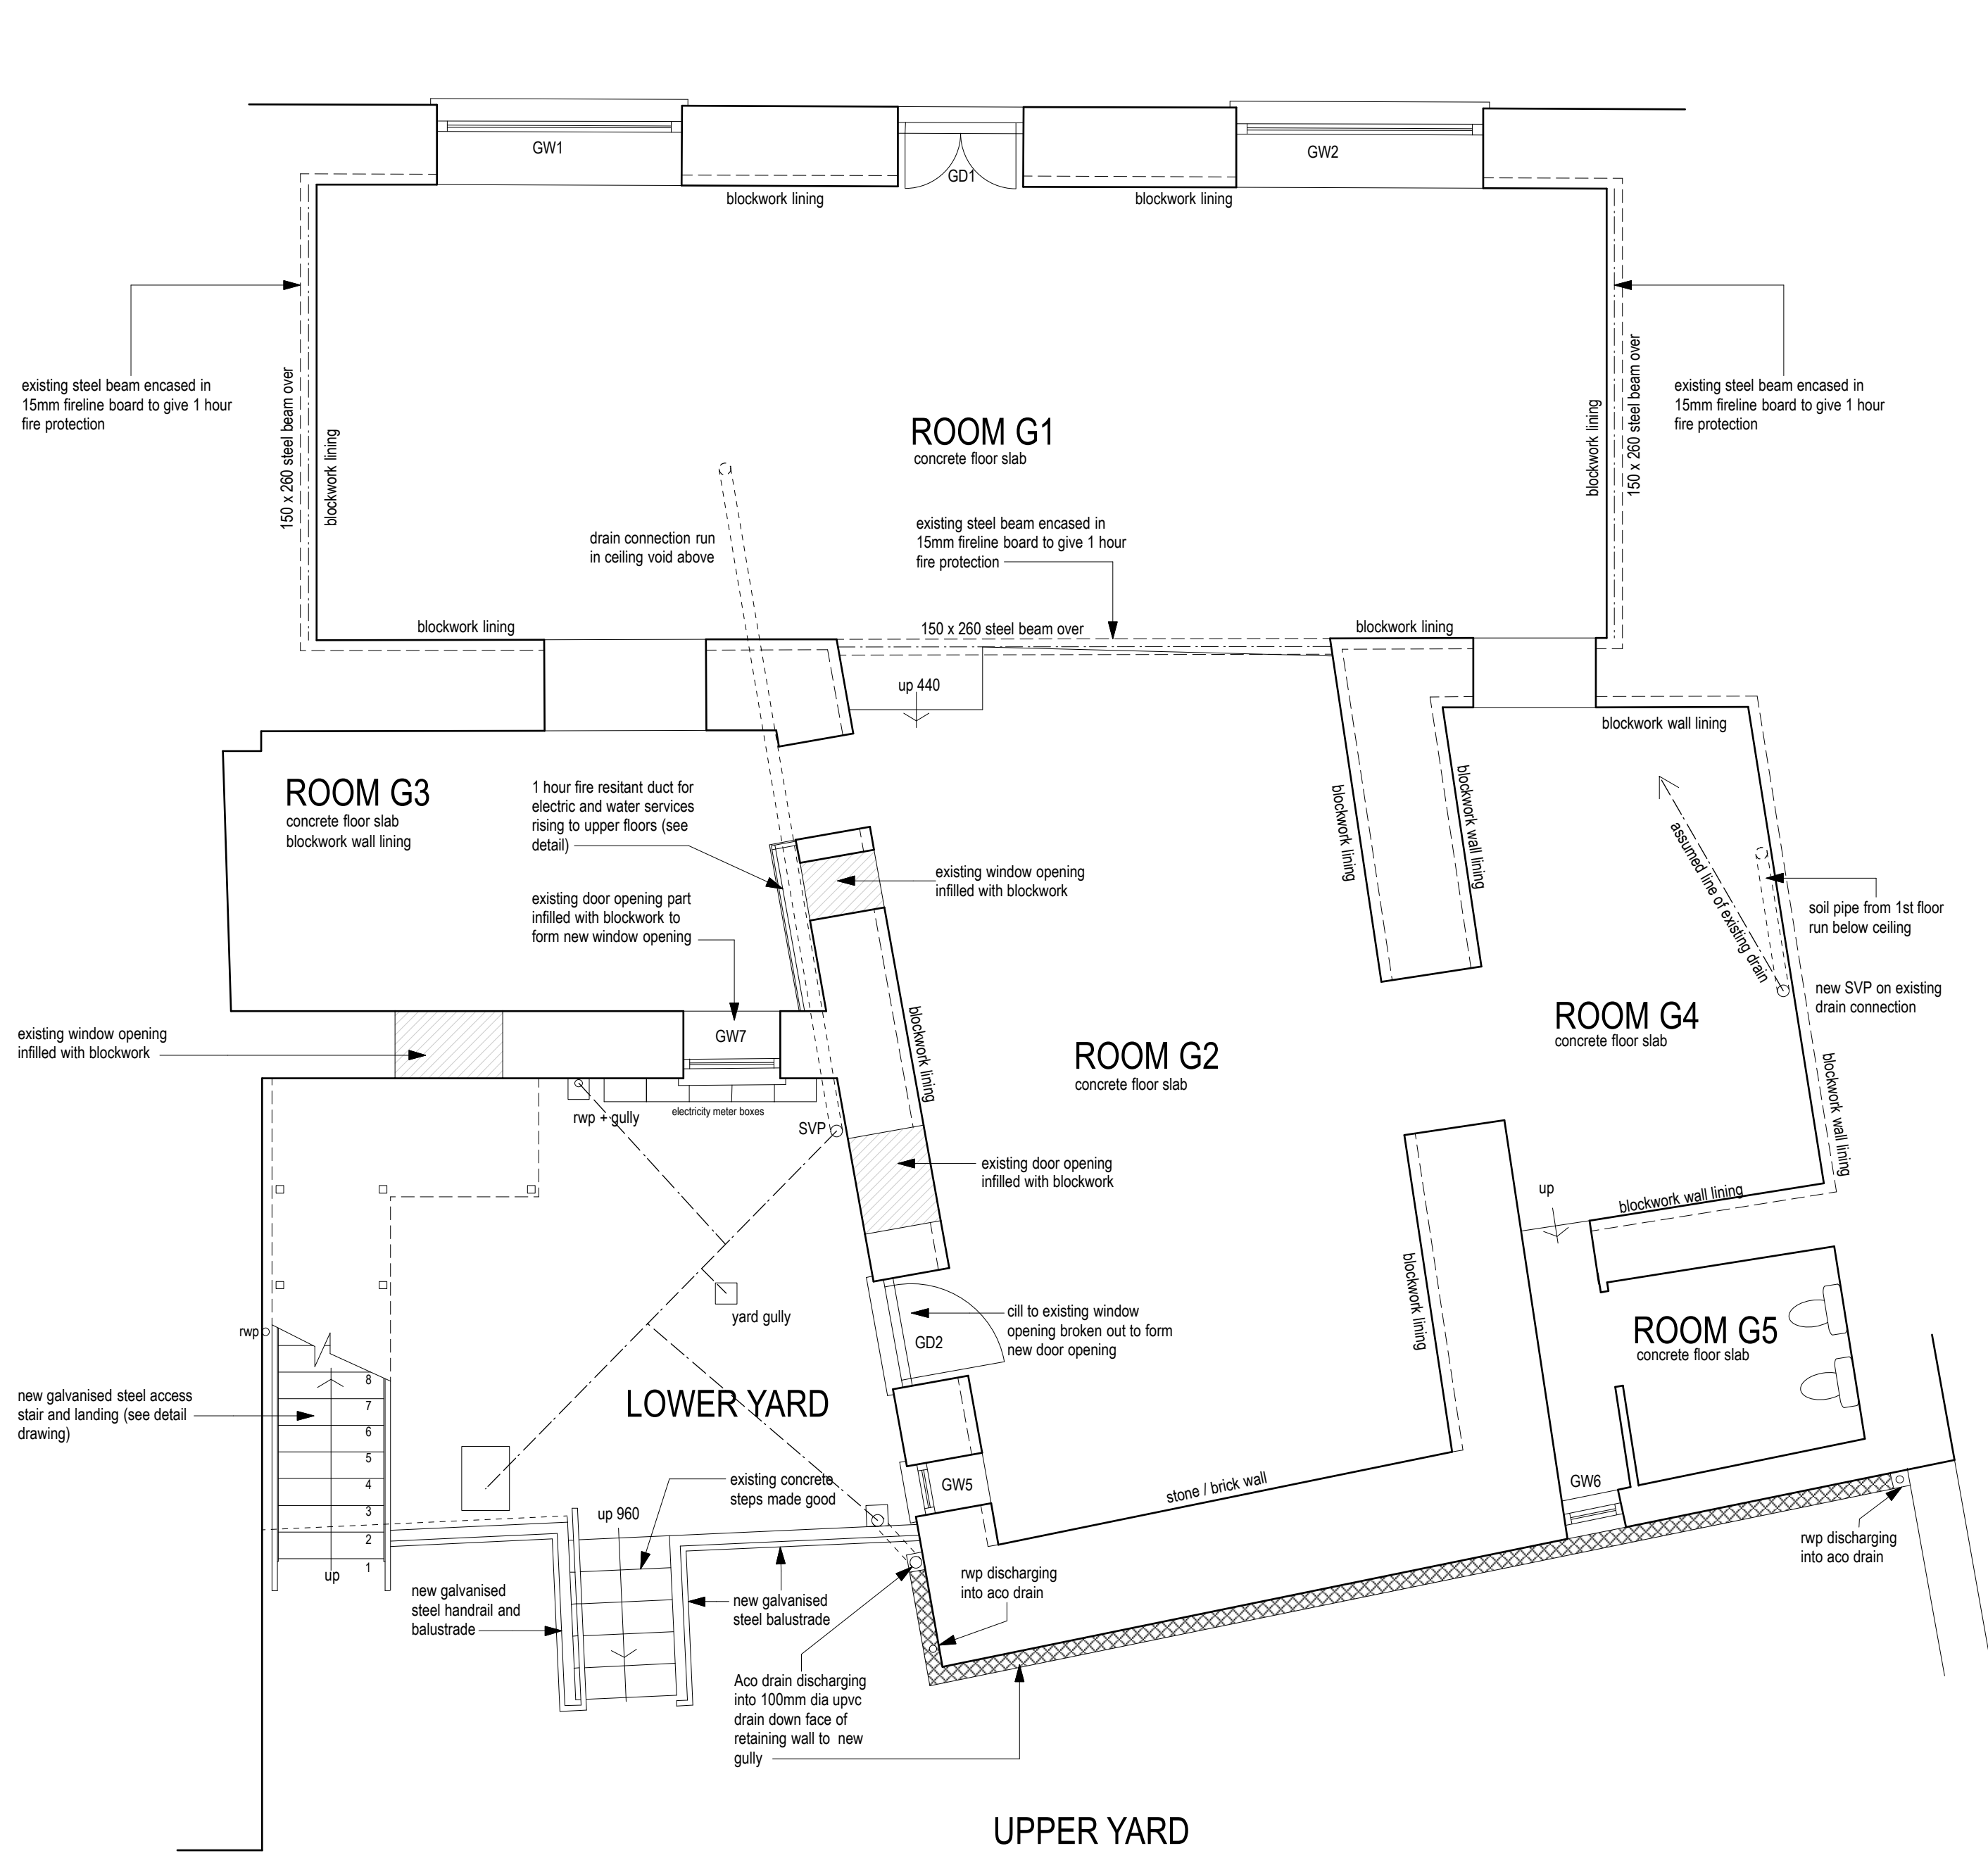

GROUND FLOOR PLAN

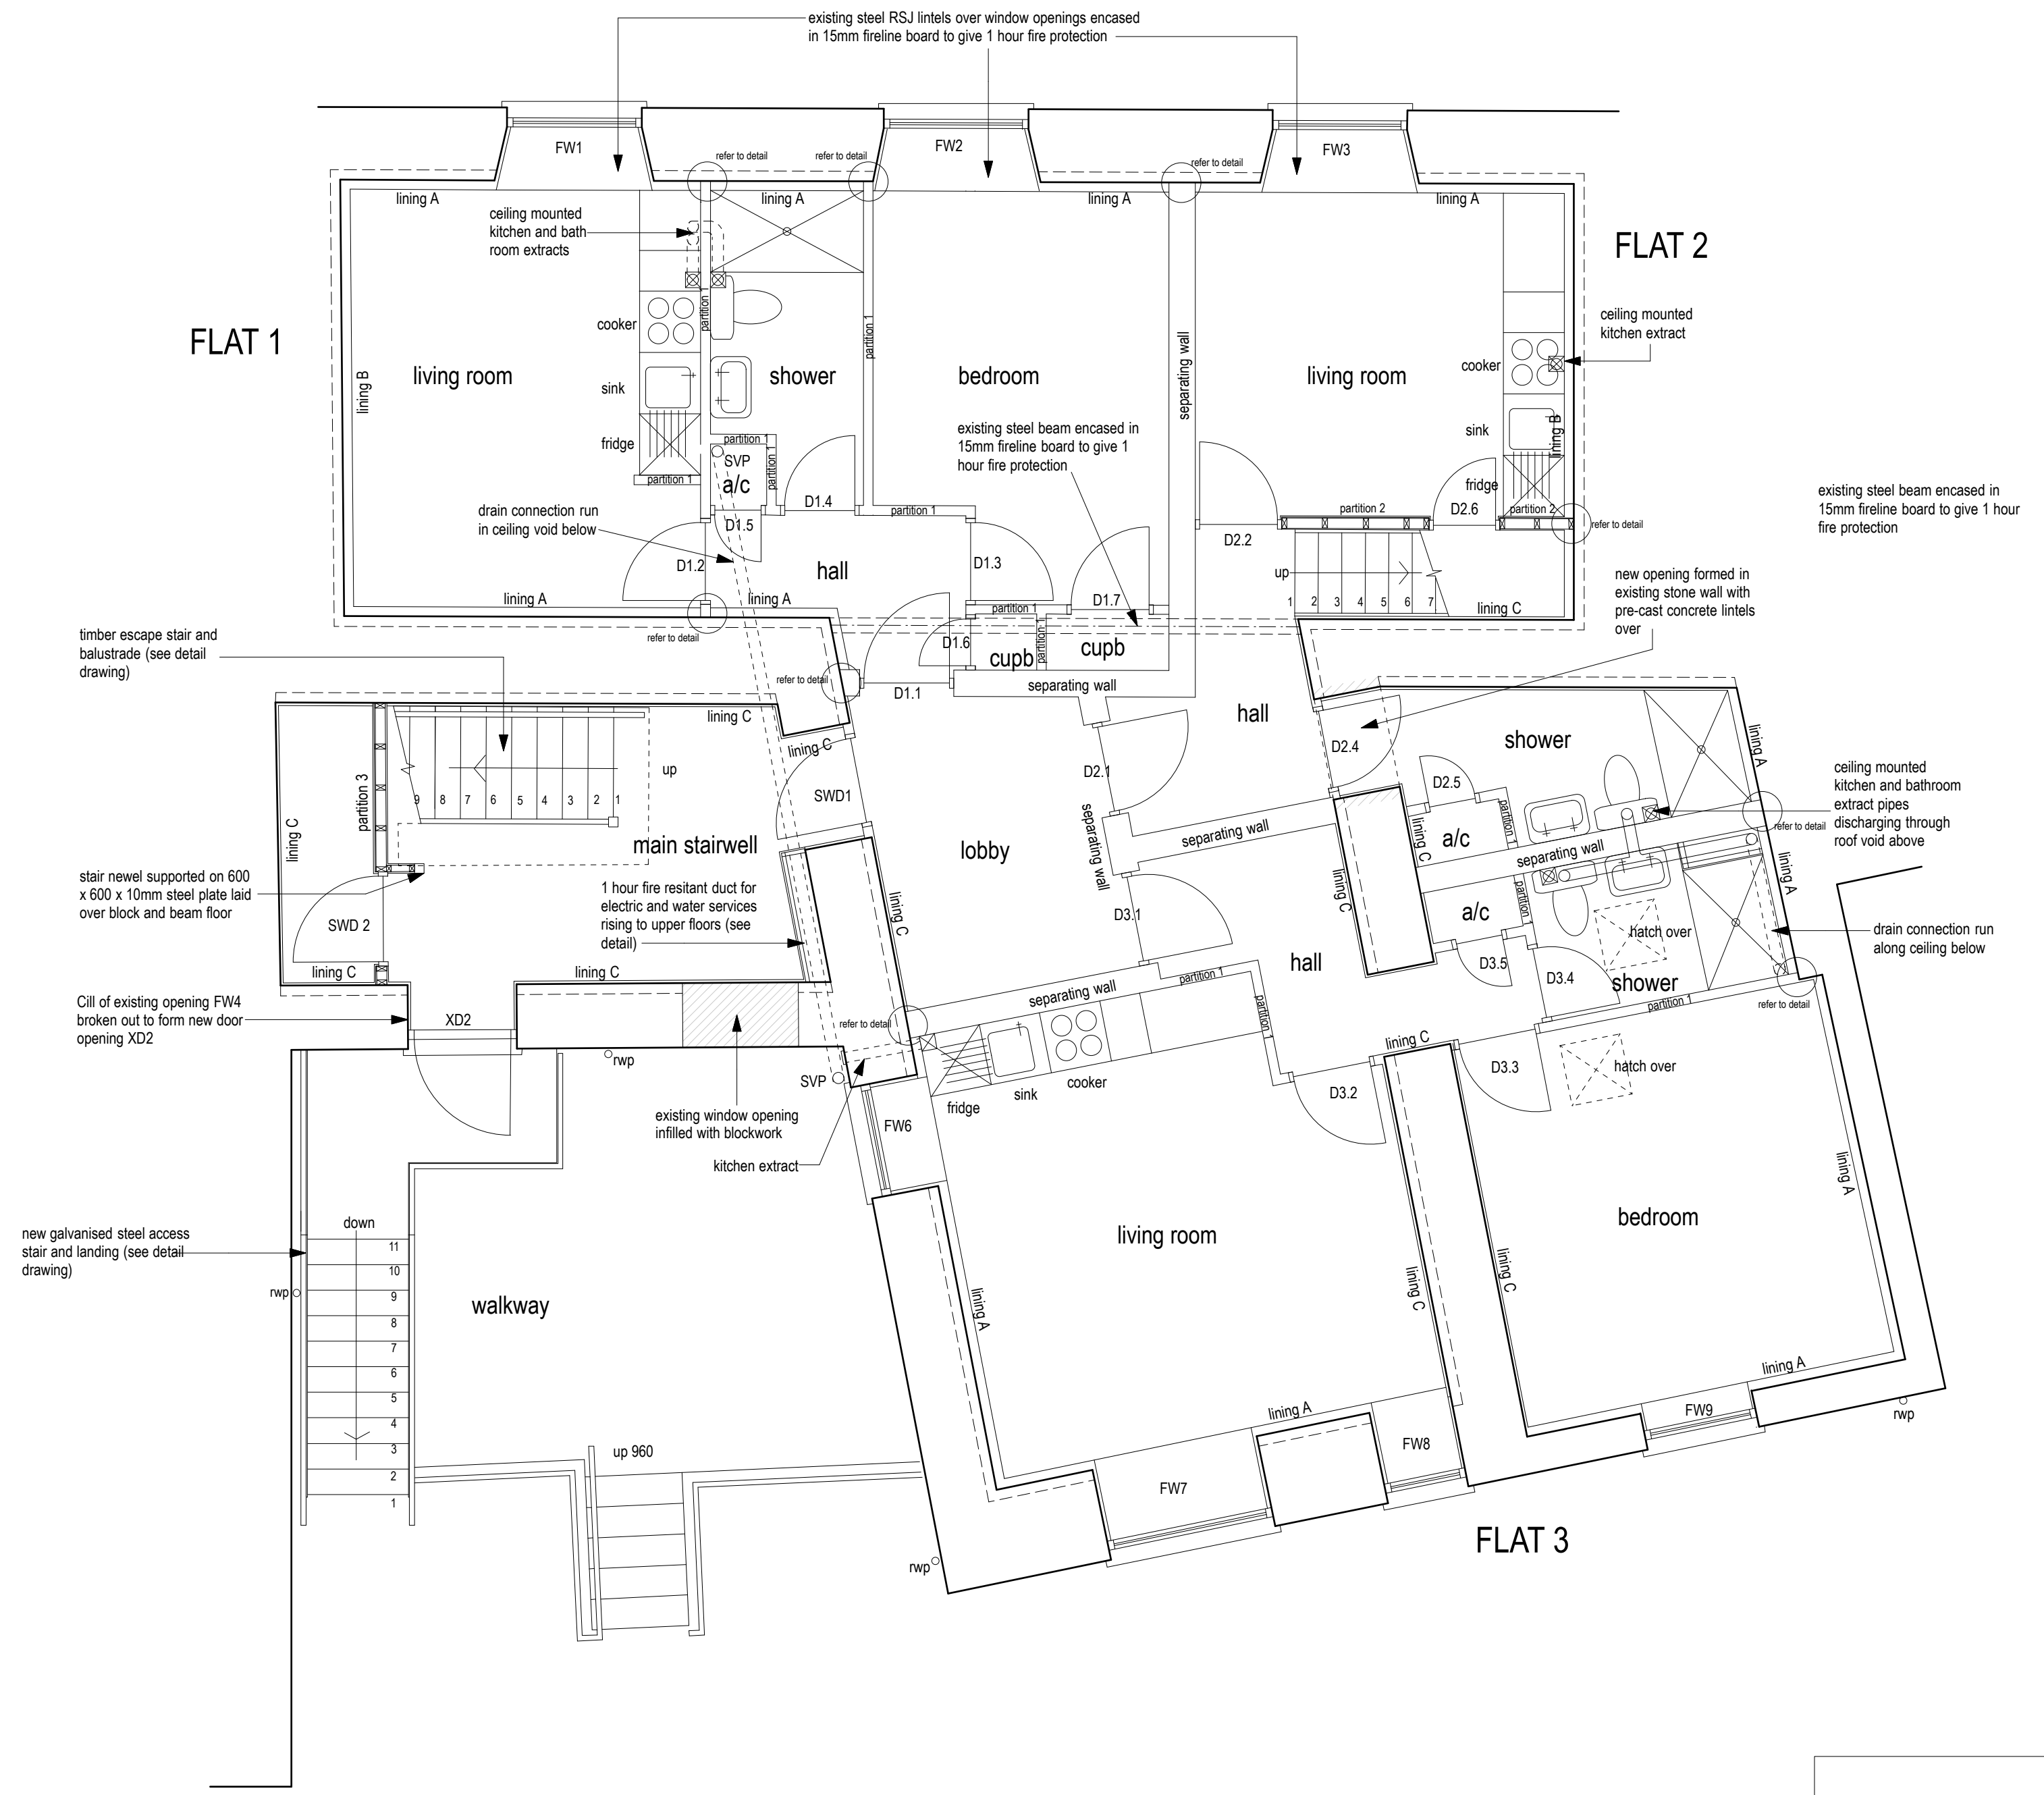

FIRST FLOOR PLAN

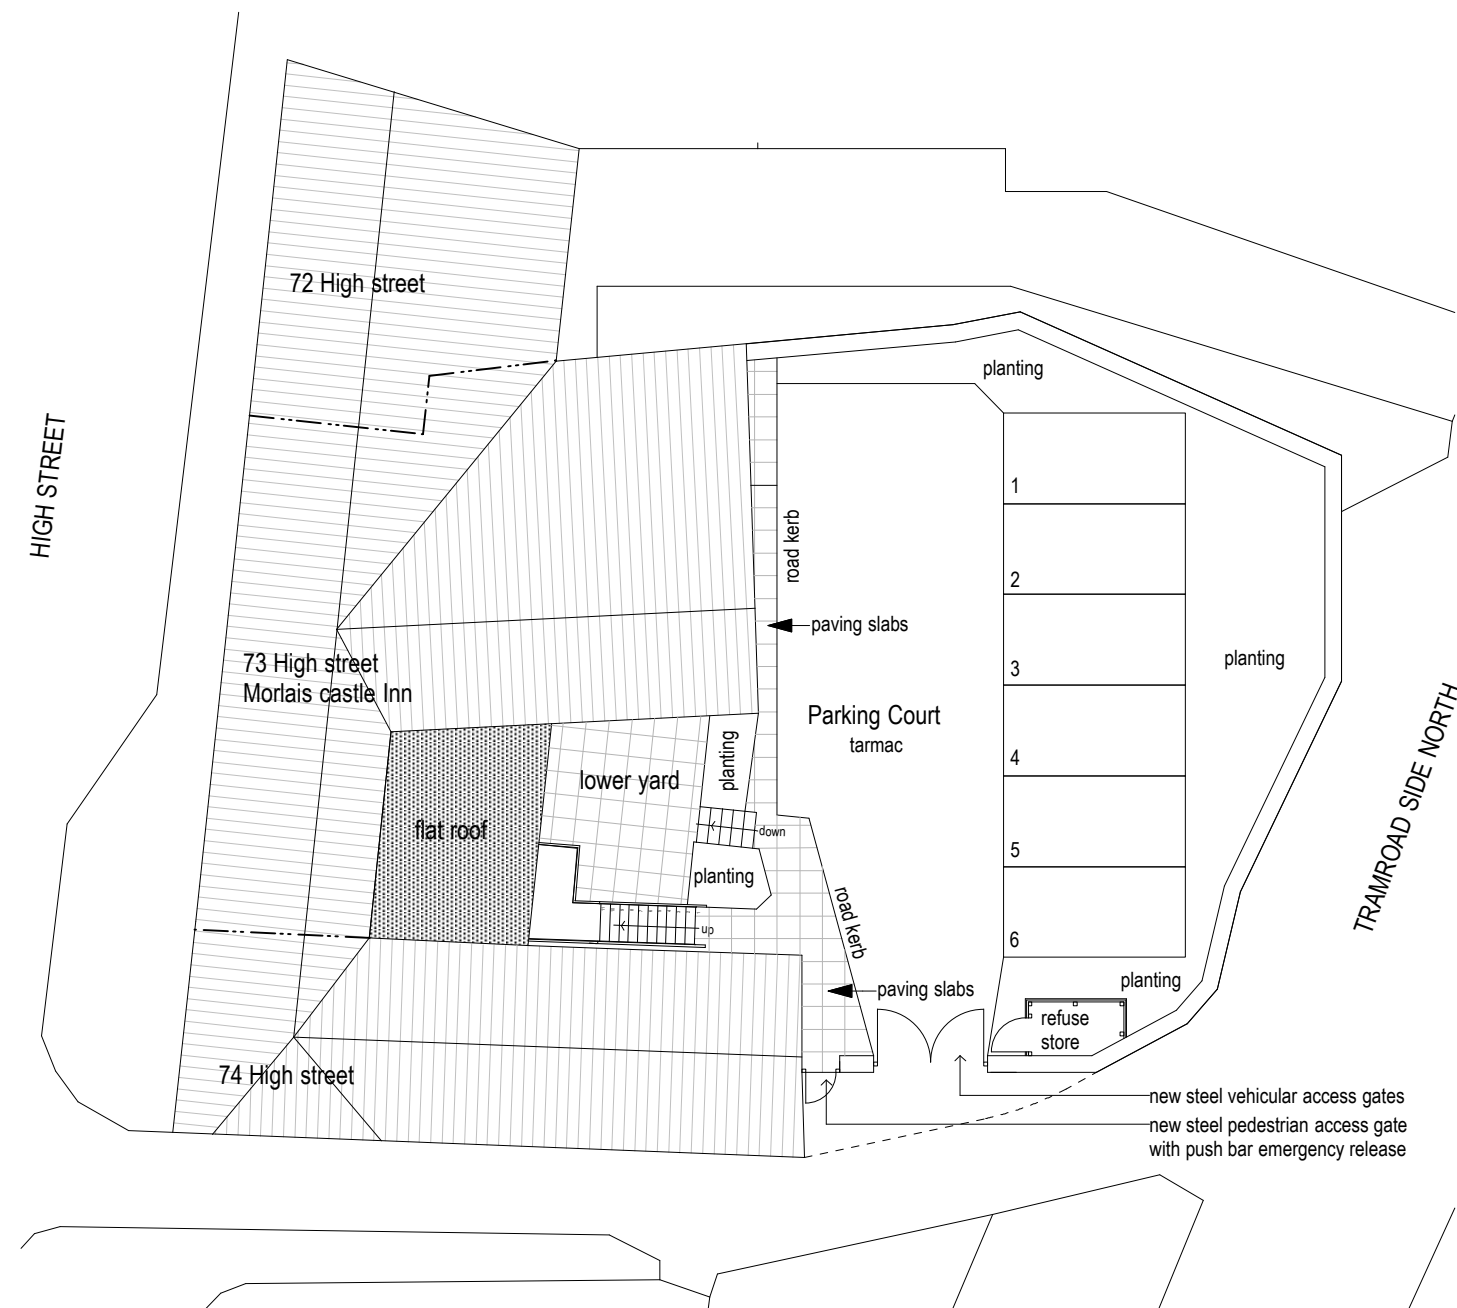

SITE PLAN scale 1:200

This drawing, the works and concepts depicted are the copyright of Paul Overton Architects and may not be reproduced or made use of, either directly or indirectly, without express written consent.		
Do not scale off this drawing.		
All heights, levels, sizes and dimensions to be checked on site before any work is undertaken.		
PAUL OVERTON ARCHITECTS 67A HIGH STREET TEL: 01680 371194 MERTHYR TYDFIL MOD: 07503 659 262 CF47 6UD paul@p-overton.co.uk		
Client	GTH DEVELOPMENTS	
Project	Morlais Castle Inn Pontmorlais Merthyr Tydfil	
Drawing Title	Planning Proposed Elevations	
CAD ref	Drawn	PRO
Date	July 2020	Scale 1:50 @ A1
Project No.	9049	Drawing No. 31
		Revision -