


Existing Ground Floor Plan

SCALE 1:50

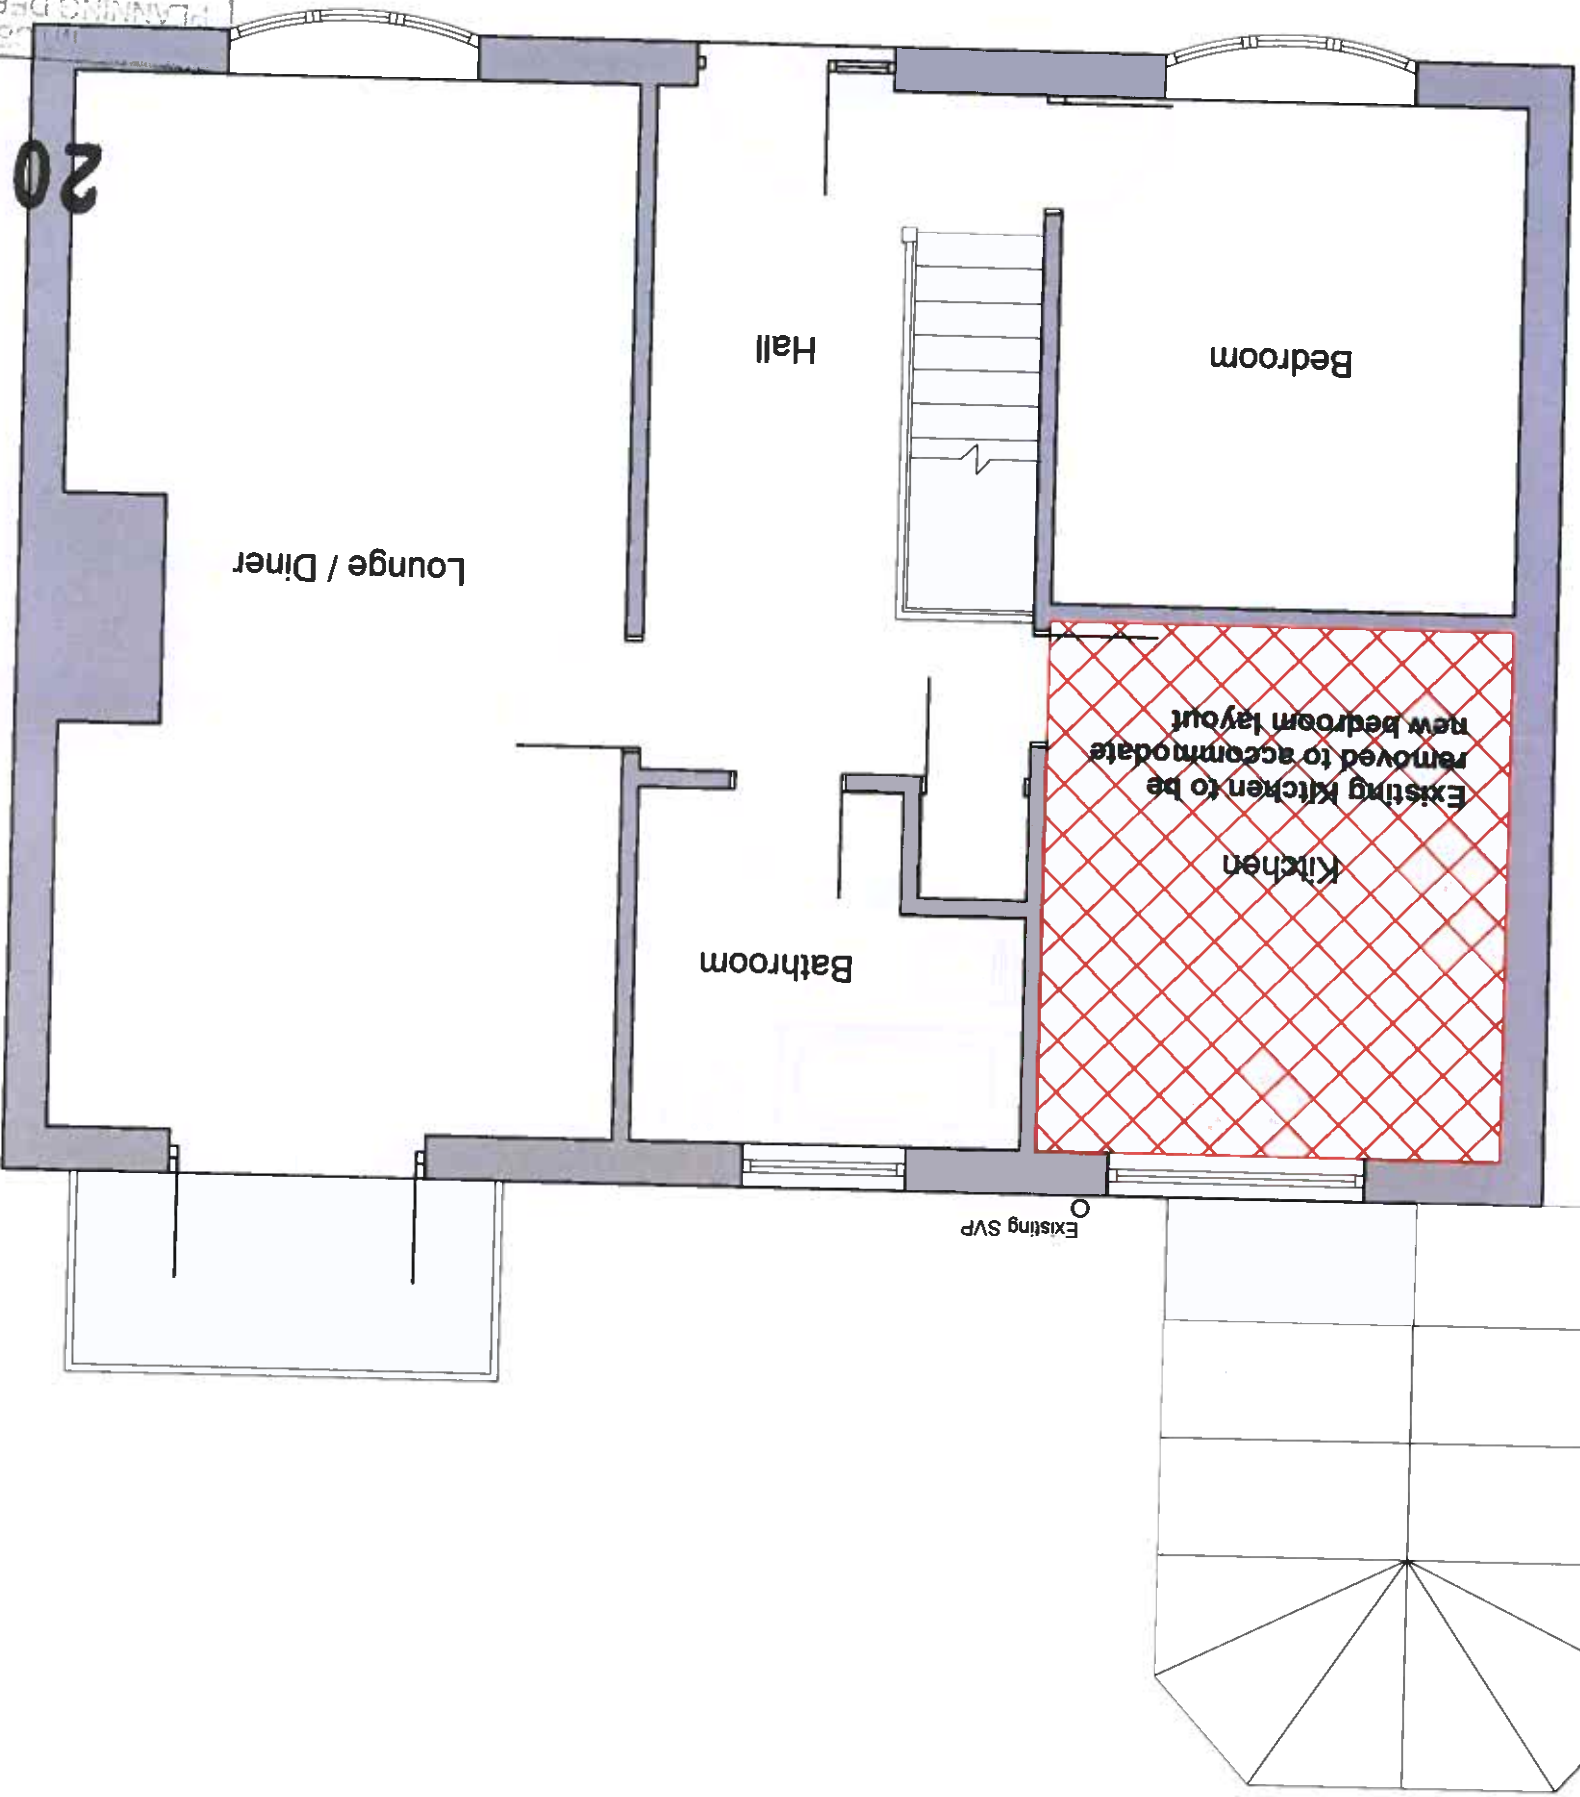

Existing SVP

Existing Kitchen to be removed to accommodate new bedroom layout

Bedroom

Hall

Lounge / Diner

Bathroom

Kitchen

200132

Proposed Rear Extension To  
19 Taff Vale Estate, Edwardsville  
Treharris, Merthyr Tydfil CF46 5NJ

312-003  
Existing Ground Floor Plan  
Building Control  
May 20 1:50@A3  
Do not scale off this drawing.

RECEIVED  
25 JUN 2020  
PLANNING DEPARTMENT