


Proposed Lower Ground Floor Plan

SCALE 1:50

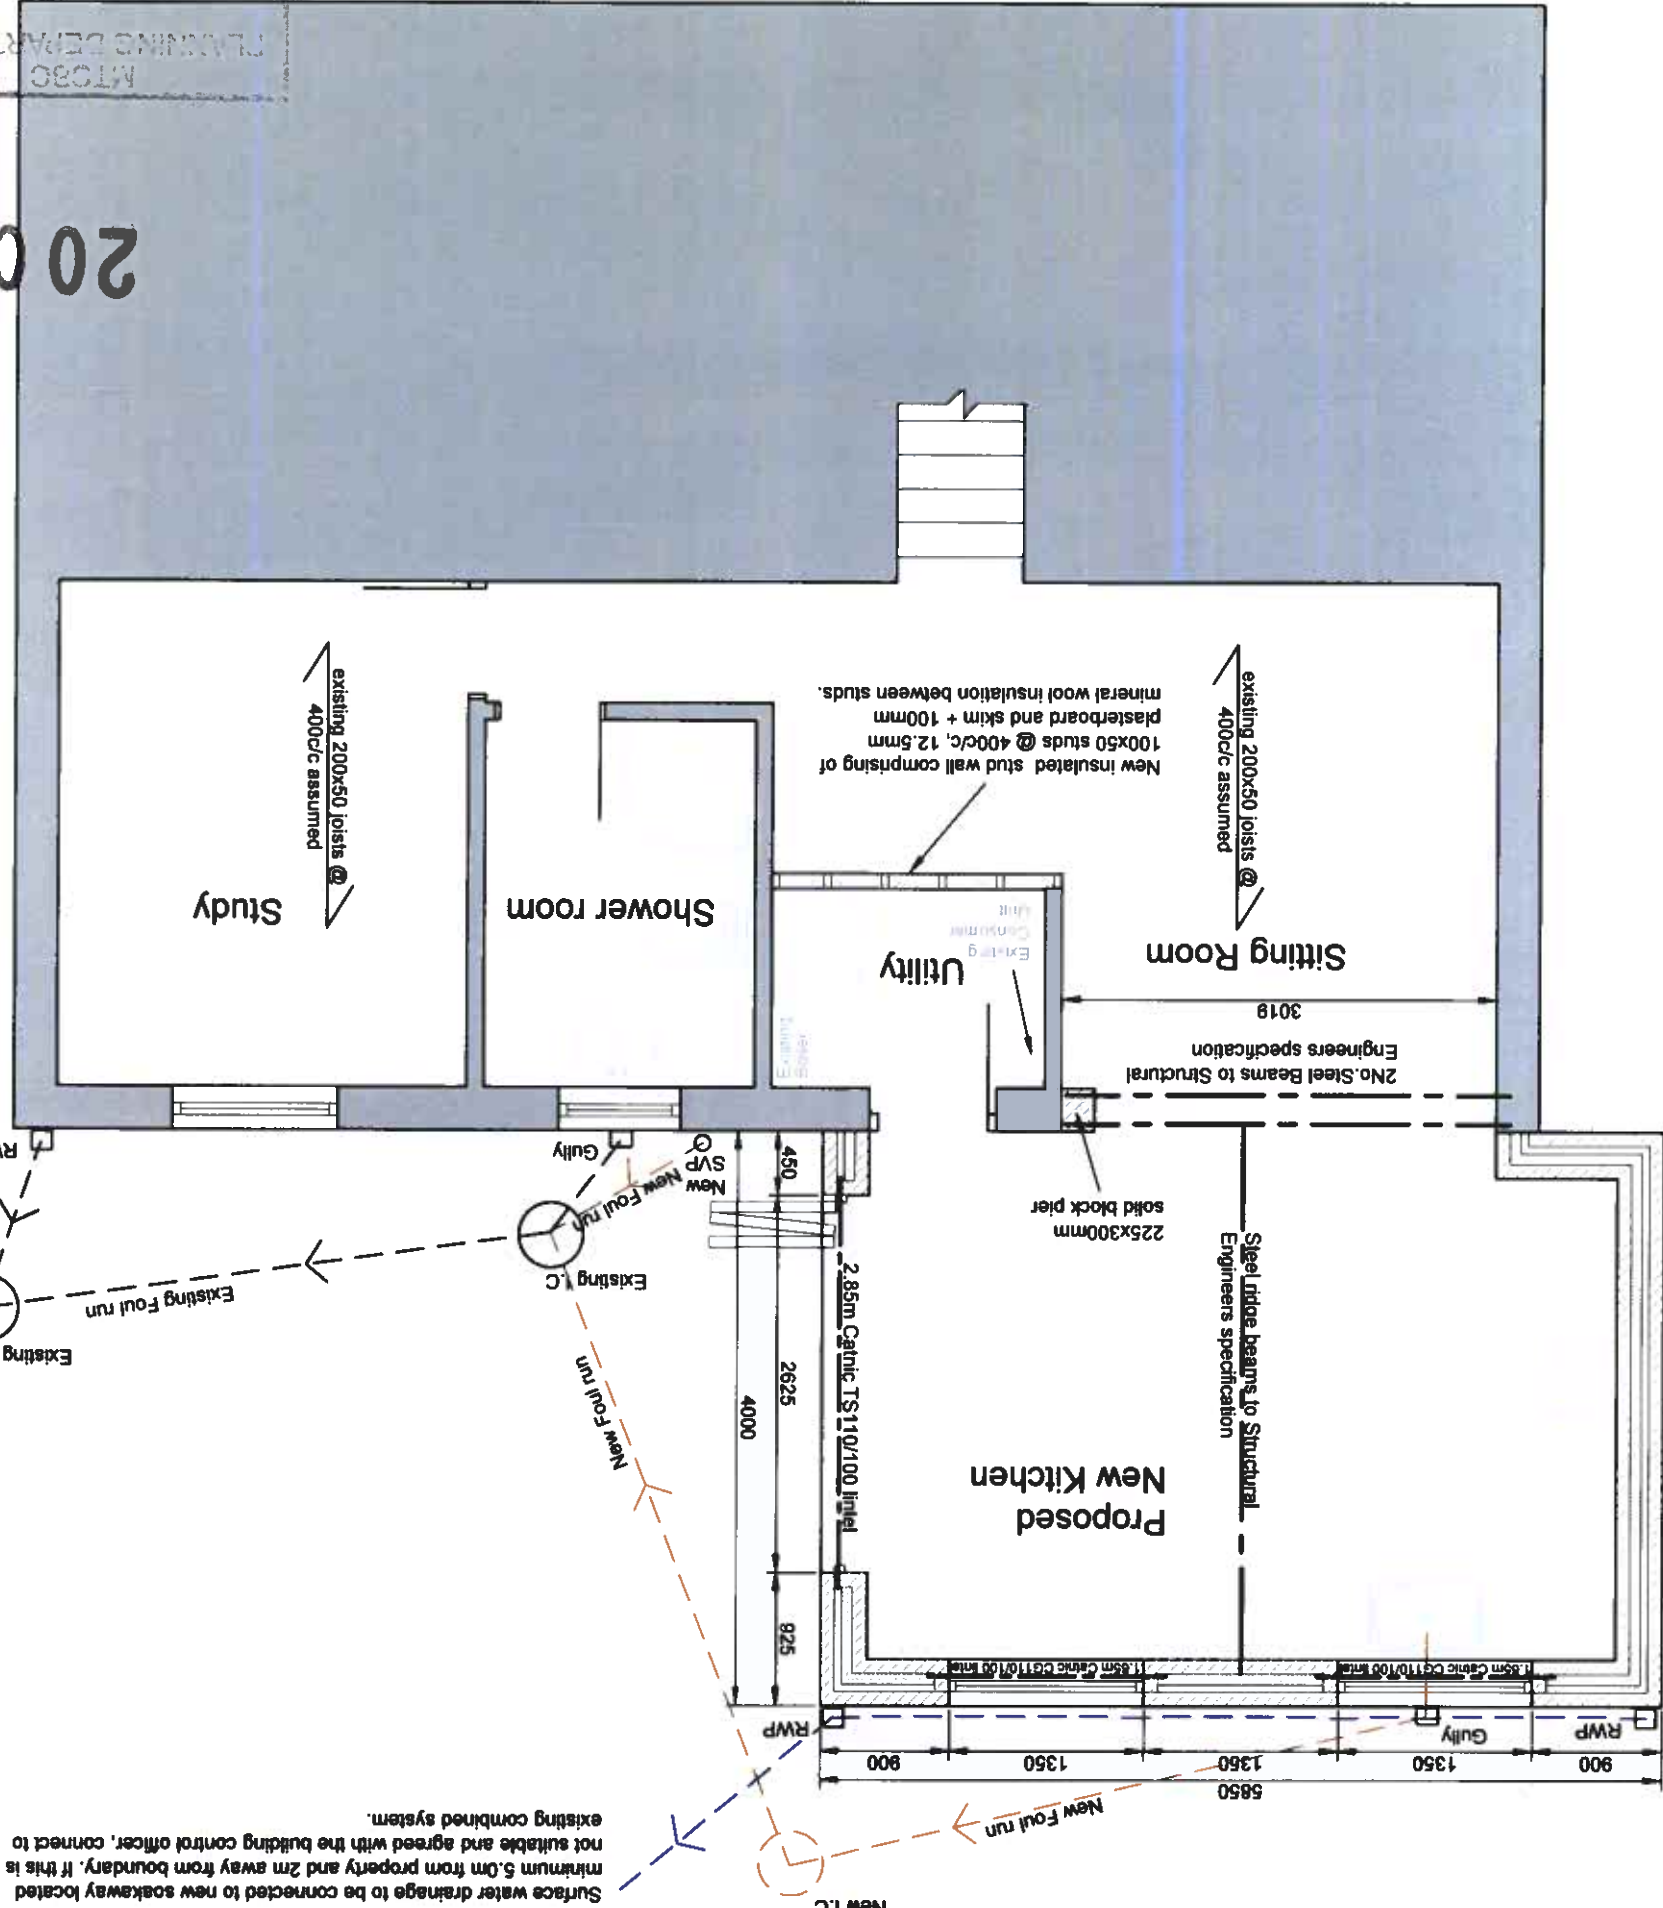

Surface water drainage to be connected to new soakaway located minimum 5.0m from property and 2m away from boundary. If this is not suitable and agreed with the building control officer, connect to existing combined system.

PLANNING DEPARTMENT
25 JUN 2020

200132

Proposed Rear Extension To
19 Taff Vale Estate, Edwardsville
Trehams, Merthyr Tydfil CF46 5NJ

312-006
Proposed Lower Ground
Floor Plan
Building May '20 1:50@A3
Control
Do not scale off this drawing.