

312-008

Roof Junction Detail
and Rafter Layout

Building May '20 1:10@A3
Control 1:50@A3

Do not scale off this drawing.


Proposed Rear Extension To
19 Taff Vale Estate, Edwardsville
Treharris, Merthyr Tydfil CF46 5NJ

RECEIVED


25 JUN 2020

PLANNING DEPARTMENT


200132

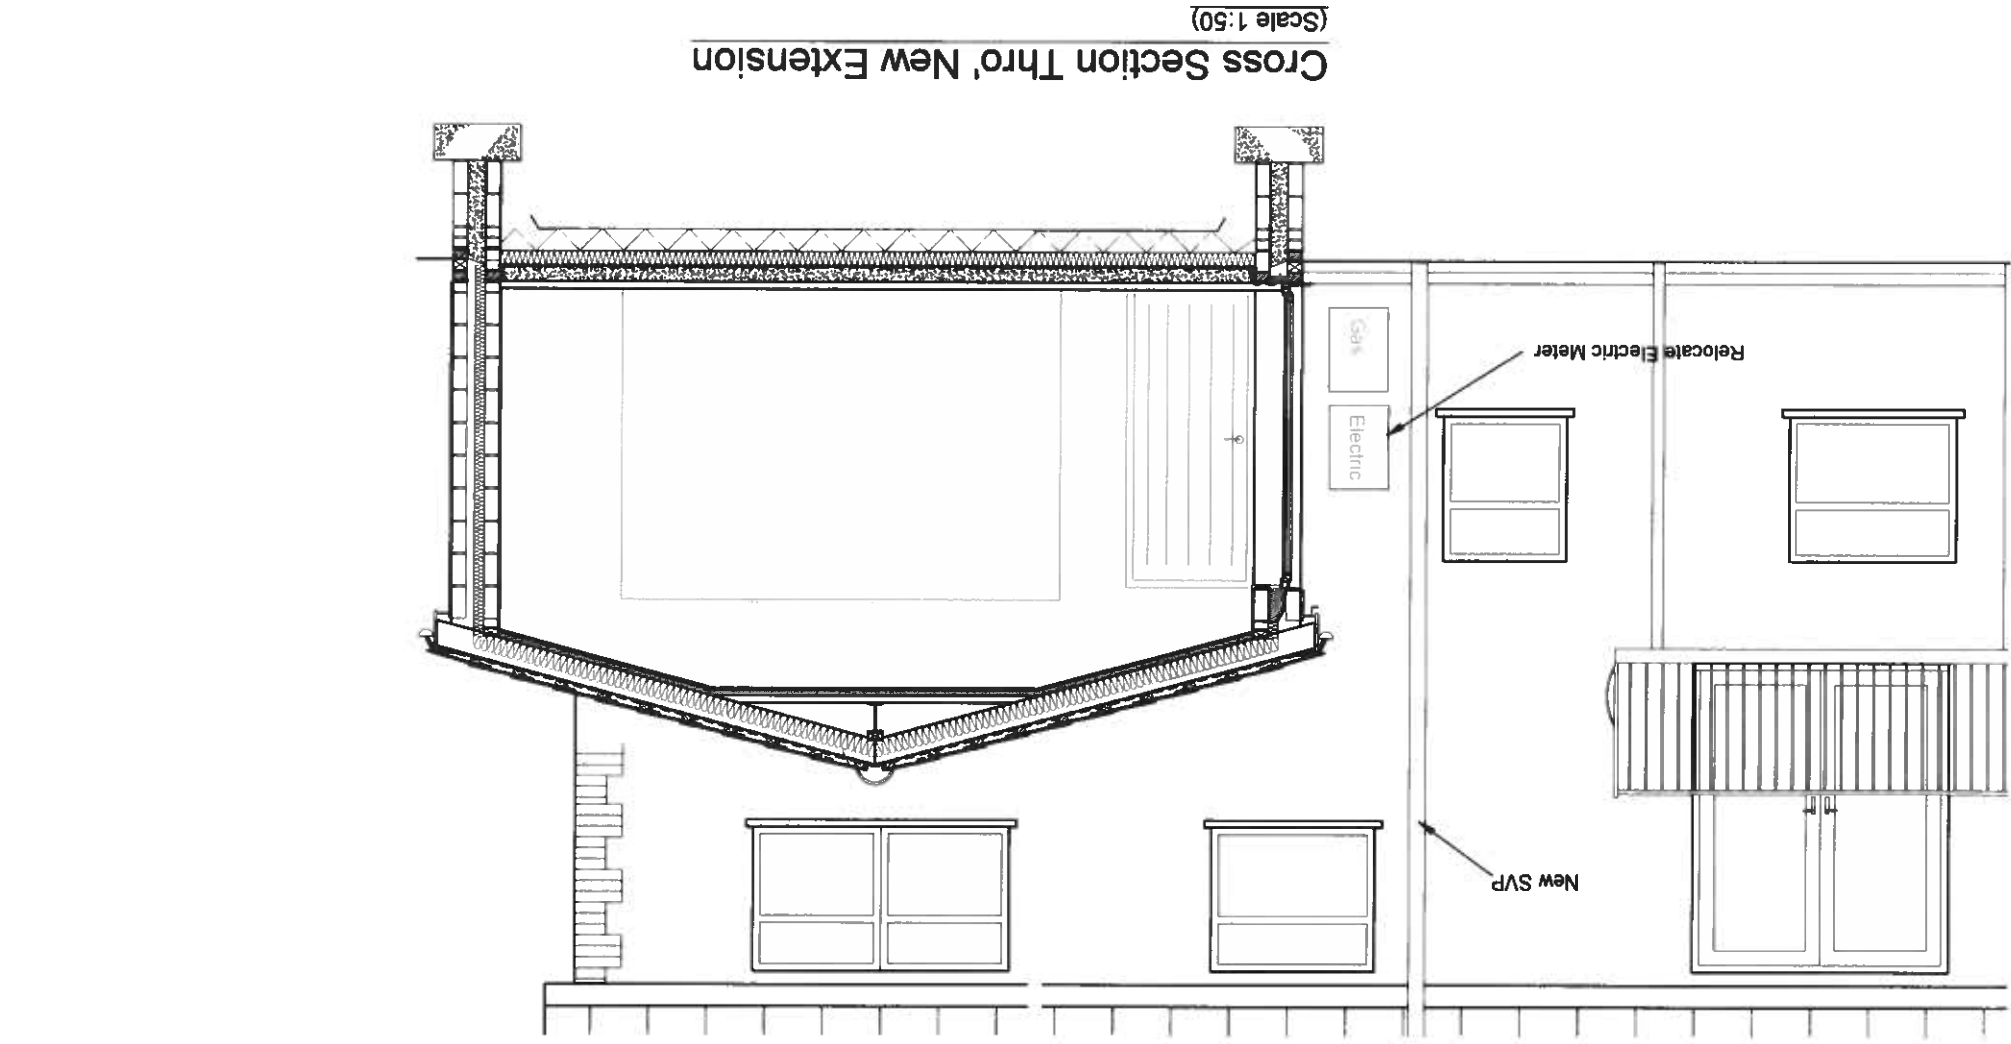

Cross Section Thro' New Extension
(Scale 1:50)

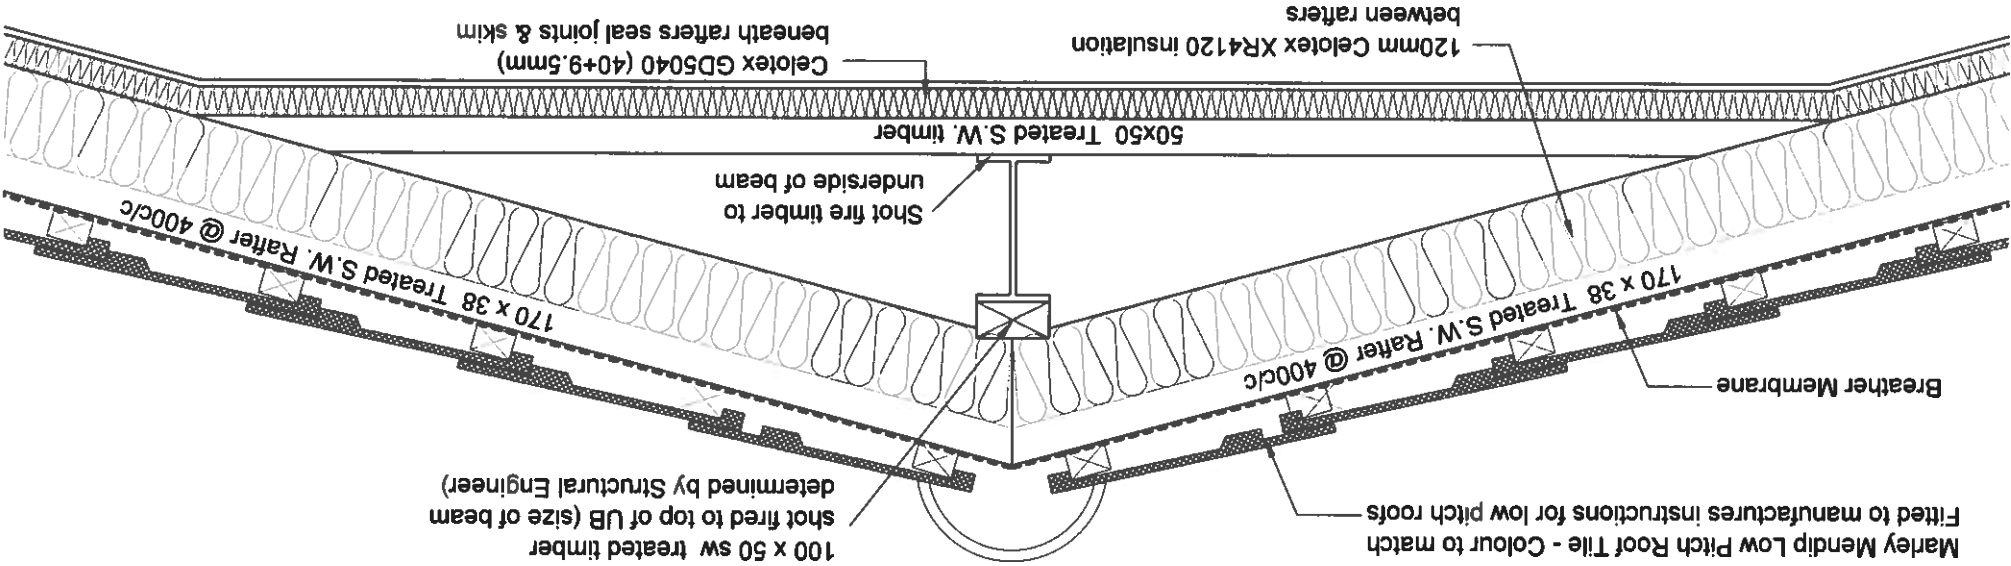

Ridge Detail
Scale 1:10

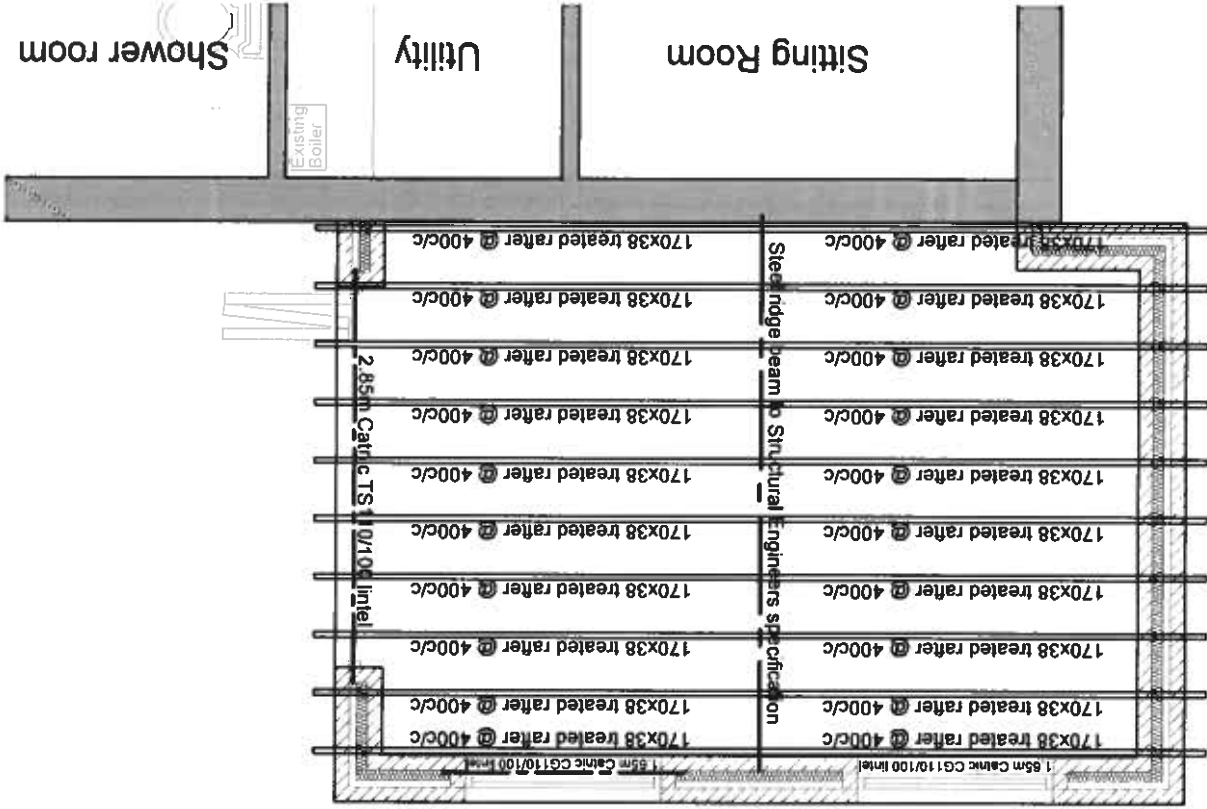

Proposed Extension Roof Plan
SCALE 1:50