






Site Location Plan at 1 : 1 000 Scale

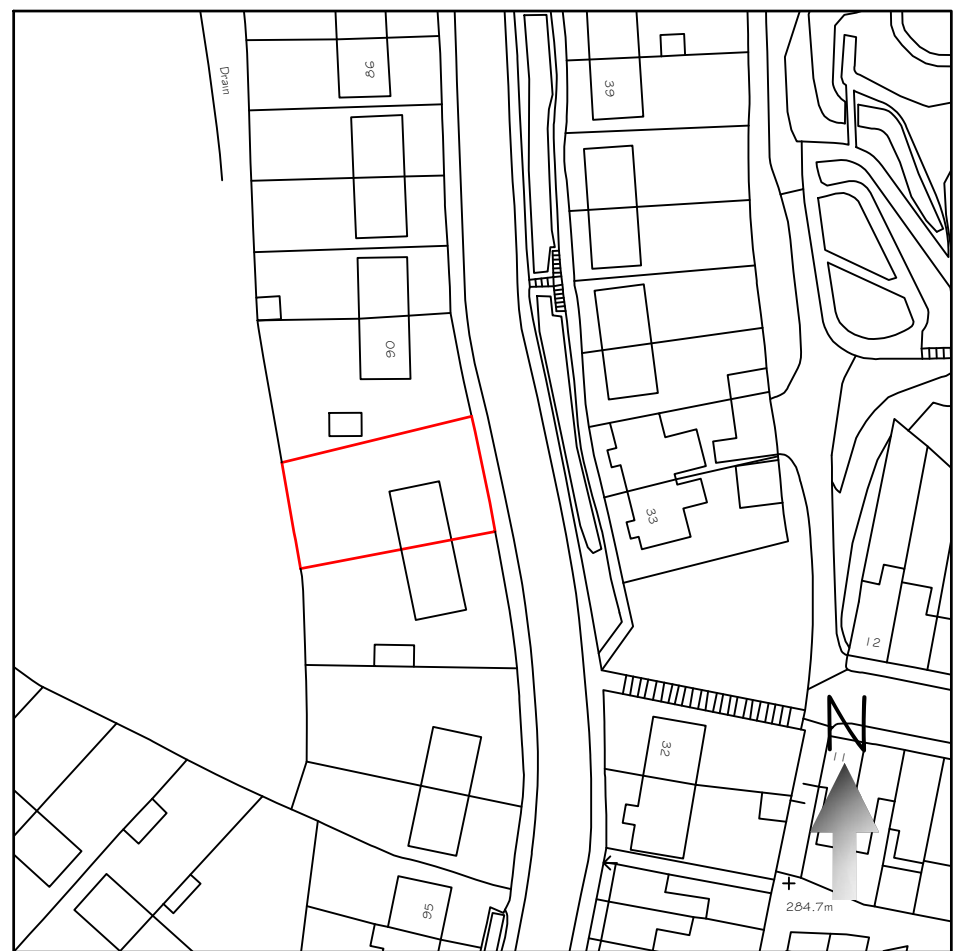


Existing Site Plan At 1 :500 Scale

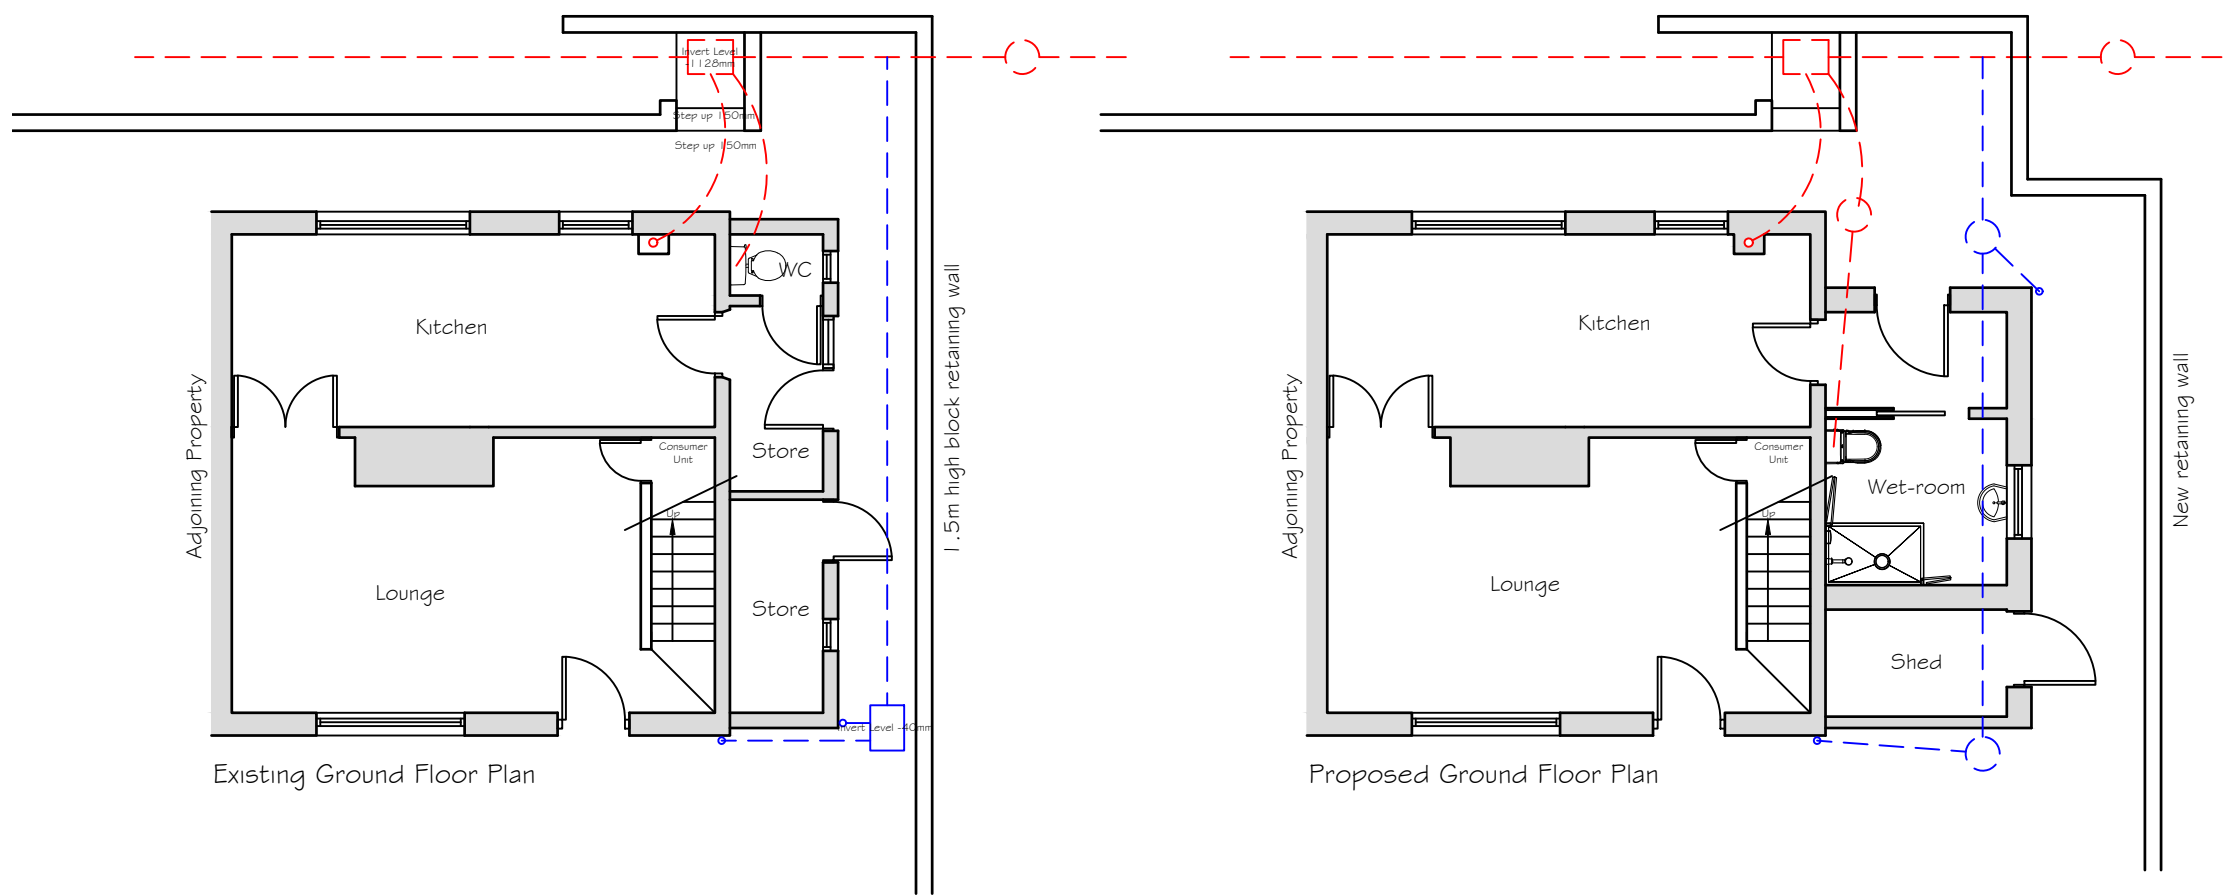


Existing Front Elevation

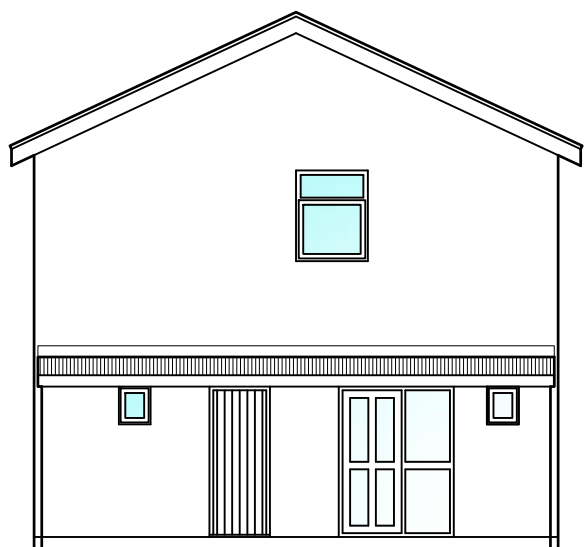


Existing Side Elevation

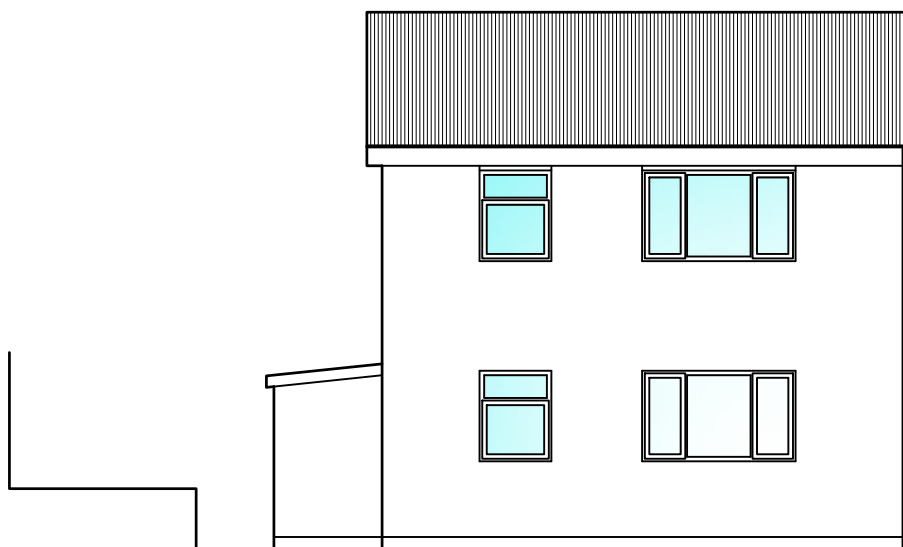


Existing Rear Elevation

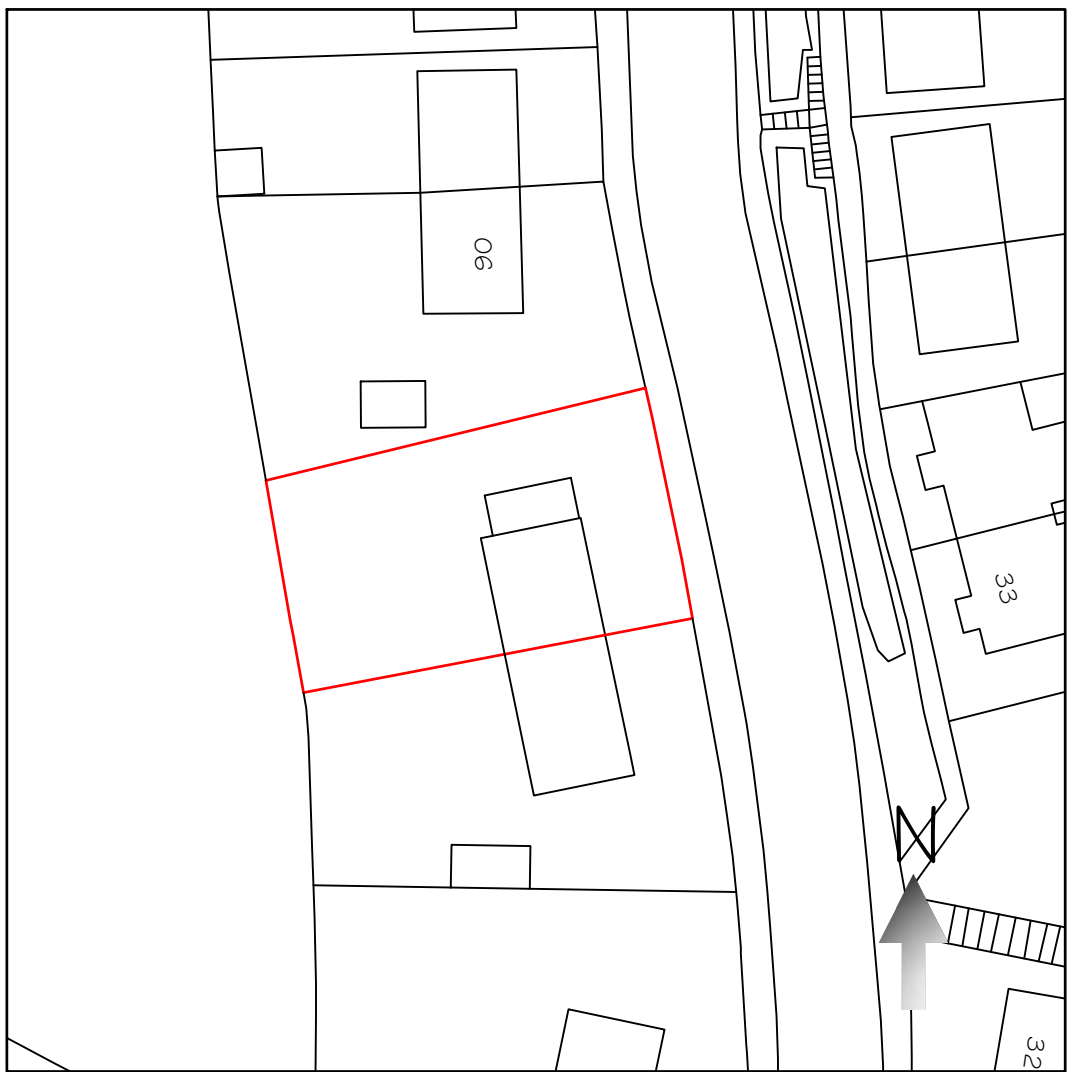


Proposed Site Plan At 1 :500 Scale

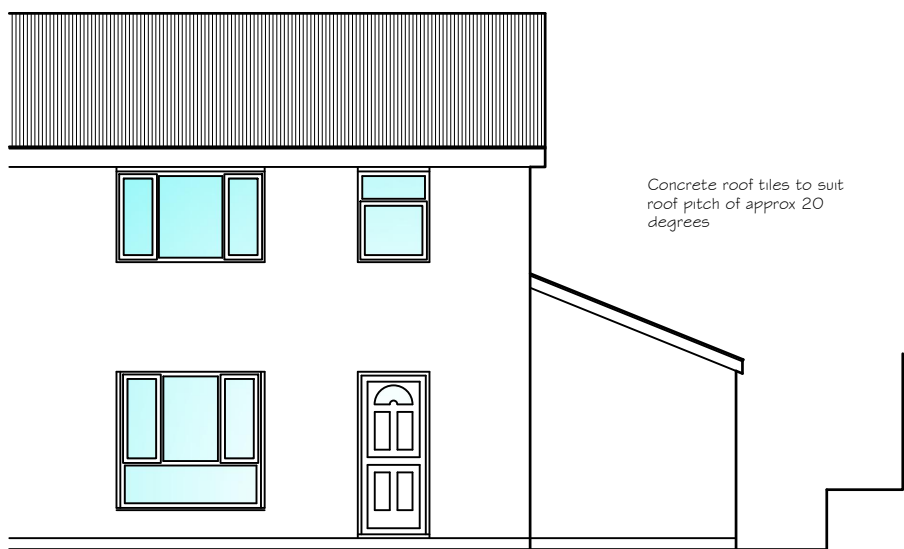

Proposed Front Elevation

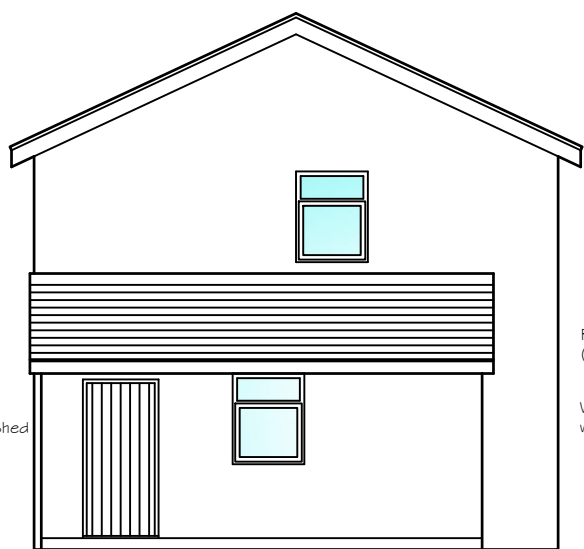

Proposed Side Elevation

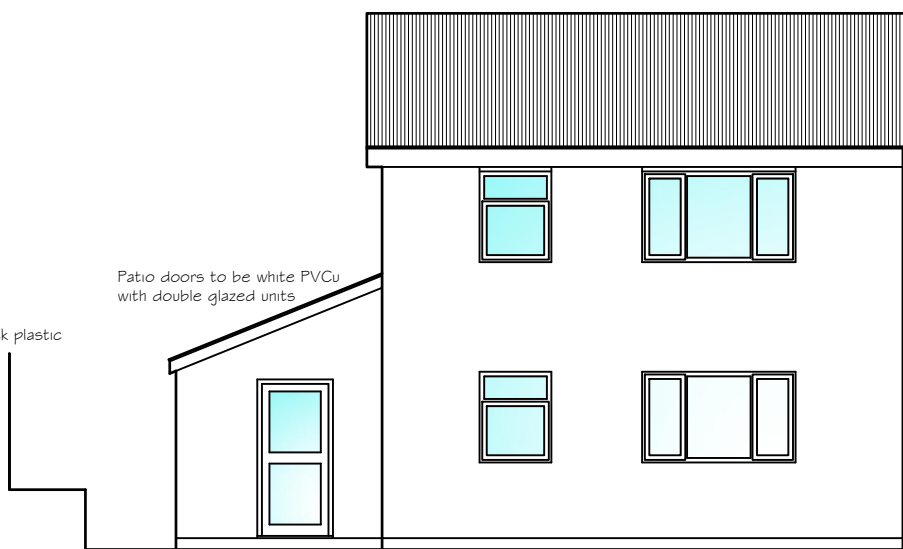

Proposed Rear Elevation

Tecta Associates Ltd		
Mobile: - 07765800405 E-mail: - info@tecta-associates.co.uk		
Title: Proposed Single Storey Extension 91 Haydn Tce, Penydarren, Merthyr Tydfil, CF47 9YJ	Date: May 2022	Scale: 1 : 100 At A2
Client: Merthyr Valleys Homes 22 Lansbury Road, Gellideg, Merthyr Tydfil, CF48 1HA	Number: TAL22/14/01	