


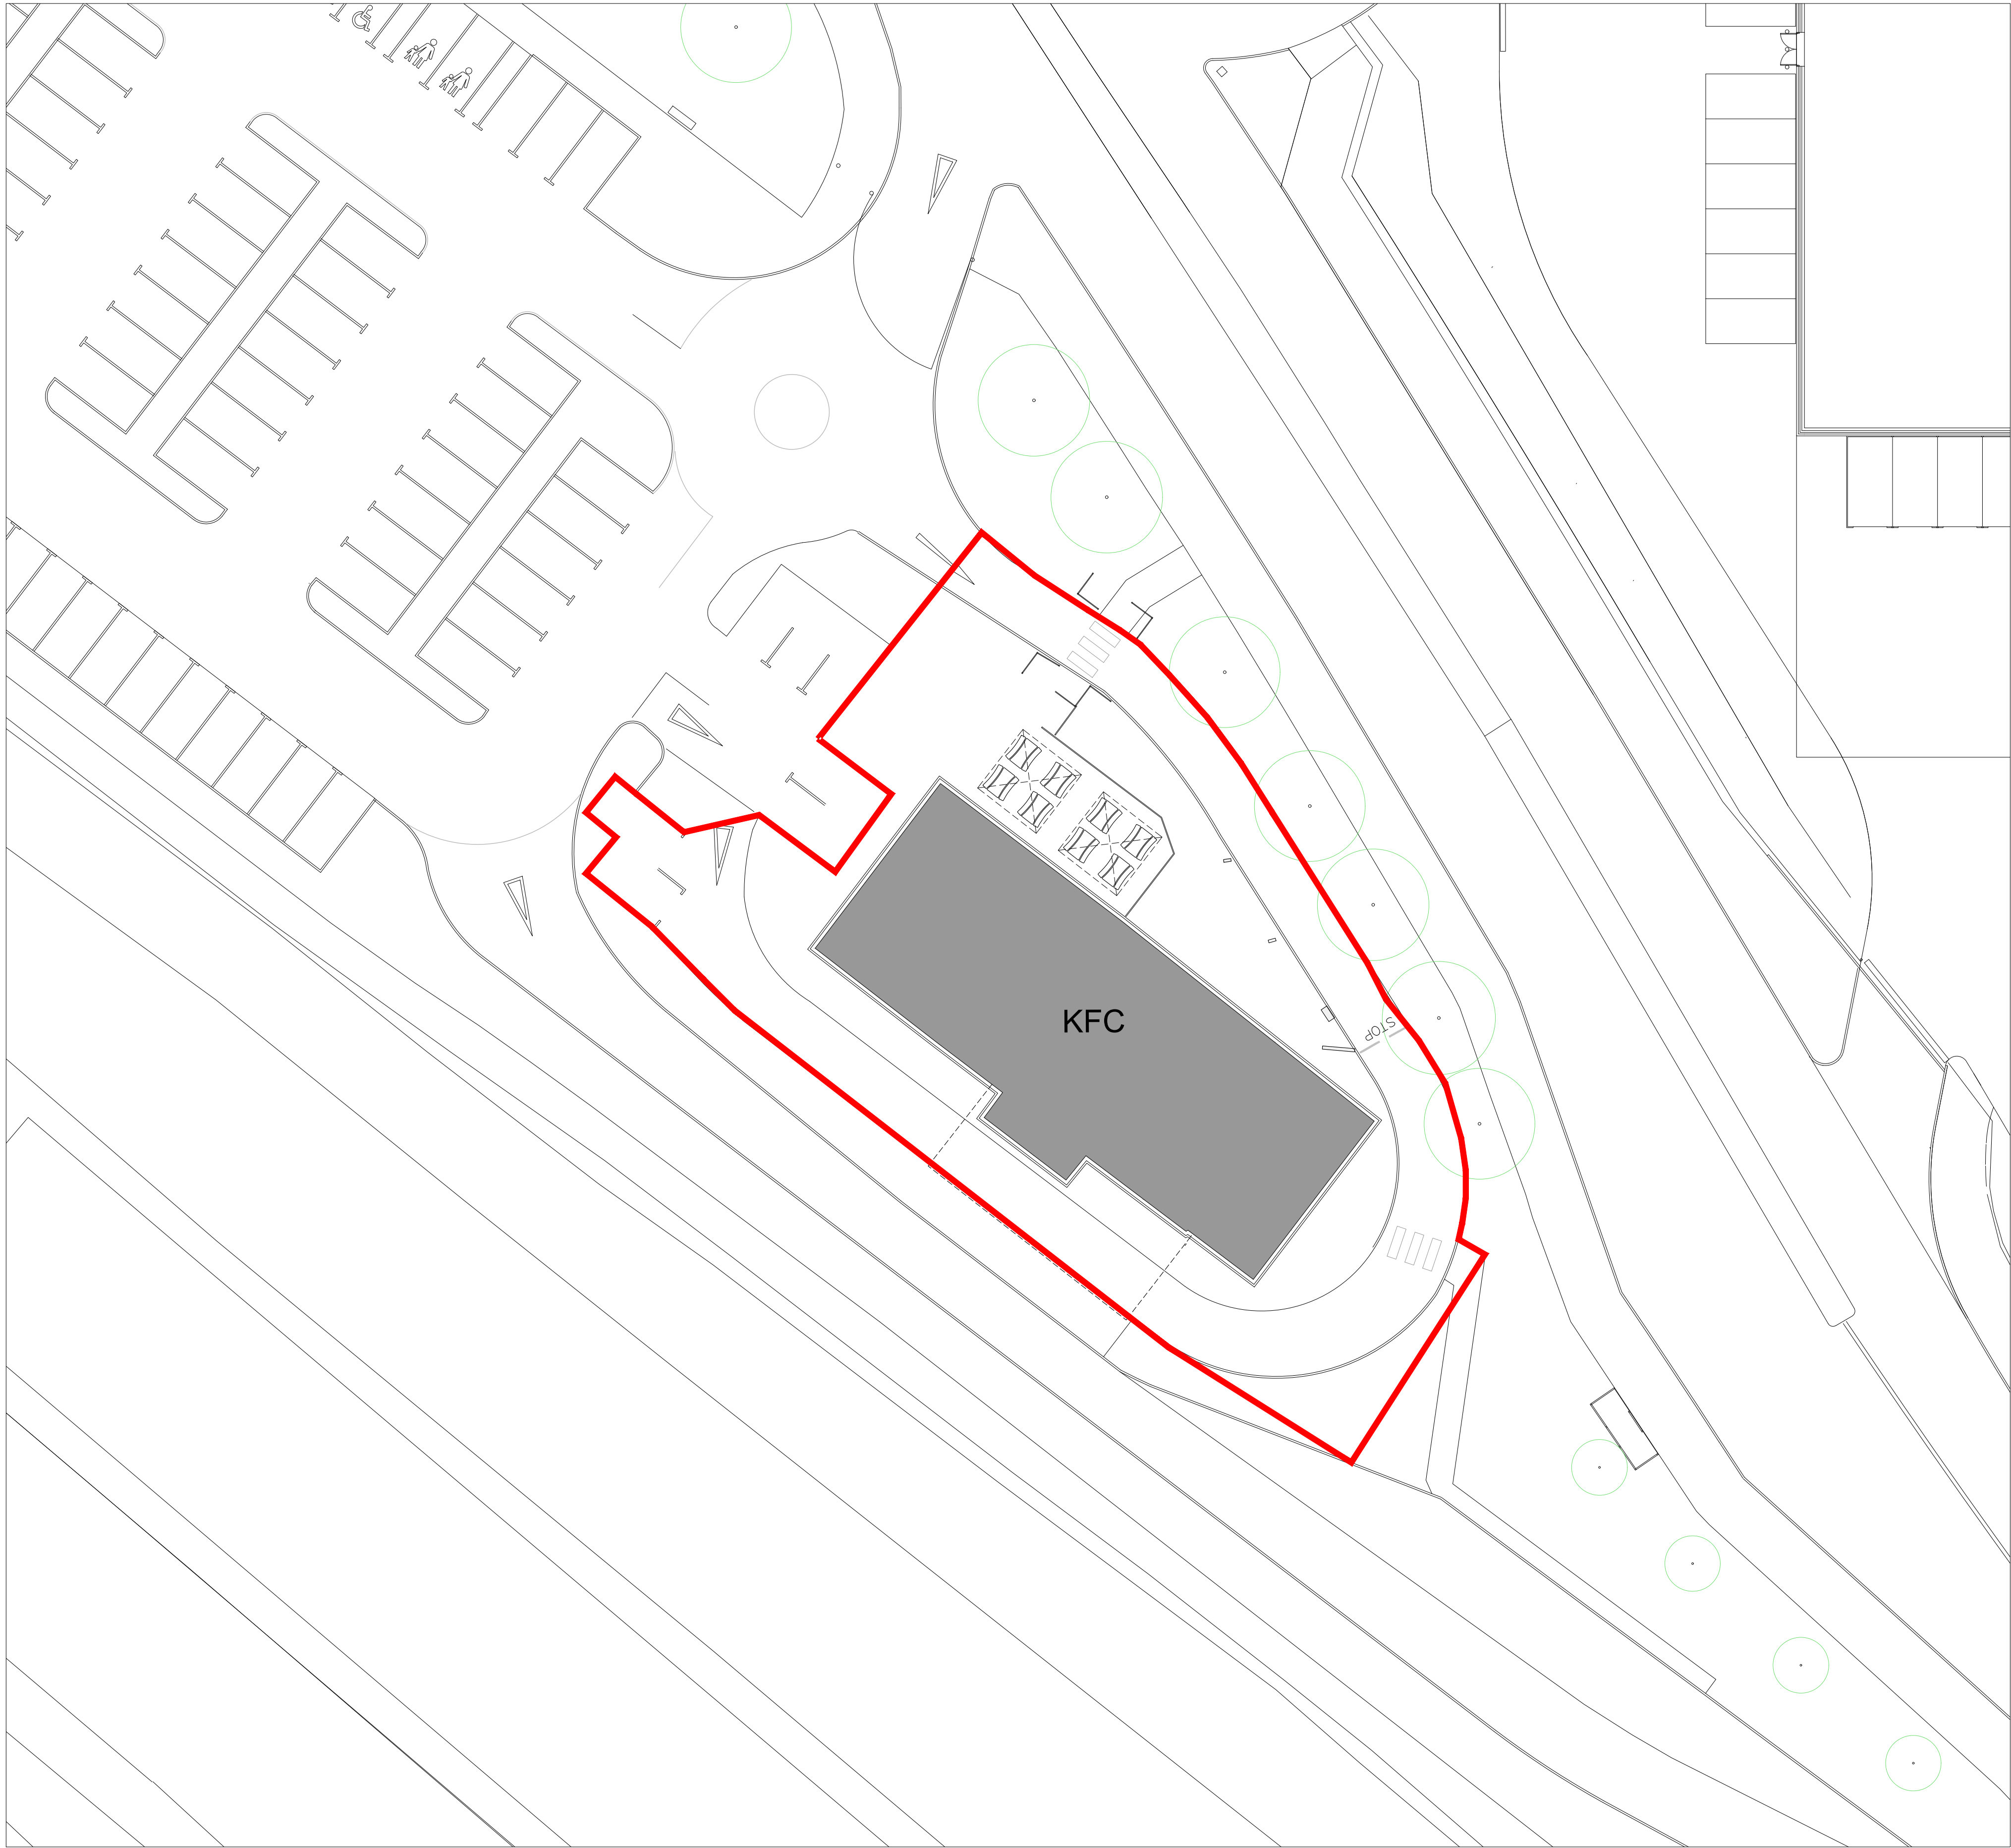

ALL DIMENSIONS TO BE CHECKED ON SITE.
DO NOT SCALE FROM THIS DRAWING EXCEPT FOR
THE PURPOSES OF LOCAL AUTHORITY PLANNING

DESIGN SIGNOFF	
Name	
Title	
Description	
Date	

-	--	----
A	22/04/22	
B	27/04/22	
rev	date	description

**ARCHITECTURAL
DESIGN**
Willows 1, Mill Farm Courtyard, Beauchampton,
Milton Keynes, Buckinghamshire, MK19 6DS
T: 01525 240800
E: admin@aw-architectural.co.uk
W: www.aw-architectural.co.uk



MERTHYR TYDFIL

DUAL DRIVE
THRU LANE

store address
Swansea Road
Cyfarthfa Retail Park,
Merthyr Tydfil
CF48 1HY

drawing title
EXISTING SITE PLAN

drawn by	checked	date
DK	AW	April 2021
store no.	scale	
N/A	1:200 @ A1	

drawing no.	revision
MTD21/120	B

FOR COMMENT