


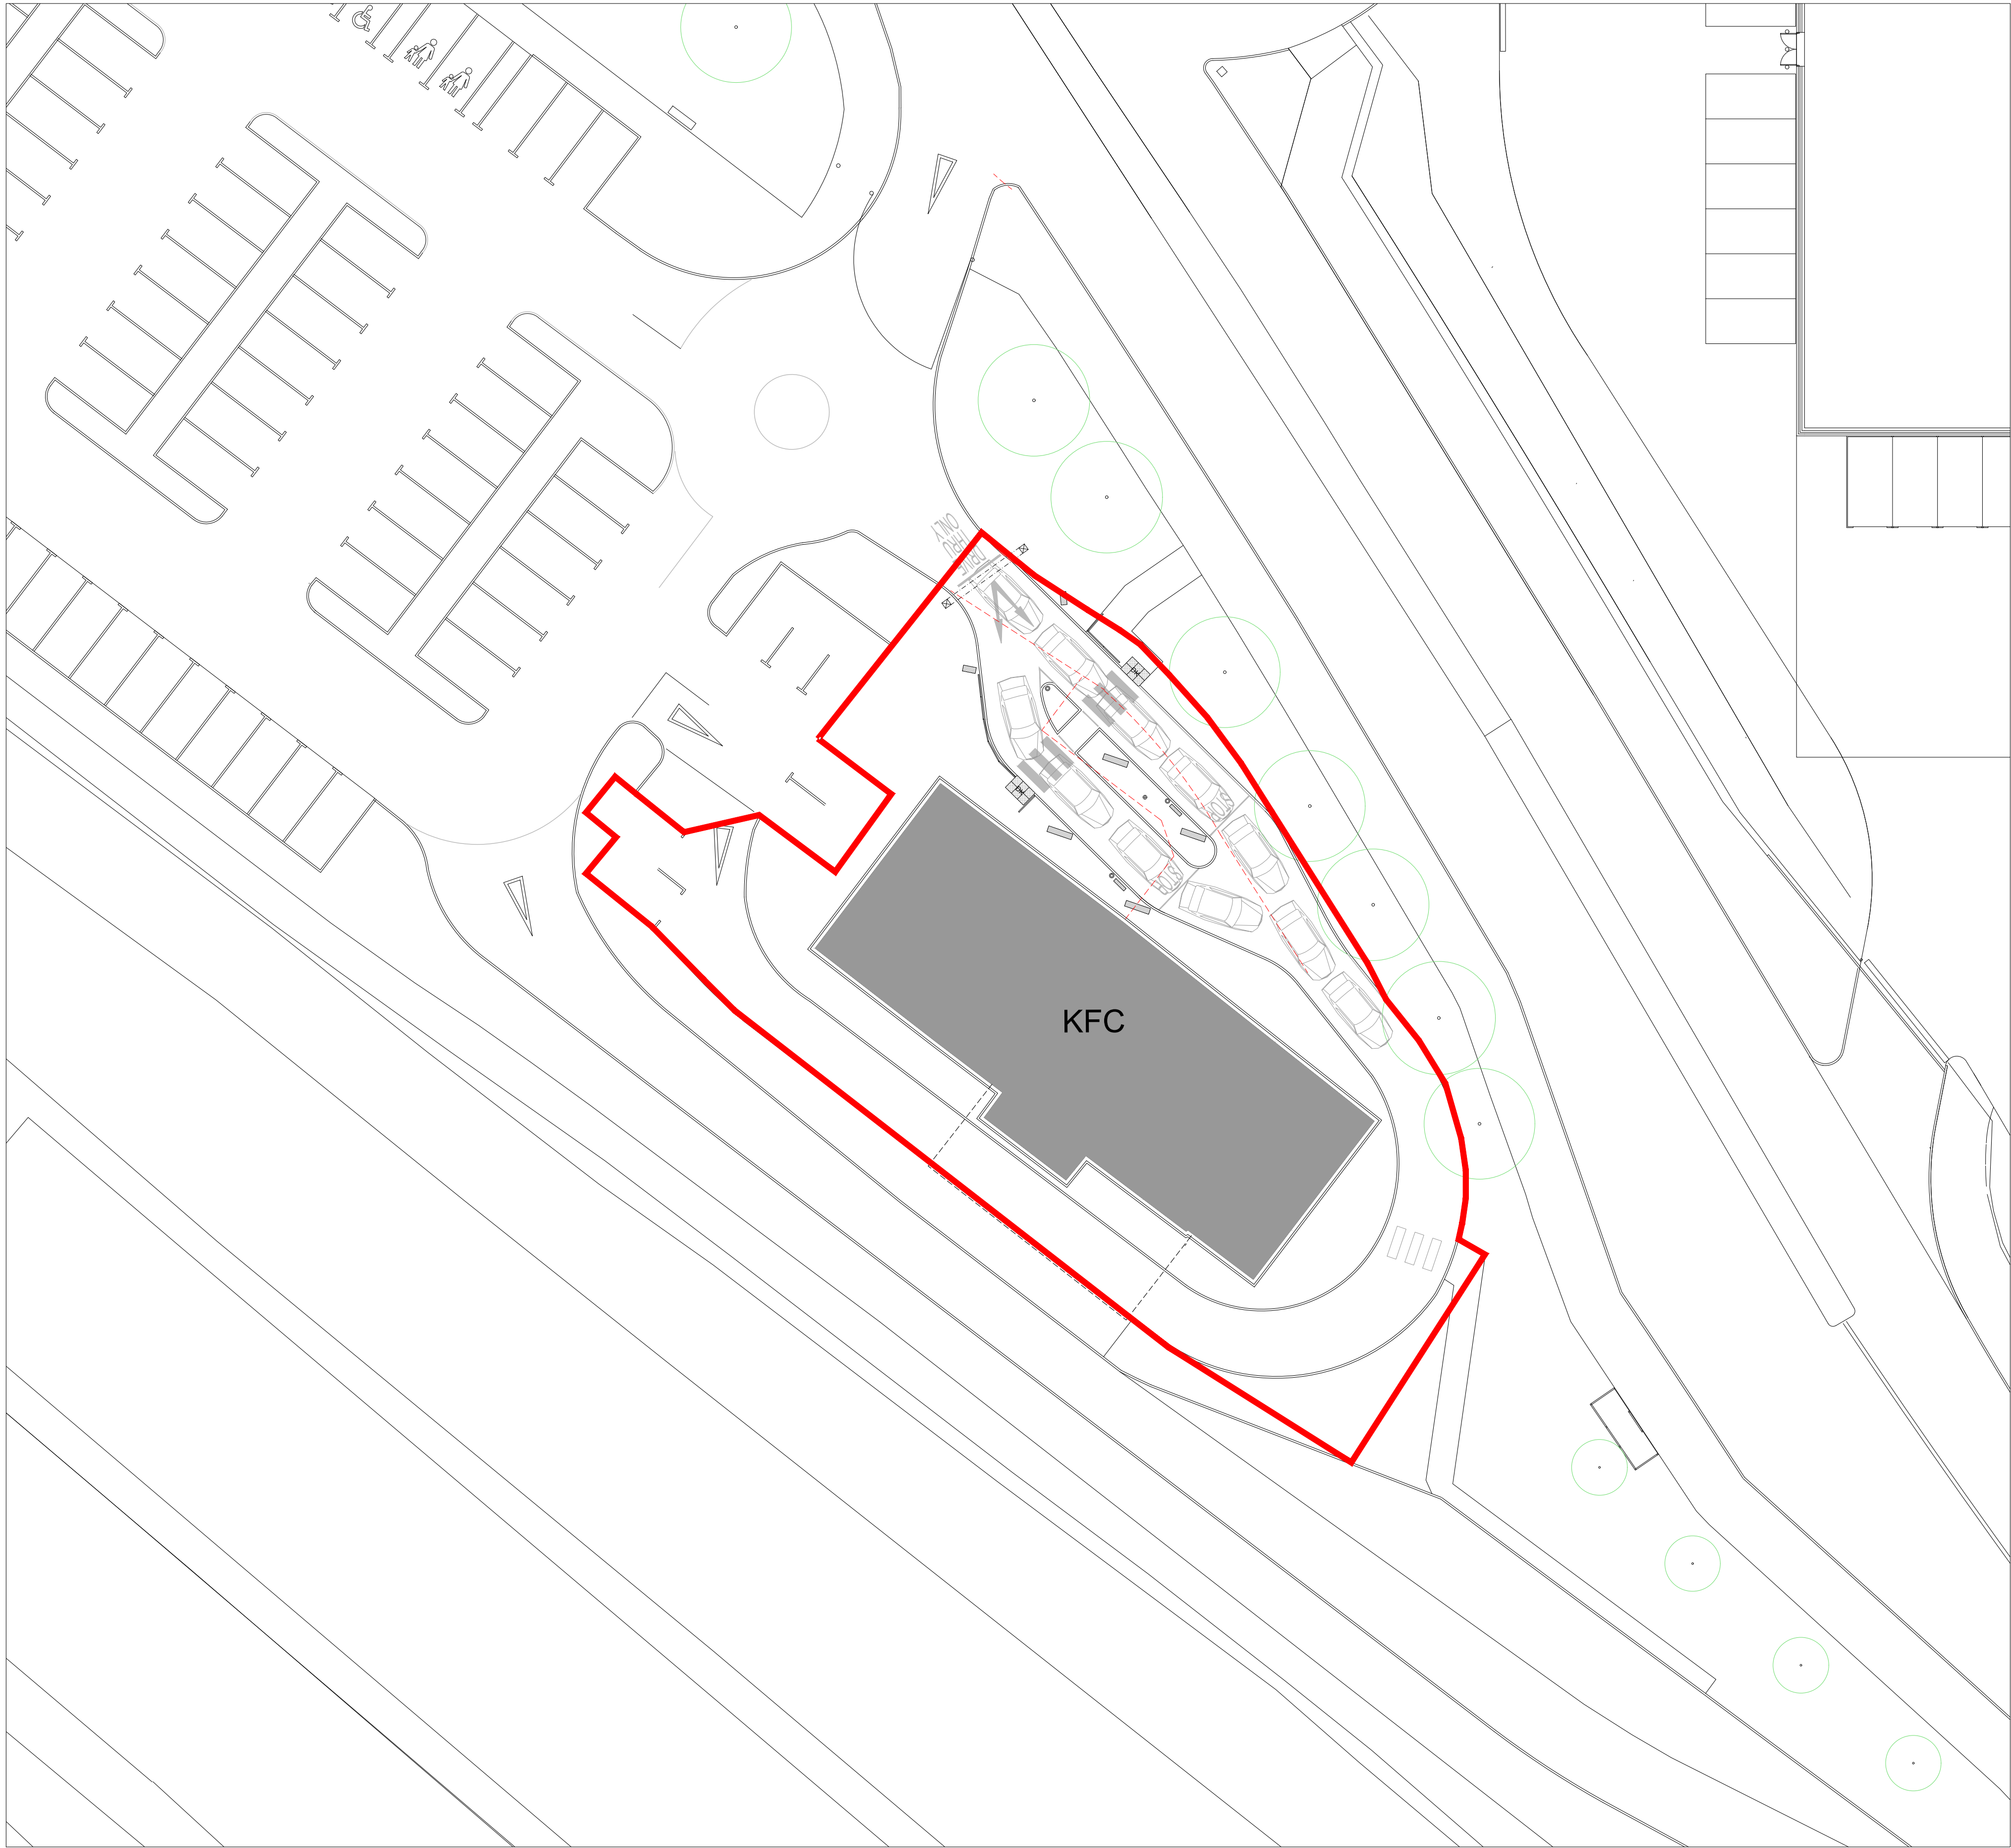

ALL DIMENSIONS TO BE CHECKED ON SITE.

DO NOT SCALE FROM THIS DRAWING EXCEPT FOR THE PURPOSES OF LOCAL AUTHORITY PLANNING

DESIGN SIGNOFF		
Name		
Title		
Description		
Date		
rev	date	description
A	23/01/22	
B	11/03/22	
C	15/03/22	
D	22/04/22	



ARCHITECTURAL
DESIGN

Willows 1, Mill Farm Courtyard, Beauchampton,
Milton Keynes, Buckinghamshire, MK19 6DS
T: 01525 240800
E: admin@aw-architectural.co.uk
W: www.aw-architectural.co.uk



DPG



KFC

MERTHYR TYDFIL

DUAL DRIVE
THRU LANE

store address
Swansea Road
Cyfarthfa Retail Park,
Merthyr Tydfil
CF48 1HY

drawing title
PROPOSED SITE PLAN

drawn by	checked	date
DK	AW	April 2021
store no.	scale	
N/A	1:200 @ A1	

drawing no.	revision
LMM21/121	D

FOR COMMENT