



1 PROPOSED FRONT ELEVATION
SCALE: 1:100

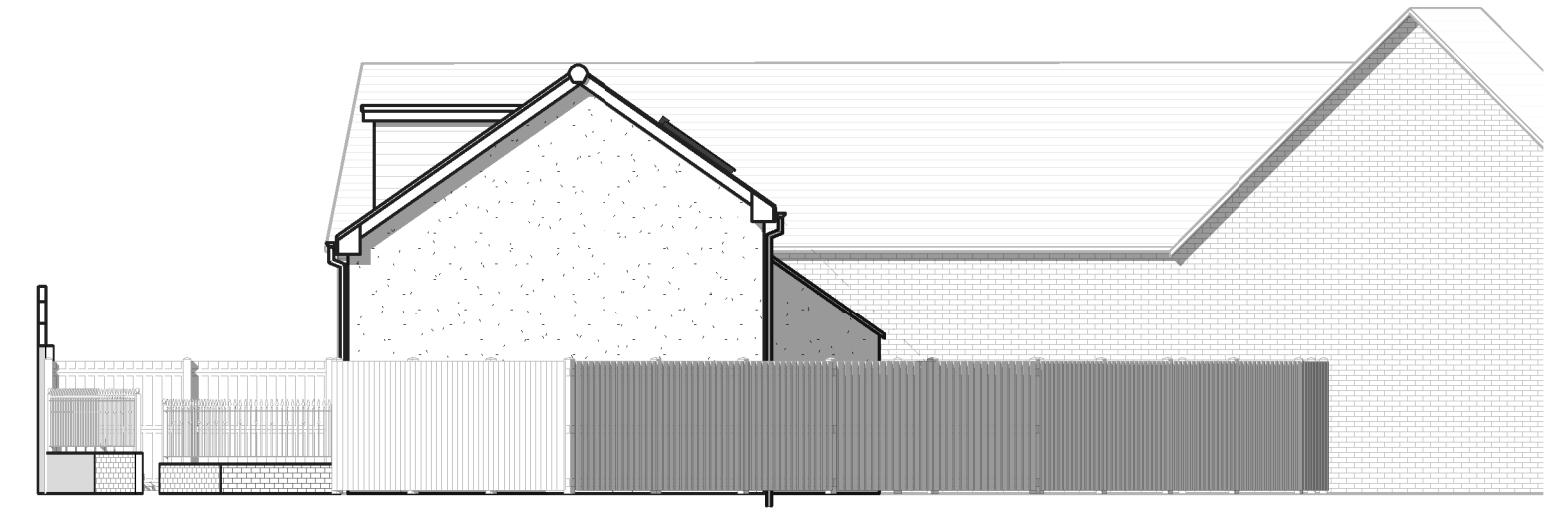


2 PROPOSED SIDE ELEVATION
SCALE: 1:100

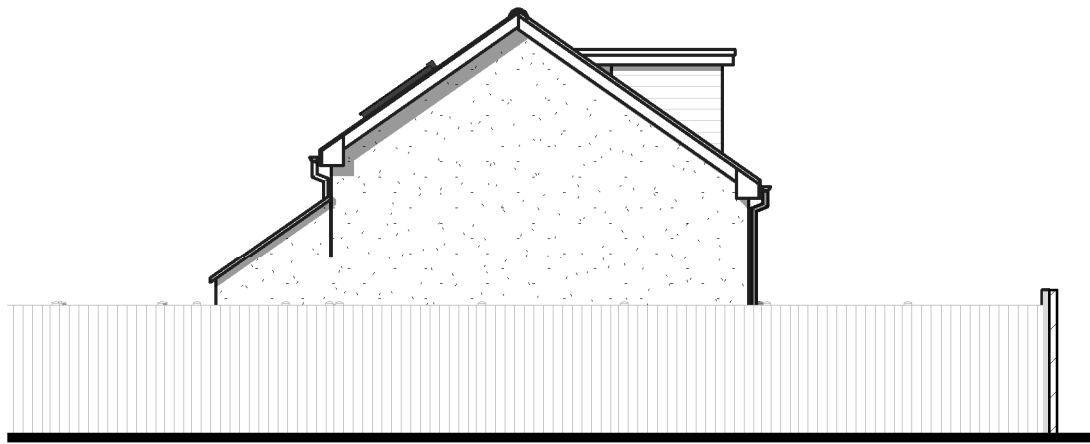

3 PROPOSED SIDE ELEVATION
SCALE: 1:100



4 PROPOSED REAR ELEVATION
SCALE: 1:100

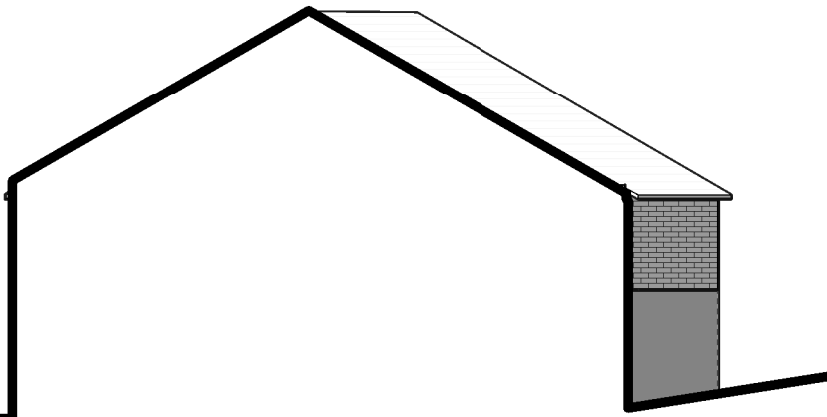

PROPOSED ELEVATIONS

SCALE: 1:100

A1.5

DRAWN BY: PC

PROJECT:
PROPOSED BUILDING PLOT

WINCHFAWR, MERTHYR TYDFIL

DATE: 09.09.19
PROJECT NO: PC054

REVISION	DATE
A	10.10.19
C	19.02.20
D	06.03.20
E	19.04.20

NOTES: