


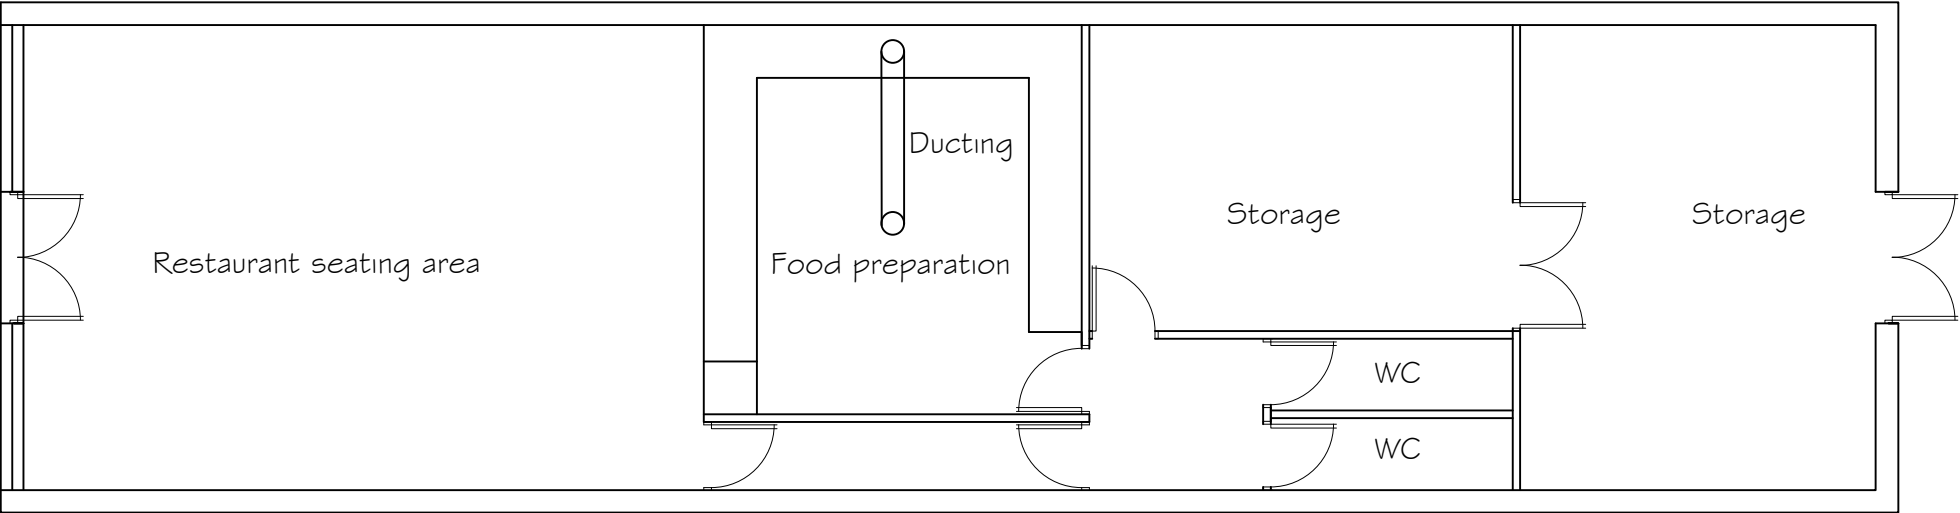

Proposed floor plan for Selekt Chicken Restaurant

Drawing Title :- Unit 3, Chestnut Way Shopping Cent, Gurnos, Merthyr - Plan		
Date : 05/21	Drawn By : JP	
Scale : 1 : 100 @ A3	Approved : OJM	
Project Ref No.	Drawing No.	Revision Ref.
21.363	001	B
cds Design Services t 07772 403351 f - e jopy389@aol.com w - - - CDS (Newbridge) Ltd - Cwmffynnon Cottage Twyn College Newbrige NP11 3NR		