



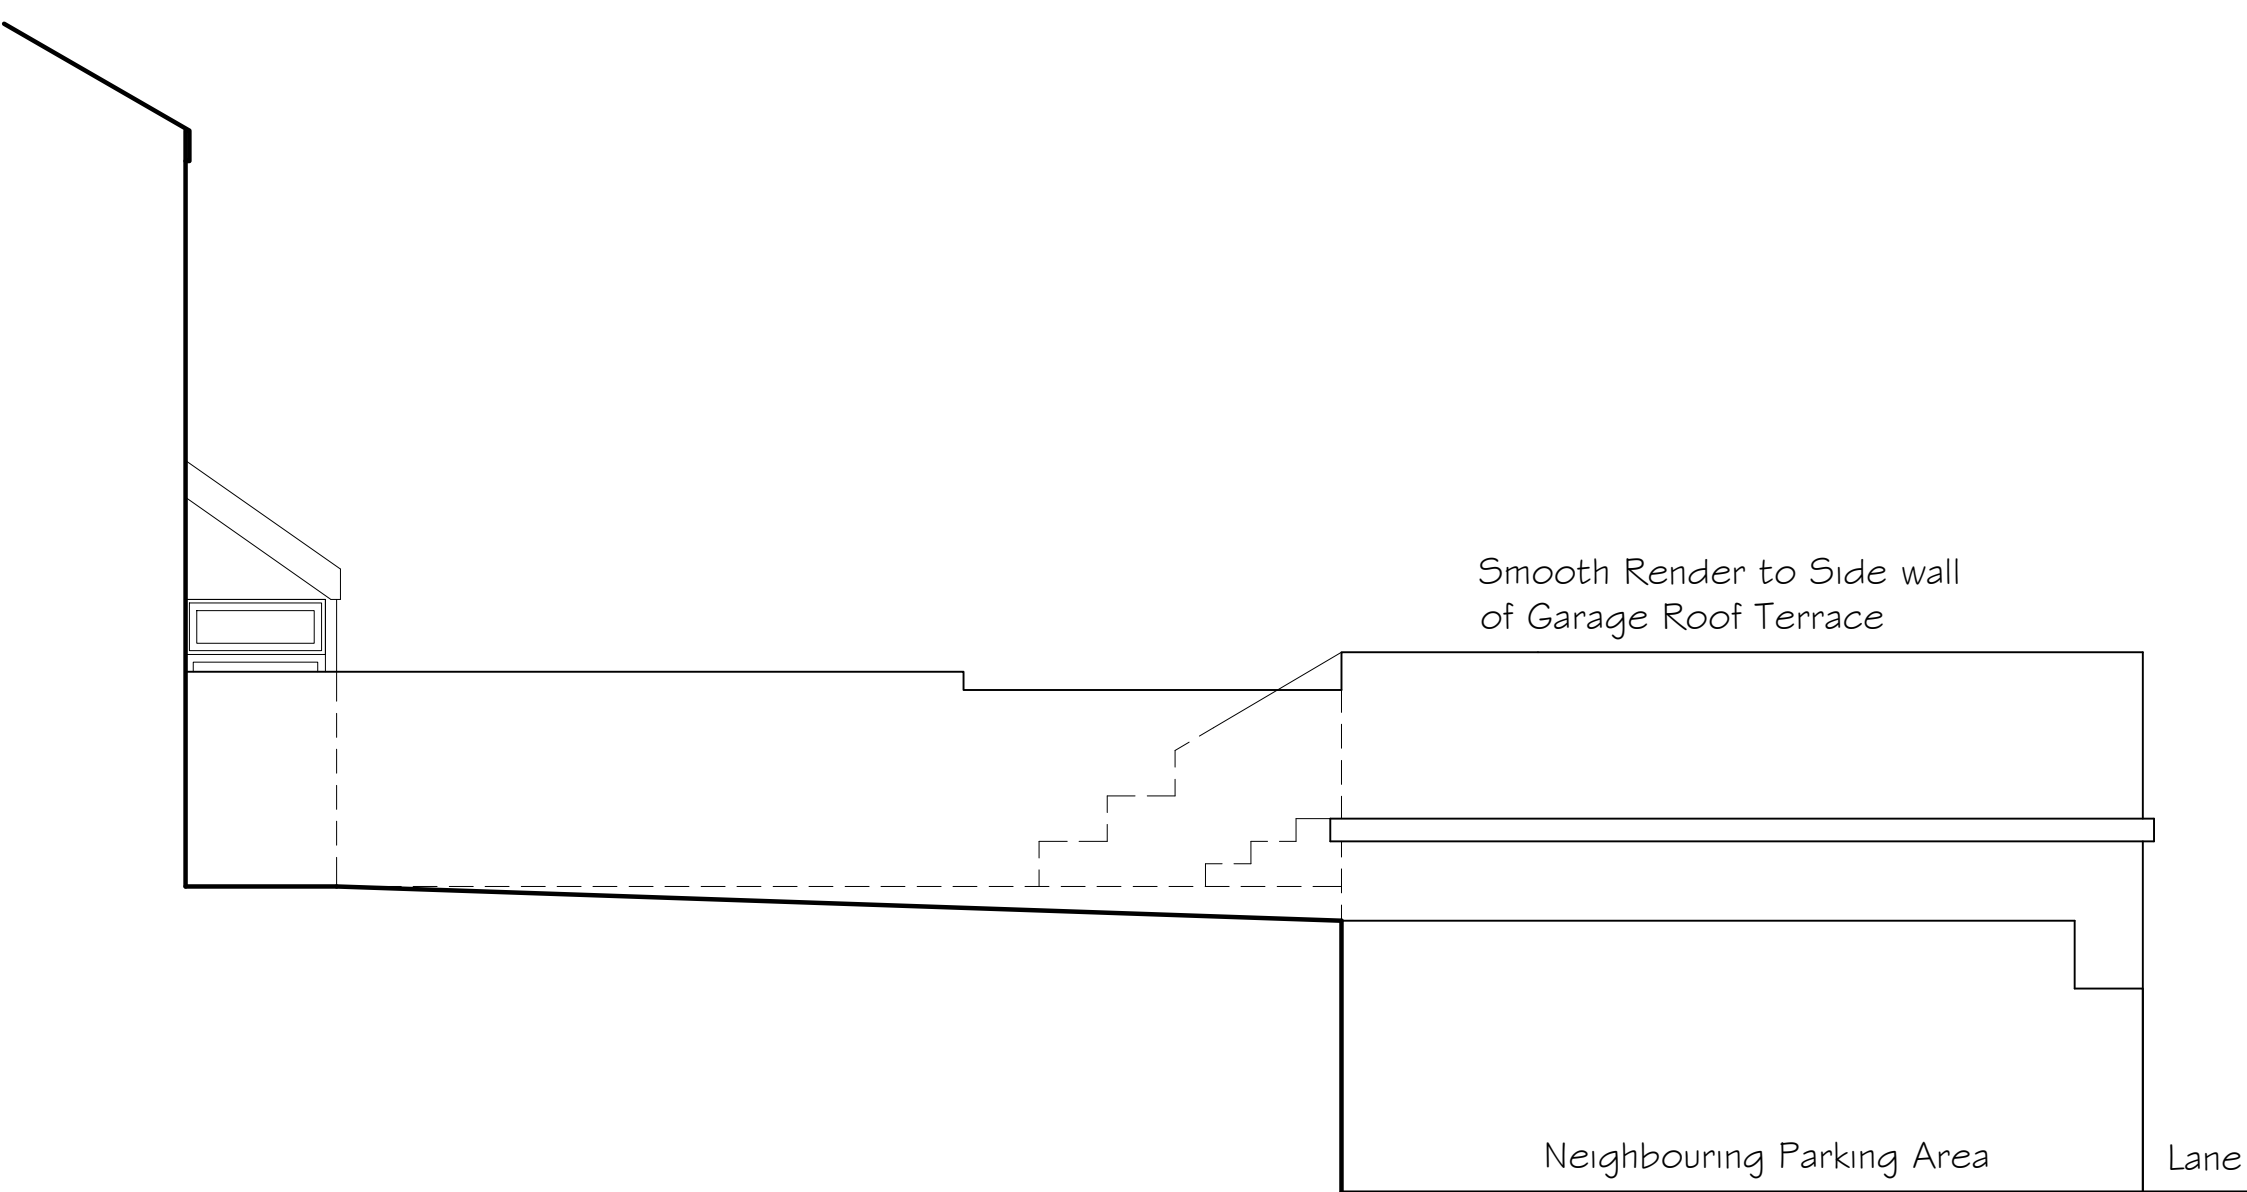


Side Elevation

FINISHES	
Walls:	Smooth Render Wall - Colour White Glazing to Front Elevation of Garage Roof Terrace
Door:	Upvc - Colour: White to match existing
Fascia/Guttering:	Upvc - Colour: Black to match existing

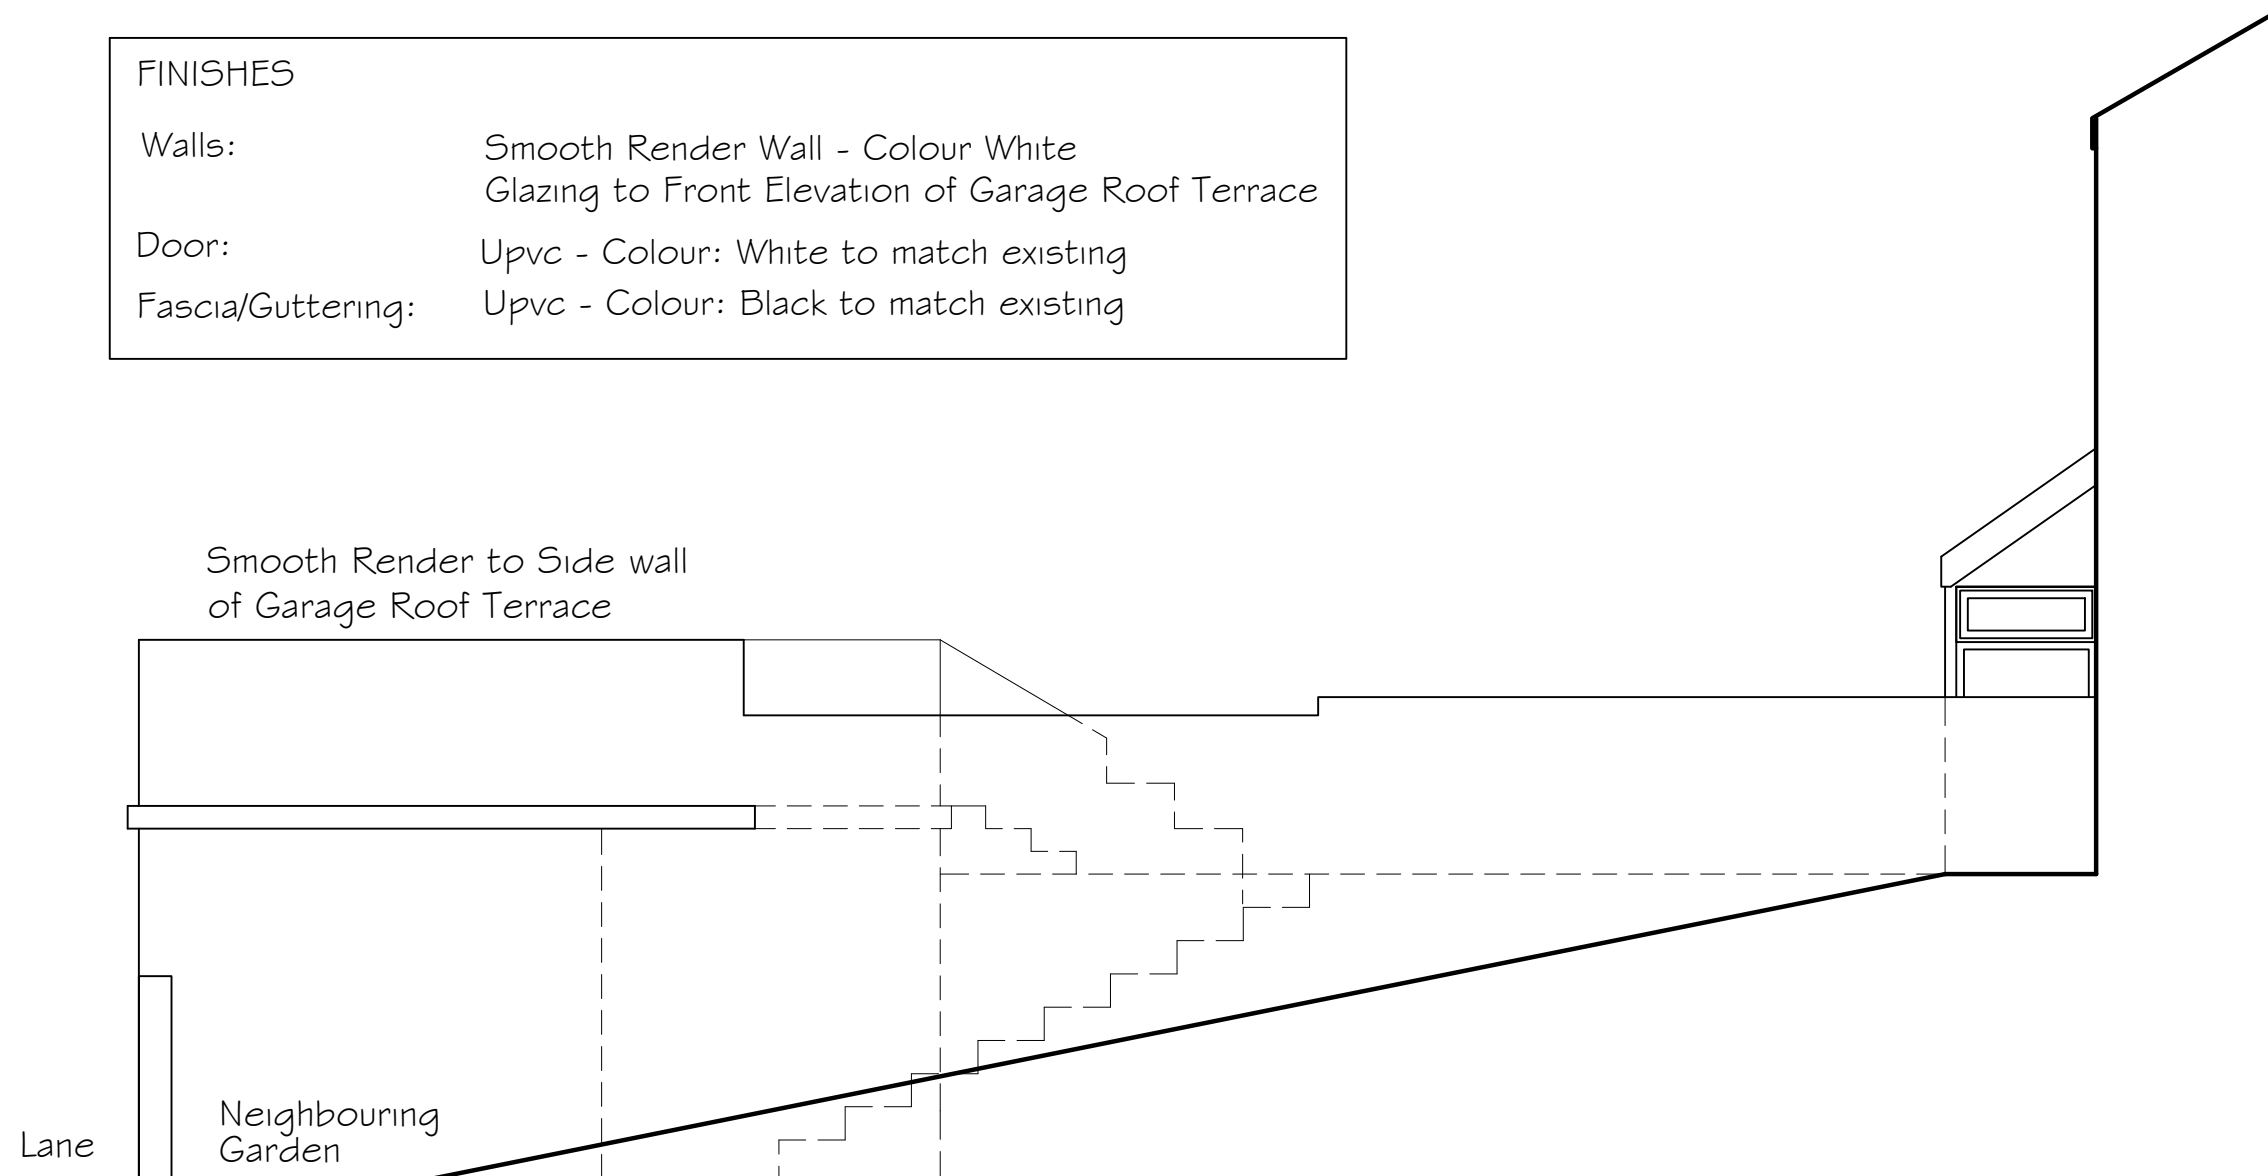


Side Elevation

Garage Floor Plan

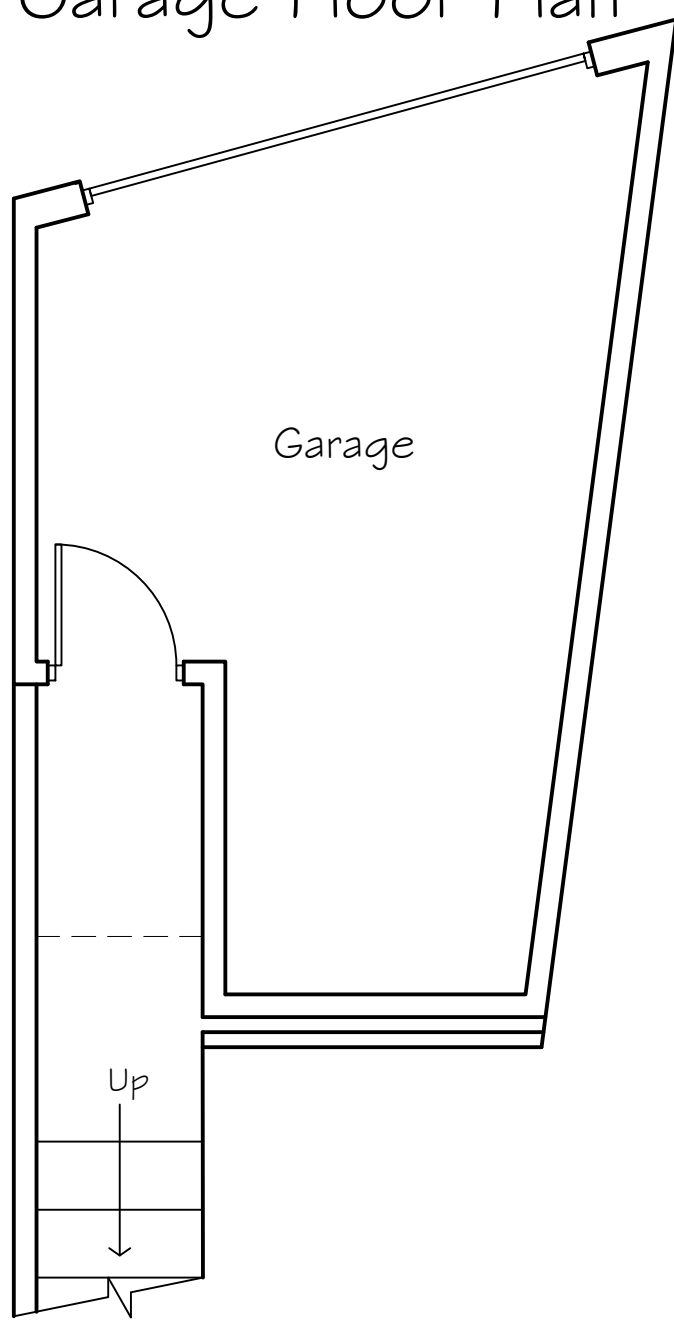


Garage Roof Plan

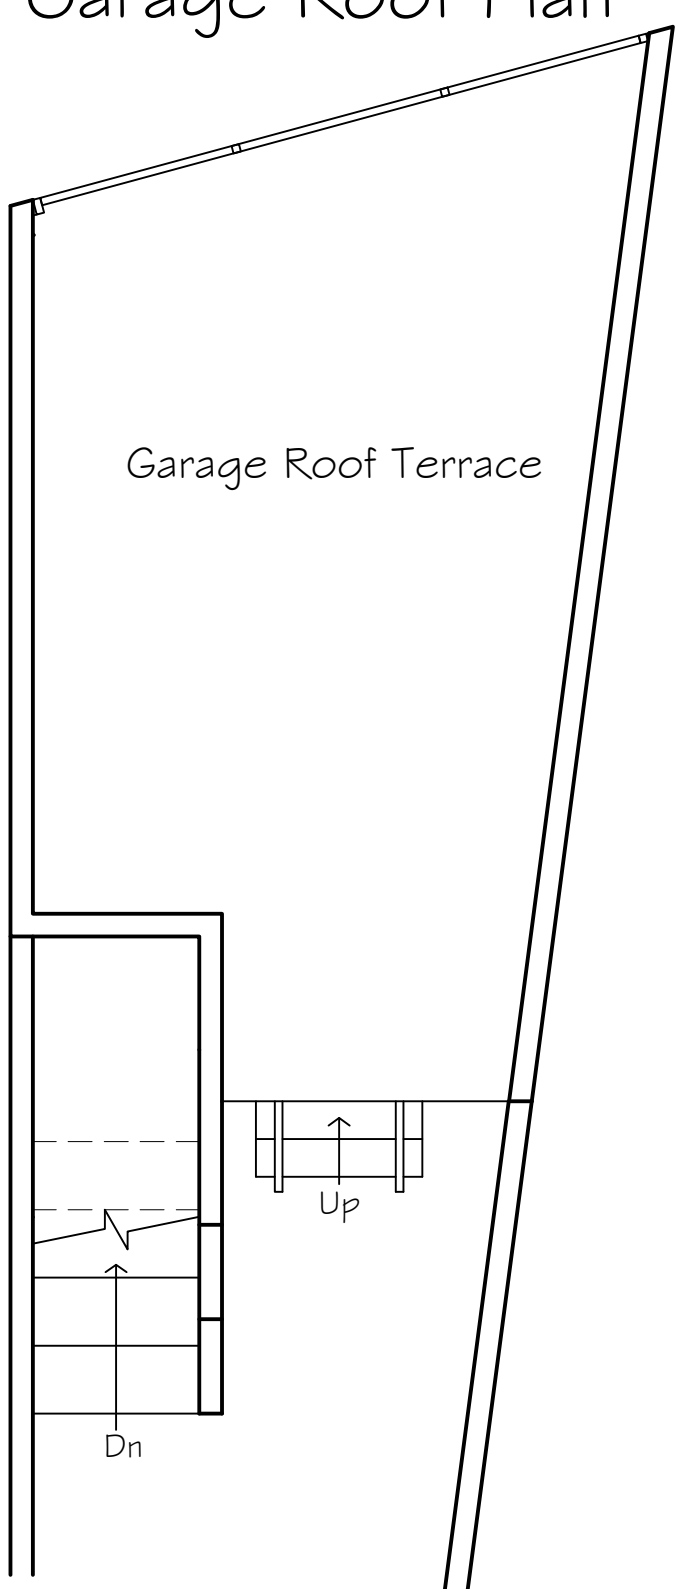

Note: This drawing is copyright ©

Glazing to Front of Garage Roof Terrace

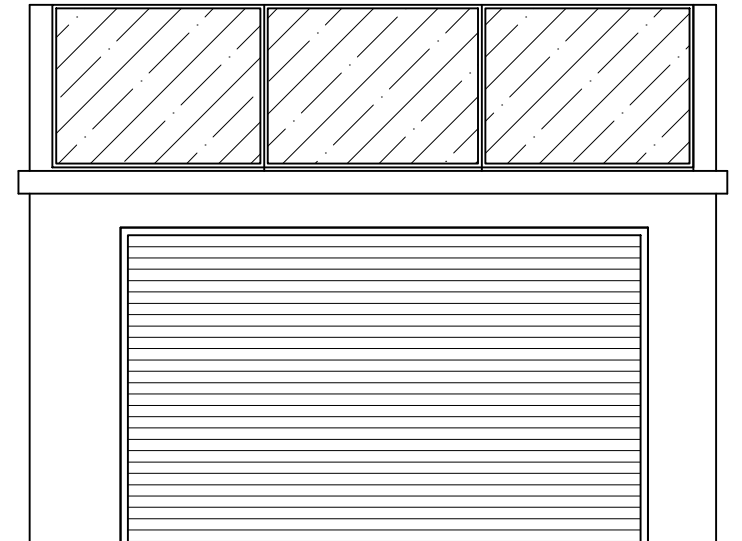

Front Elevation

Monarch	
Revision:	
project Proposed Wall Around Garage Roof Terrace at 2 Jenkins Place Queens Road Merthyr Tydfil CF47 0ND Client Mr S. Jones	
Title Proposed Plans and Elevations	
Date: August 2021	
Scale: 1 : 50, @ A2	
Drawn: W. S.	
Drawing No. 21 /09/ 01	Rev.