




1 EAST ELEVATION
207 1:100

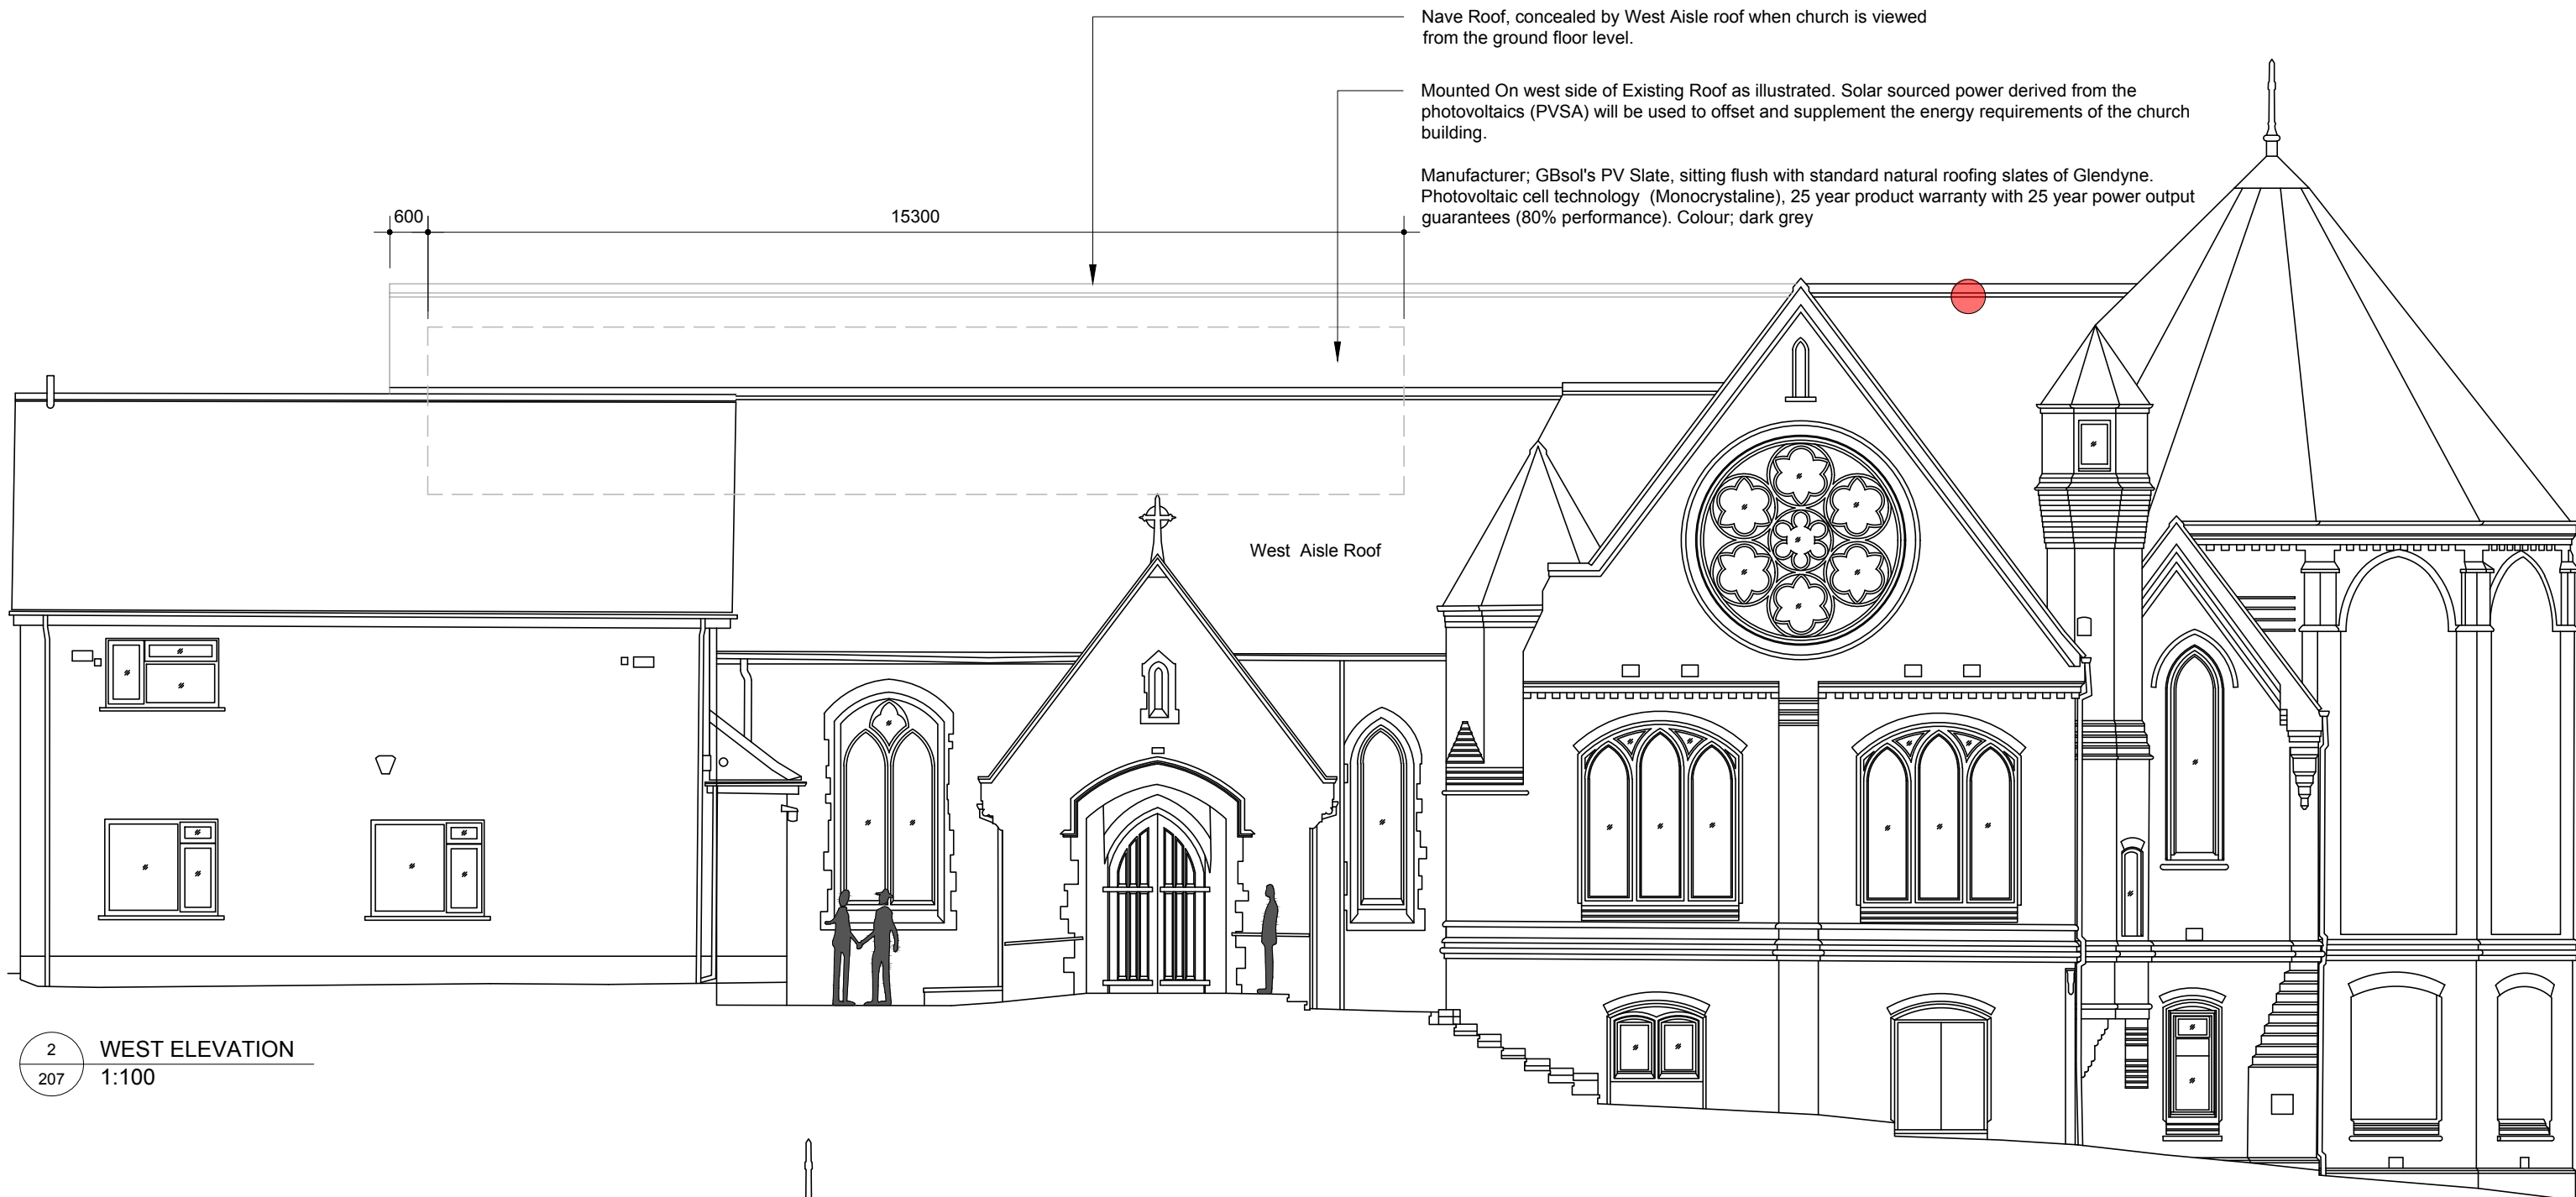

2 WEST ELEVATION
207 1:100



3 SOUTH ELEVATION
207 1:100

GENERAL NOTES

The wider scope of works to the roof includes for the removal of all existing man-made roofing slates, which are to be replaced with natural Glendyne roofing slates, which are to be installed in a regularised course as currently installed on the building.


Bat access tiles will be discreetly located to aspects of the roof ridge in two locations. The locations are illustrated on drawing 20-1010-206 and on the above elevations.

Key:

● Lead bat access ridge tiles. Specification as illustrated in Soly's Brewster's emergence survey report (E23116301/DOC 02). Exact location to be confirmed on site, and to correspond with standard roof tile/ridge tile sizes.

Mounted On west side of Existing Roof as illustrated. Solar sourced power derived from the photovoltaics (PVSA) will be used to offset and supplement the energy requirements of the church building.


Manufacturer: GBsol's PV Slate, sitting flush with standard natural roofing slates of Glendyne. Photovoltaic cell technology (Monocrystalline), 25 year product warranty with 25 year power output guarantees (80% performance). Colour, dark grey

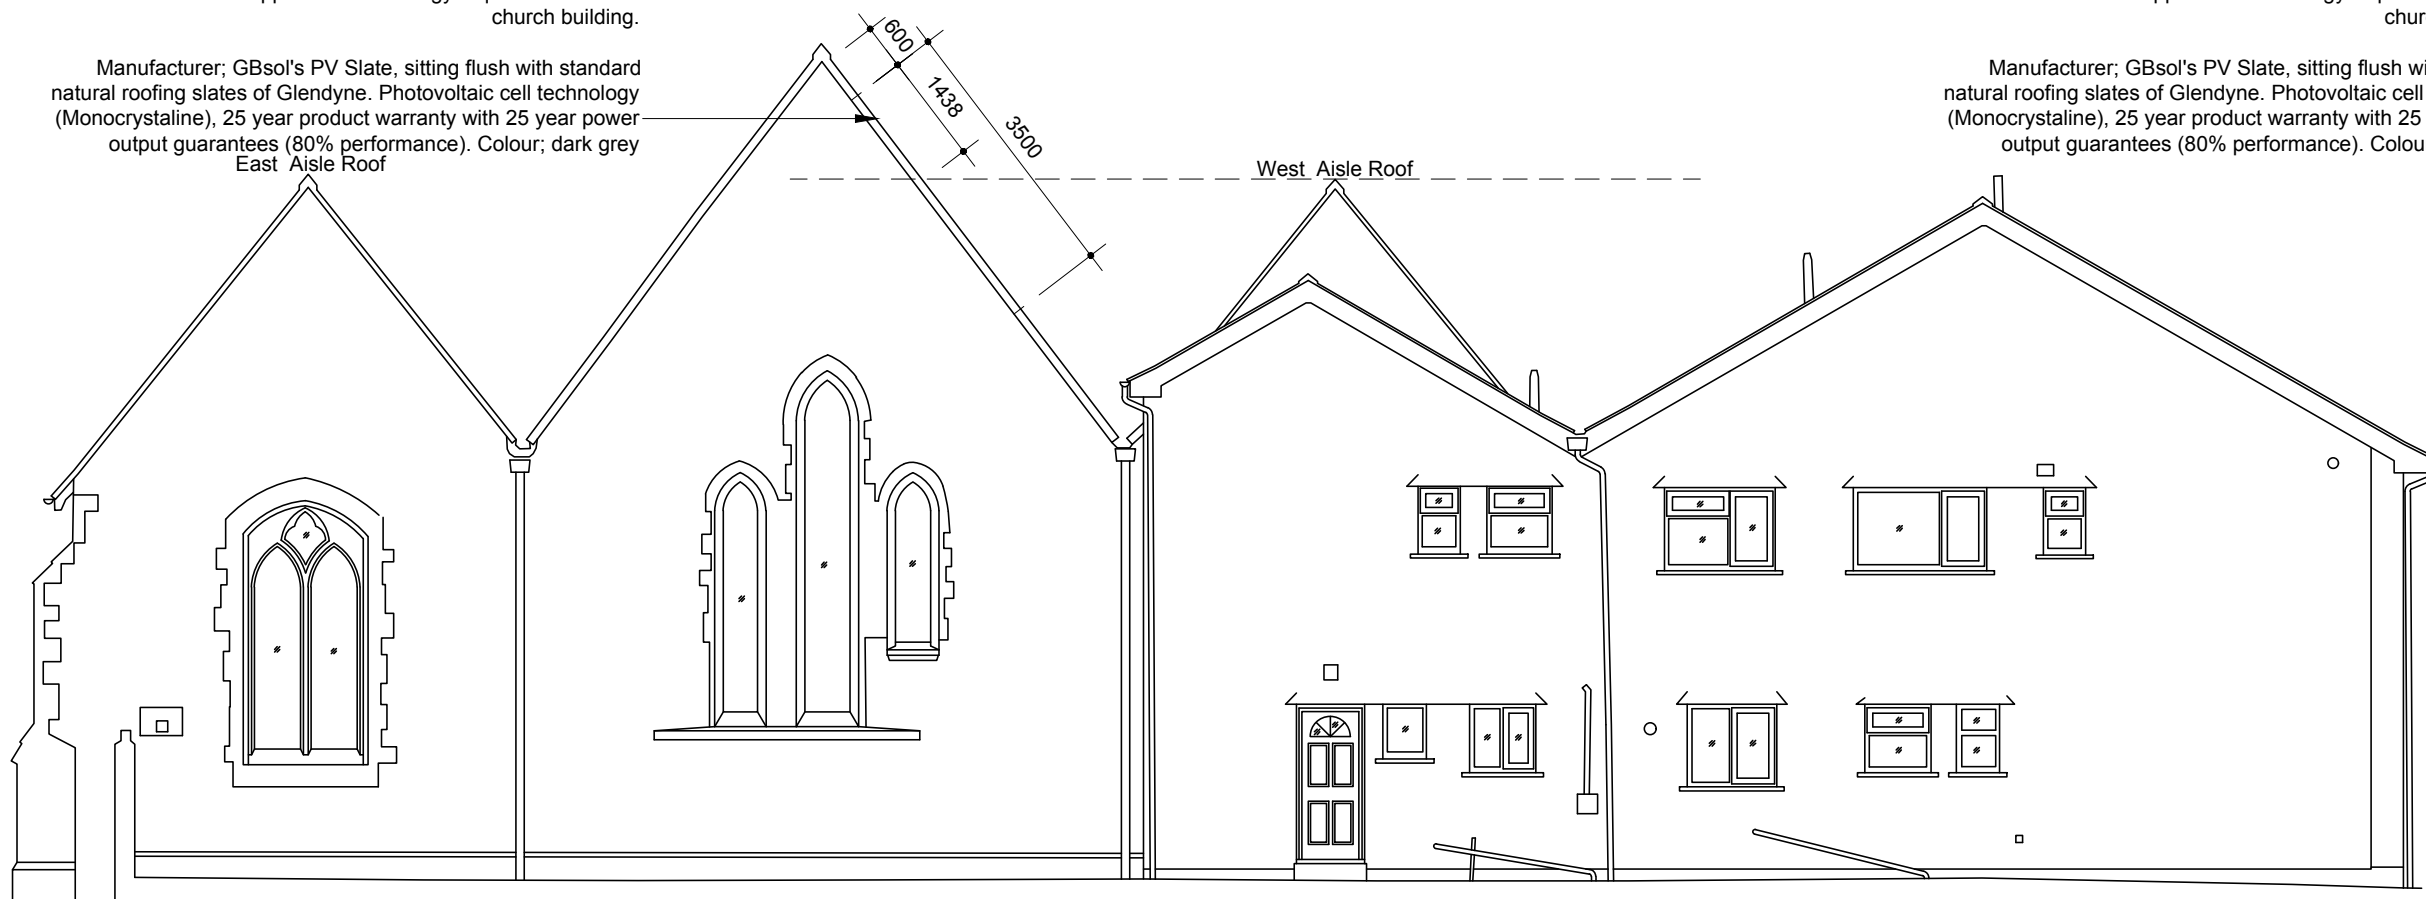

4 NORTH ELEVATION
207 1:100

Mounted On west side of Existing Roof as illustrated. Solar sourced power derived from the photovoltaics (PVSA) will be used to offset and supplement the energy requirements of the church building.

Manufacturer: GBsol's PV Slate, sitting flush with standard natural roofing slates of Glendyne. Photovoltaic cell technology (Monocrystalline), 25 year product warranty with 25 year power output guarantees (80% performance). Colour, dark grey

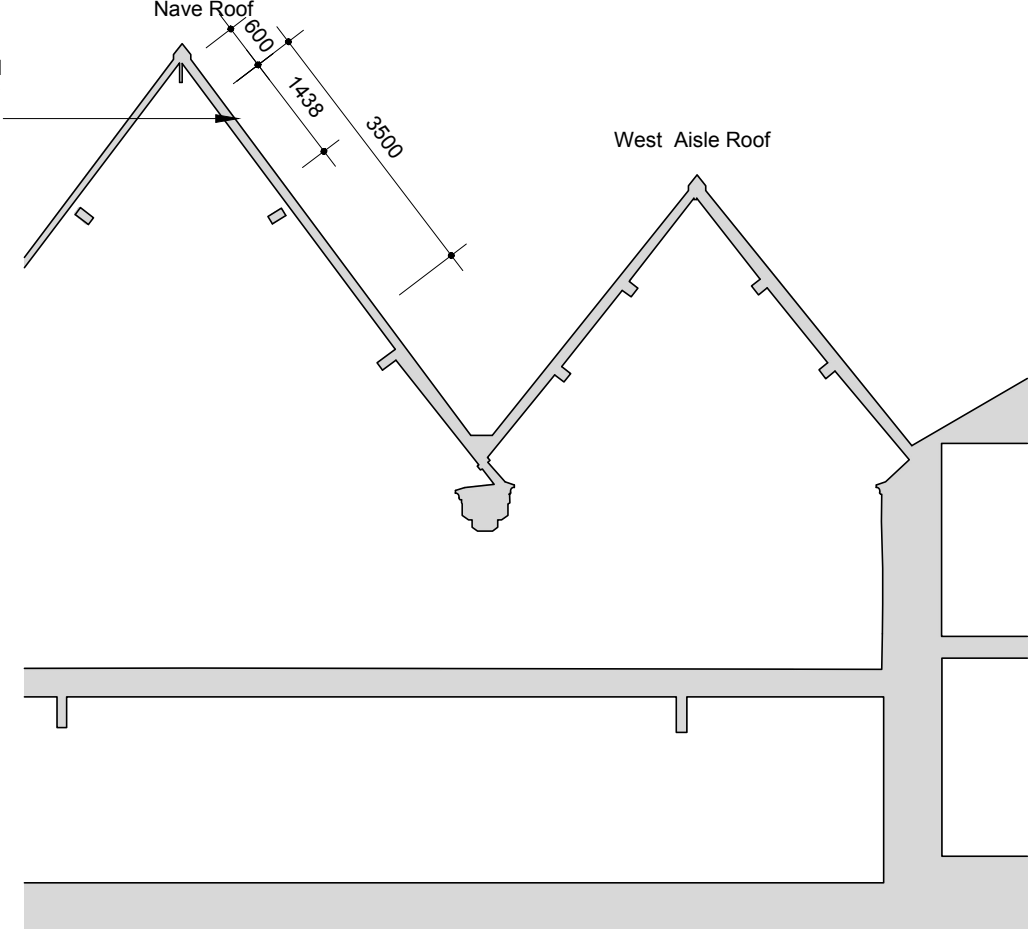

5 SECTION
207 1:100

Project: St Illtyd's Roman Catholic Church - Re-roofing Project
Client: The Parish of St Illtyd's Roman Catholic Church, Dowlais
Address: St Illtyds RC Church, Dowlais, Merthyr Tydfil CF48 3BT

Drawing Title: Elevations as Proposed
Project No: 20-1010
Drawing No: 207
Revision: C
Status: Faculty / Planning
Scale: 1:100 at A1



07958 860670
info@volutearchitects.co.uk
© All Rights Reserved 2022
22 Merton Green, Caerwent, Monmouthshire, NP26 5AT