

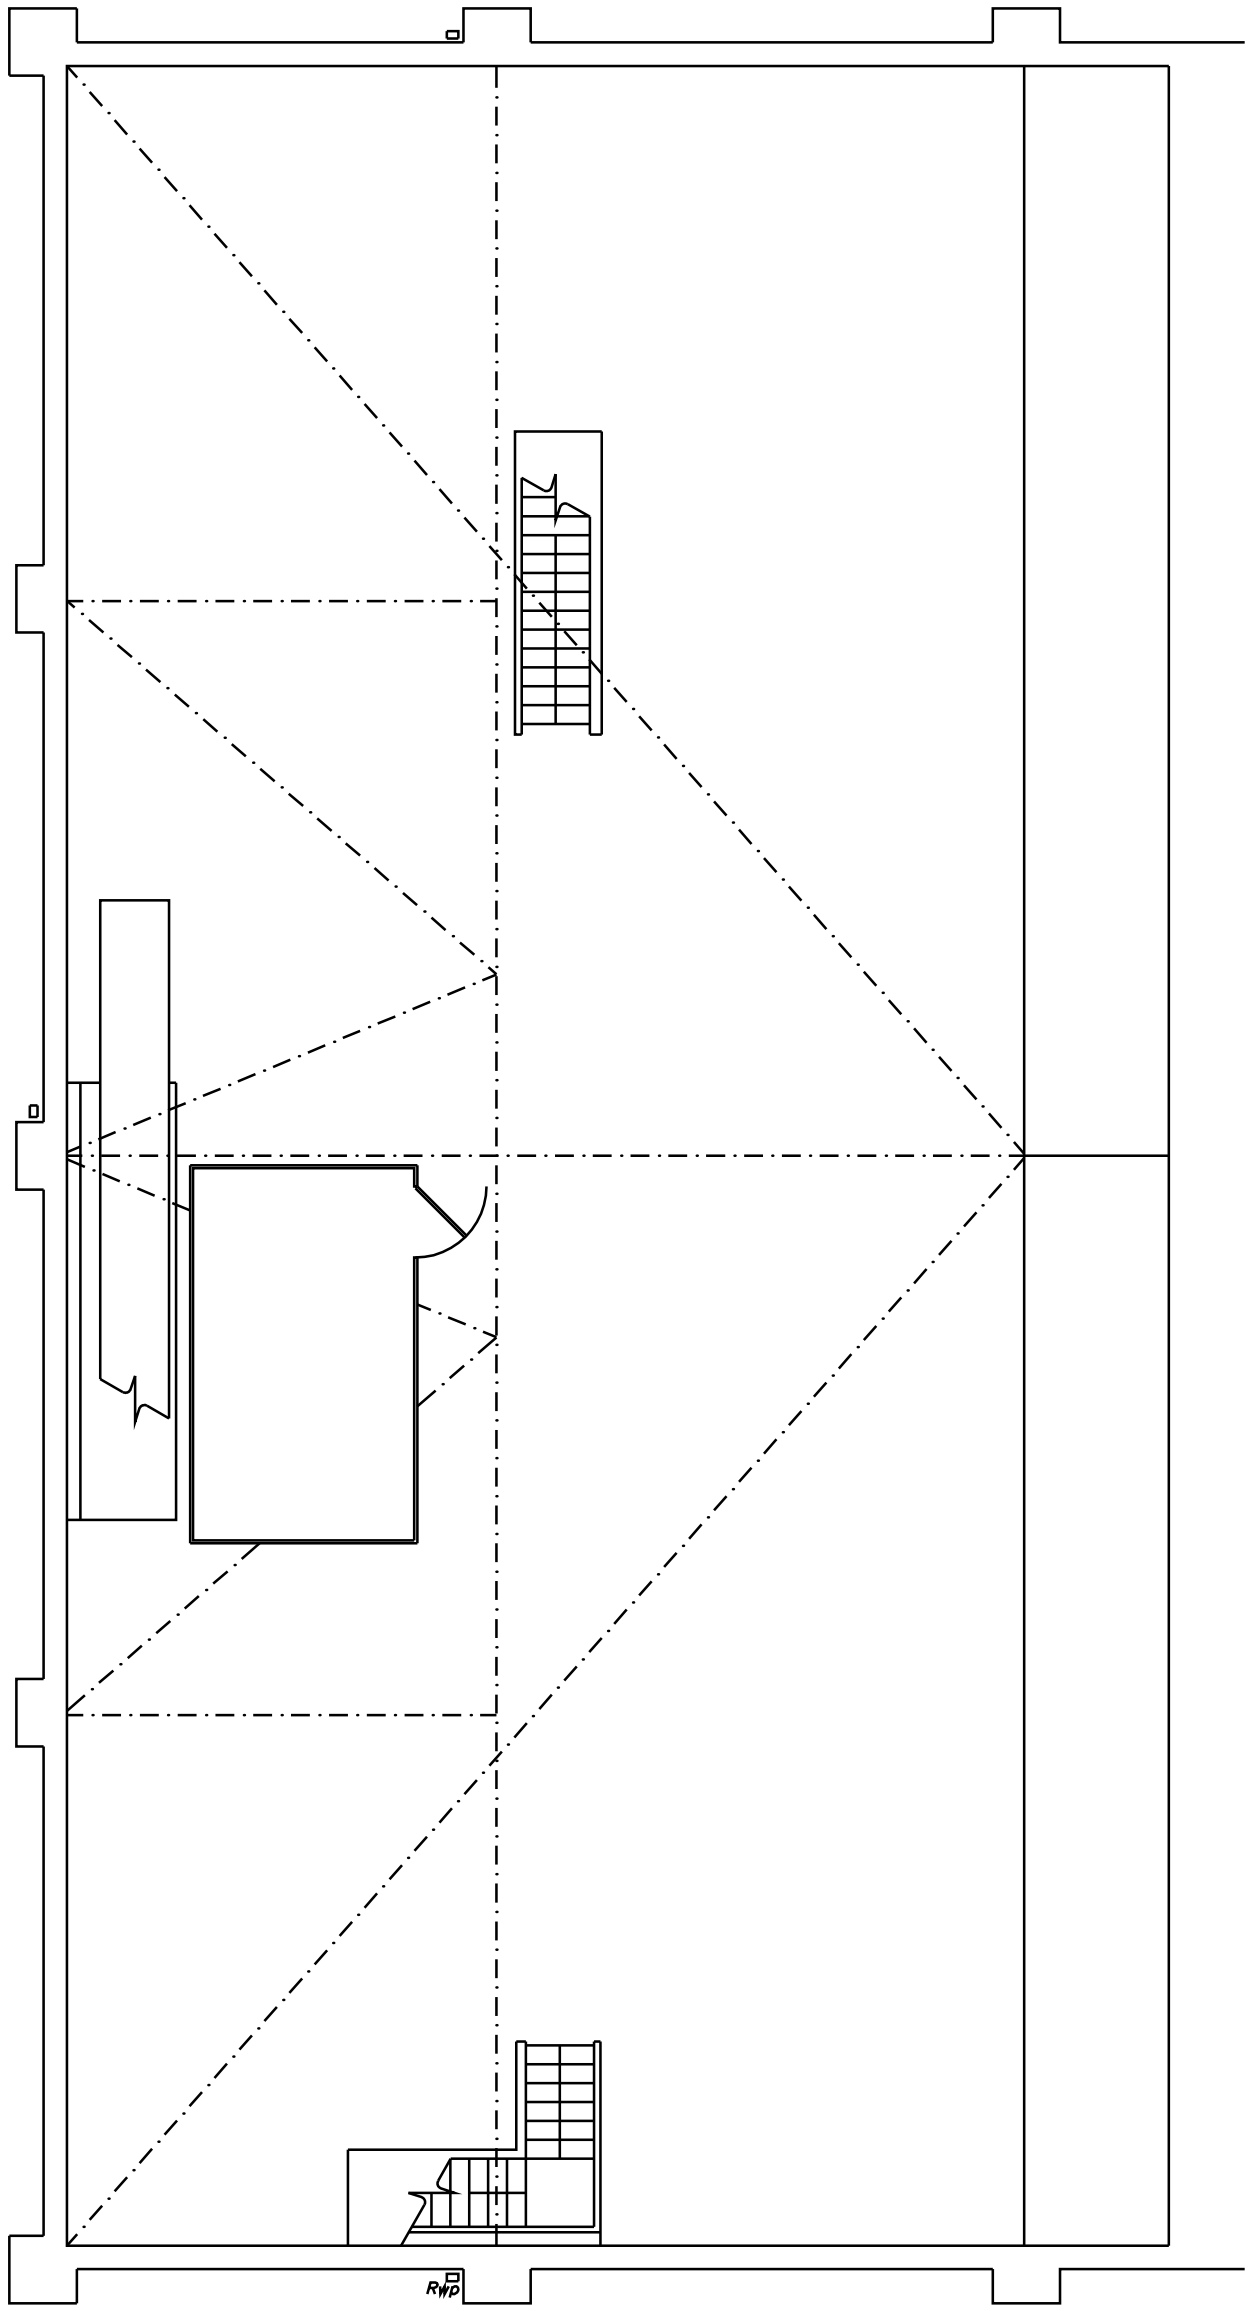


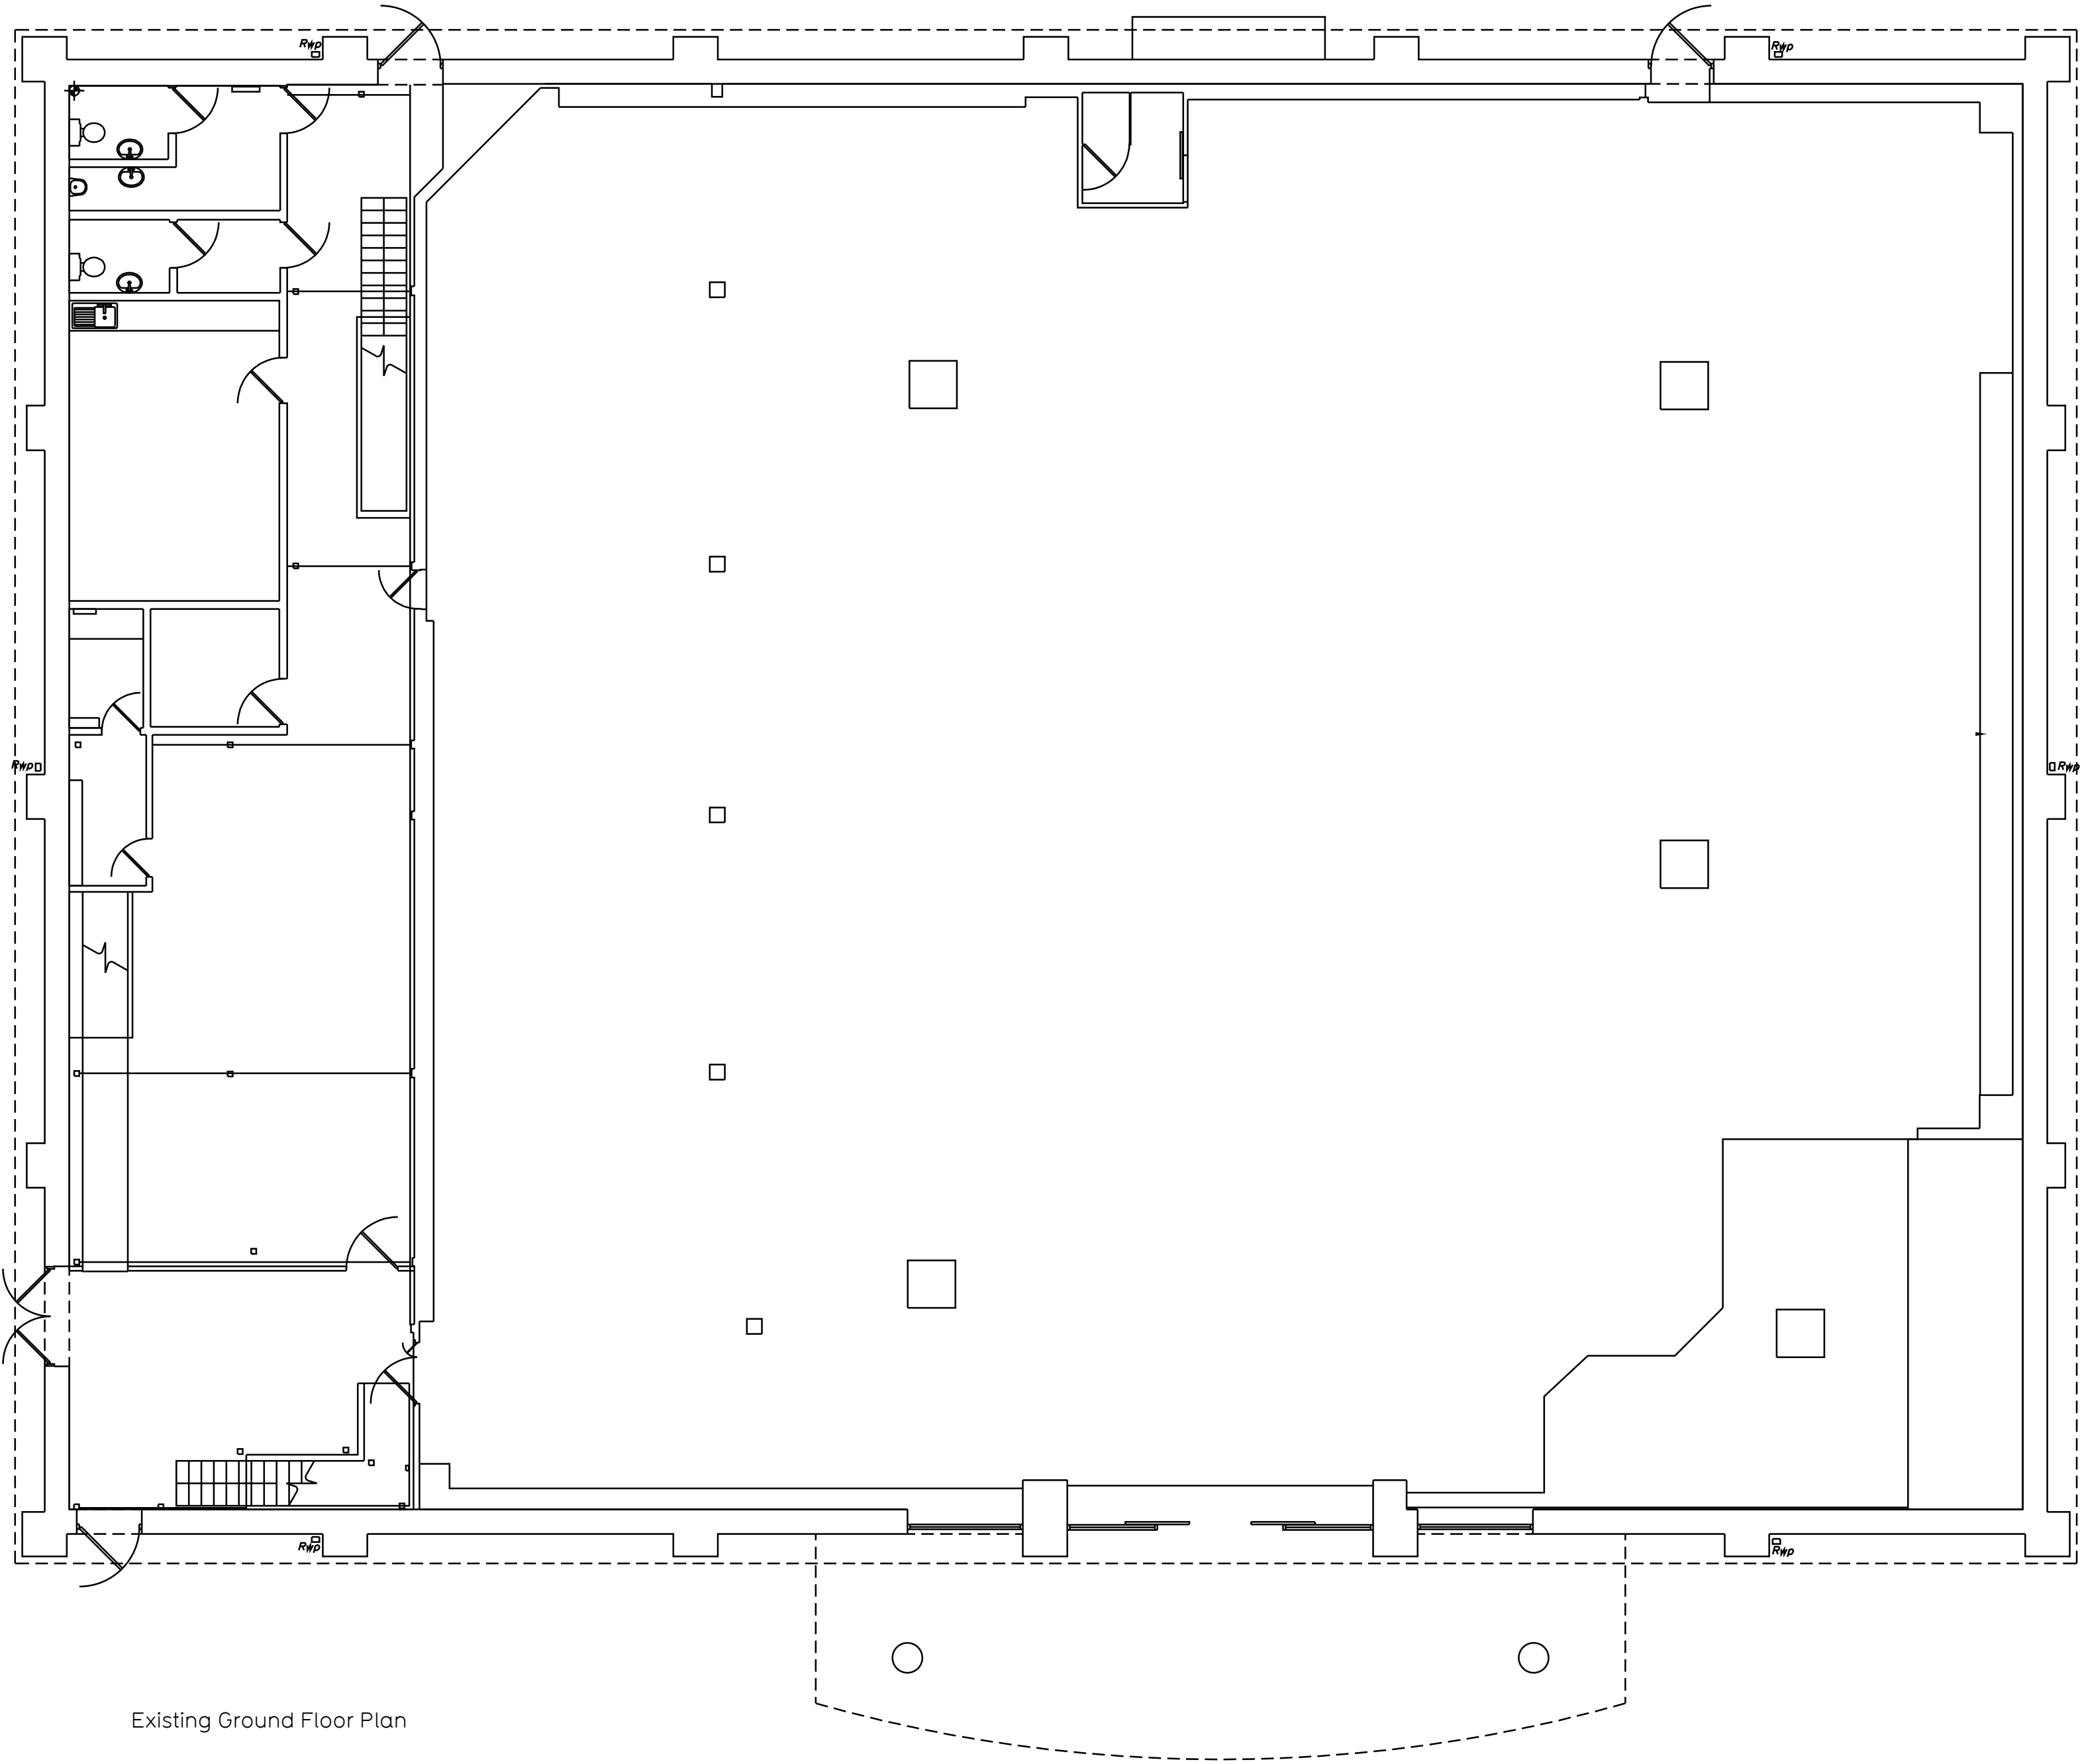

Existing Mezzanine Floor Plan

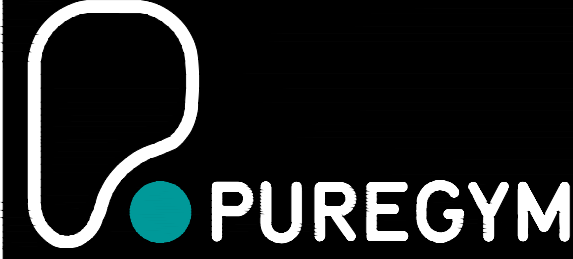

Existing Ground Floor Plan

Rev	Date	Description	DRAWING TITLE	
PROJECT TITLE			Existing Floor Plan	
Merthyr Tydfil			Unit D, Penrhebach Retail Park, CF48 4TQ	
DRAWING CHECKED	DATE	SCALE	JOB No.	DRAWING No.
SK/CS	04.04.23	1:100 @ A1	2227	101
DRAWING PURPOSE				Rev
TOWN PLANNING APPLICATION				P00
		Pure Gym Ltd Town Centre House The Merion Centre Leeds LS2 8LY		
		e: architecture@puregym.com t: 0113 285 8787 w: www.puregym.com		