


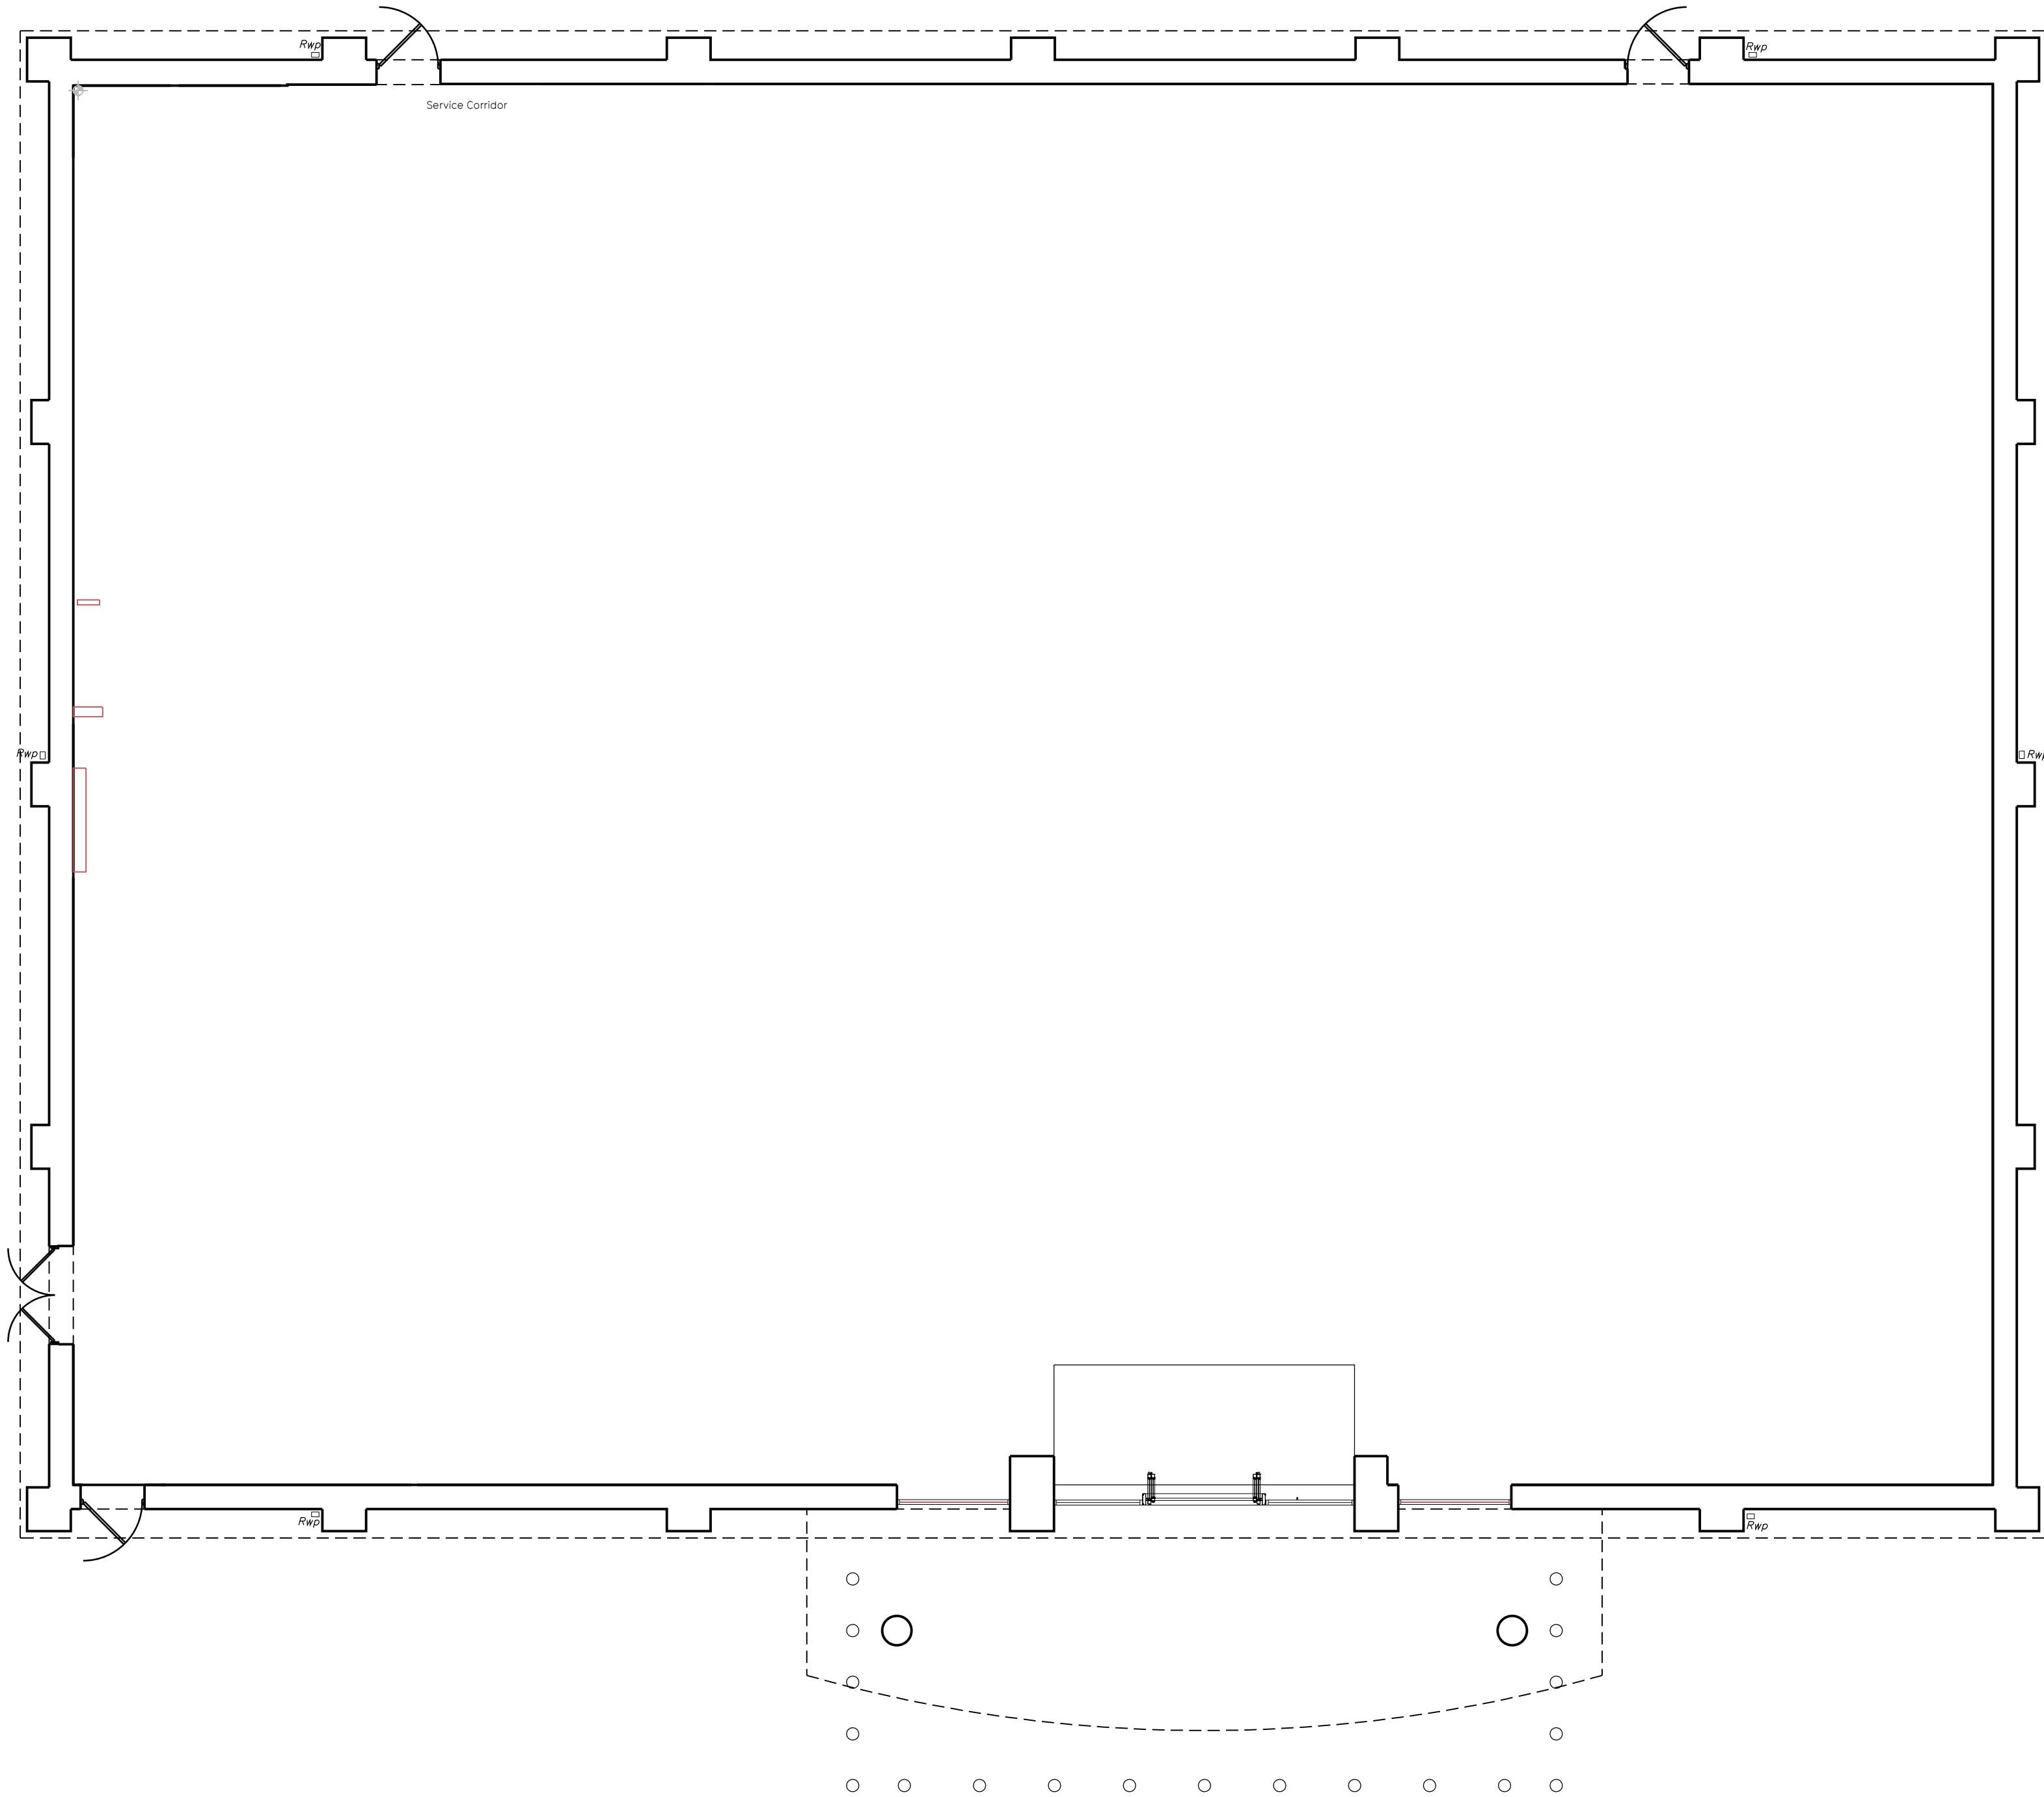

Proposed Ground Floor Plan

Rev	Date	Description	DRAWING TITLE		Drawn/ Checked
Merthyr Tydfil			Proposed Floor Plans		
Unit D, Penrebach Retail Park, CF48 4TQ					
DRAWING CHECKED	DATE	SCALE	JOB No.	DRAWING No.	Rev
SK/CS	04.04.23	1:100 @ A1	2227	102	
TOWN PLANNING APPLICATION					P00



Pure Gym Ltd
Town Centre House
The Merion Centre
Leeds
LS2 8LY
e: architecture@puregym.com
t: 0113 285 8787
w: www.puregym.com