

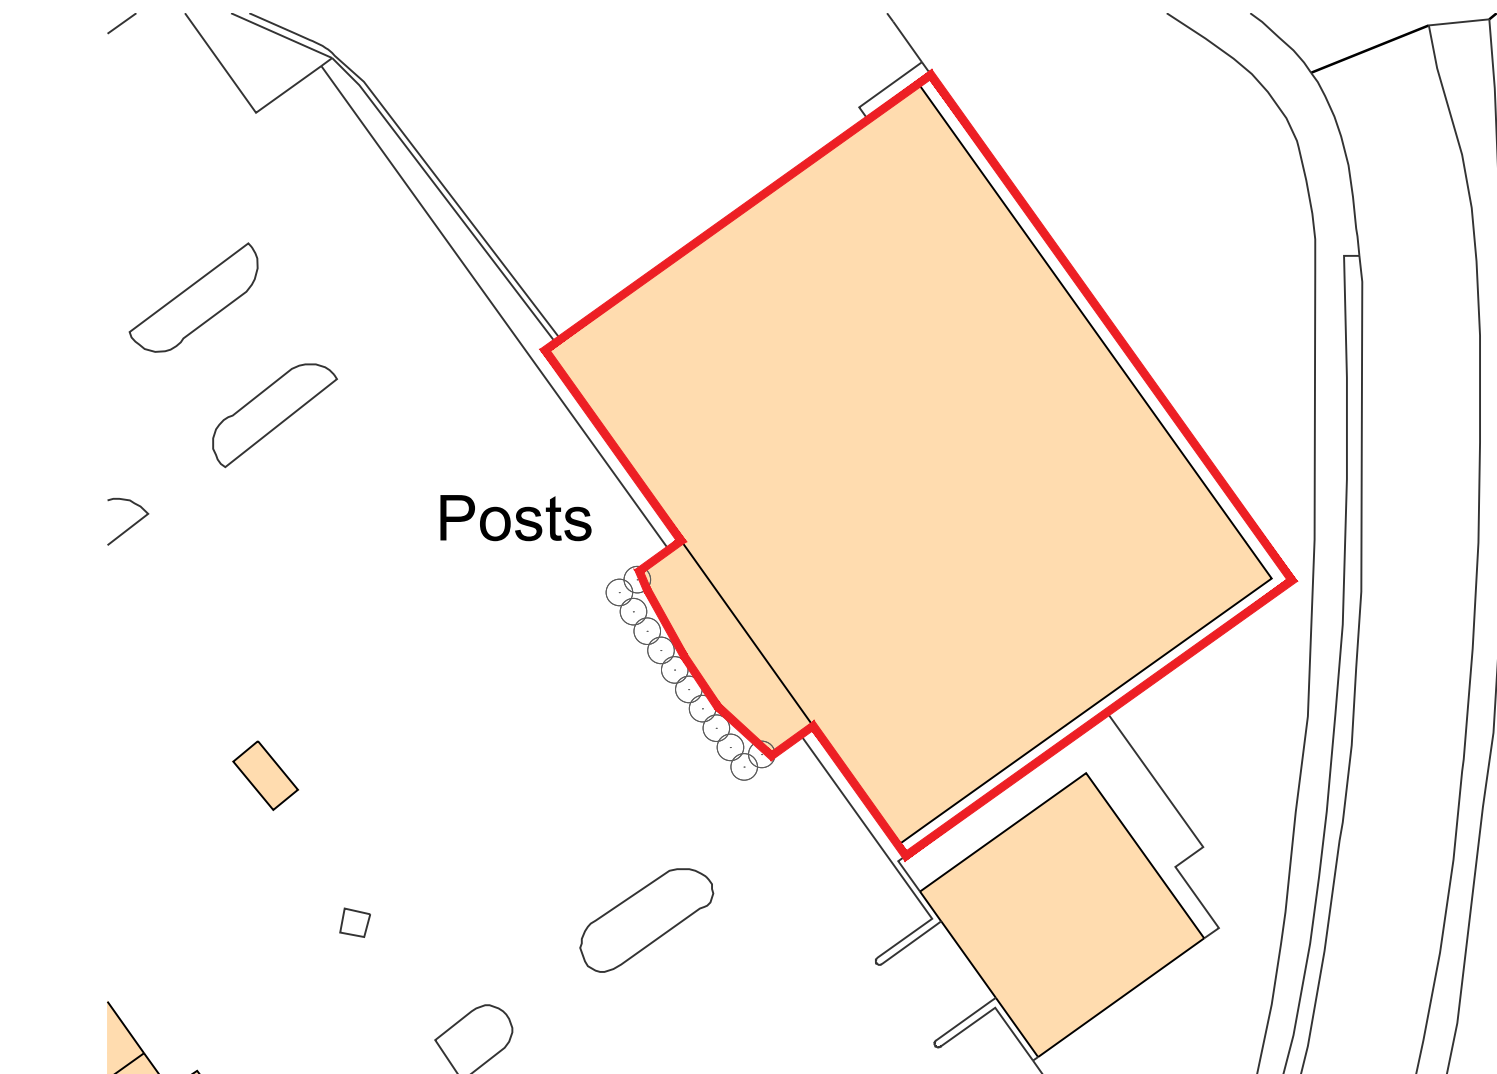


 


Site Location Plan - 1:500

 

Key

Application Demise

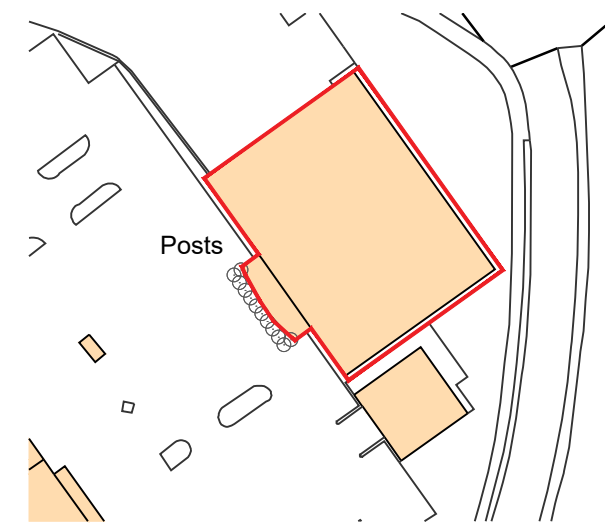

Ordnance Survey, (c) Crown Copyright 2023. All rights reserved. Licence number 100022432

Site Location Plan - Scale 1:1250

Rev	Date	Description	Drawn/ Checked	
PROJECT TITLE			DRAWING TITLE	
Merthyr Tydfil			Location & Site Plans	
Unit D, Pentrebach Retail Park, CF48 4TQ				
DRAWN / CHECKED		DATE	SCALE	JOB No
SK/CS		04.04.23	A3 @ 1:500/1250	2227
DRAWING PURPOSE				DRAWING No
TOWN PLANNING APPLICATION				105
				Rev
				P00
			Pure Gym Ltd	
			Town Centre House	
			The Merrion Centre	
			Leeds	
			LS2 8LY	
			e: architecture@puregym.com	
			t: 0113 285 8787	
			w: www.puregym.com	