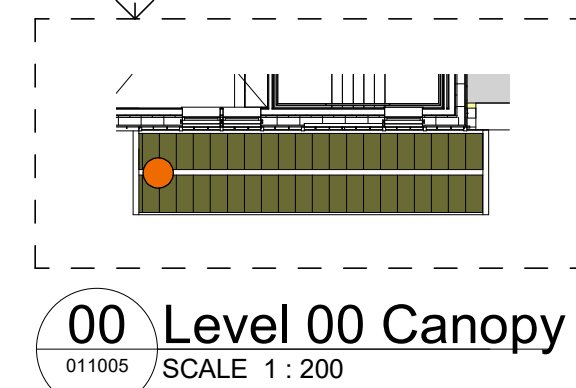
 
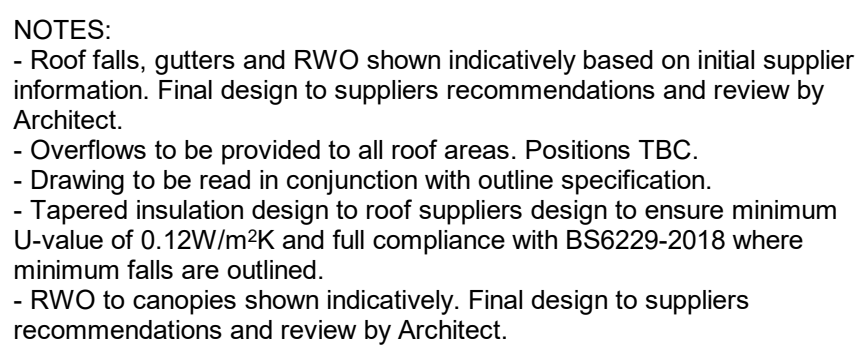


CONSTRUCTION


MAINTENANCE/CLEANING

DECOMMISSIONING/DEMOLITION

It is assumed that all works will be carried out by a competent contractor working, where appropriate, to an approved method statement

[illegible]

KEY PLAN

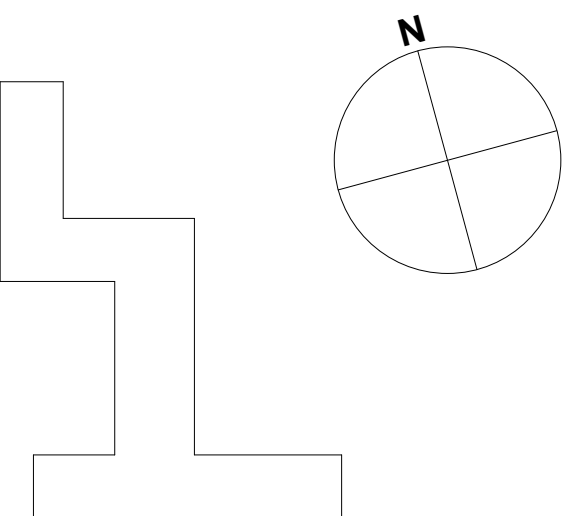

P8	24/04/2023	Issued For Planning	AH	FG	TH
P7	07/02/2023	Issued For Planning	AH	FG	TH
P6	06/02/2023	For Information	AT	FG	TH
P5	25/01/2023	For Information	AH	FG	TH
P4	17/10/2022	Updated Roof Plan for information	KC	FG	TH
P3	13/10/2022	For Information	KC	FG	TH
P2	07/09/2022	Stage 2 Updates	KR	FG	TH
P1	09/08/2022	Preliminary Issue	KR	FG	TH

Rev.	Date	Description	By	Chk'd	App'd
------	------	-------------	----	-------	-------

Drawing Suitability **FOR** PLANNING



SNC • LAVALIN

ATKINS
Member of the SNC-Lavalin Group

Client **Willmott Dixon Construction Ltd**

Project Title
Blessed Carlo Acutis Catholic School

Roof Level - General
Arrangement Plan

Scale 1 : 200	Designed FG	Drawn AH	Checked FG	Authorised TH
Original Size A0	Date 05/08/2022	Date 07/02/2023	Date 07/02/2023	Date 07/02/2023

BCA-ATK-V1-R1-DR-A-011005

TH	02/2023	P8	Atkins Project Number: BCA
----	---------	----	----------------------------