


100
0 10
Miles
0 10
m

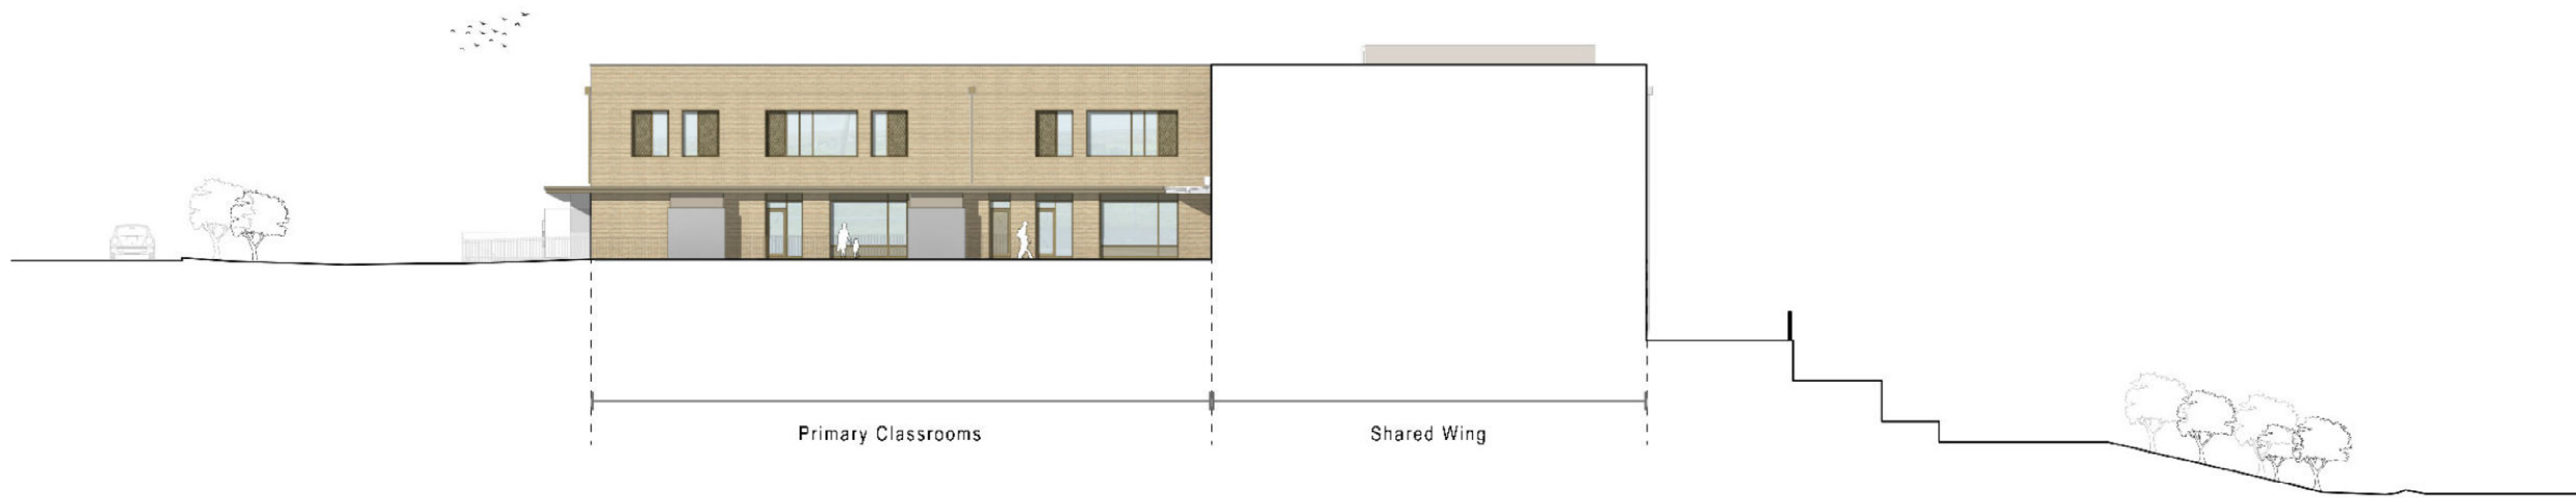

1 South Elevation 1
012003 SCALE 1 : 200



2 South Elevation 2
012003 SCALE 1 : 200



3 West Elevation
012003 SCALE 1 : 200



SAFETY, HEALTH AND ENVIRONMENTAL INFORMATION

In addition to the hazards/risks normally associated with the types of work detailed on this drawing, note the following:

CONSTRUCTION

MAINTENANCE/CLEANING


DECOMMISSIONING/DEMOLITION

It is assumed that all works will be carried out by a competent contractor working, where appropriate, to an approved method statement

References

Ref: Model Name

KEY PLAN (N.T.S)

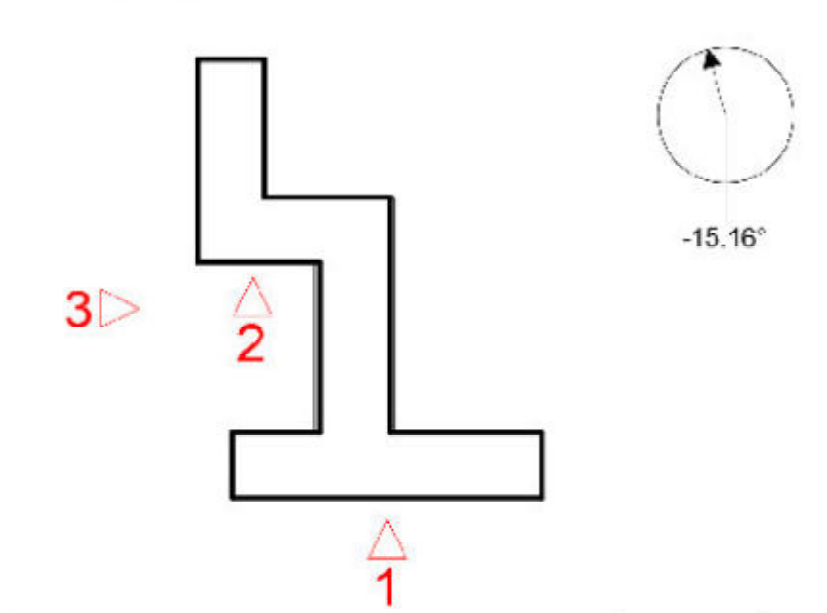

P5	24/04/2023	FOR INFORMATION	AT	FG	TH
P4	07/02/2023	FOR INFORMATION	AT	FG	TH
P3	20/01/2023	For Information	CL	FG	TH
P2	07/08/2022	Stage 2 Updates	KR	FG	TH
P1	12/08/2022	Preliminary Issue	KR	FG	TH

Rev	Date	Description	By	CHK	App'd
-----	------	-------------	----	-----	-------

Drawing Submitter: **FOR PLANNING** Status: **S2**

SNC-LAVALIN
ATKINS
Member of the SNC Laval Group
Client: **Willmott Dixon Construction Ltd**

Project Title: **Blessed Carlo Acutis Catholic School**

Drawing Title: **General Arrangement Elevations 2 of 2**

Scale	Designed	Drawn	Checked	Authorised	TH
1 : 200	FG	CL	FG		
Original Issue	A0	11/08/2022	11/08/2022	12/08/2022	
Drawing Number					Revision
					P5

BCA-ATK-V1-ZZ-DR-A-012003