



This drawing must not be scaled.
Figured dimensions, levels, etc., only are to be used.
Any inaccuracies must be notified to the Architect / Engineer.
This drawing is copyright.
Detail drawings and larger scale drawings take precedence over smaller scale drawings.

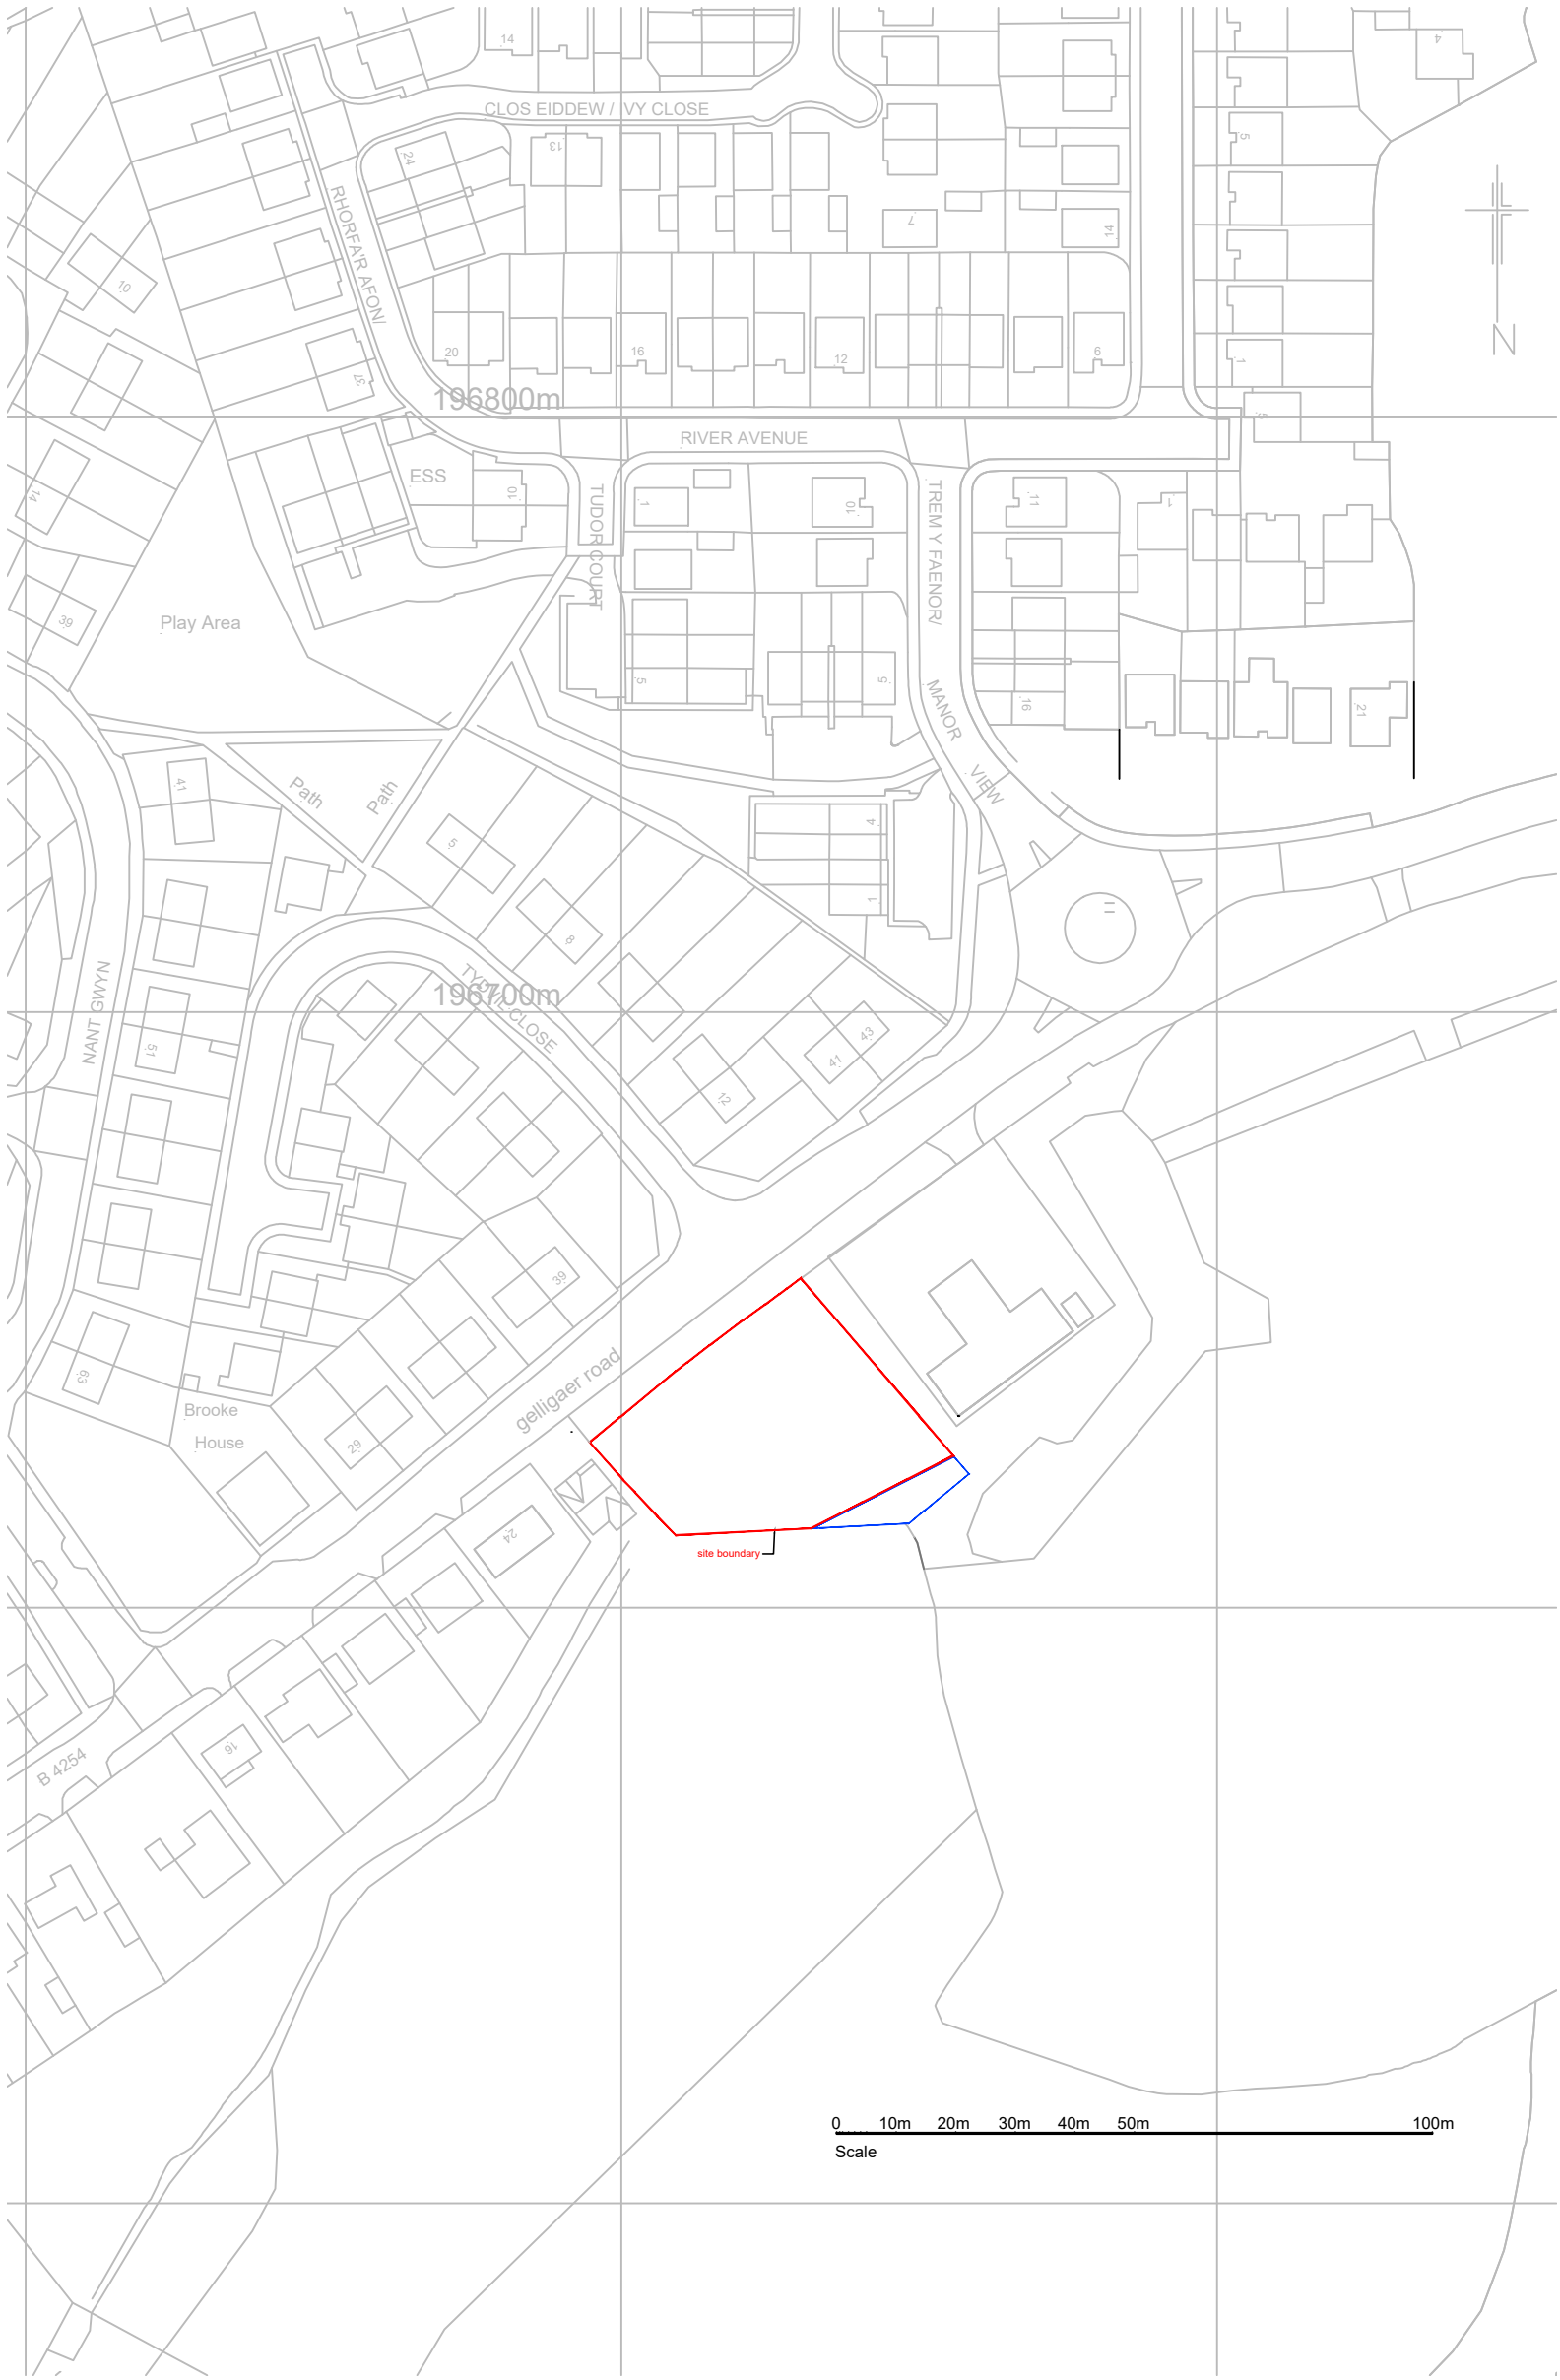

Location Plan Scale 1:1250

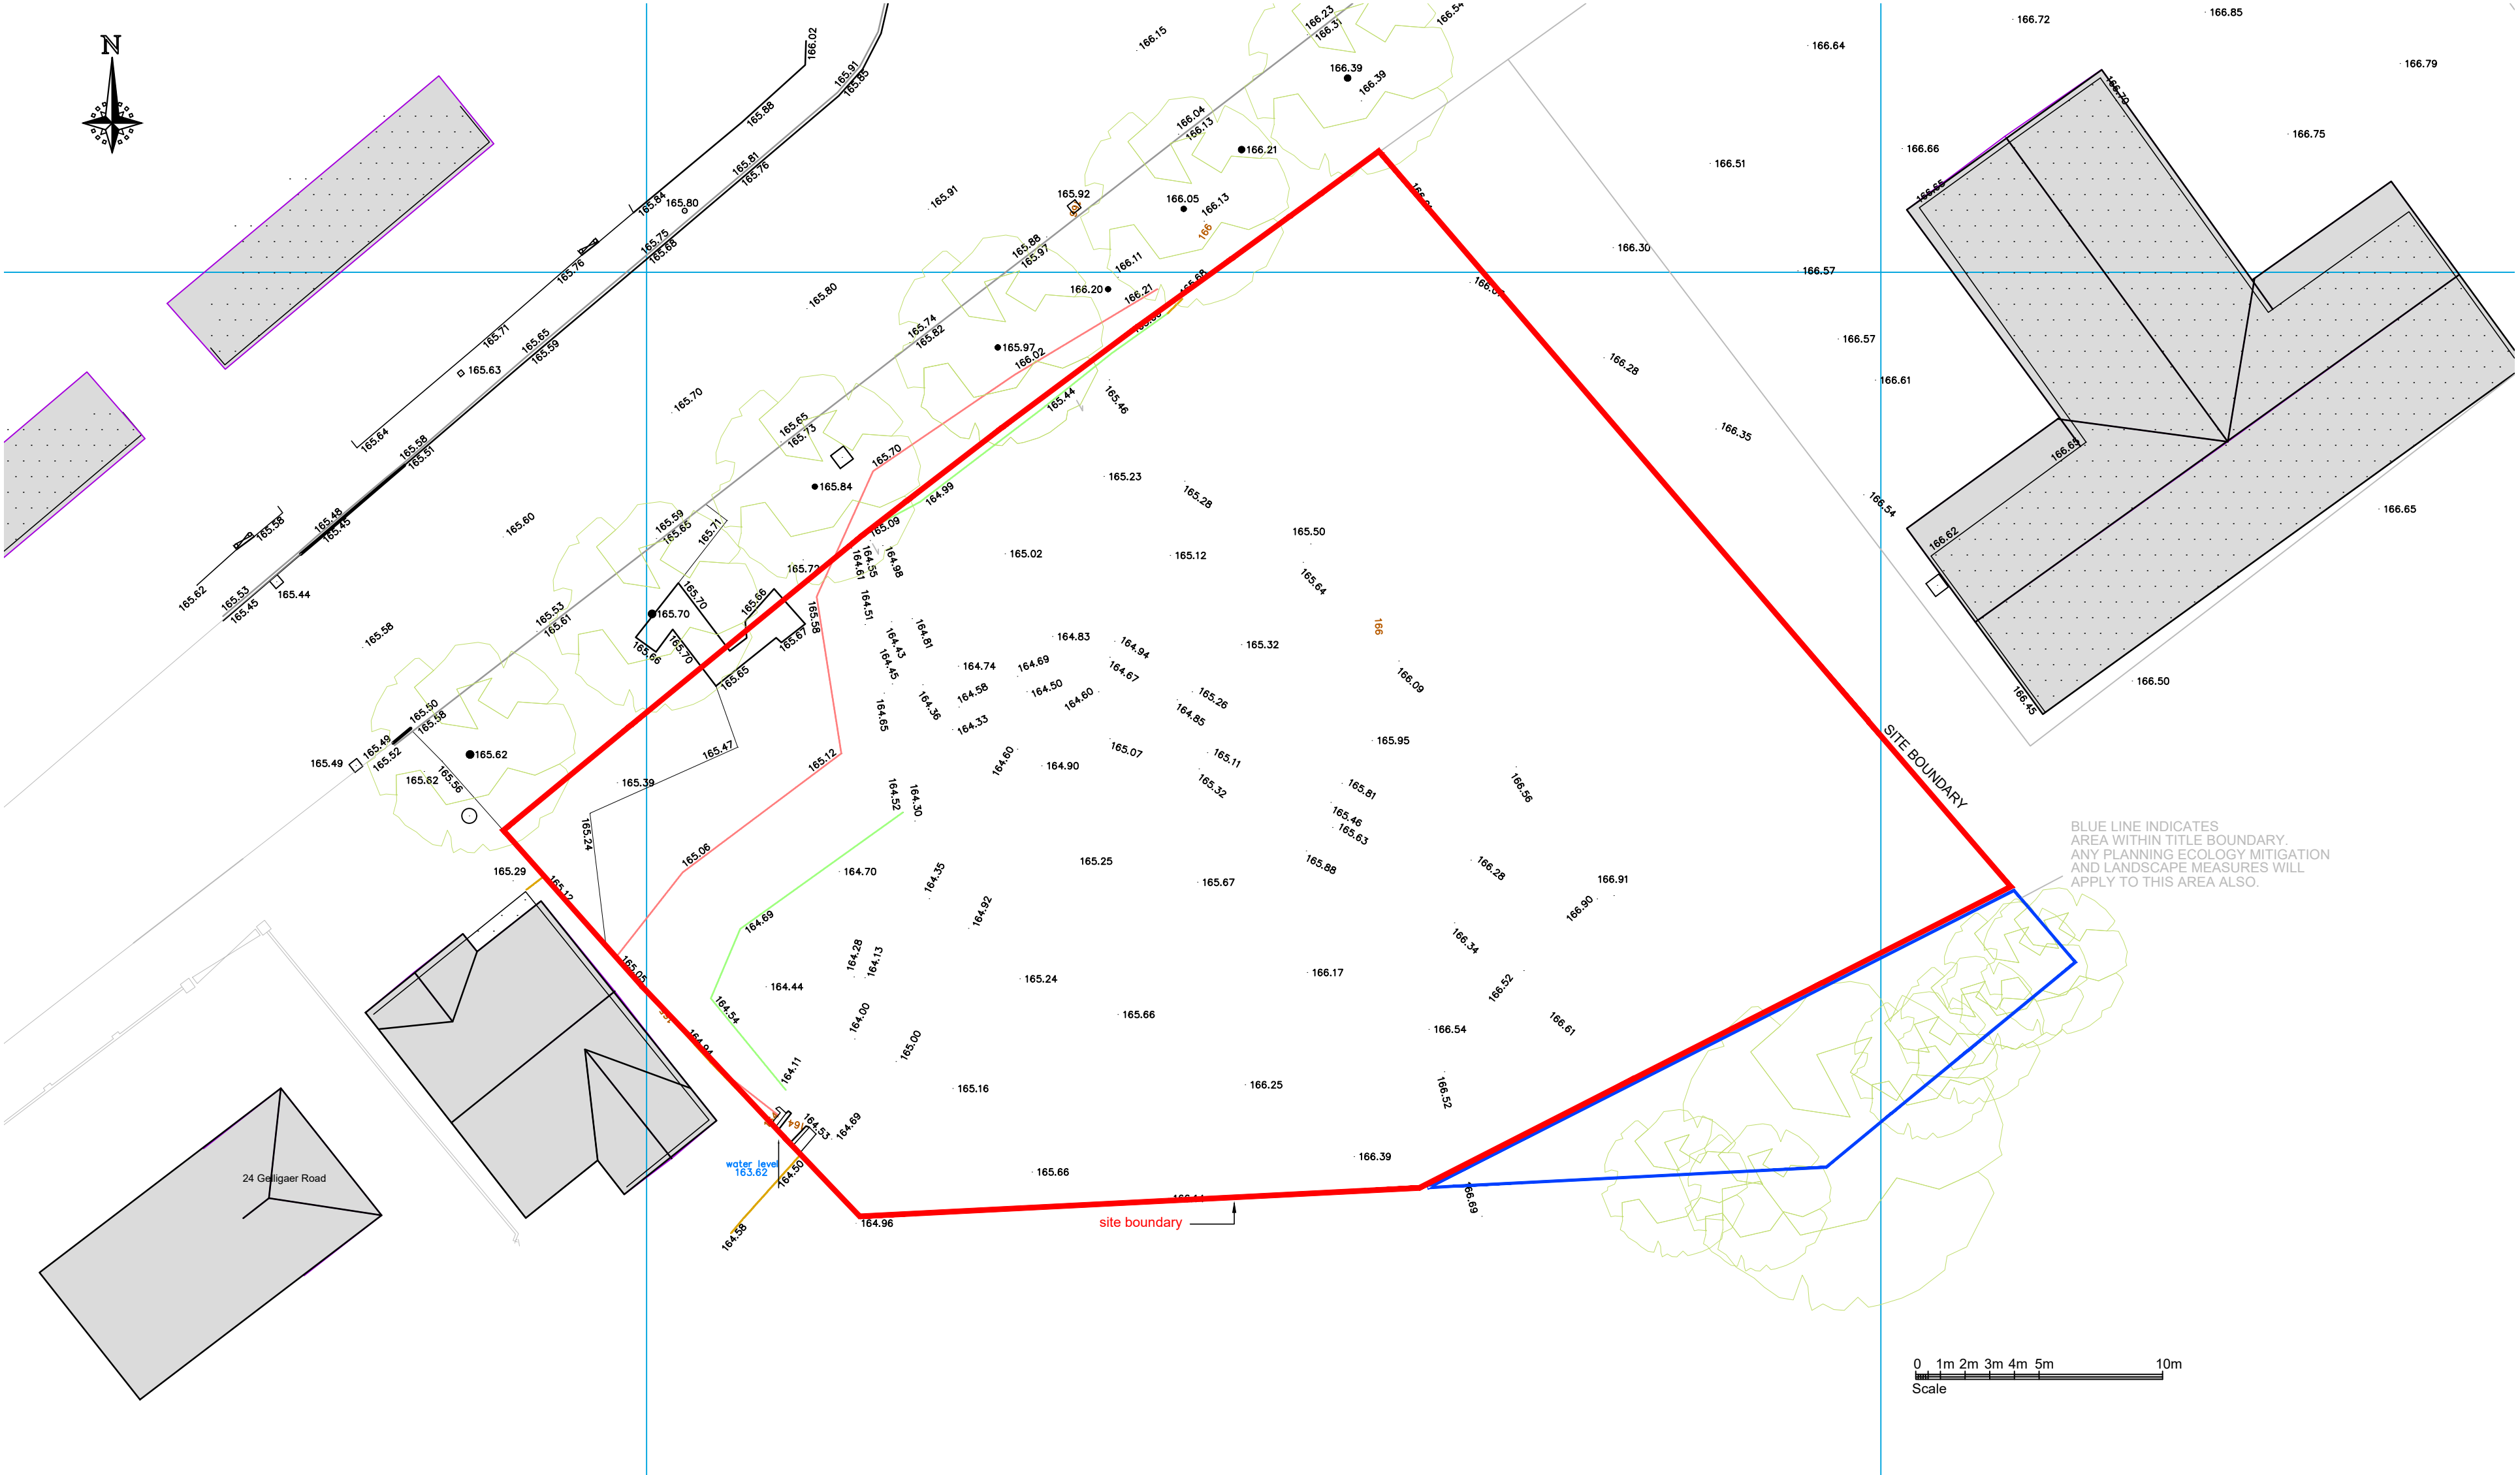

Existing Site Plan Scale 1:200

Layout based on survey data provided by Azimuth Land Surveys

REV B MAR 22: REVISED	
REV A FEB 22: BOUNDARY REVISED	
PROJECT	
Land adjacent Caths Farm Shop CF46 6DN	
TITLE	
Location Plan and Existing Site Plan	
DATE	SCALE
September 2021	1:1250
DRAWING NUMBER	REVISION
AL(0)01B	