


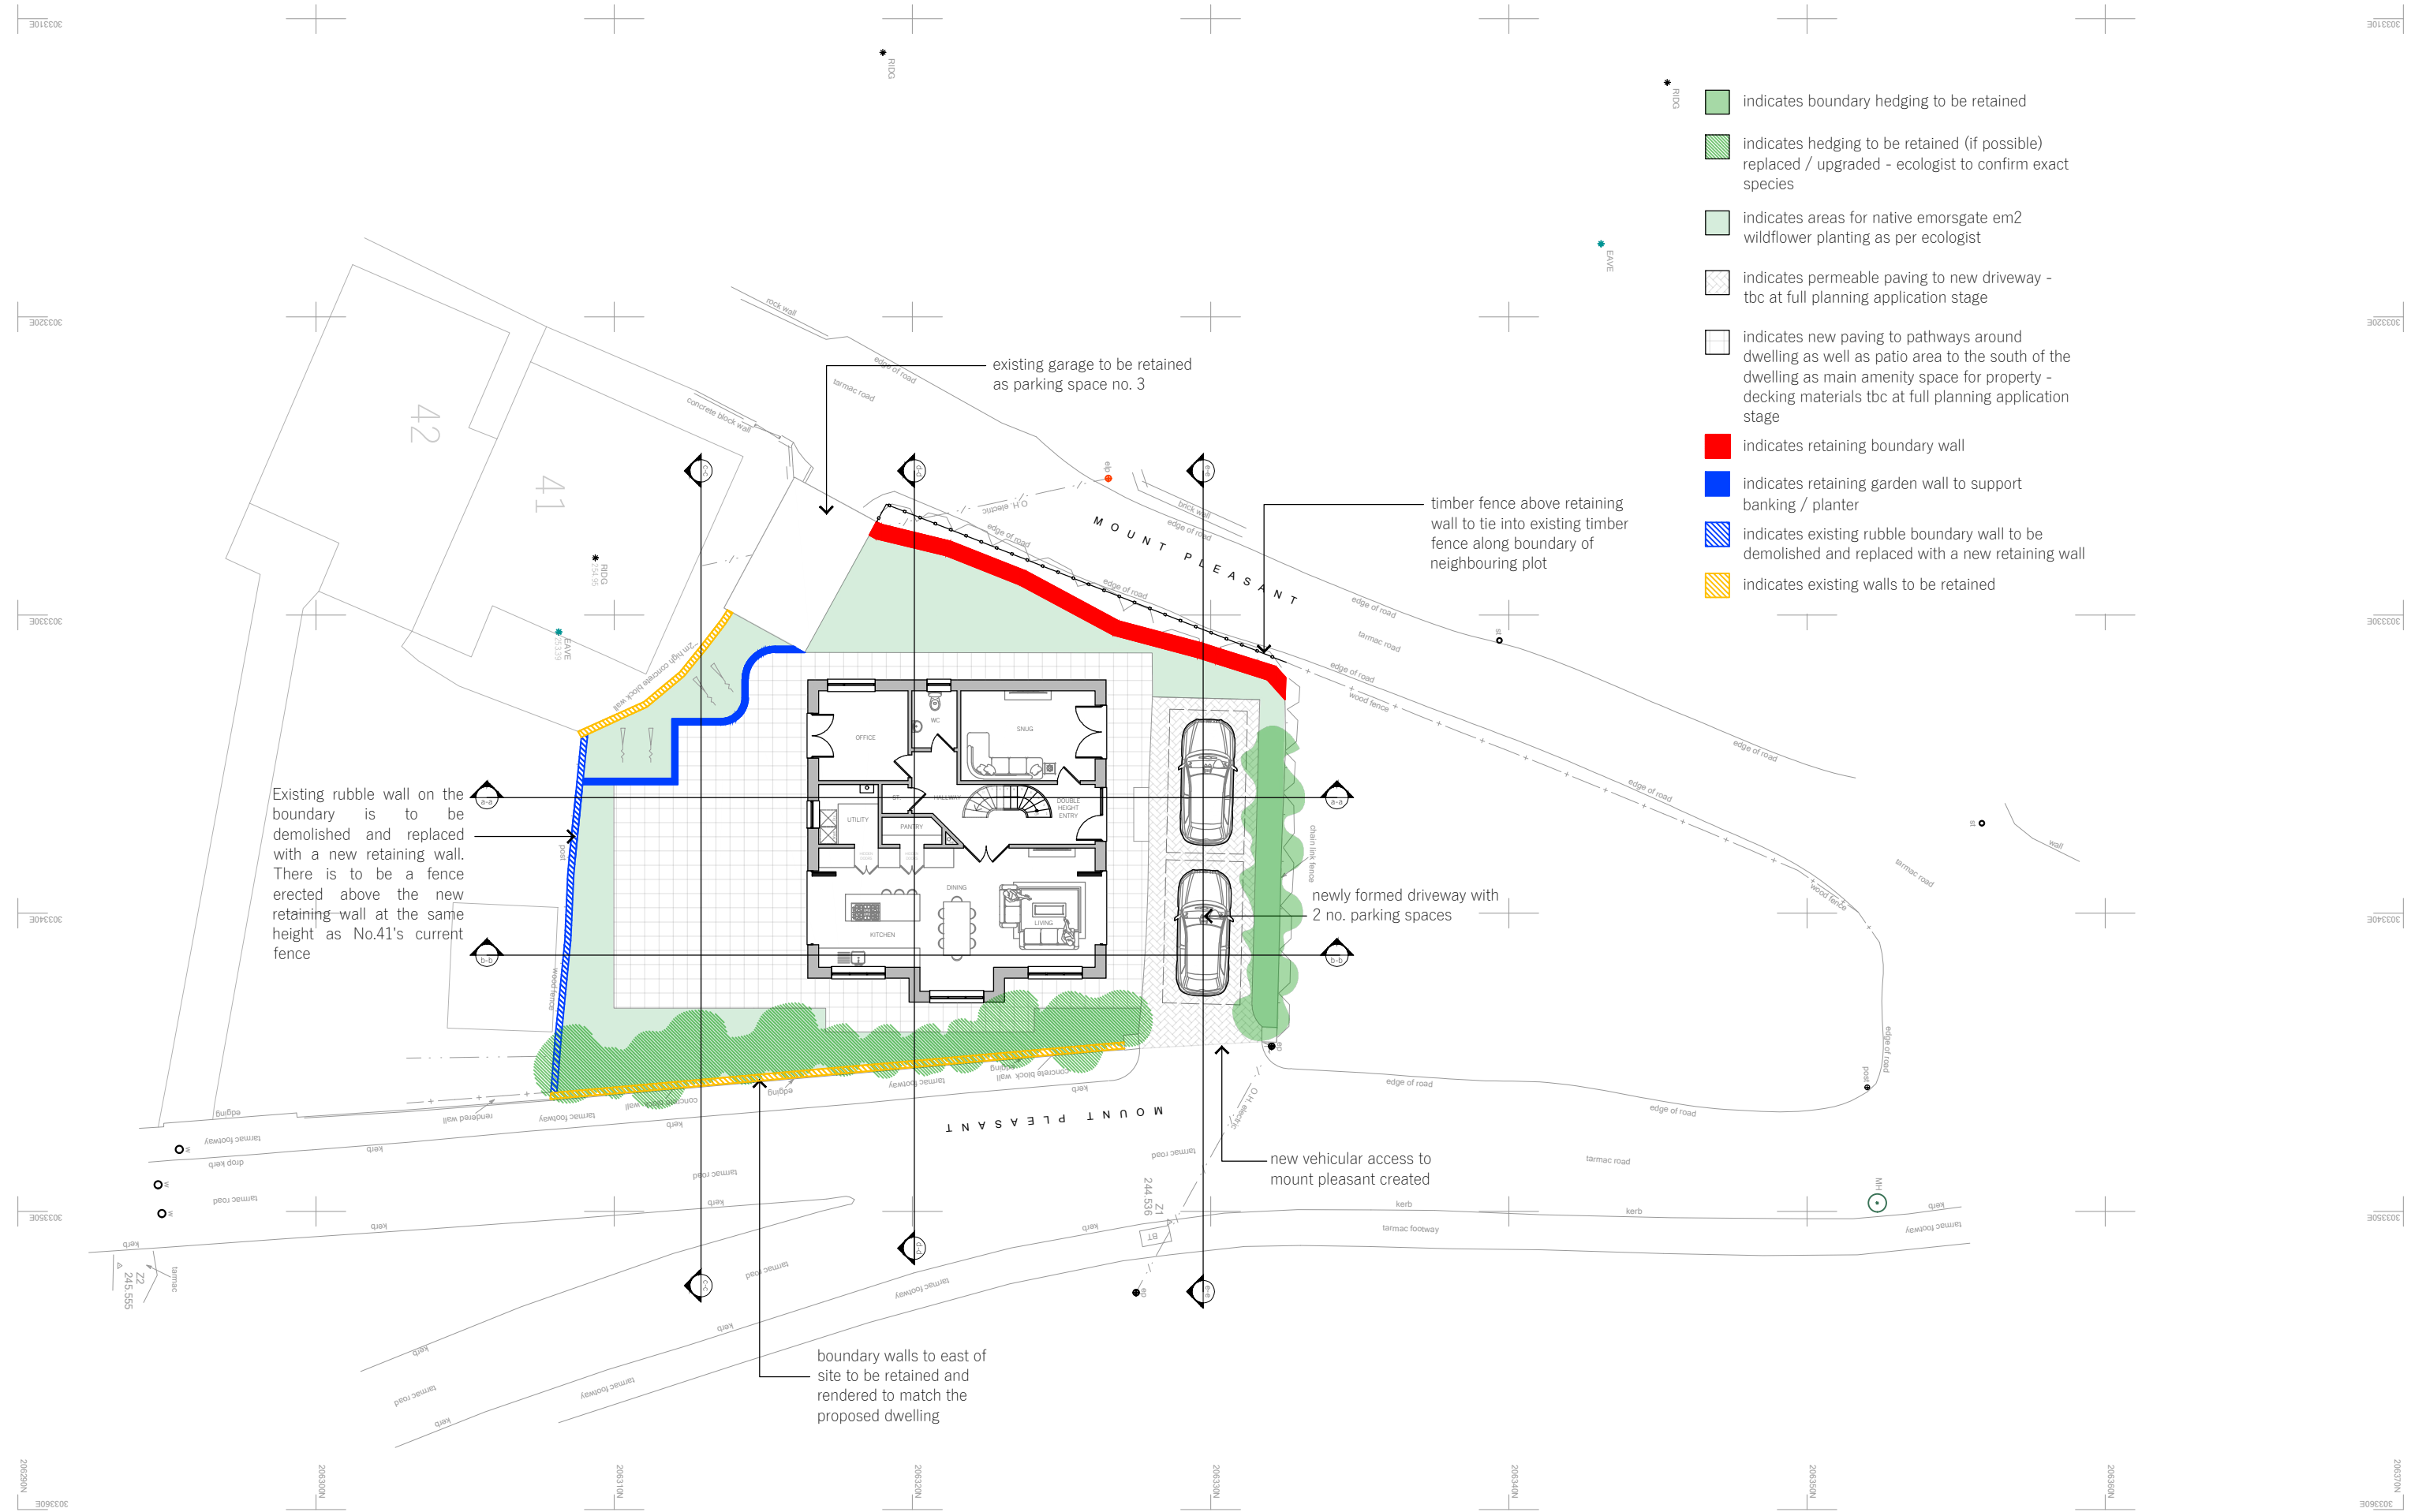

Revisions:	
D timber fence to western boundary added	25.06.26

Project Number	24152
Project	Heolgerrig
Client	Jimmy Slocombe
Date	October 2024
Status	Planning Application

Drawing Title	
Proposed Site Plan	
Scale	1:100 @ A3
Revision	D