

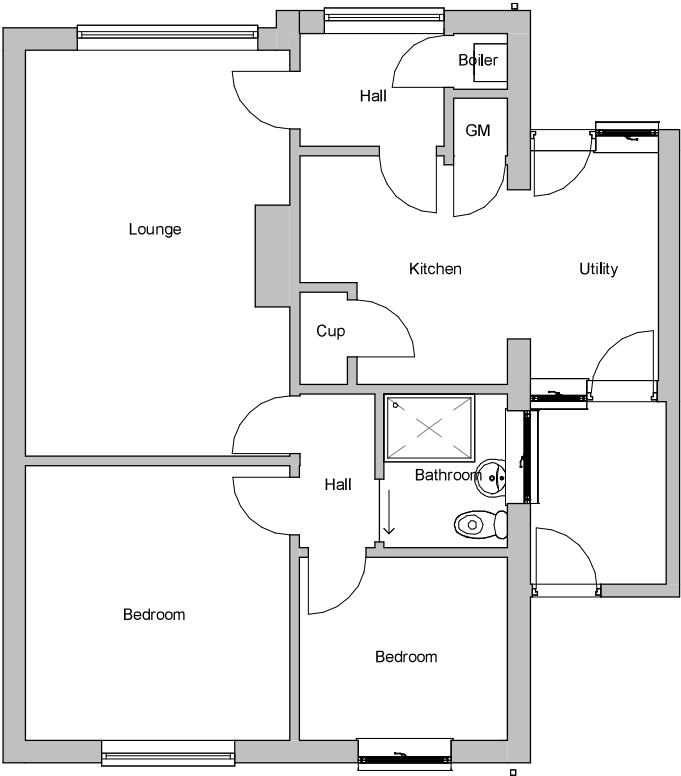


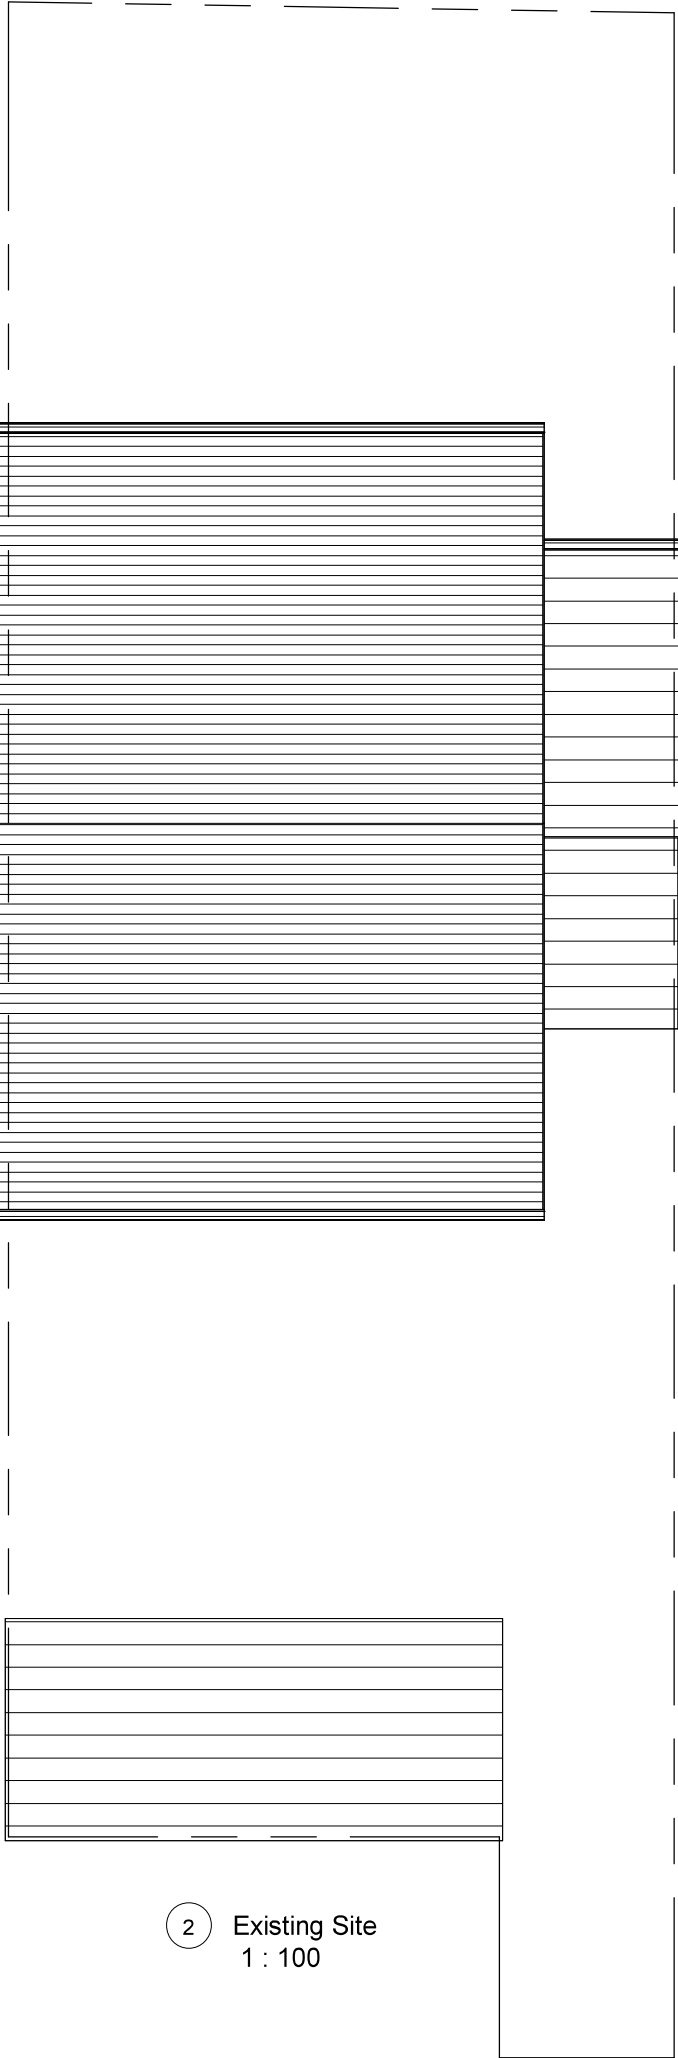

1 Existing Ground Floor
1 : 100

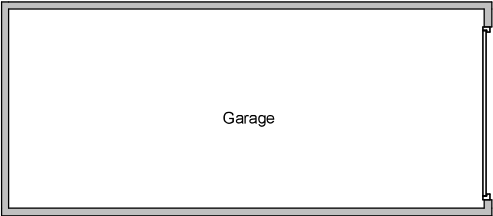

2 Existing Site
1 : 100

INDIGO DESIGN (Part of 3dcadwales Ltd) 5 Ashlea Drive,
Merthyr Tydfil, CF47 0NY Tele 01685 385746 Mob -
07940913216 Email: philip@3dcadwales.co.uk

This Drawing is Copyright,
Dimensions to be checked
on site and not scaled from
this drawing



PURPOSE OF ISSUE	DRWAING NUMBER
Planning Approval	RG-01


PROJECT	Dormer attic conversion
---------	-------------------------

SHEET	Existing Plans
-------	----------------

Address	12 Raglan Grove, Castle Park, Merthyr Tydfil. CF48 1JE
---------	---

Checked by JH	Drawn by PH	Scale (@ A3) 1 : 100
------------------	----------------	-------------------------


Rev No	Description	Date
A	Issue	31/01/2023

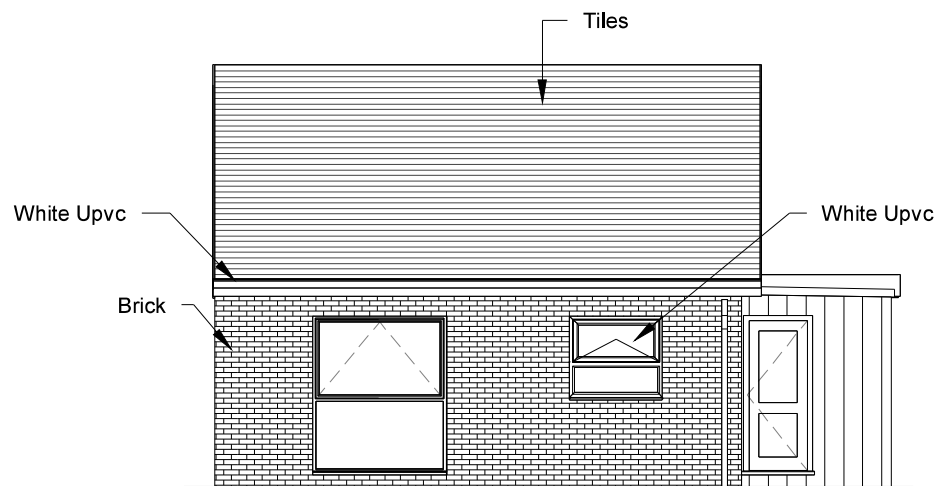


1 Existing Front Elevation
1 : 100




2 Existing Rear Elevation
1 : 100

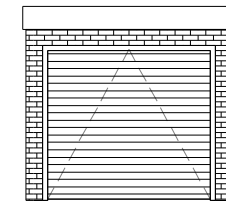


5 Garage Front Elevation
1 : 100

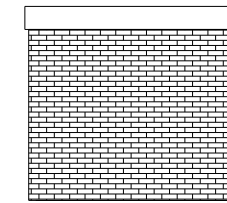


6 Garage Rear Elevation
1 : 100

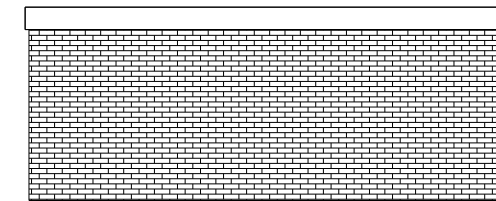


7 Garage Side 1 Elevation
1 : 100

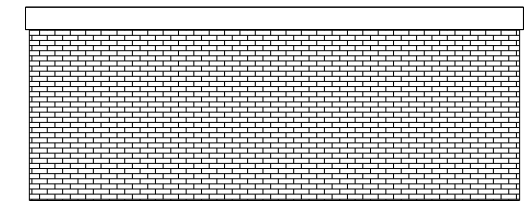

8 Garage Side 2 Elevation
1 : 100

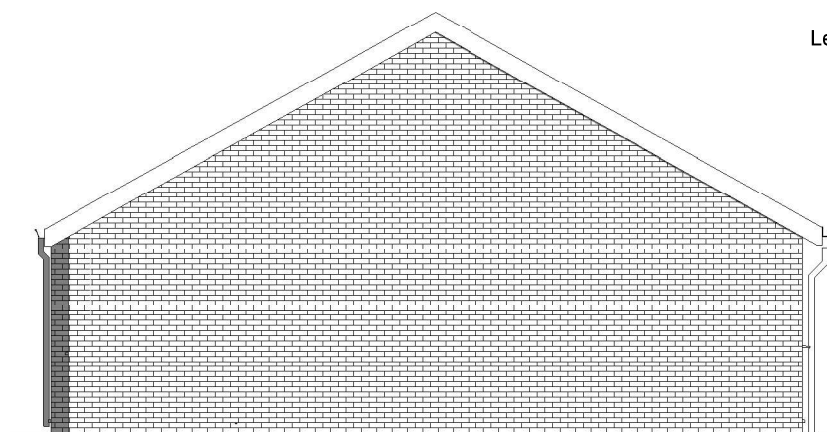

3 Existing Side 1 Elevation
1 : 100

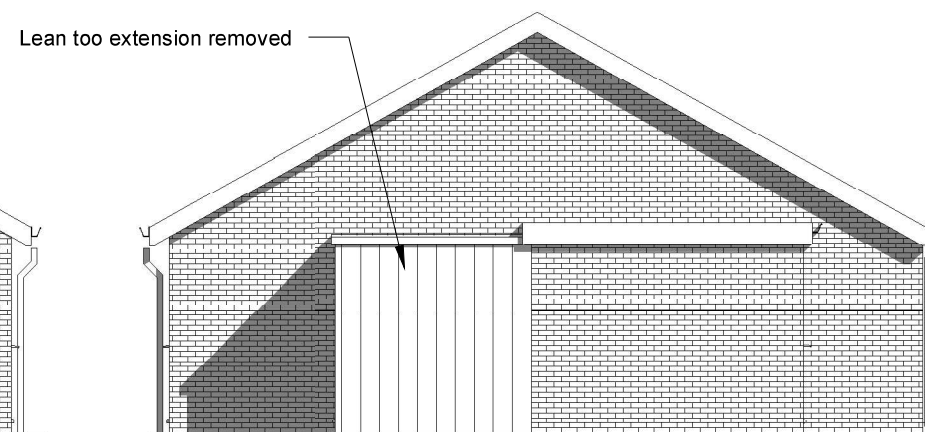

4 Existing Side 2 Elevation
1 : 100

INDIGO DESIGN (Part of 3dcadwales Ltd) 5 Ashlea Drive,
Merthyr Tydfil, CF47 0NY Tele 01685 385746 Mob -
07940913216 Email: philip@3dcadwales.co.uk

This Drawing is Copyright,
Dimensions to be checked
on site and not scaled from
this drawing



PURPOSE OF ISSUE	DRWAING NUMBER
Planning Approval	RG-02


PROJECT	Dormer attic conversion
---------	-------------------------

SHEET	Existing Elevations
-------	---------------------


Address	12 Raglan Grove, Castle Park, Merthyr Tydfil. CF48 1JE
---------	---

Checked by JH	Drawn by PH	Scale (@ A3) 1 : 100
------------------	----------------	-------------------------

Rev No	Description	Date
A	Issue	31/01/2023

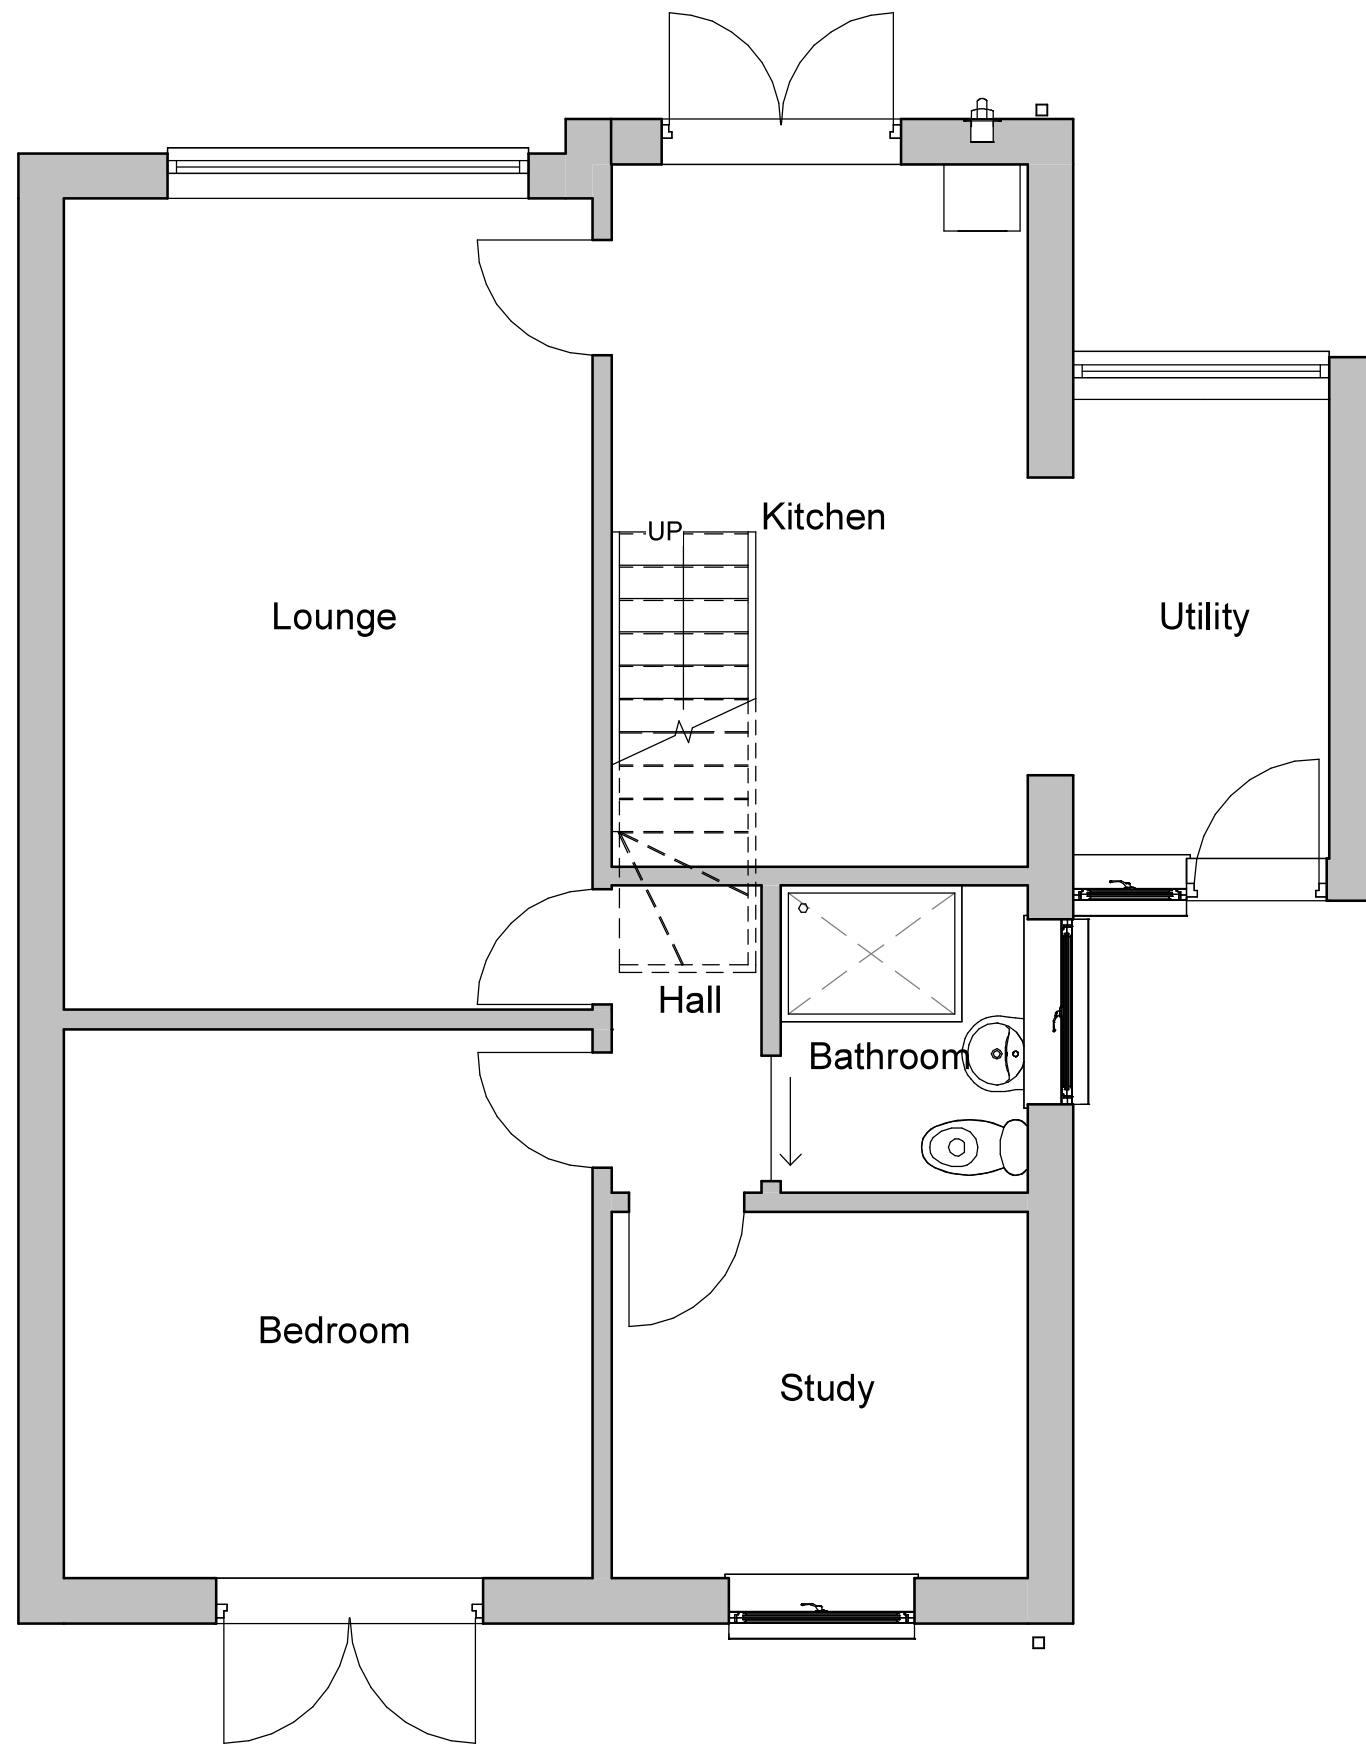

1 Proposed Ground Floor
1 : 50

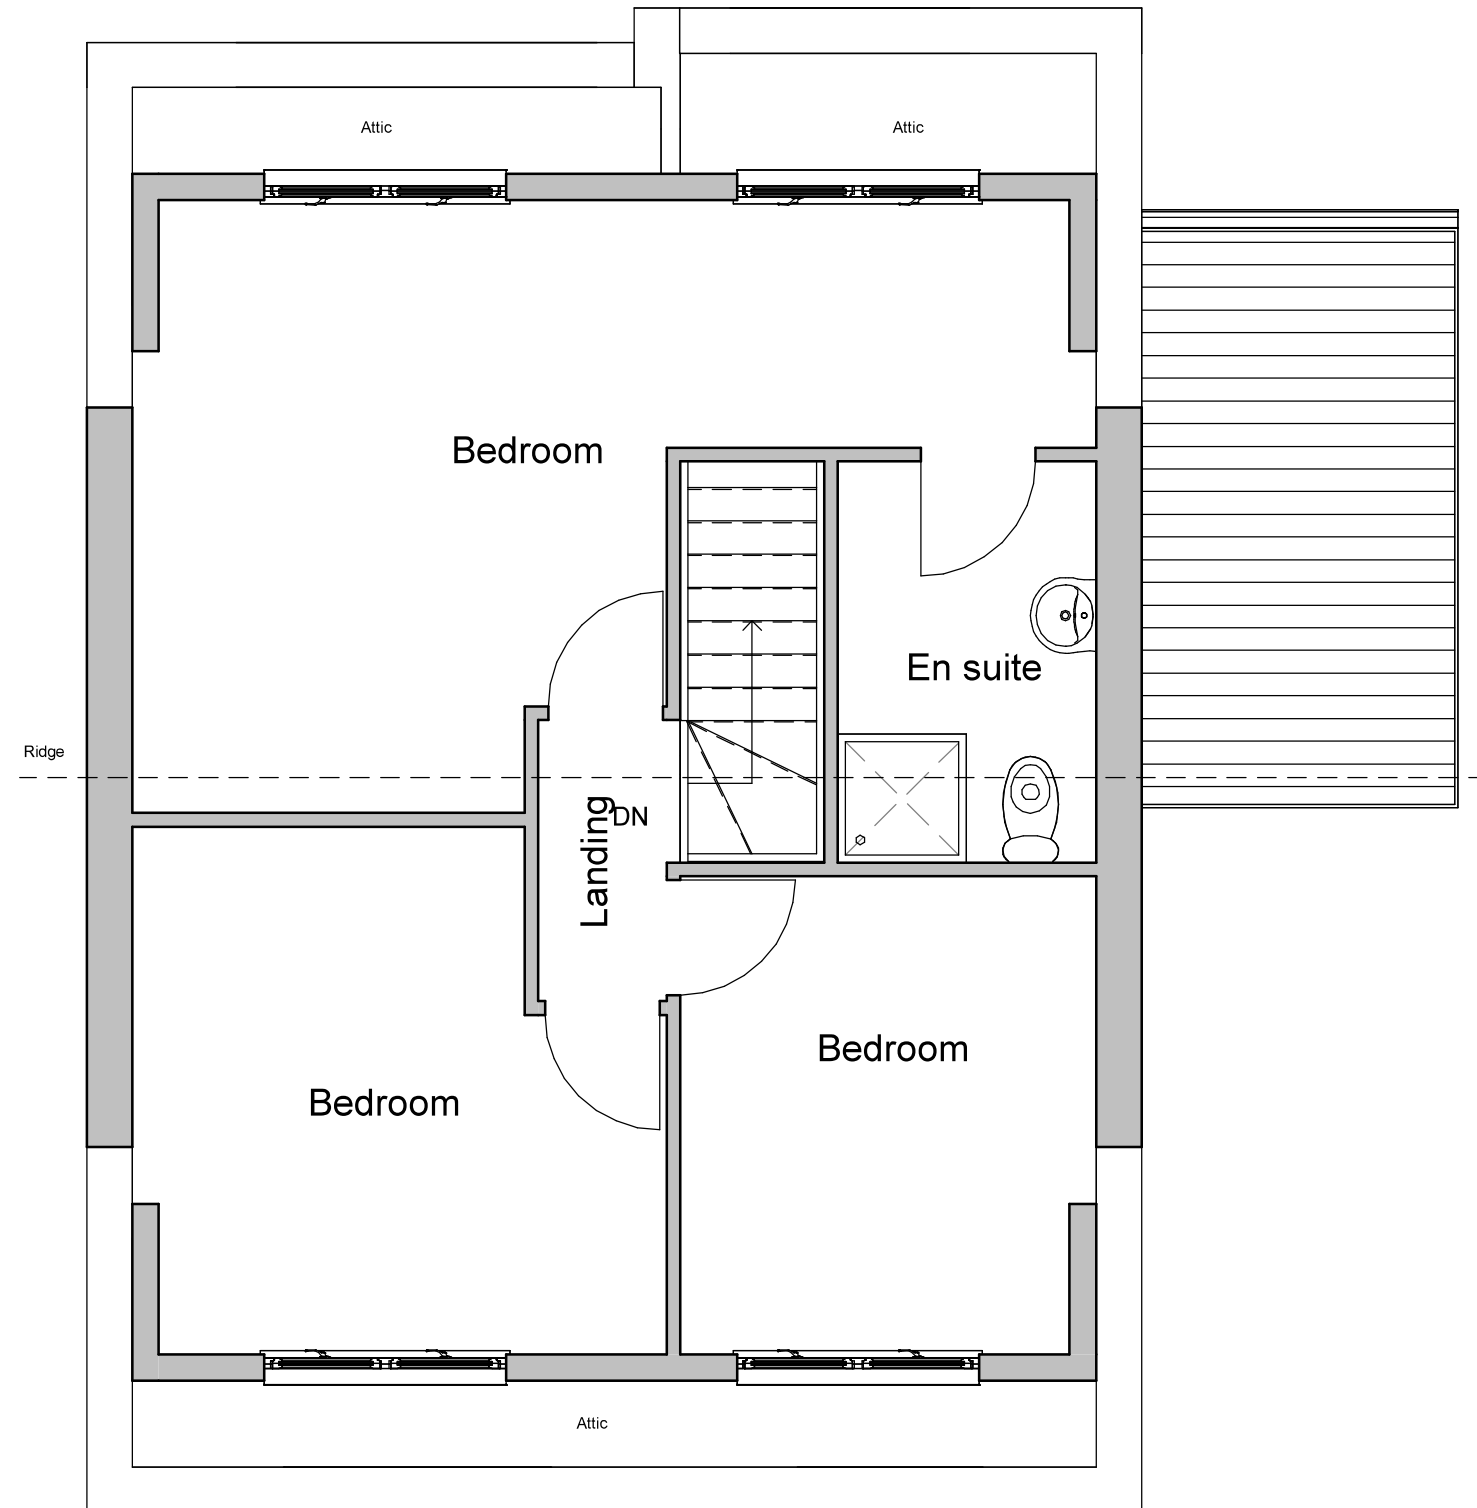

2 Proposed First Floor
1 : 50

PROJECT	SHEET
Dormer attic conversion	Proposed Plans
INDIGO DESIGN (Part of 3dcadwales Ltd) 5 Ashlea Drive, Merthyr Tydfil, CF47 0NY Tele 01685 385746 Mob - 07940913216 Email: philip@3dcadwales.co.uk	Address 12 Raglan Grove, Castle Park, Merthyr Tydfil. CF48 1JE


This Drawing is Copyright,
Dimensions to be checked
on site and not scaled from
this drawing

PURPOSE OF ISSUE
Planning Approval




DRWAING NUMBER
RG-03

Checked by JH		Drawn by PH	Scale (@ A3) 1 : 50
Rev No	Description		Date
A	Issue		31/01/2023

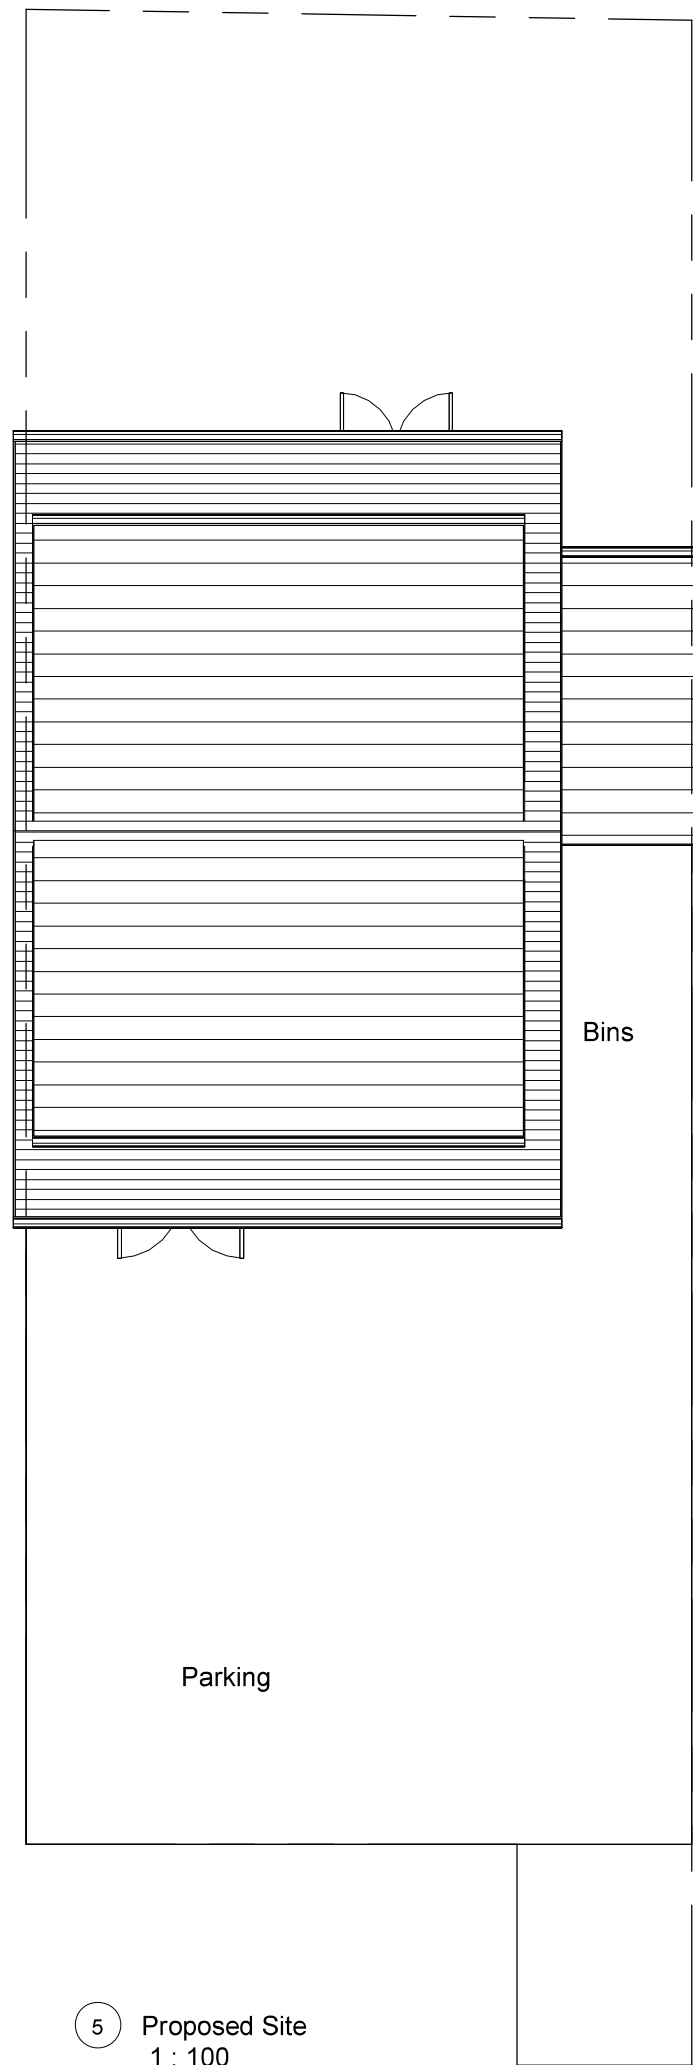


5 Proposed Site
1 : 100

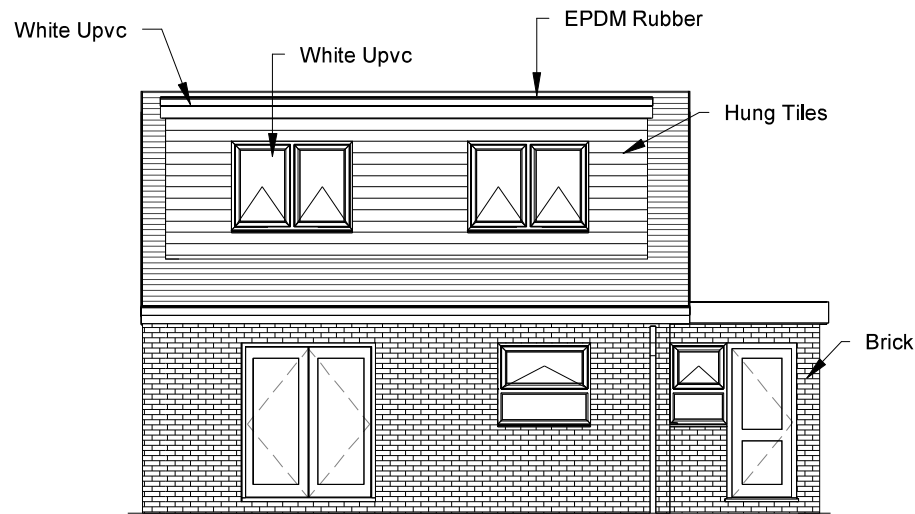


1 Proposed Front Elevation
1 : 100



2 Proposed Rear Elevation
1 : 100

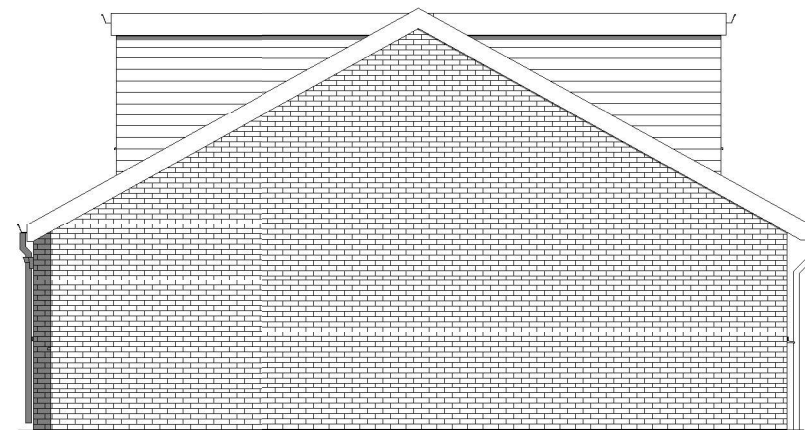


3 Proposed Side 1 Elevation
1 : 100

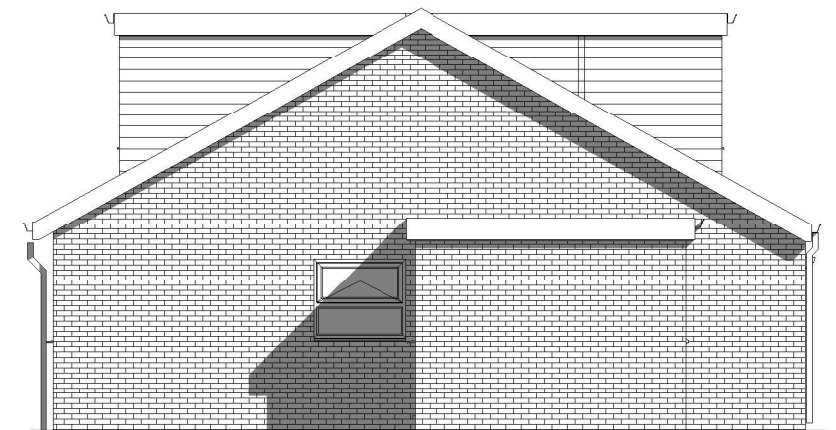

4 Proposed Side 2 Elevation
1 : 100

PROJECT Dormer attic conversion		SHEET Proposed Elevations & Site Plan		
INDIGO DESIGN (Part of 3dcadwales Ltd) 5 Ashlea Drive, Merthyr Tydfil, CF47 0NY Tele 01685 385746 Mob - 07940913216 Email: philip@3dcadwales.co.uk		Address 12 Raglan Grove, Castle Park, Merthyr Tydfil. CF48 1JE		
This Drawing is Copyright, Dimensions to be checked on site and not scaled from this drawing		Checked by JH	Drawn by PH	Scale (@ A3) 1 : 100
		Rev No A	Description Issue	Date 31/01/2023
PURPOSE OF ISSUE Planning Approval	DRWAING NUMBER RG-04			

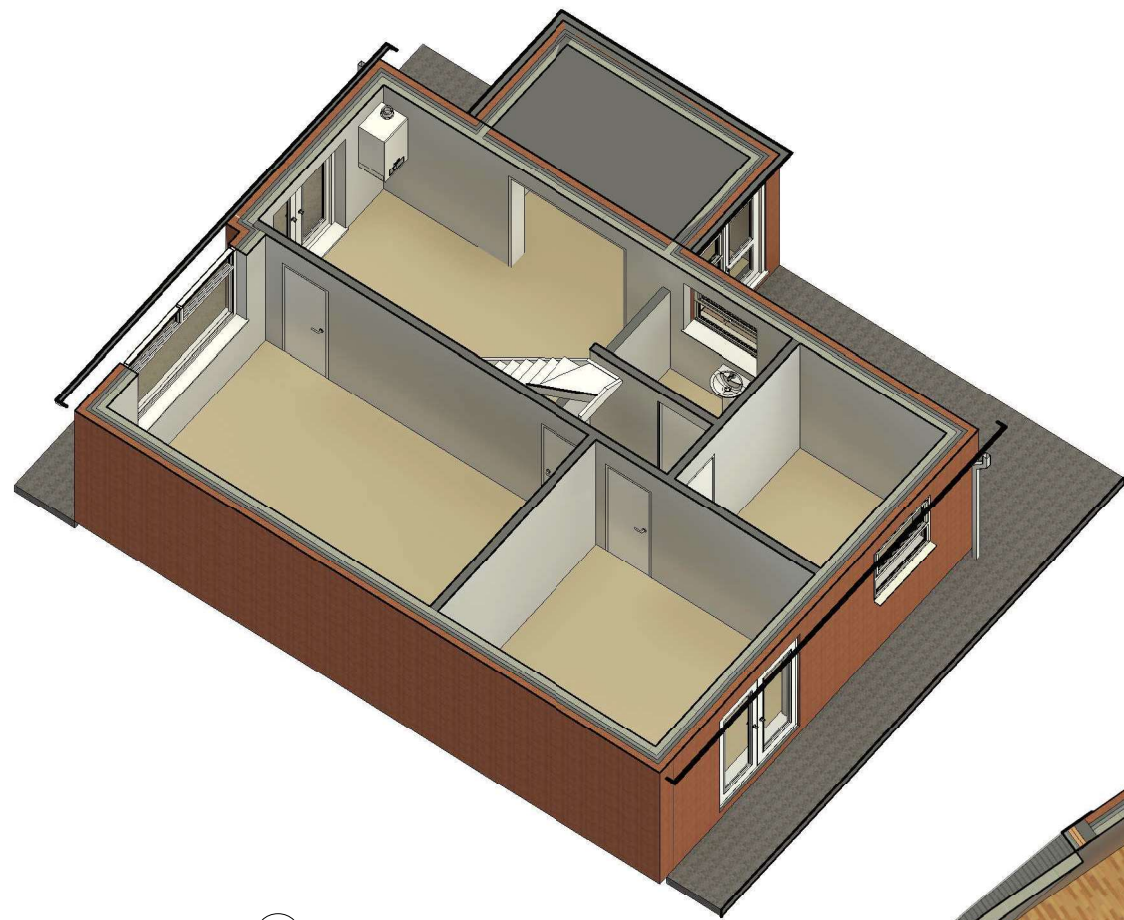

1 Proposed Cutaway B



4 Proposed Cutaway A



5 Proposed Illustration B



2 Existing Illustration



3 Proposed Illustration

PROJECT
Dormer attic conversion
INDIGO DESIGN (Part of 3dcadwales Ltd) 5 Ashlea Drive, Merthyr Tydfil, CF47 0NY Tele 01685 385746 Mob - 07940913216 Email: philip@3dcadwales.co.uk

SHEET
Illustrations
Address 12 Raglan Grove, Castle Park, Merthyr Tydfil. CF48 1JE

This Drawing is Copyright, Dimensions to be checked on site and not scaled from this drawing
PURPOSE OF ISSUE
Planning Approval


DRWAING NUMBER
RG-05

Checked by JH	Drawn by PH	Scale (@ A3)
Rev No A	Description Issue	Date 31/01/2023