


PENTREBACH RETAIL PARK, MERTHYR TYDFIL - EXTENSION

Areas		
	Sq.Feet	Sq.Metre
Retail sales floor	23681	2200
Holding area	3681	342
Gross TOTAL	27362	2542
Mezzanine	904	84

MEZZANINE 1:100

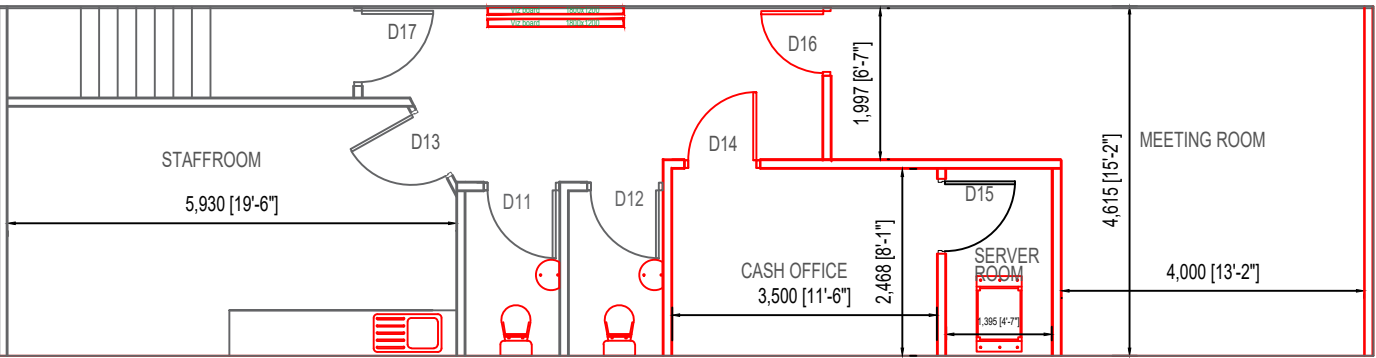

Project No.
A314

Draw No.
113

Revision
A

PLANNING


This drawing remains the COPYRIGHT of T.J.MORRIS LTD and must not be used for any other purpose without permission.

Do not scale from this drawing. All dimensions to be checked by site measurement and discrepancies reported immediately.

This drawing must be read in conjunction with all Architects, Consultants, Subcontractors and Specialists drawings, together with Contract Administrators' drawings, specification and other contract documents.

Note: Contractor to site check all set out dimensions and report any discrepancies.

GROUND FLOOR PLAN

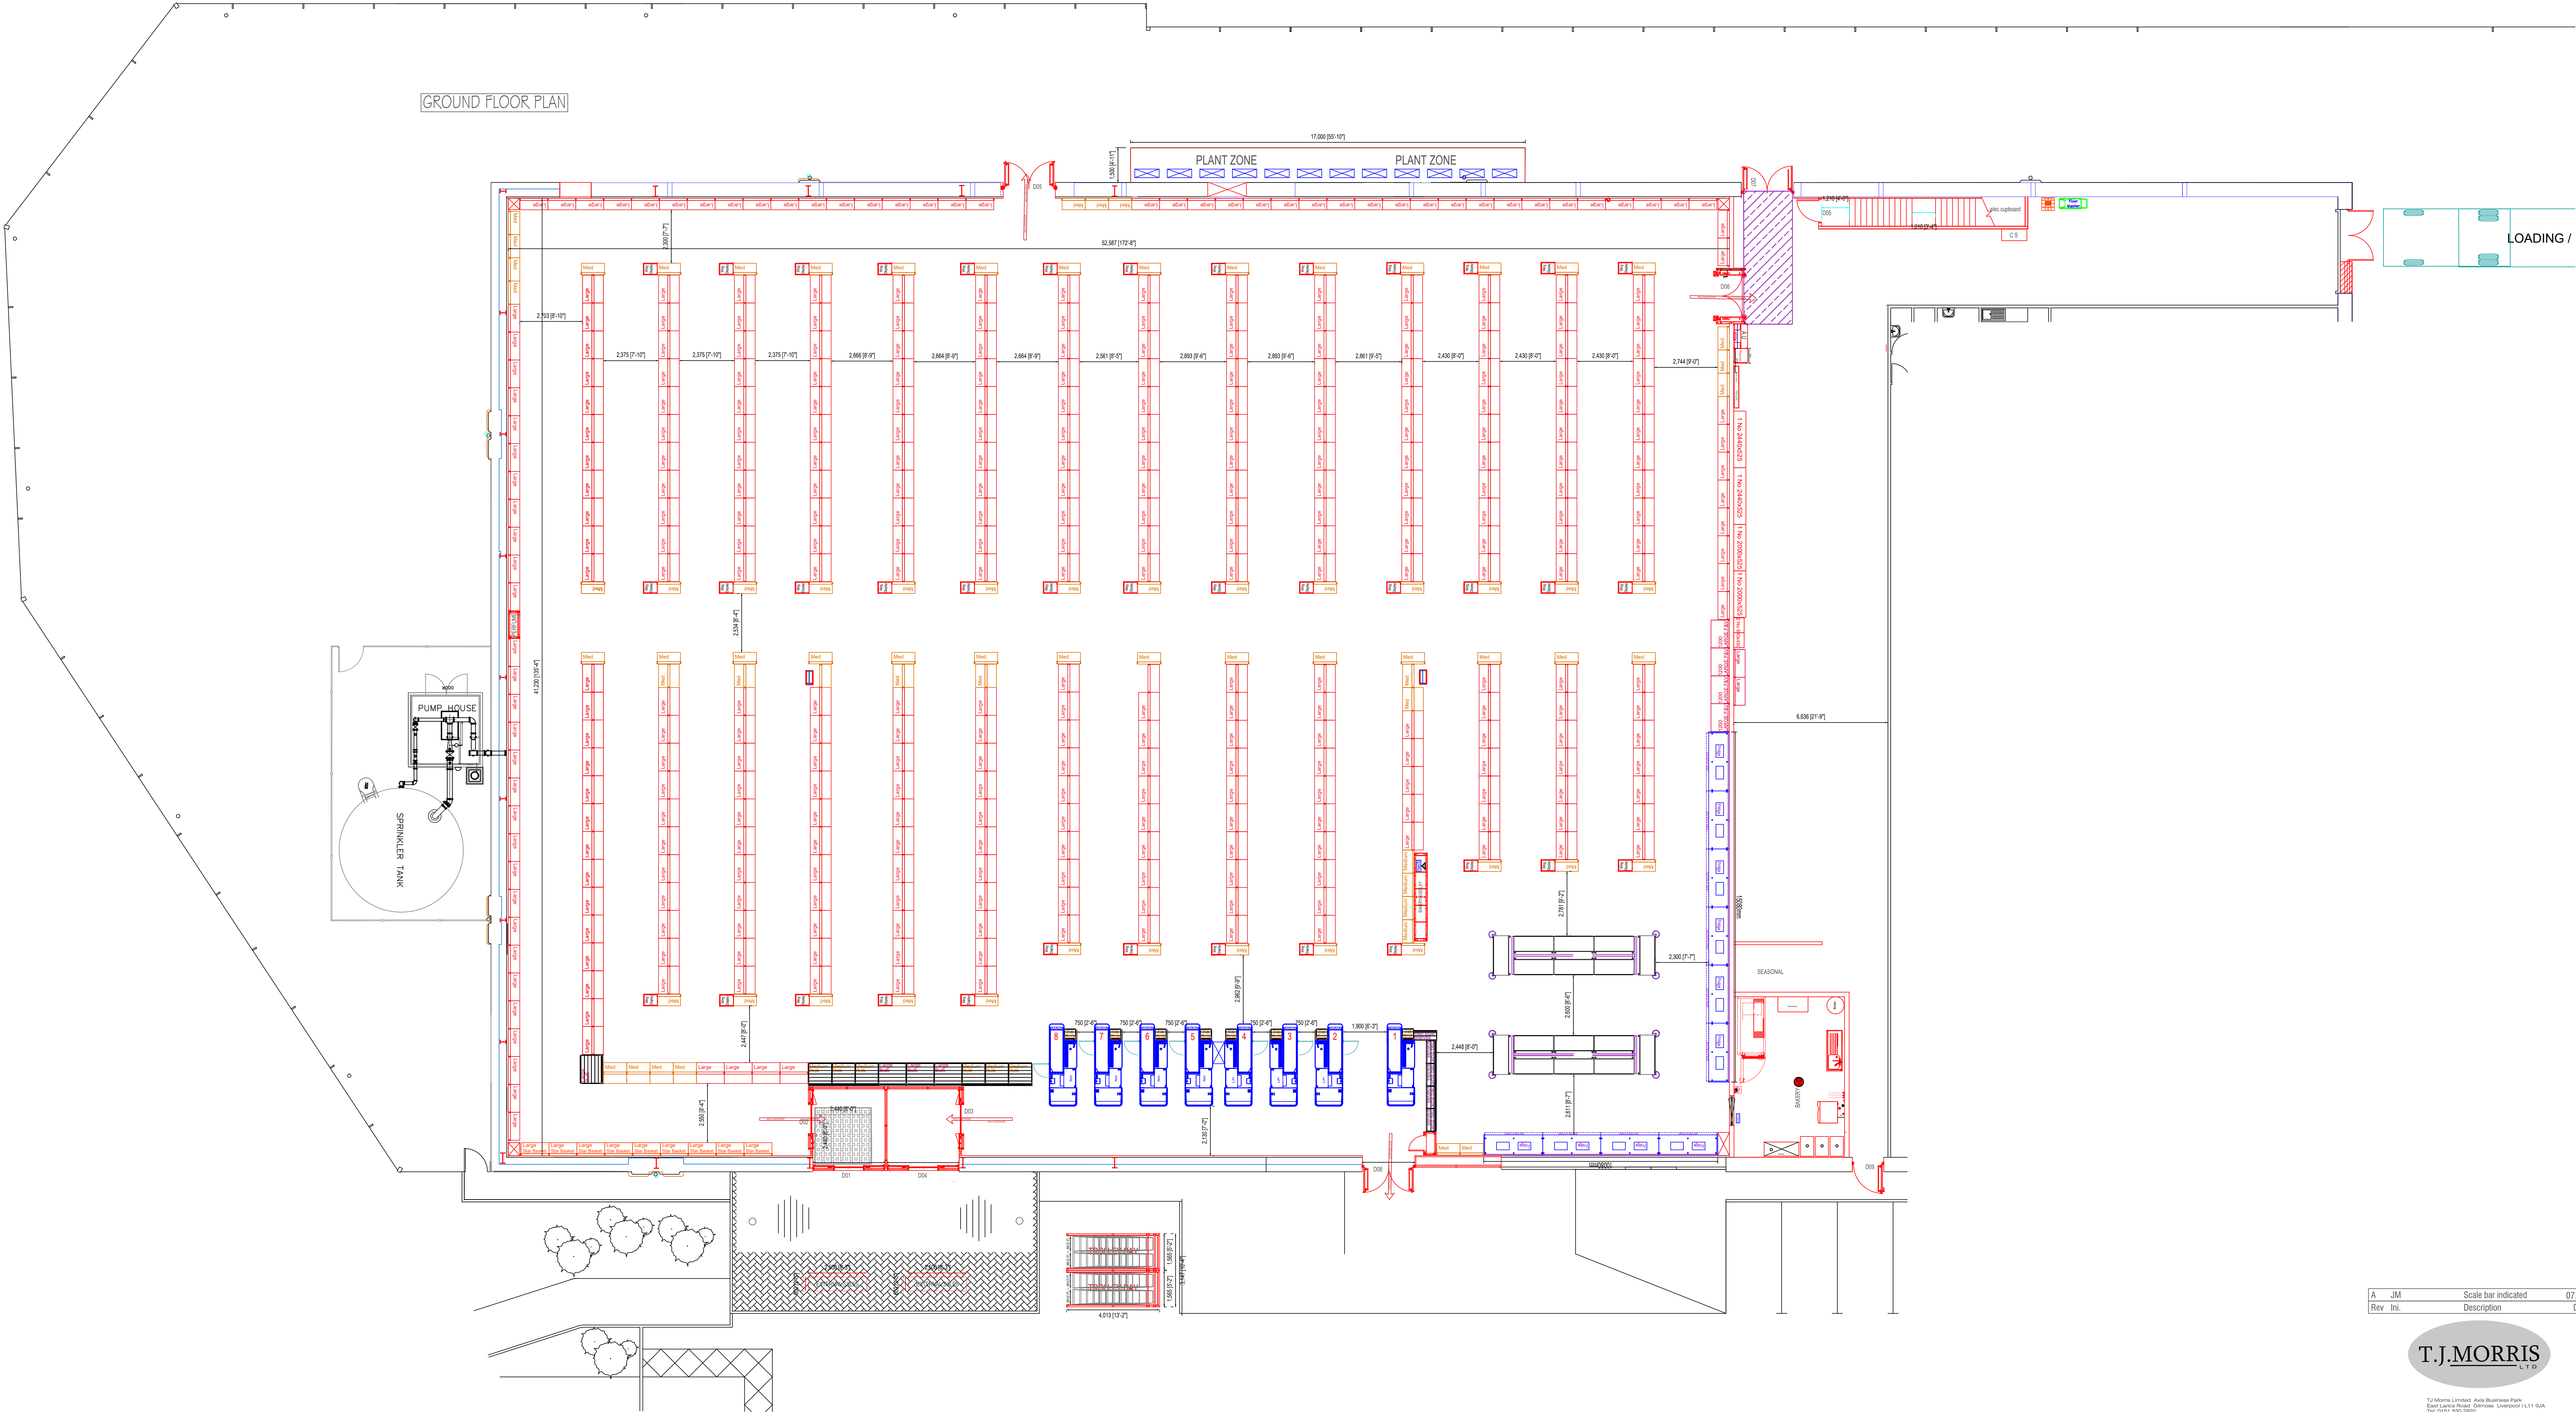

A	JM	Scale bar indicated	07.04.22
Rev	Int.	Description	Date

T.J.MORRIS LTD

T.J.Morris Limited, Avela Business Park, 2000 Llanharan Road, Gwynedd, Llanharan, LL11 1JL, UK. Tel: 0151 560 2000

Project	PENTREBACH RETAIL PARK, MERTHYR TYDFIL		
Title	PLANS AS PROPOSED FLOOR PLANS		
Date	APRIL 2022	Scale	1:100
Drawn	J.MORGAN	Checked	
Sheet Size	A0		

PLANNING		
Project No.	Draw No.	Revision
A314	113	A

