

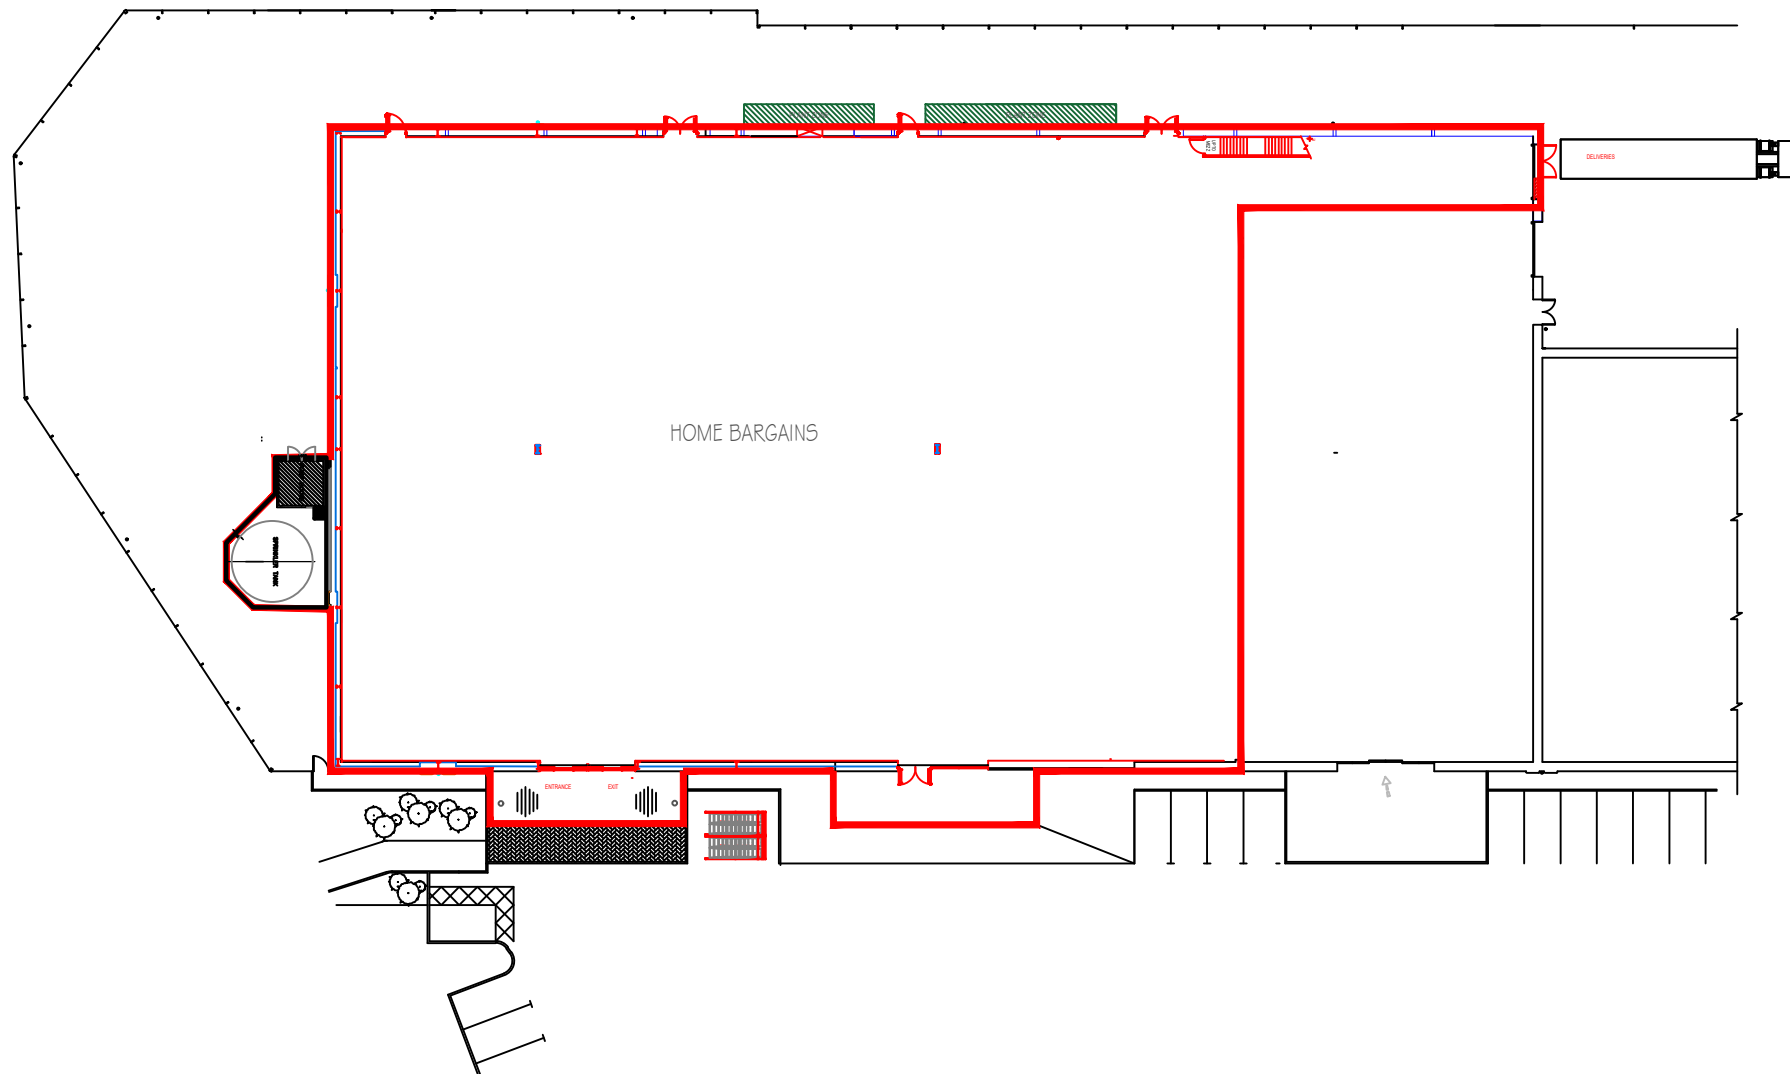


PROPOSED SITE PLAN

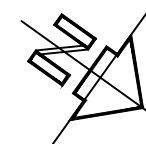

1:500

 

Rev	Ini.	Description	Date
-----	------	-------------	------

T.J.MORRIS
LTD

TJ Morris Limited Axis Business Park
East Lances Road Gilmore Liverpool L11 0JA
Tel: 0151 530 2920

Title PROPOSED SITE PLAN PENTREBACH RETAIL PARK, MERTHYR TYDFIL			
Date March 2022	Scale 1:500		Sheet Size A3
Drawn		Checked	
Issued for. PLANNING			
Project No. A314		Drwg.No.	Revision