




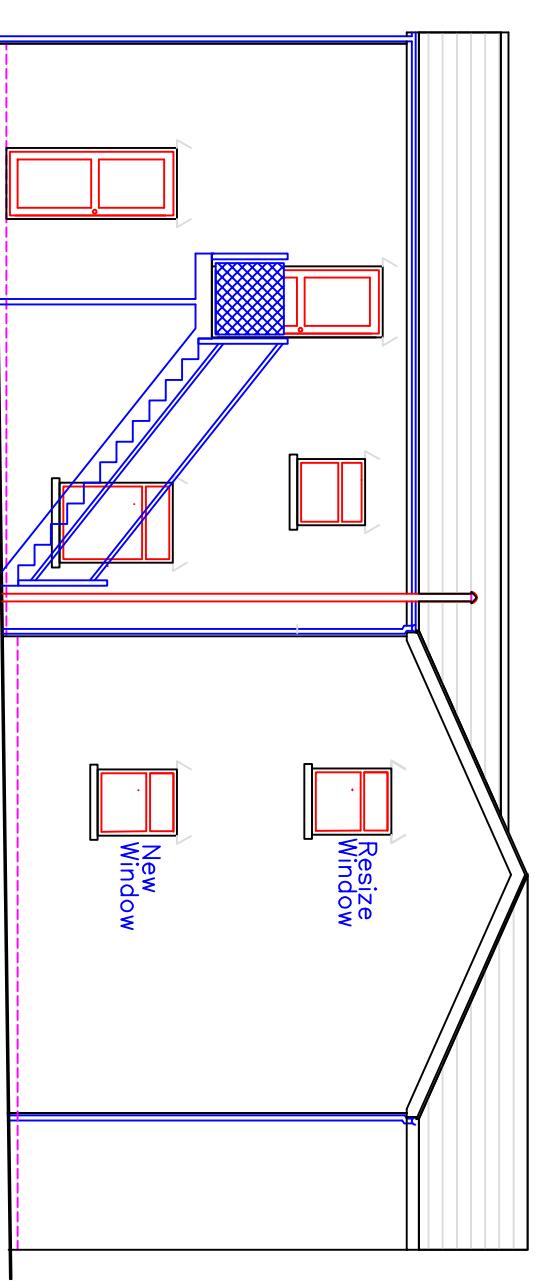


Proposed Side Elevation

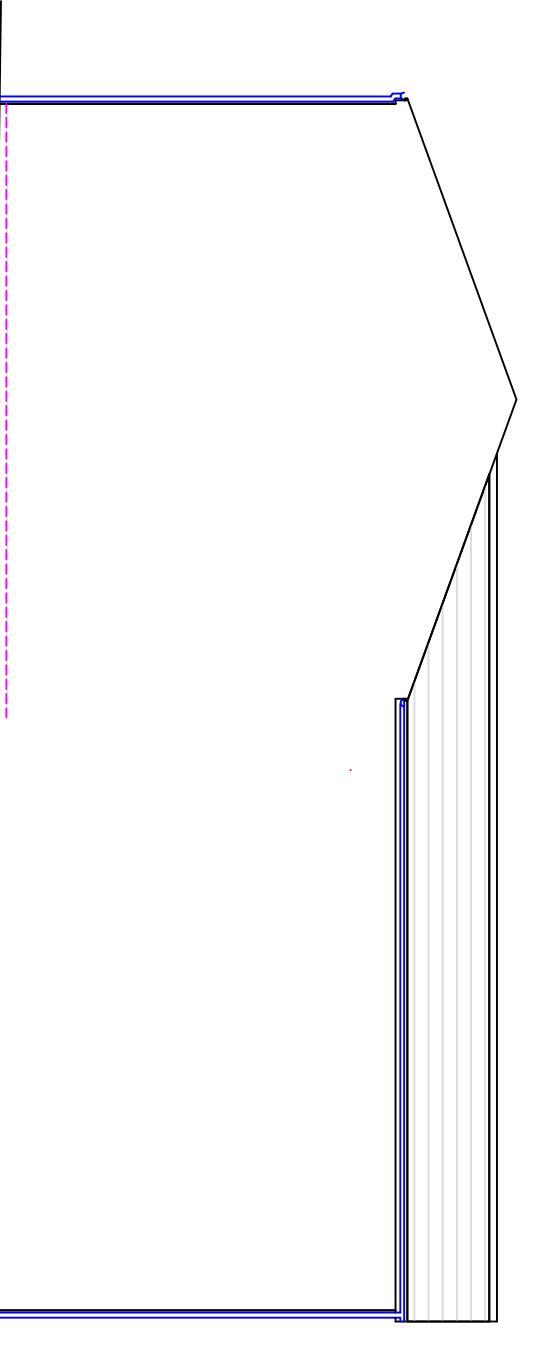


Proposed Side Elevation

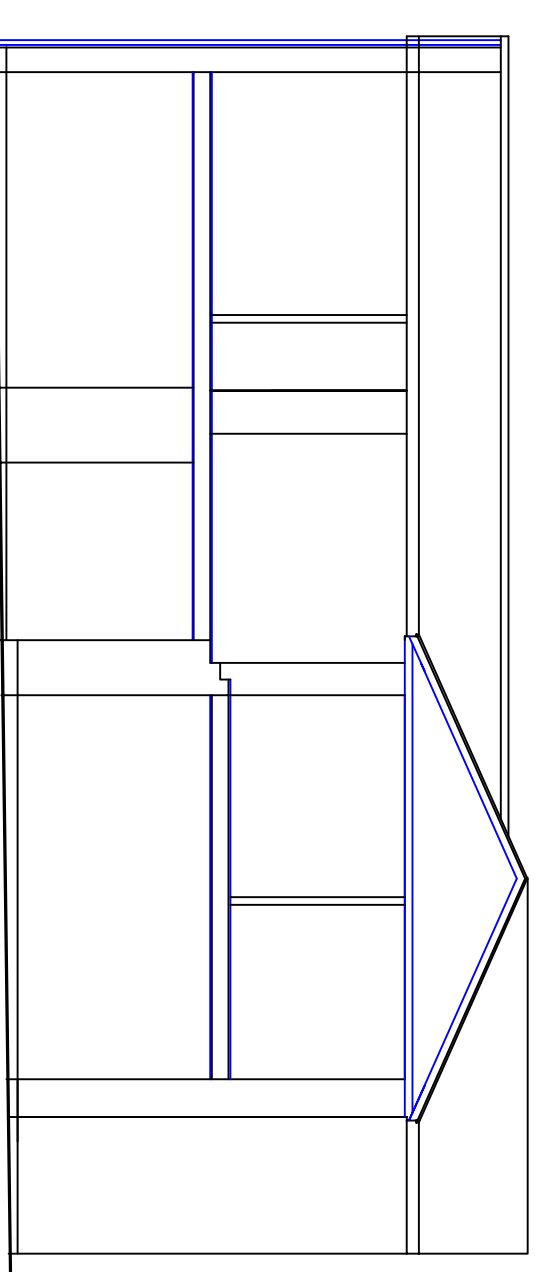


Proposed Section

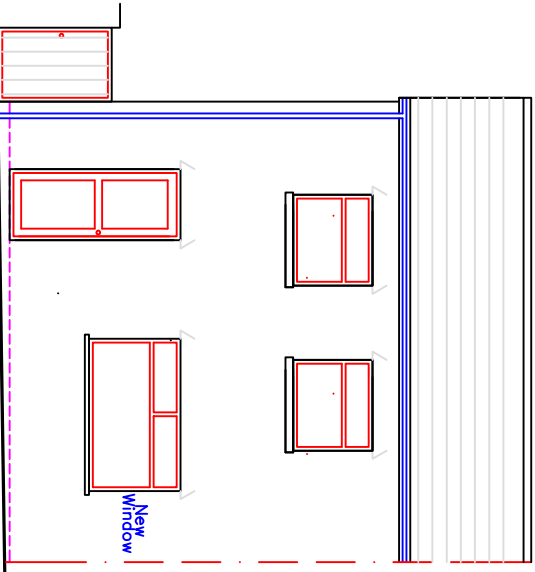


Proposed Front Elevation

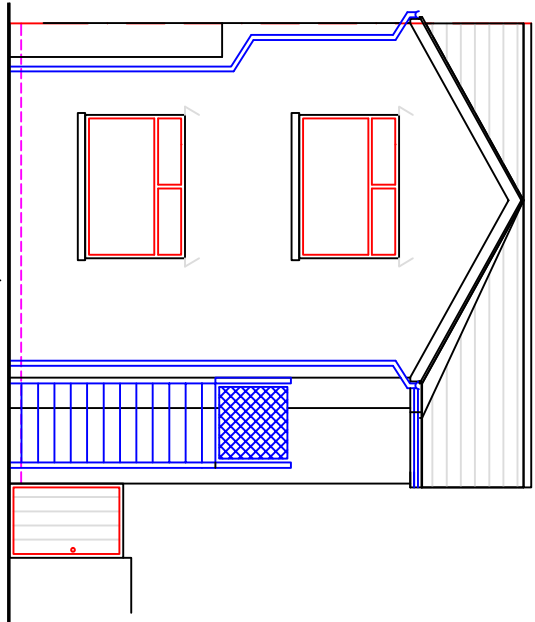


Proposed Rear Elevation

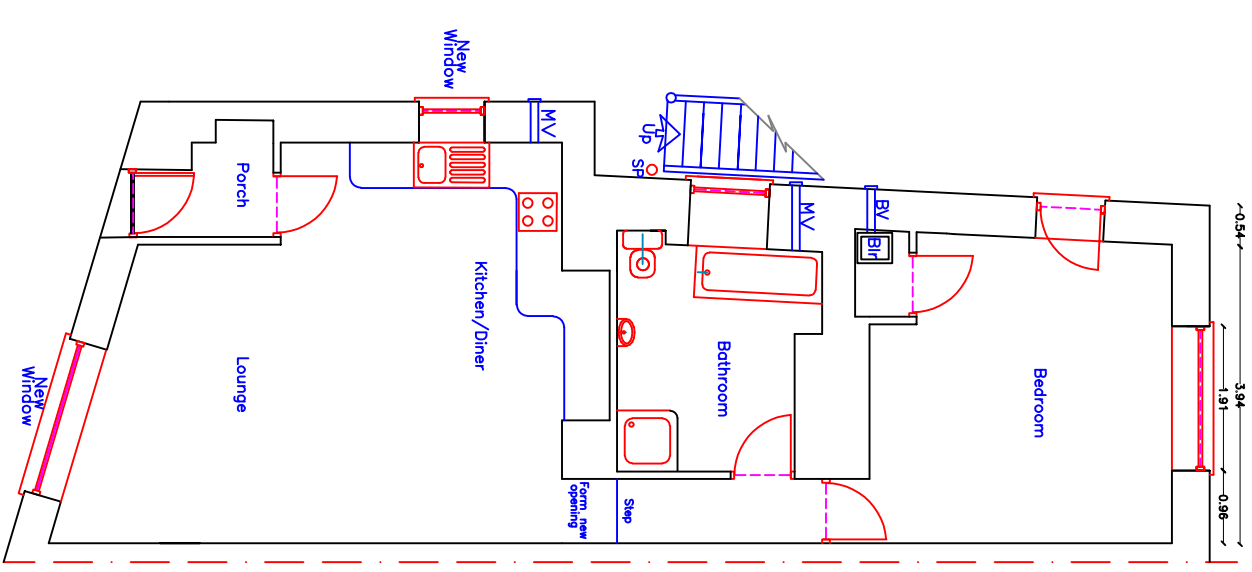


Proposed Ground Floor Plan
Flat 1

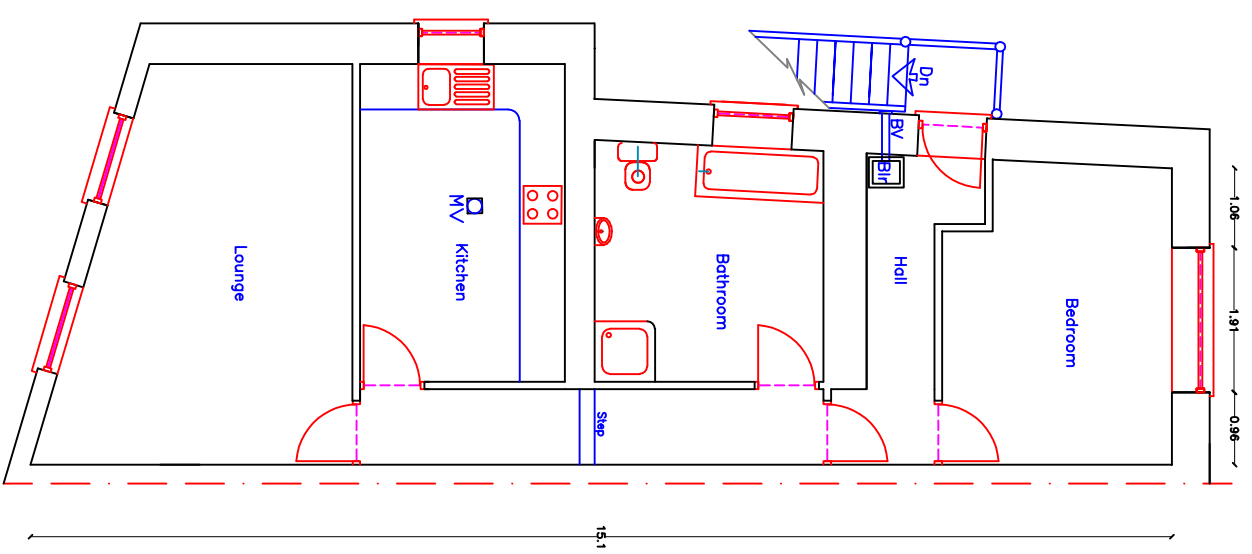


Proposed First Floor Plan
Flat 2

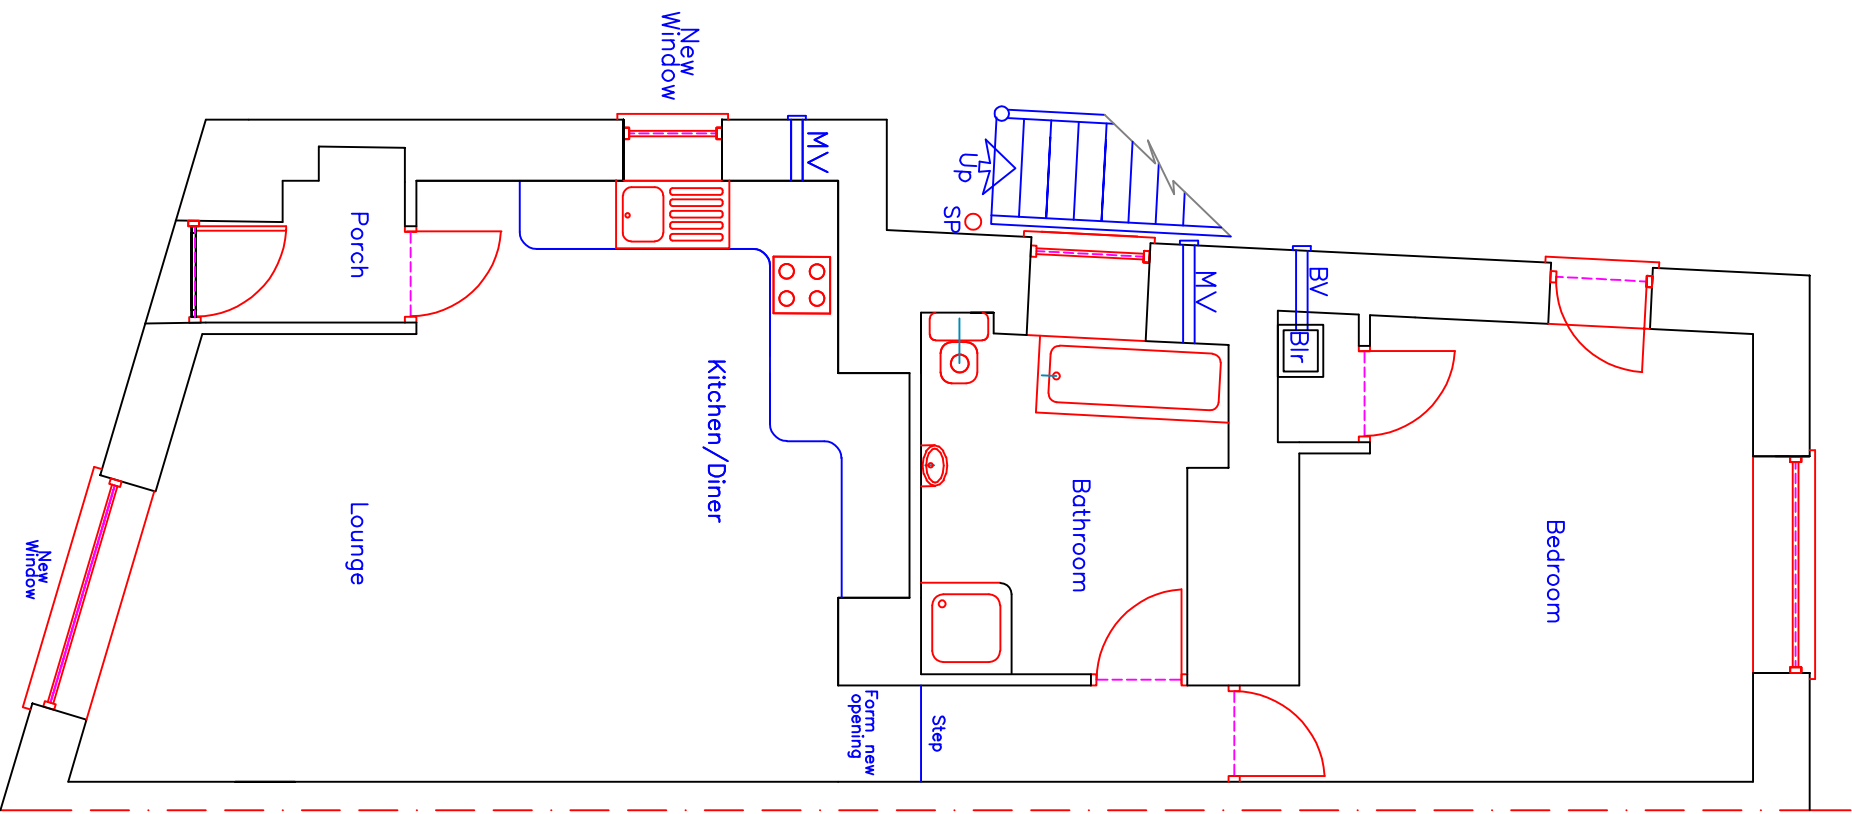

Proposed Ground Floor Plan
Flat 1 1:75

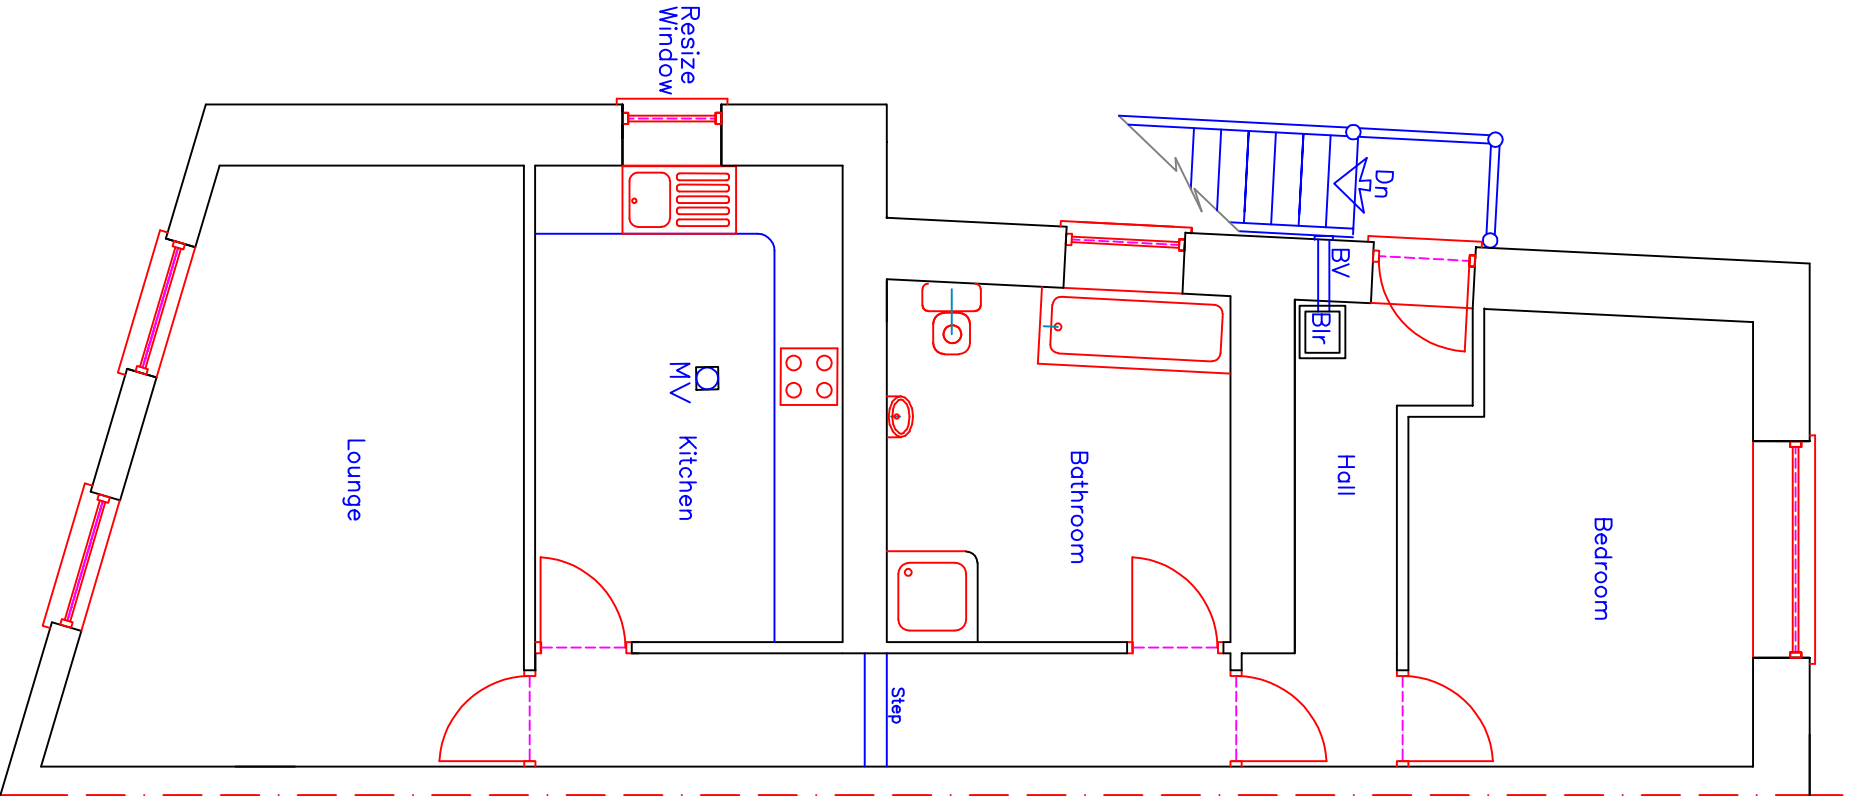

Proposed First Floor Plan
Flat 2 1:75

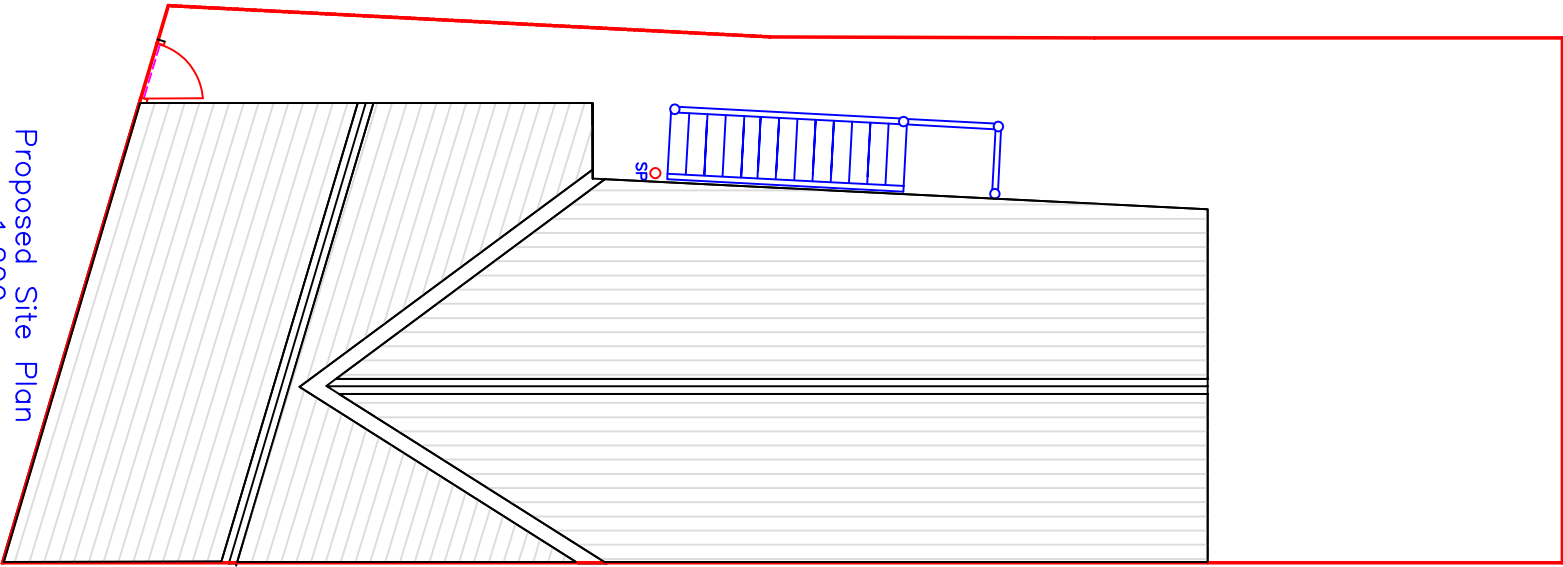

Proposed Site Plan
1:200



Issued Only for Purpose Indicated	
Drawing Status: FOR PLANNING PURPOSES ONLY	
Address	32 Victoria Street Dowlais Merthyr Tydfil CF48 3RN
Project	Proposed Change of Use from Commercial to Two Self-Contained Flats
Title	Date03.06.2020
Proposed Plans, Elevations & Sections	Scale1:75, 1:100
	Paper1:200
	Drwg NoA2
VICTORIA_32_02	