




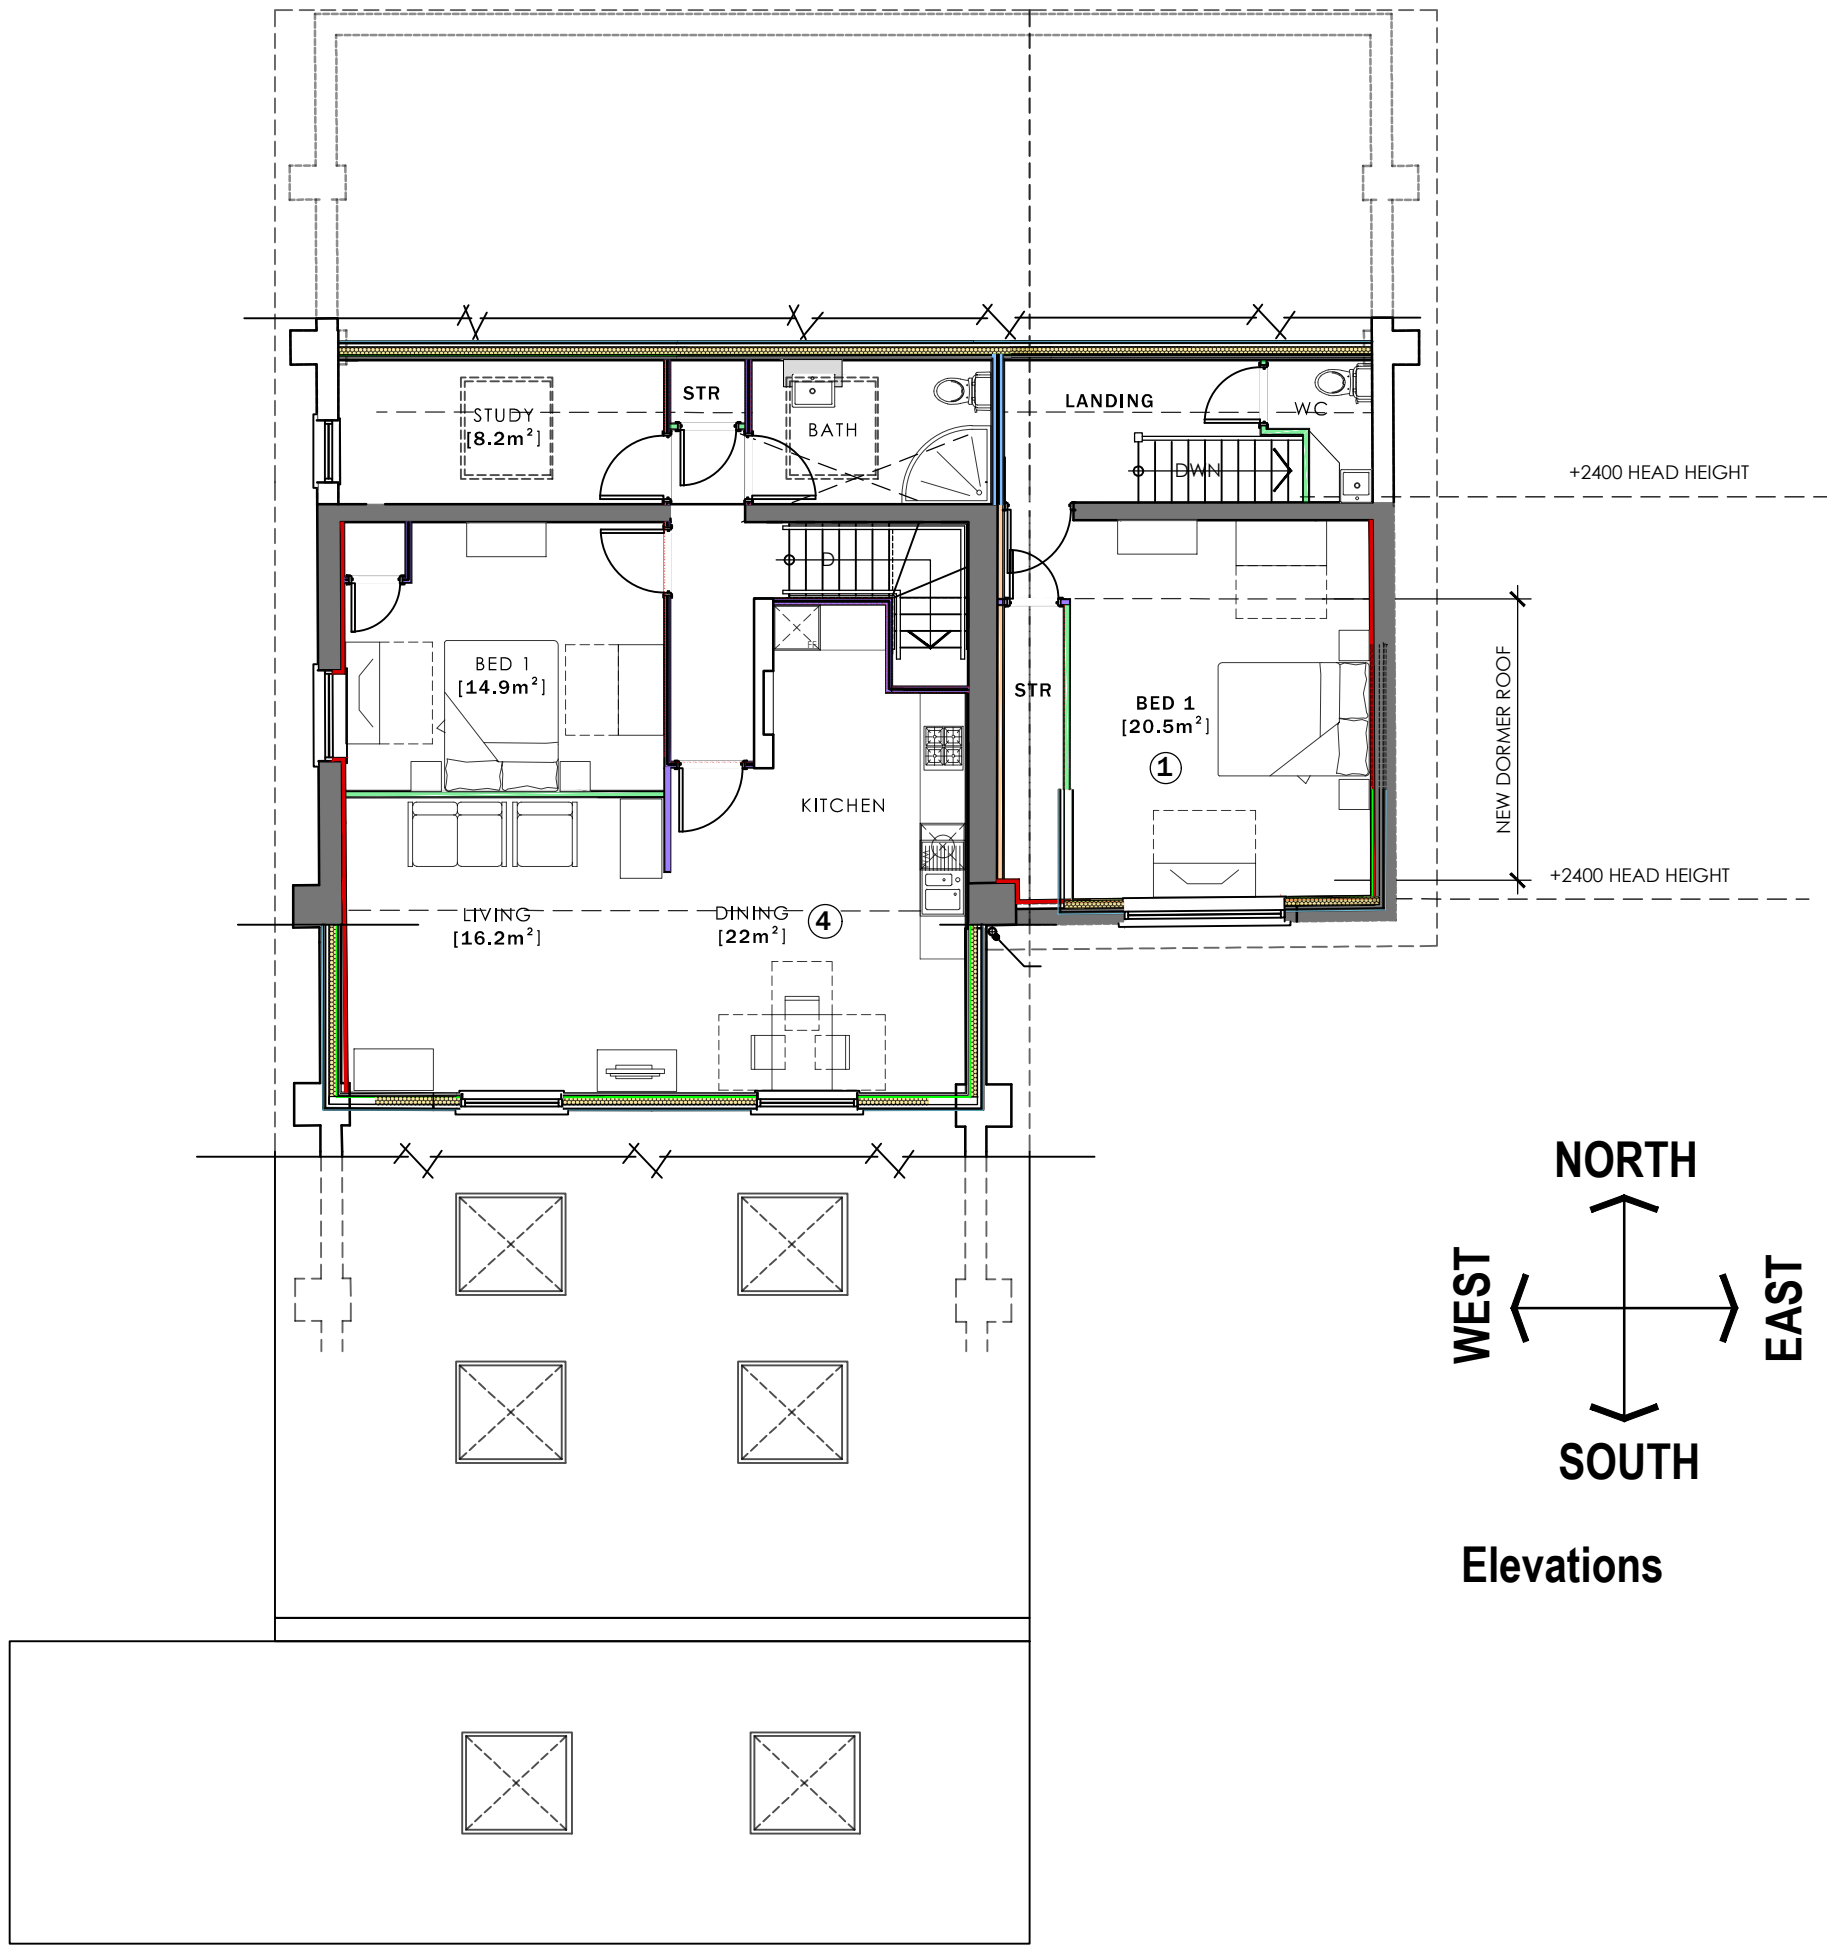

ROOF VOID PLAN

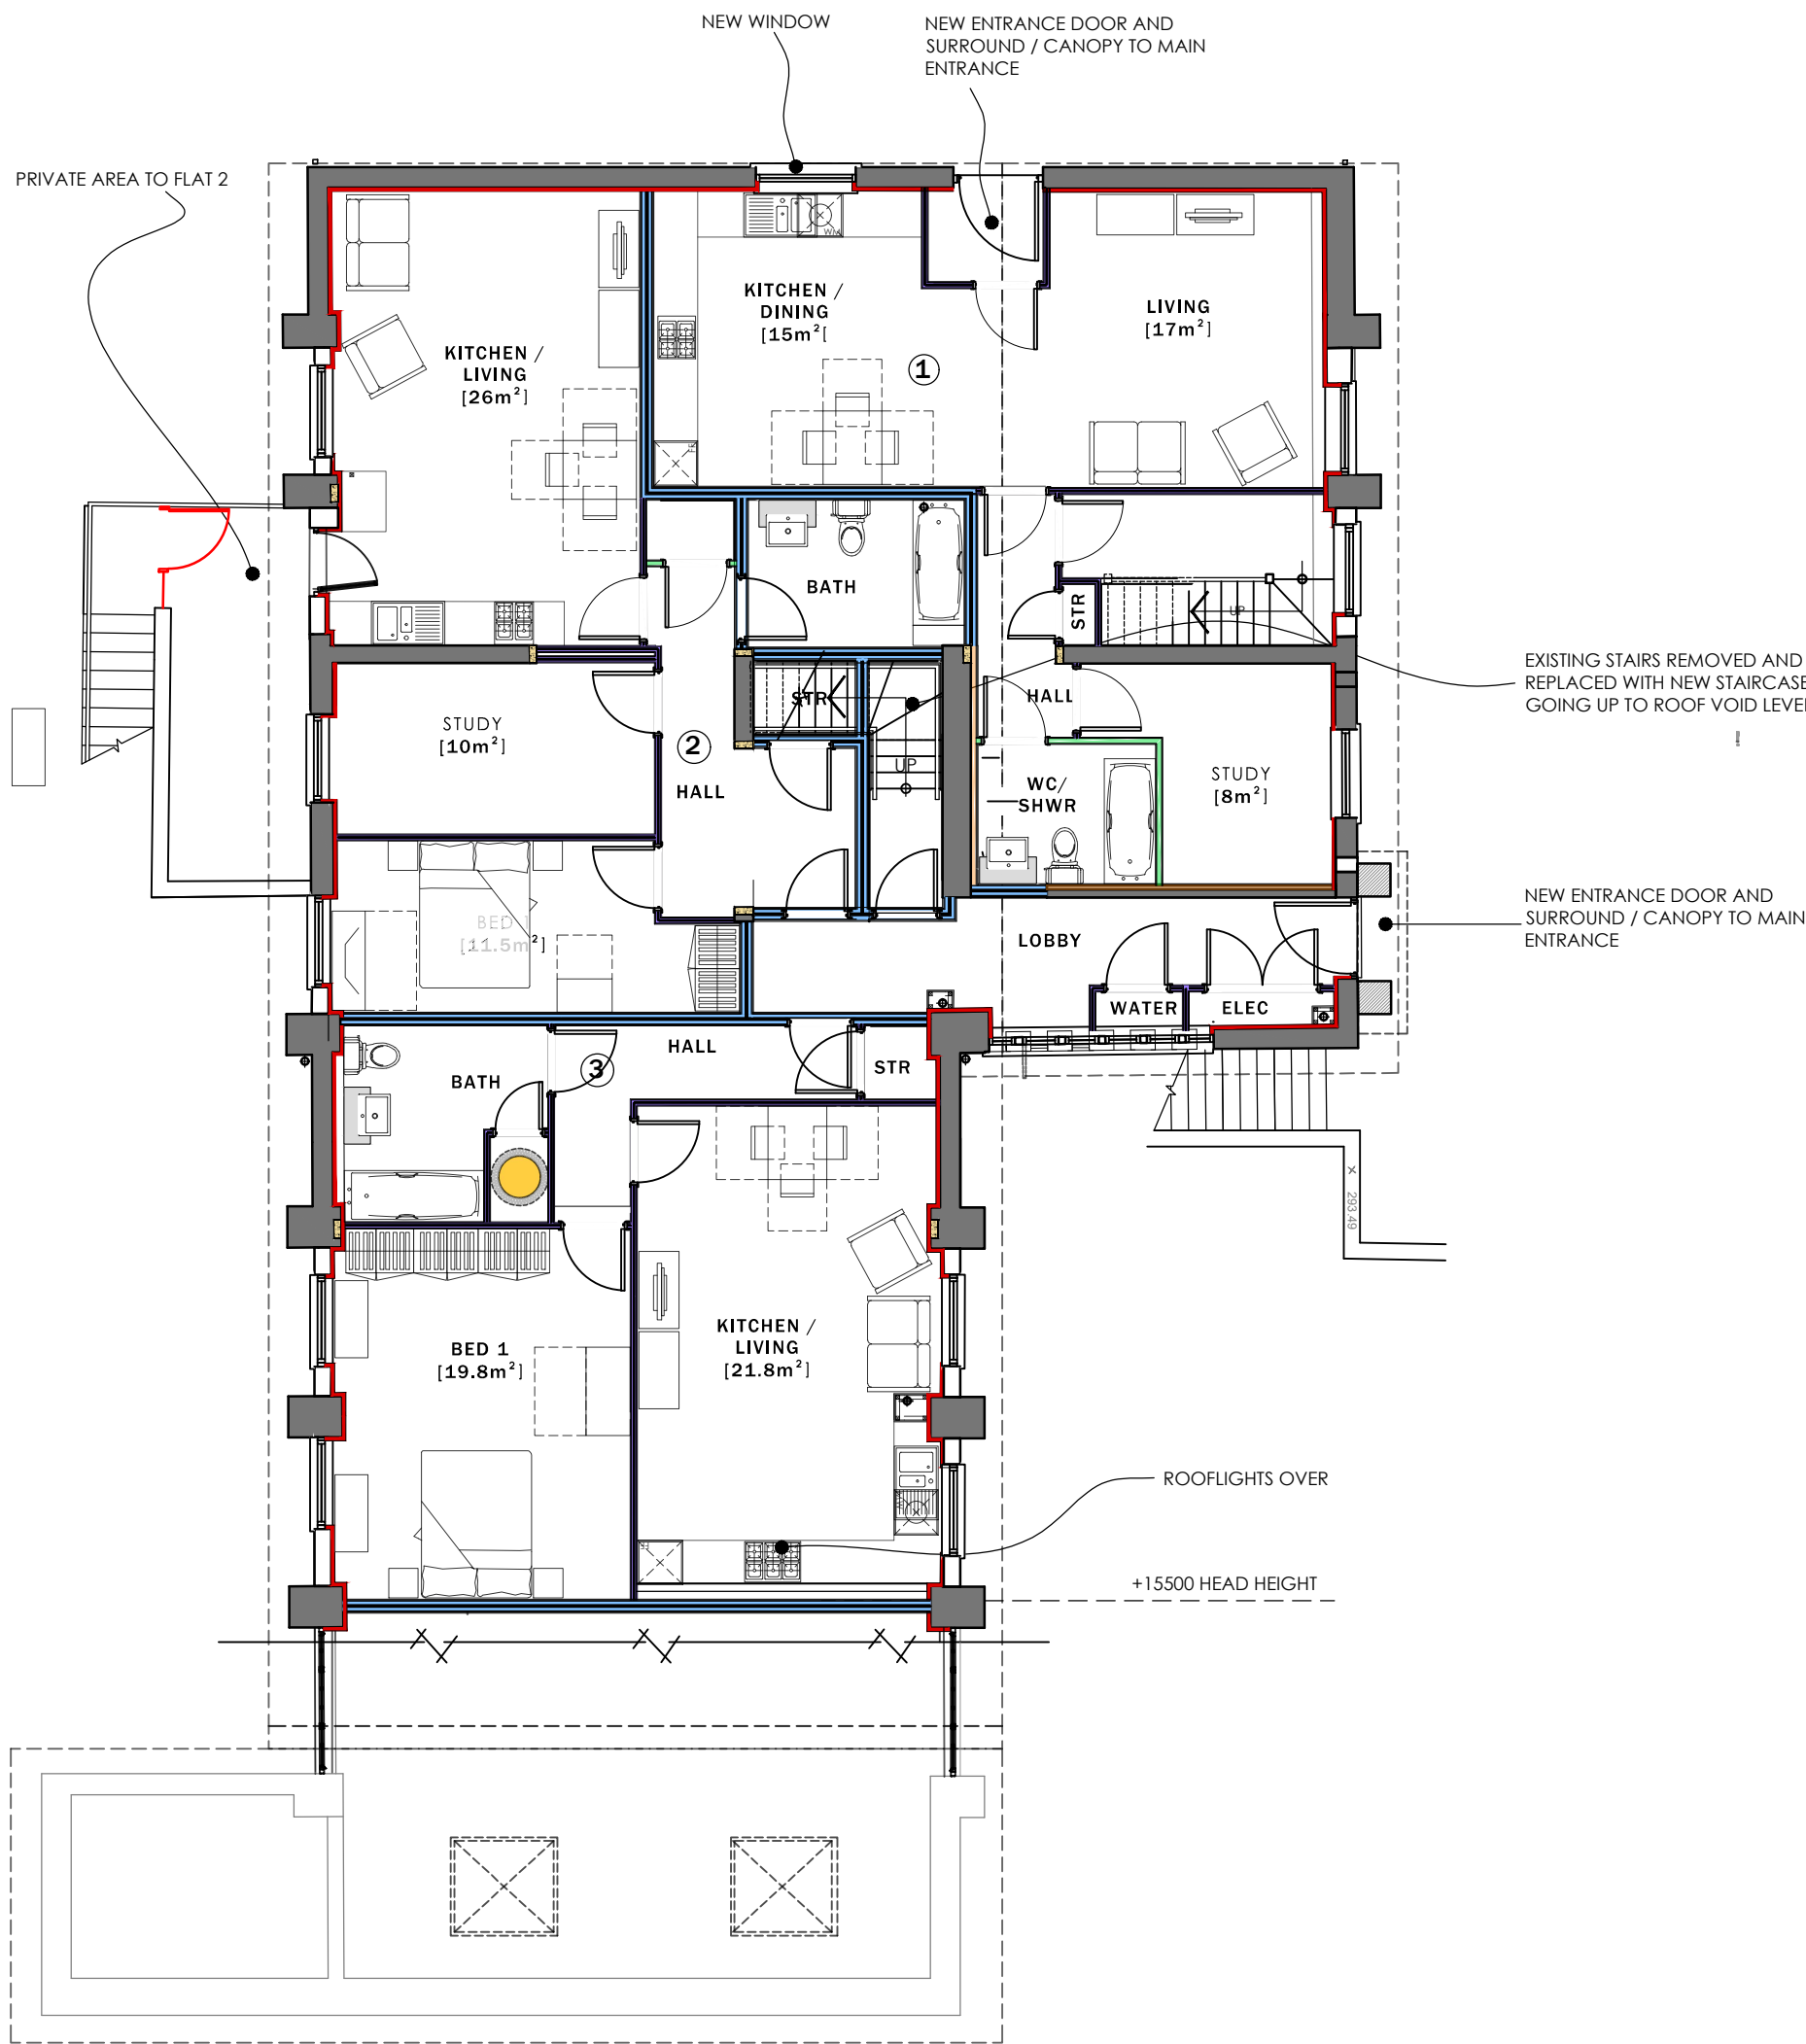


GROUND PLAN

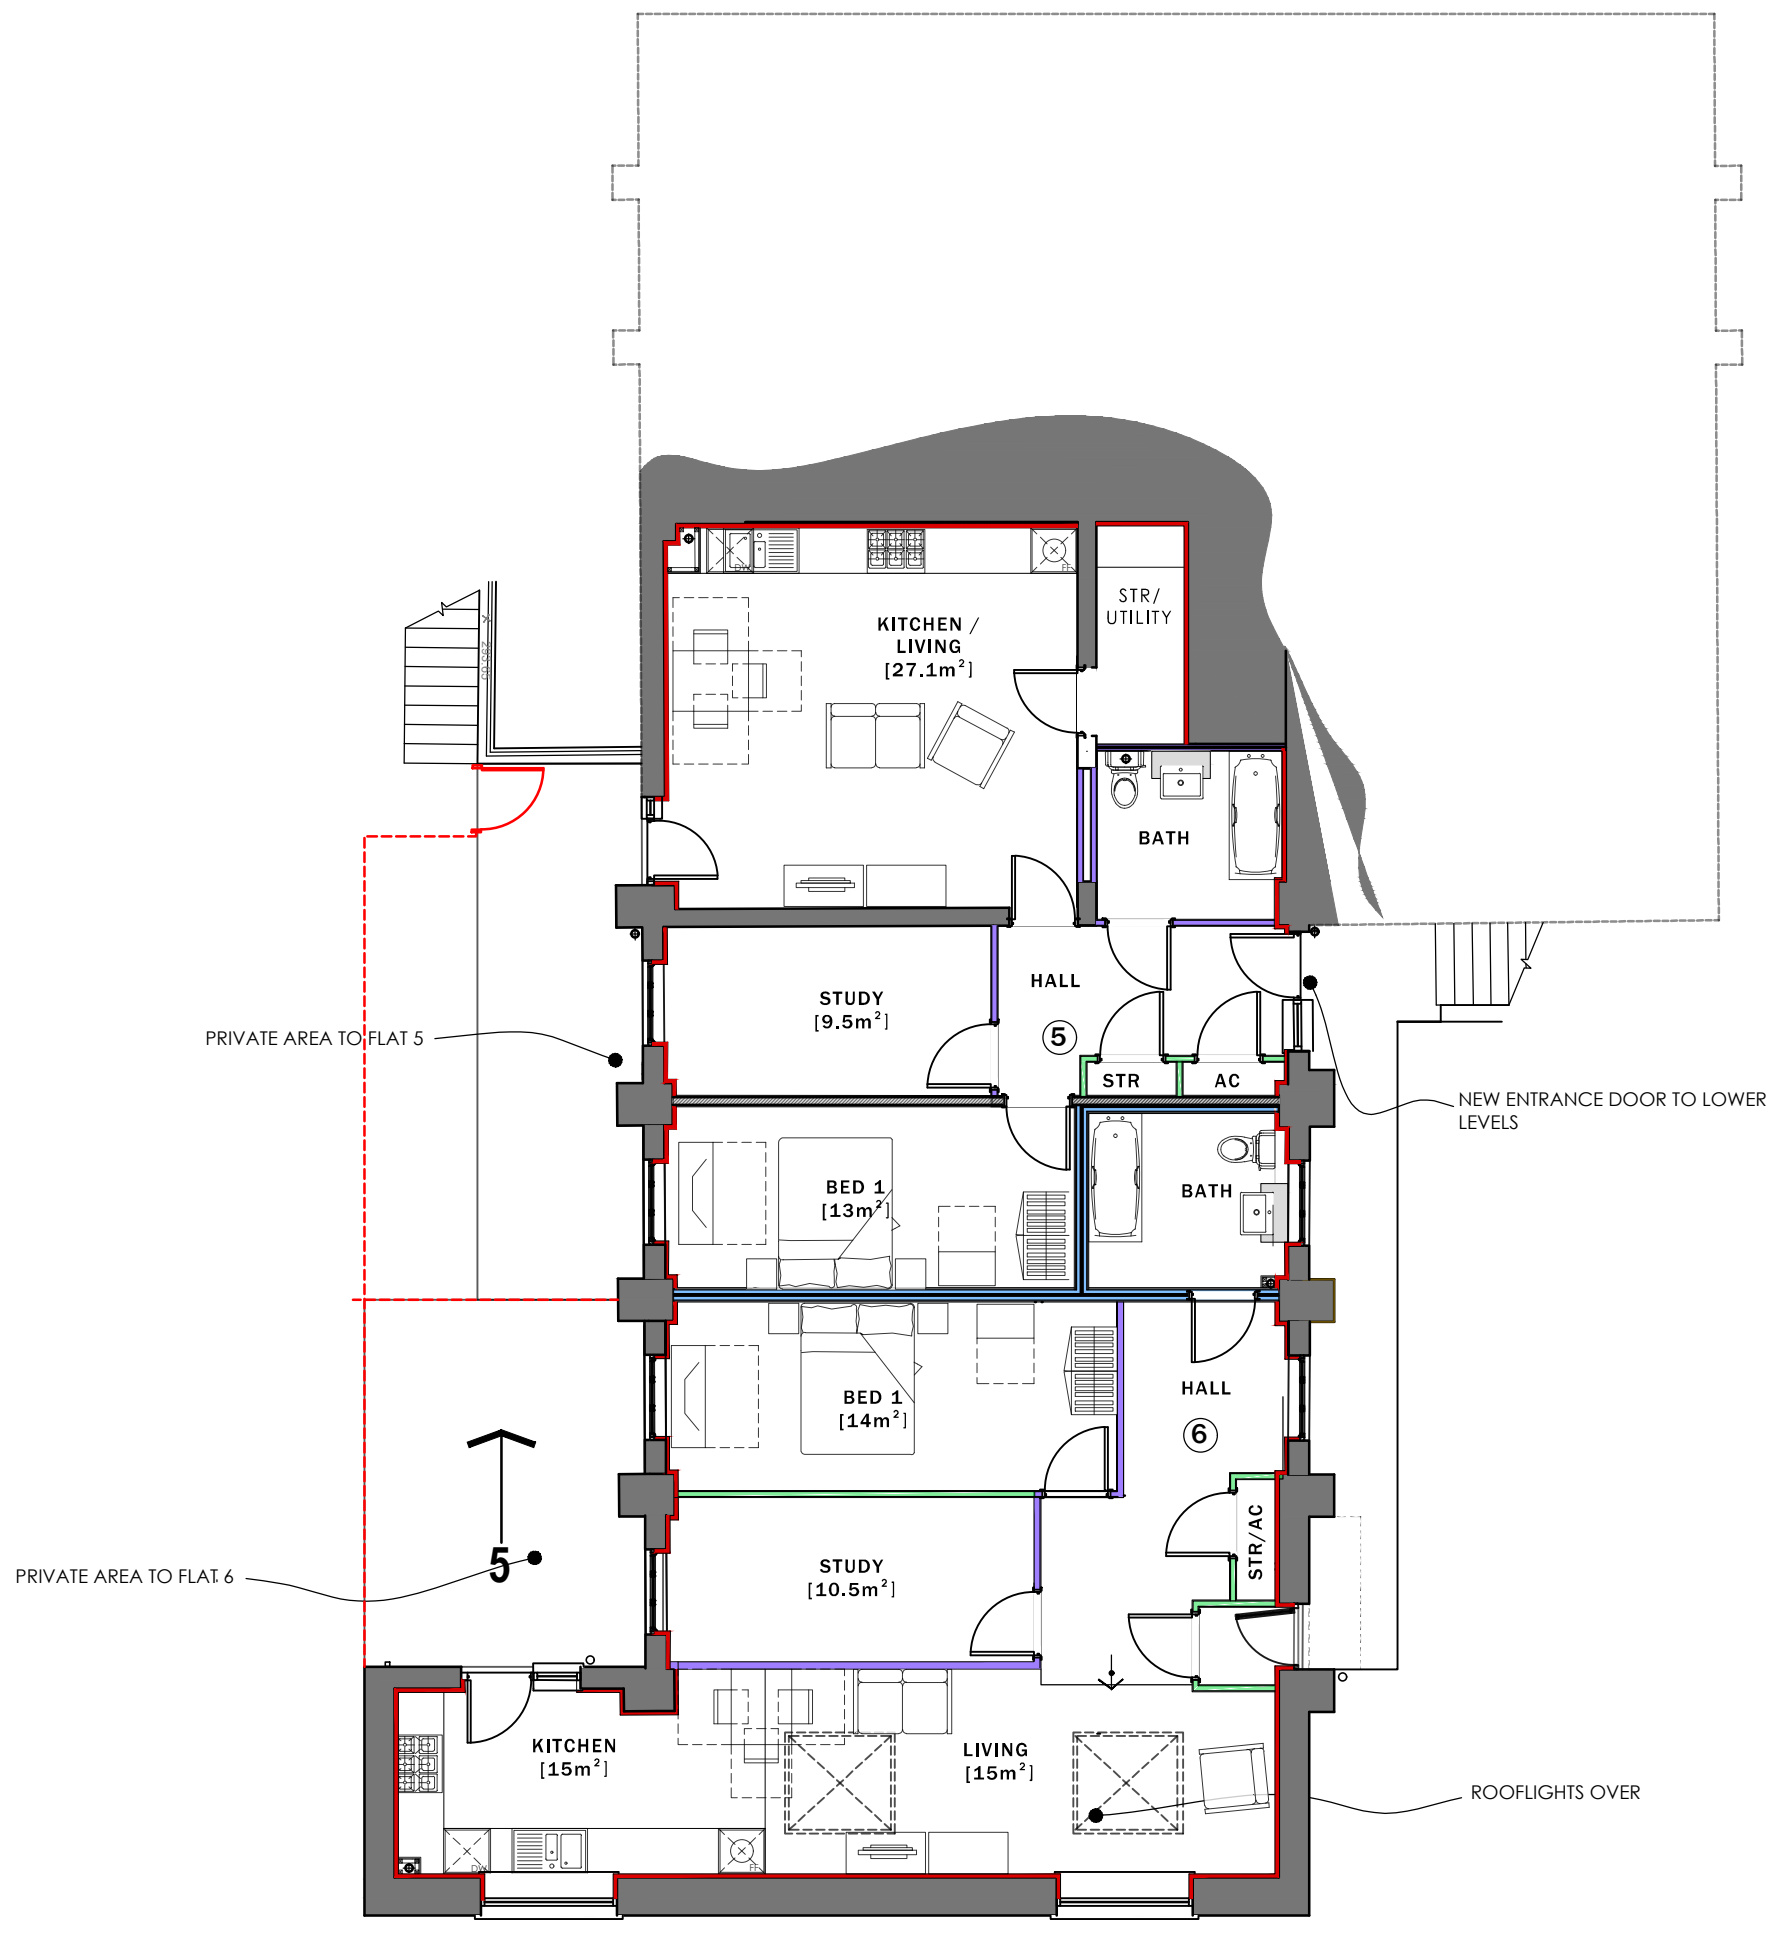

LOWER GROUND PLAN

PROPOSED FLOOR PLANS

 

Drawing Purpose
FEASIBILITY

Client	Drawing No	Scale	Revision
Mr A Thomas	LT2116.04.01	1:100 @A1	F
Job Title	Drawing Title	Date	Checked
Wesley Chapel, Dowlais	Proposed Floor Plans	Oct 21	KWL

Revisions	Comments
REV.A Nov/21	REVISIONS TO SUIT CLIENT COMMENTS
REV.B Nov/21	PLANS UPDATED TO SUIT AS BUILT
REV.C Apr/22	PLANS FURTHER REVISED TO SUIT AS BUILT
REV.D April/22	ELEVATION TITLE UPDATED TO INCLUDE COMPASS ANNOTATION
REV.E June/24	PLANS UPDATED TO SUIT AS BUILT
REV.F Jul/24	PLANS FURTHER REVISED TO SUIT AS BUILT
REV.G	COMMENTS

Do not scale from this drawing.
The users of this drawing shall check all dimensions & report all errors and omissions to LeTrucco Design.
This drawing is copyright. It must not be copied, used or disclosed to third parties without prior permission of LeTrucco Design.