



Single
Garage

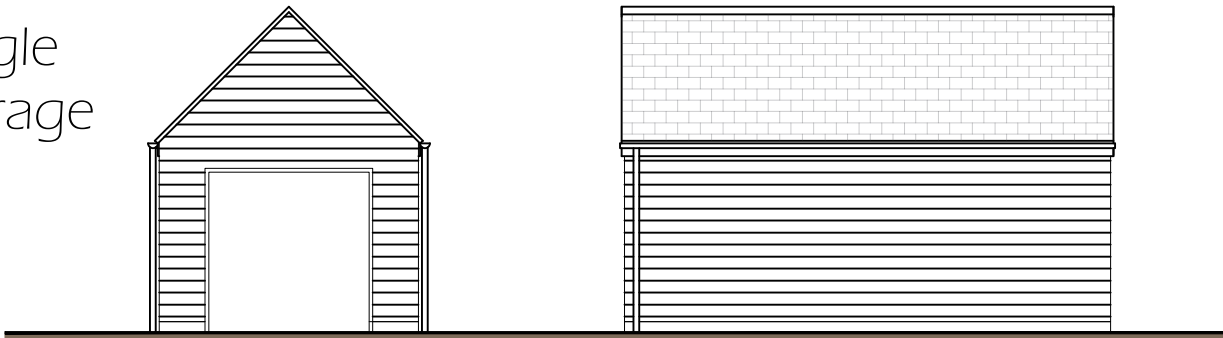


Front Elevation

Side Elevation

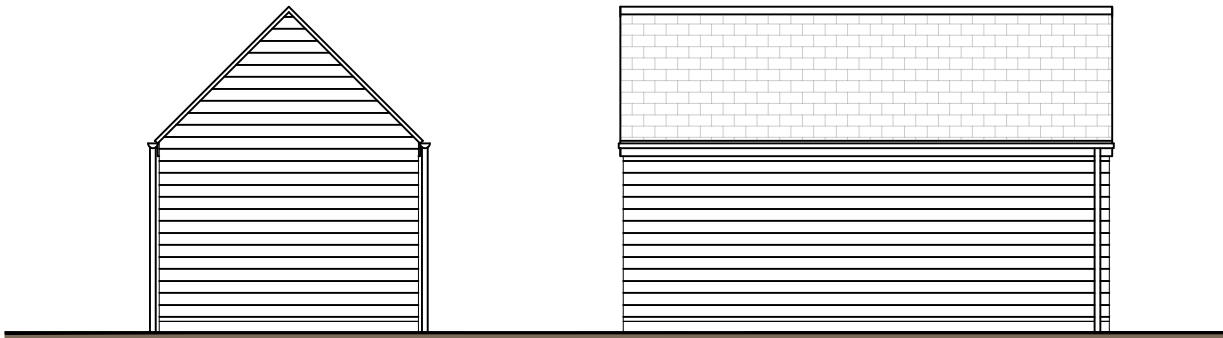


Rear Elevation

Side Elevation

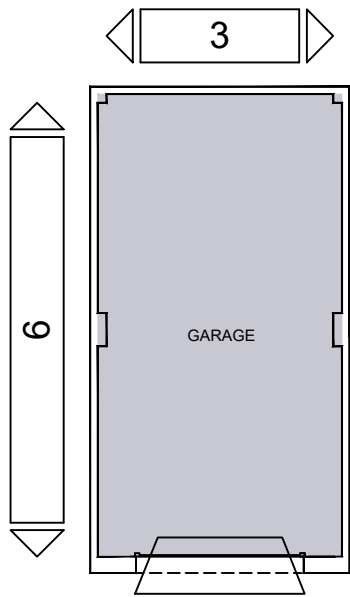


Floor Plan

Double
Shared
Garage

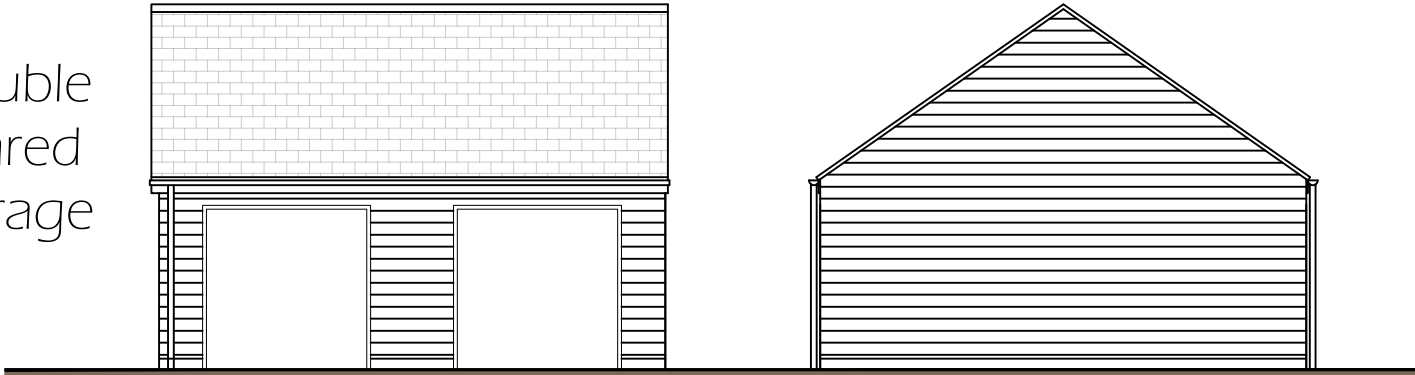


Front Elevation

Side Elevation

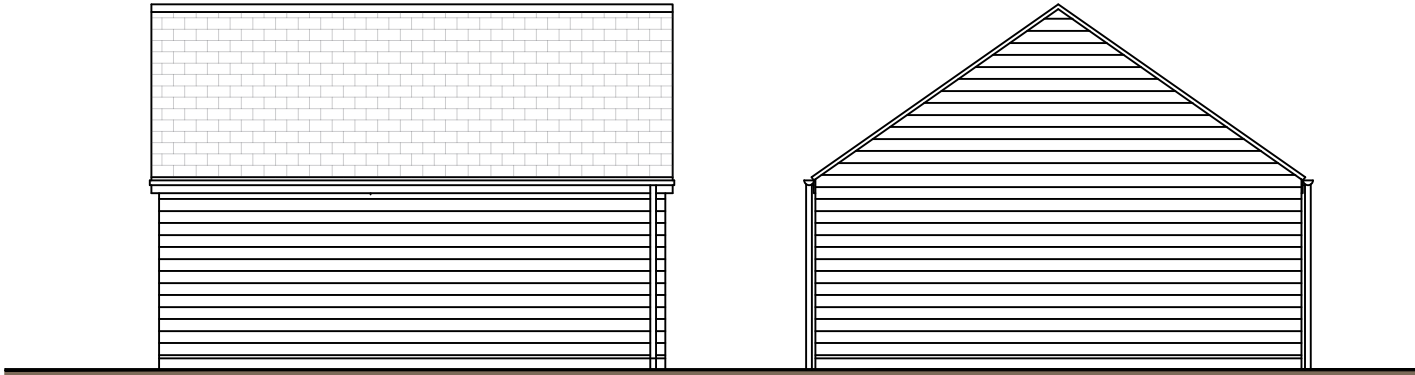

Rear Elevation

Side Elevation

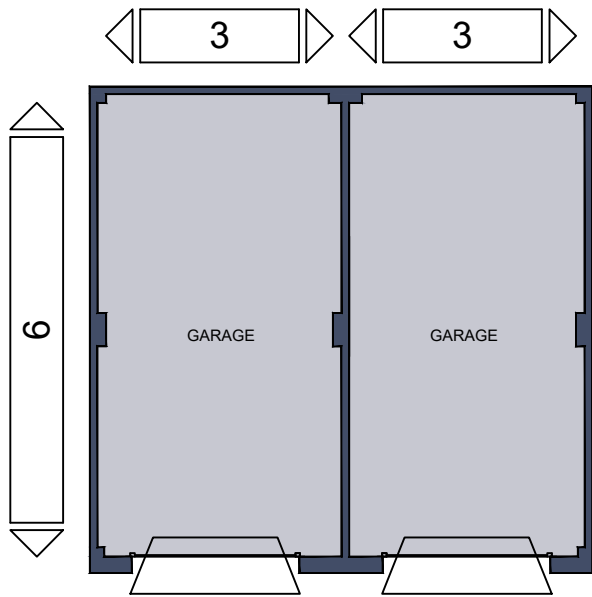

Floor Plan



CLIENT Davies Homes	SCALE @ A3 1:100	DATE May '23	DRAWN BY elh	REV.	DESCRIPTION	DATE
JOB TITLE Dragon Parc	JOB NO. 2124	DRAWING NO. G1-PL-01	REVISION -			
DRAWING TITLE Garage Planning Drawings Sheet 1	© Hammond Architectural Limited 2022 Figured dimensions must be taken in preference to scaled dimensions and any discrepancies are to be referred to Hammond Architectural Ltd. Contractors, subcontractors and suppliers must verify all dimensions on site before commencing any work or making any workshop drawings.					



t. 01633 844970
e. info@hammond-ltd.co.uk

www.hammond-ltd.co.uk