
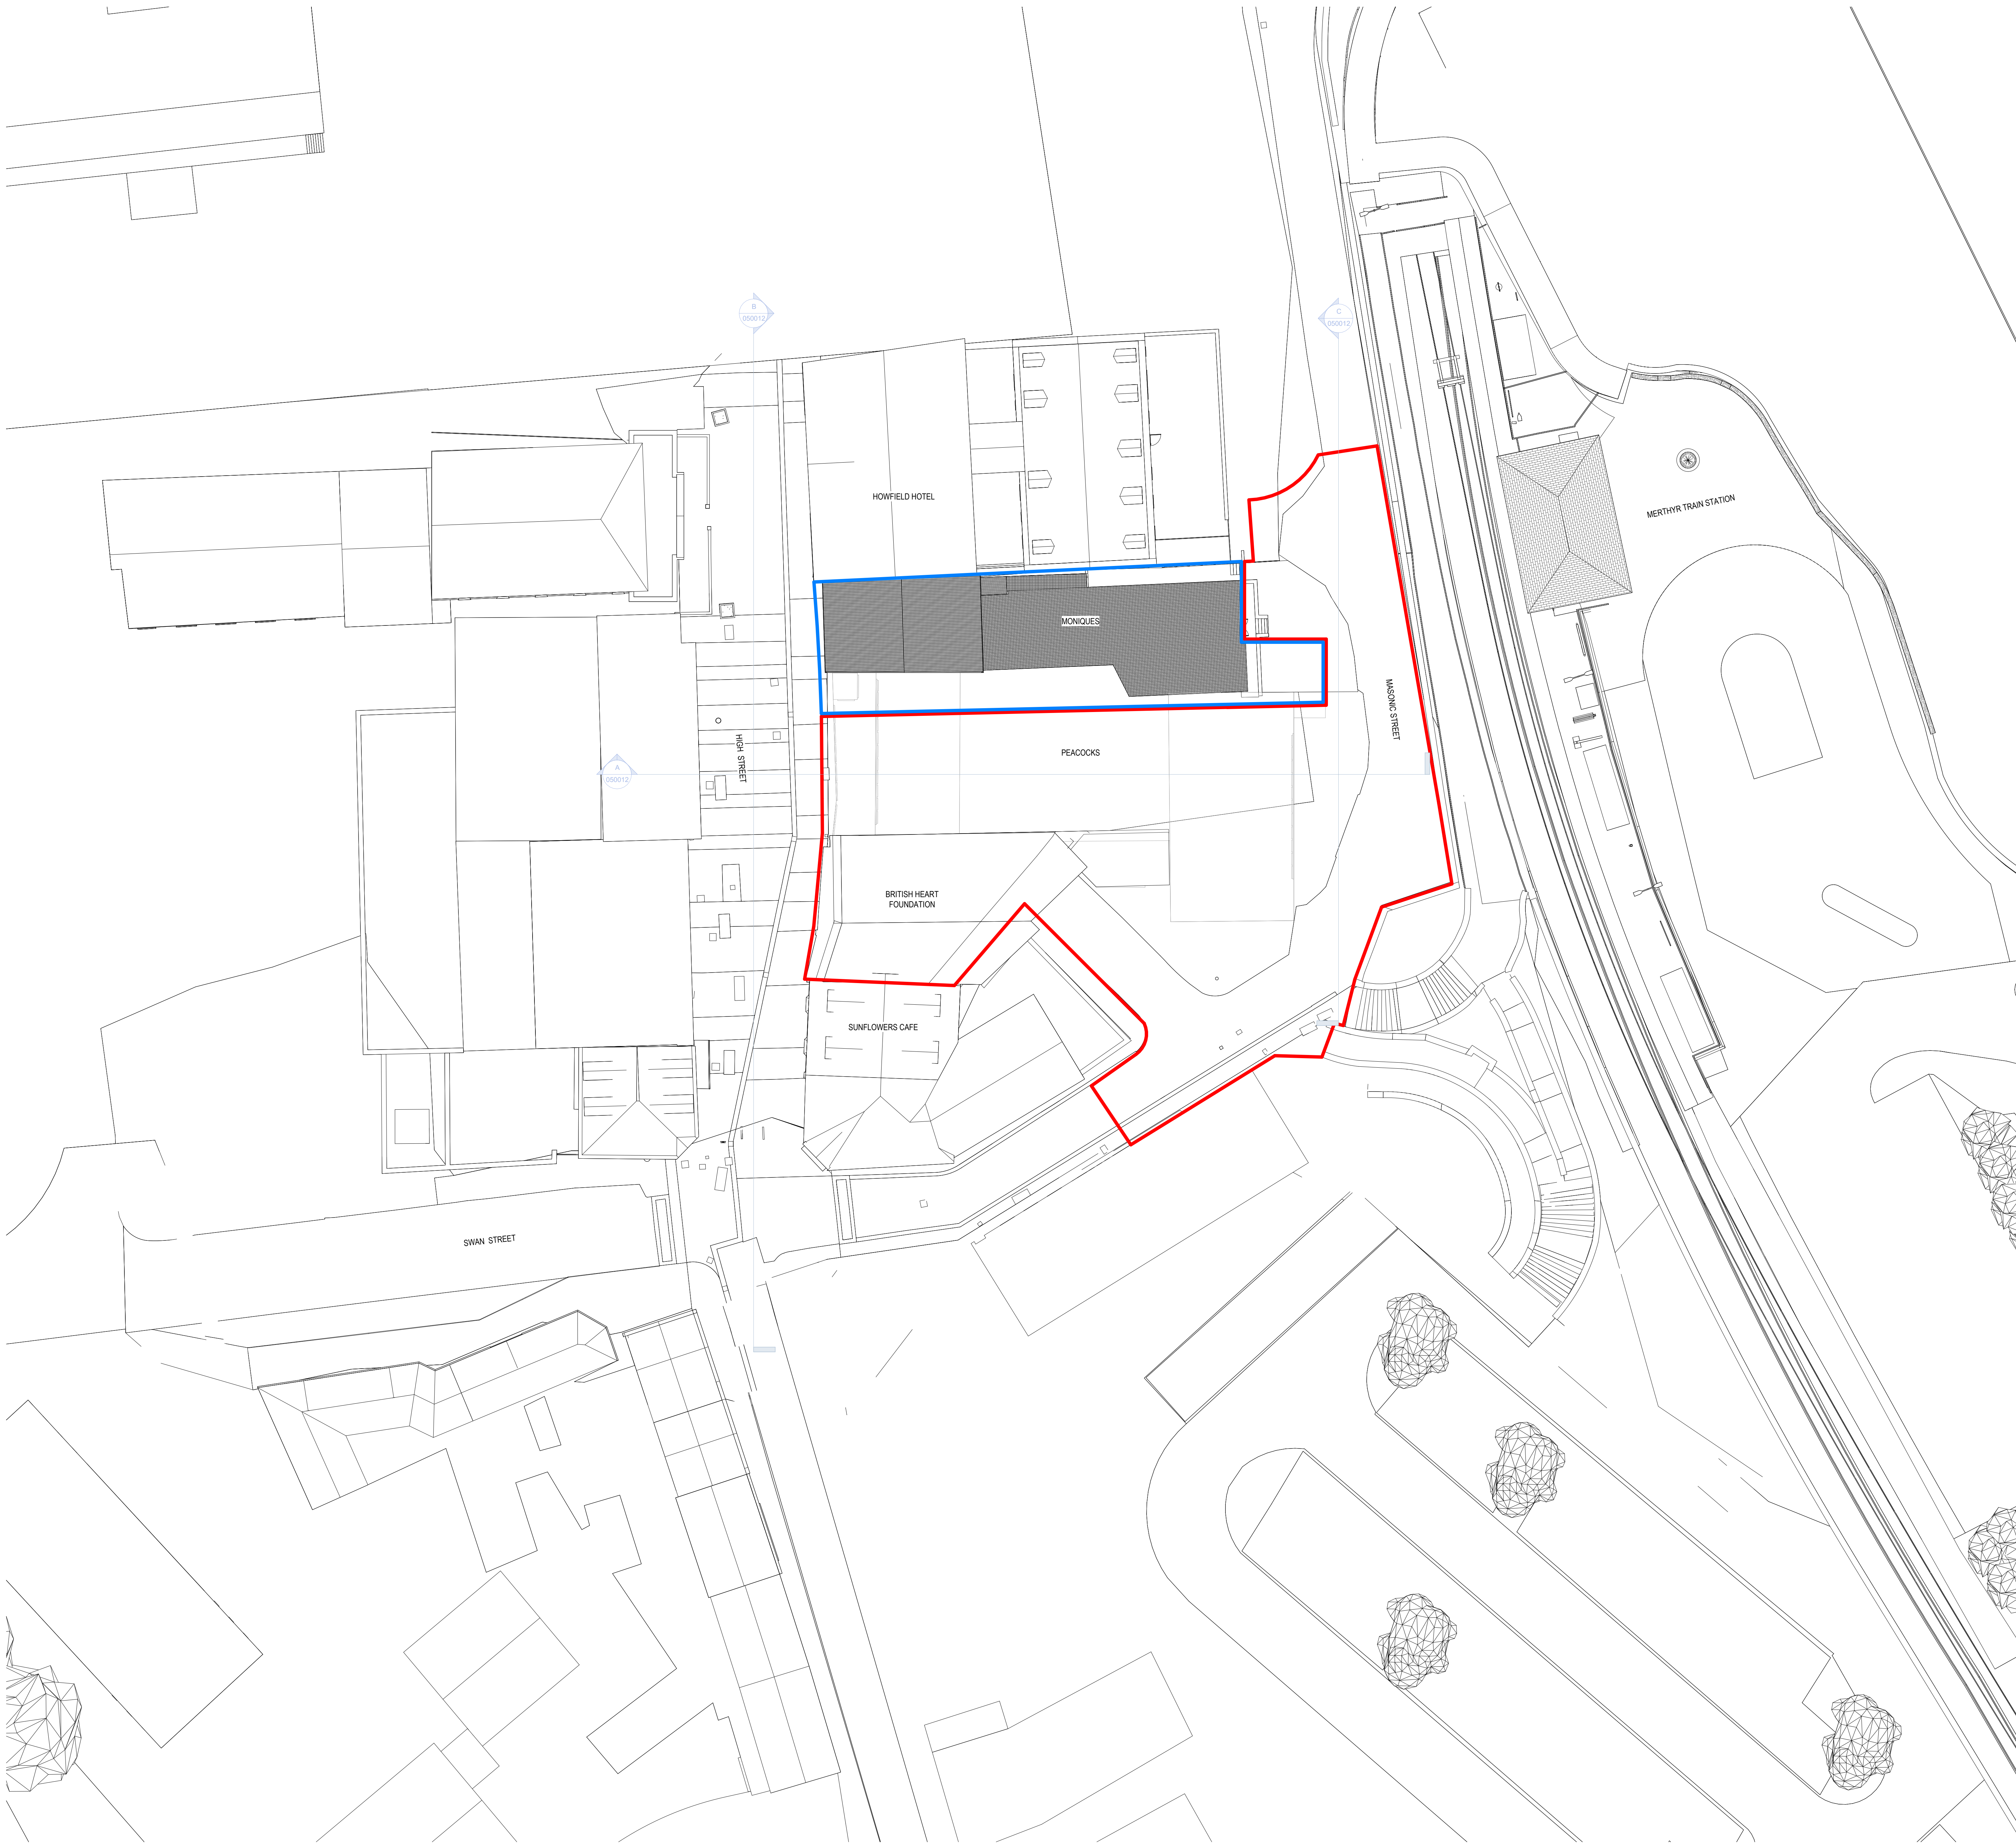


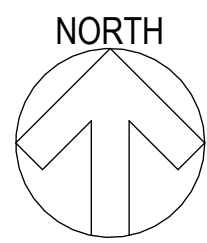

0m 5m 10m 20m
1:200 Scale

GENERAL NOTES

- This drawing is confidential and copyright and owned by WSP (Real Estate & Infrastructure) Ltd and is for use on this site only unless contractually stated otherwise.
- Drawings are not to be used from the drawing, dimensions and/or annotations within the drawing, between 1 and information given elsewhere, must be reported immediately to the architect for clarification before proceeding.
- Gravelled representations of equipment on this drawing have been so indicated, but are approximate only. Please refer to the Specifications and/or Data for actual sizes, for specific contractor construction information where any design intent is provided.
- This drawing is to be used in conjunction with all other relevant architectural drawings and specifications as well as the planning and specifications of other design disciplines, including structural engineering and building services engineers.
- The assumed full details on the drawing will be agreed with a complete contractor, aware of their duties under CDM regulations 2015 and working to a construction phase plan developed by the Principal Contractor.

HEALTH & SAFETY SYMBOL KEY

- WARNING RISK**
Indicates a Residual Risk as a warning
- COMPULSORY RISK**
Indicates a Residual Risk requiring a compulsory action
- PROHIBITIVE RISK**
Indicates a Residual Risk requiring a prohibitive action
- INFORMATION RISK**
Indicates a Residual Risk for information

Key	
	Site Boundary

P01	Issued for Stage 3	05/12/24
Rev	Description	(CHK'd / App'd) Date
Status	S2 - For information and reference	
Classification		

Client
Merthyr Tydfil County Borough Council

Project
Merthyr Interchange Link

Drawing
Planning - Existing Site Plan (Pre-demolition)

Scale @ A1	Drawn	Checked	Approved
1 : 200	CJ	EB	MT
Project No	Date		
70121420	30/05/24		

Drawing Identifier				Revised
Project	Design	Drawn	Check	Number
MIL - ESA - XX -	XX -	DR -	A -	050011 _ P01

esa
architecture
member of WSP

Quest House, Fotherham Rd, St. Melons, Cardiff, CF3 0EY
info@esa-riid.com
WSP (Real Estate & Infrastructure) Limited, Reg No. 12475960