




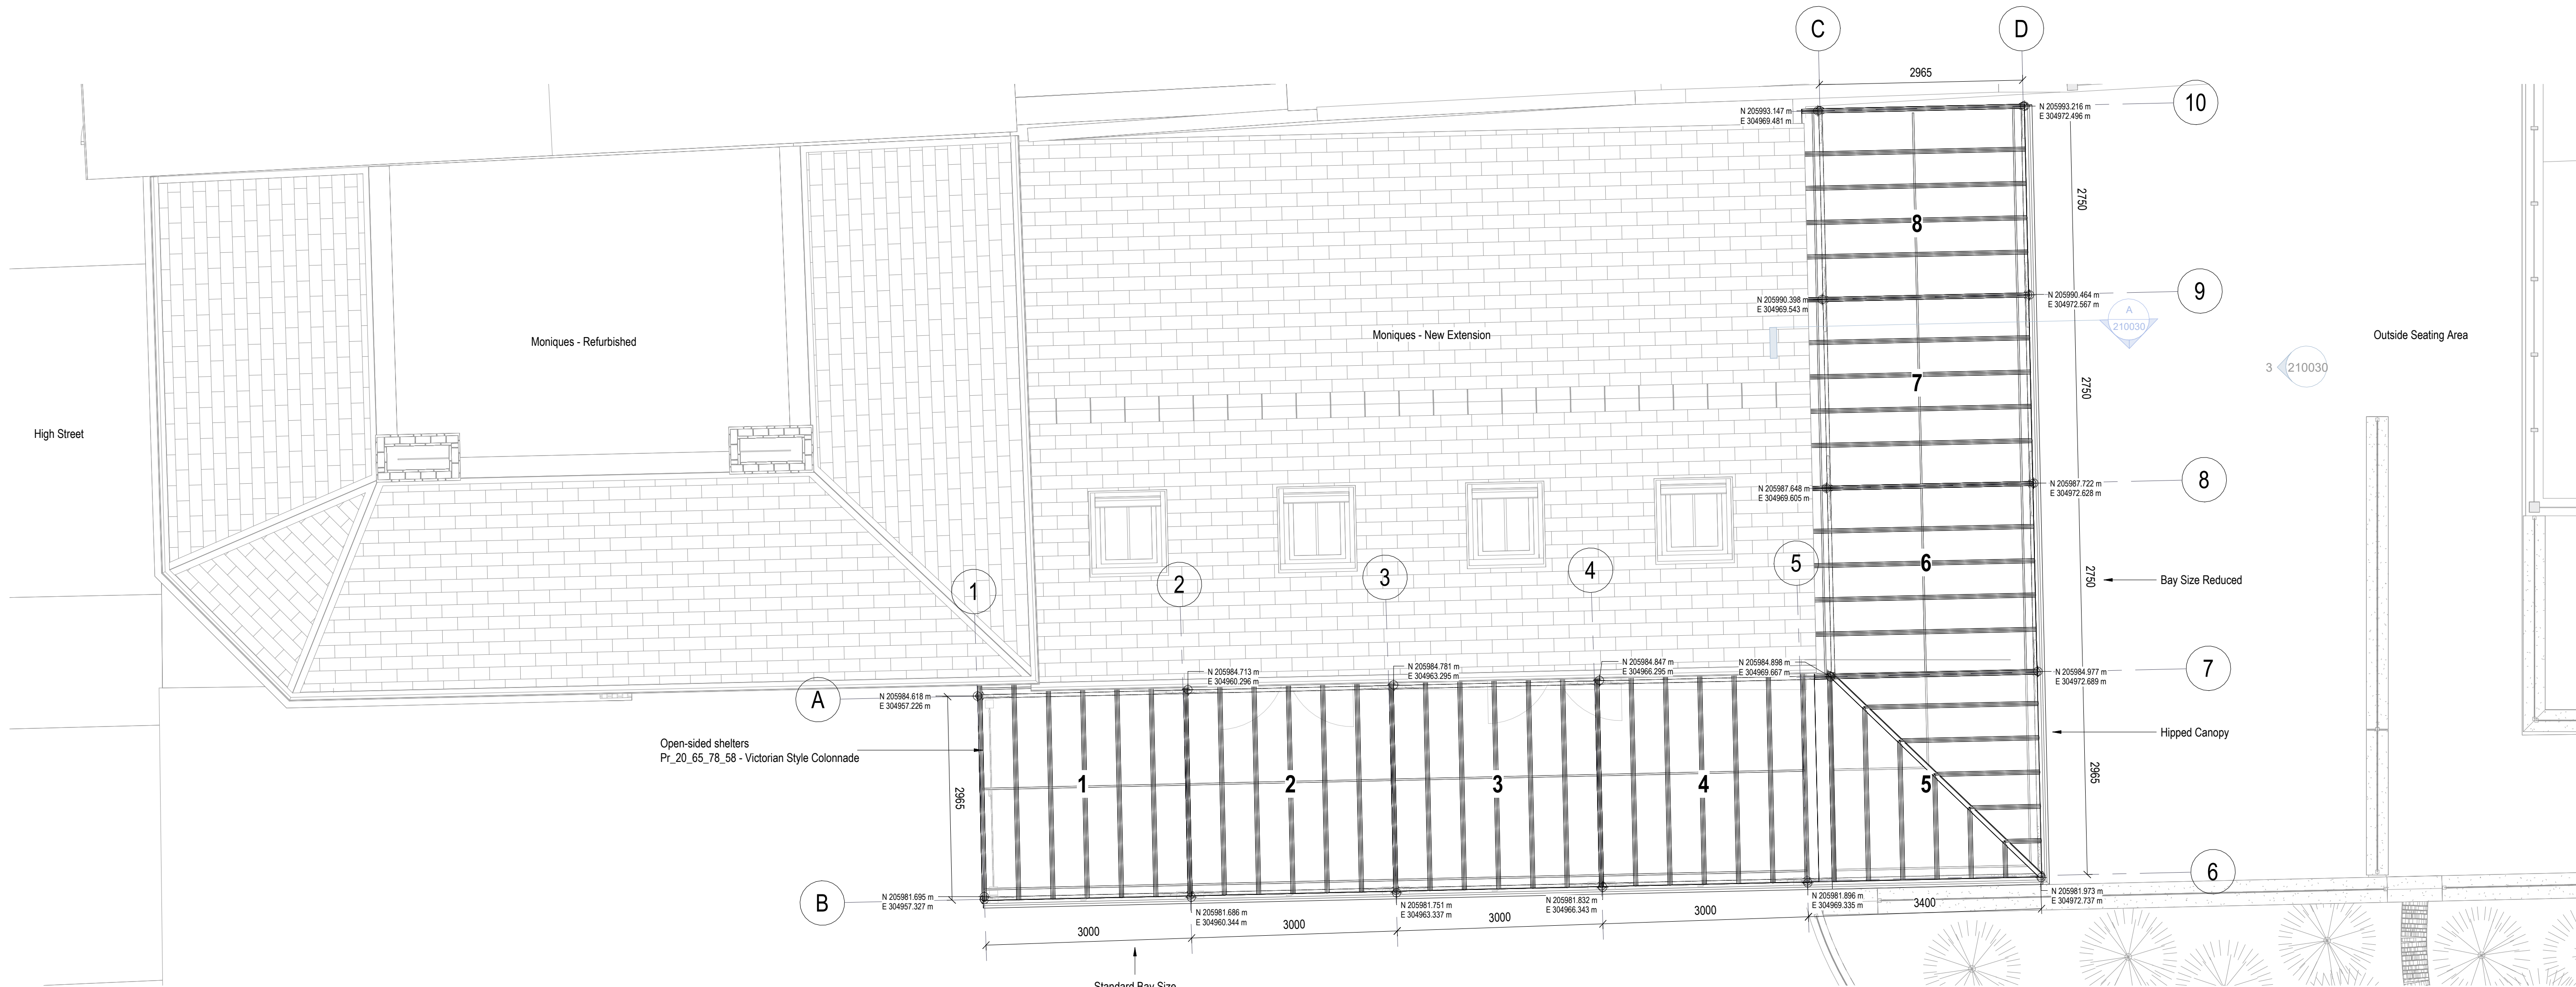


1 | 1 : 50 - Colonnade / Canopy Plan

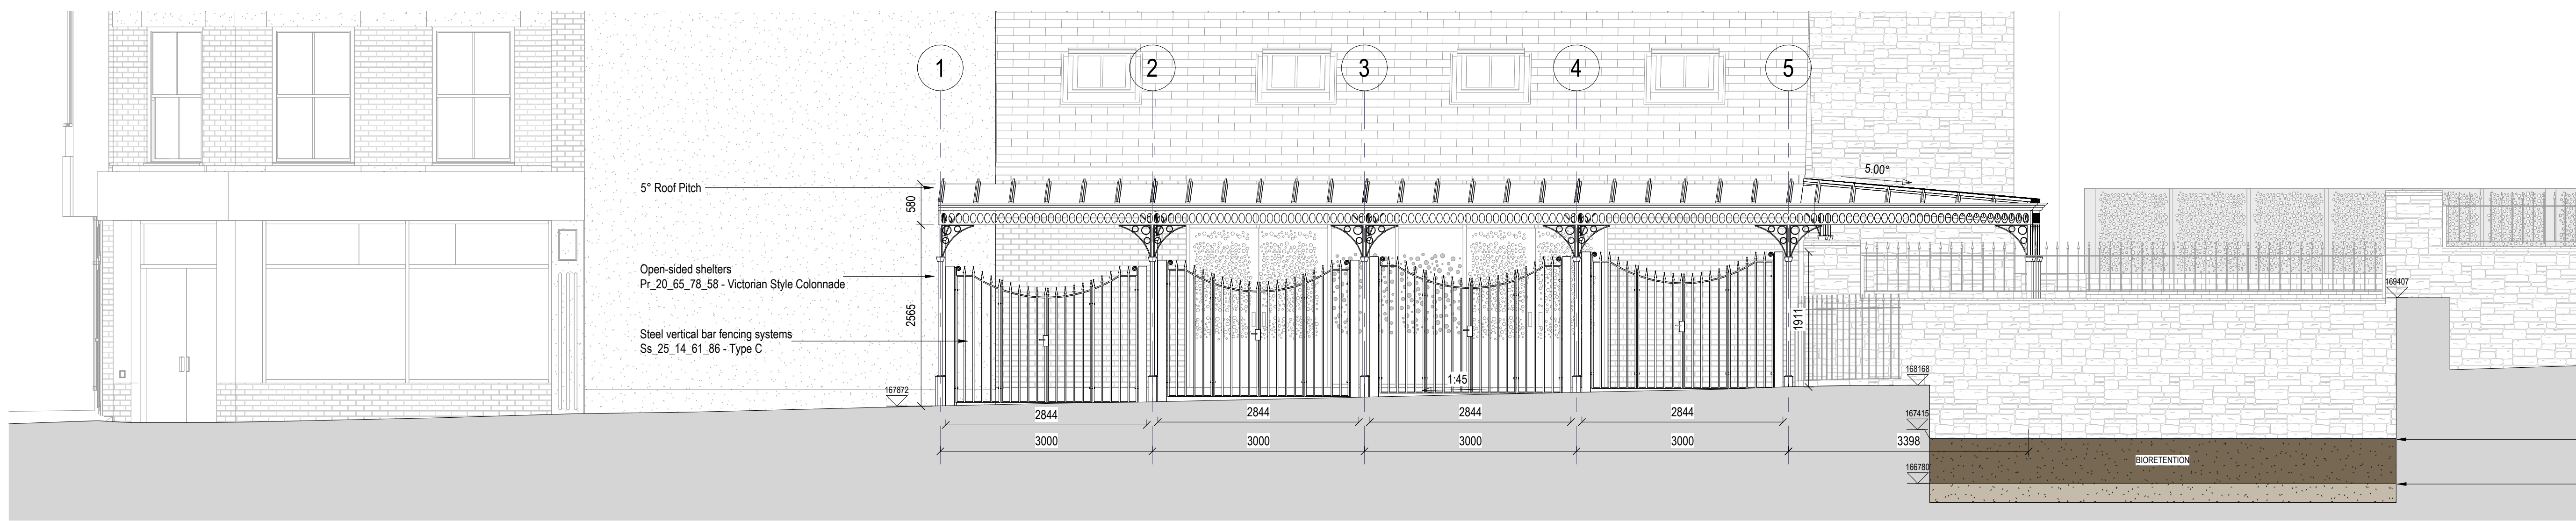


2 | 1 : 50 - Colonnade Front Elevation

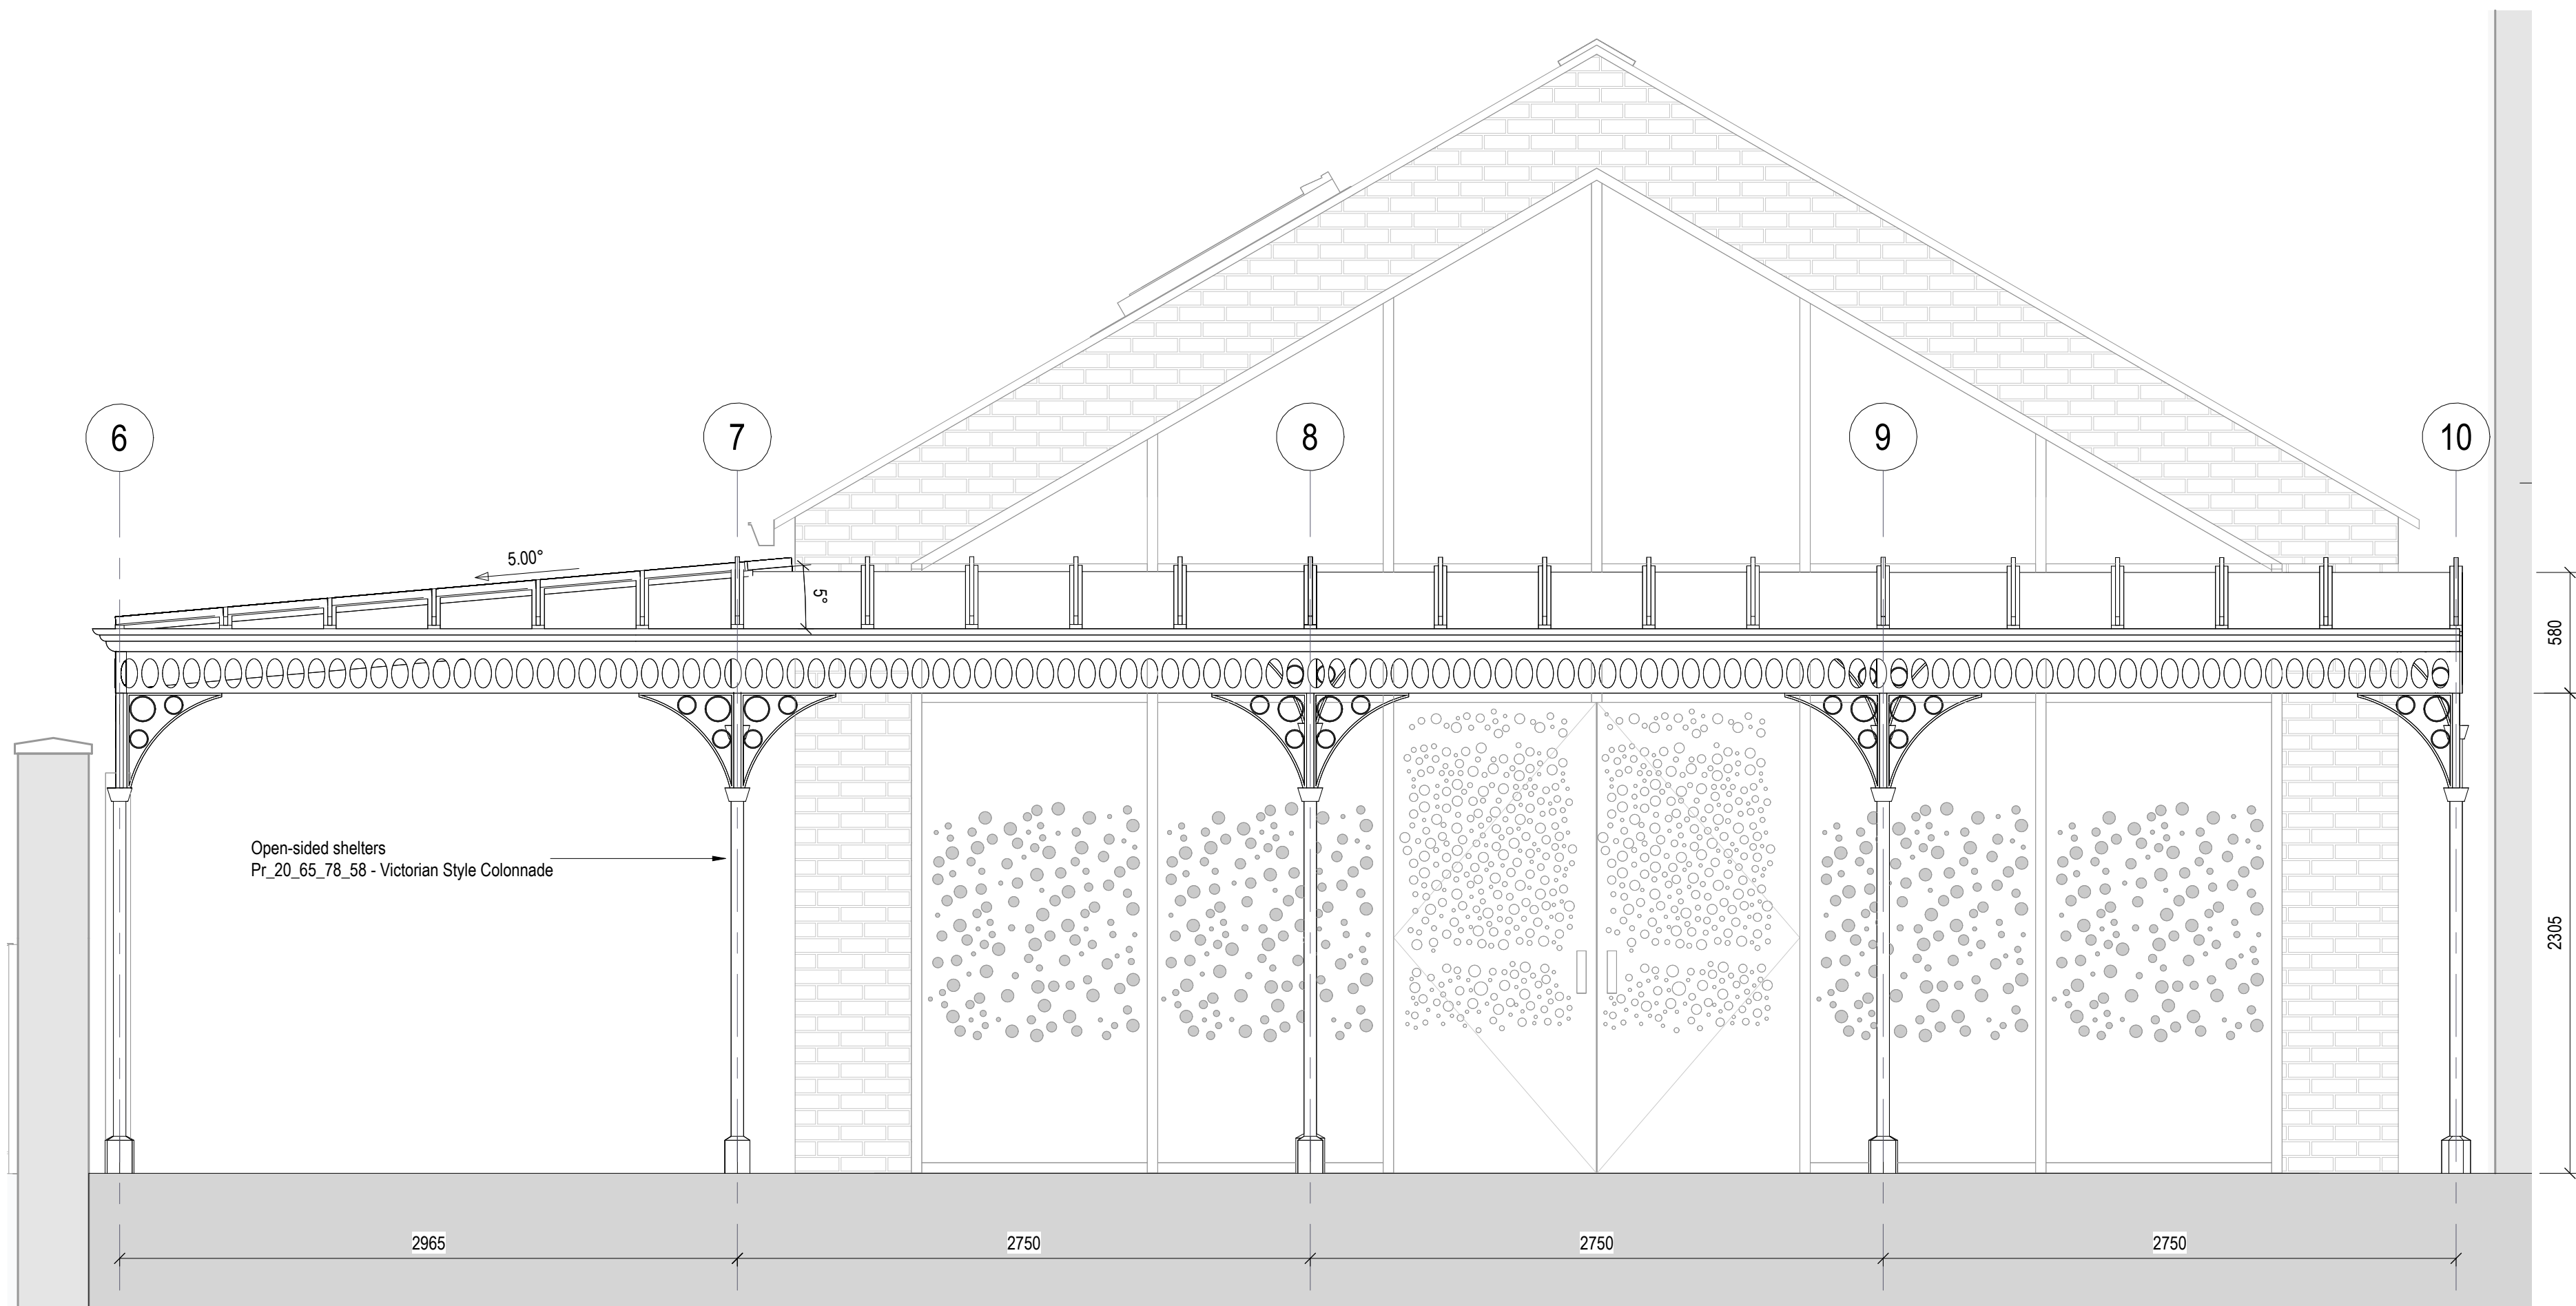

3 | 1 : 25 - Colonnade Elevation - Rear of Moniques

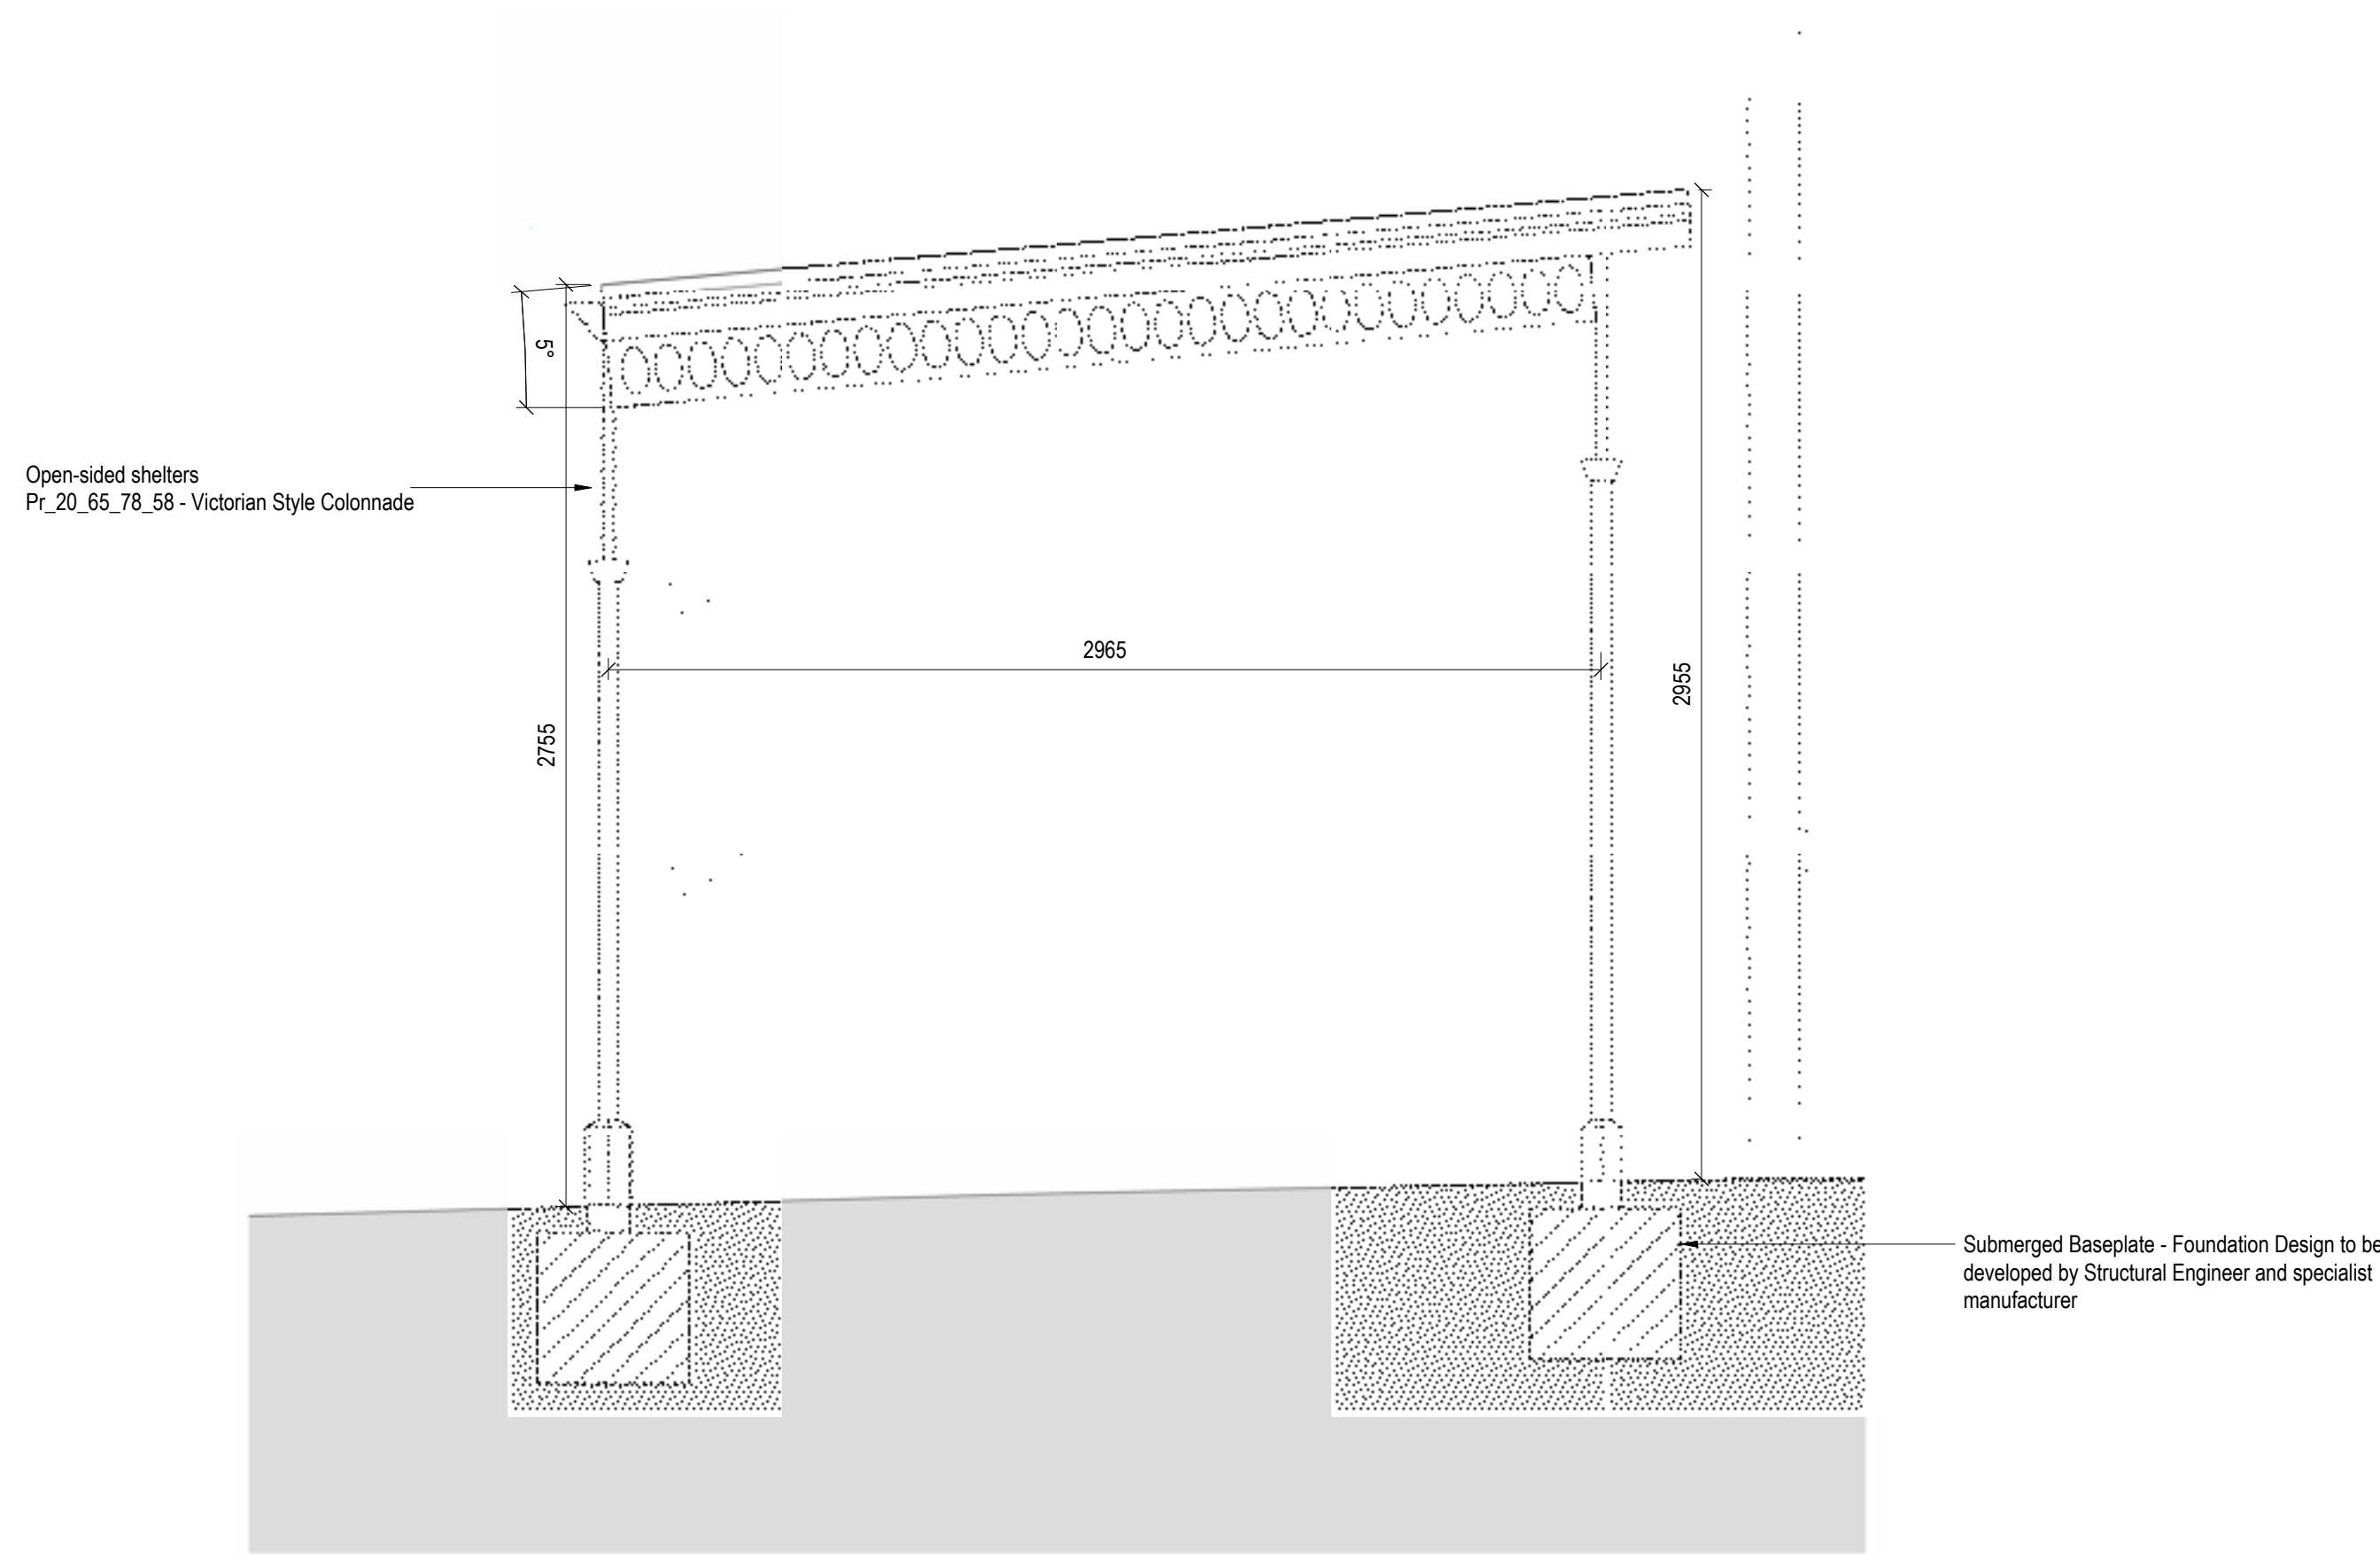

A | 1 : 20 - Colonnade Section A

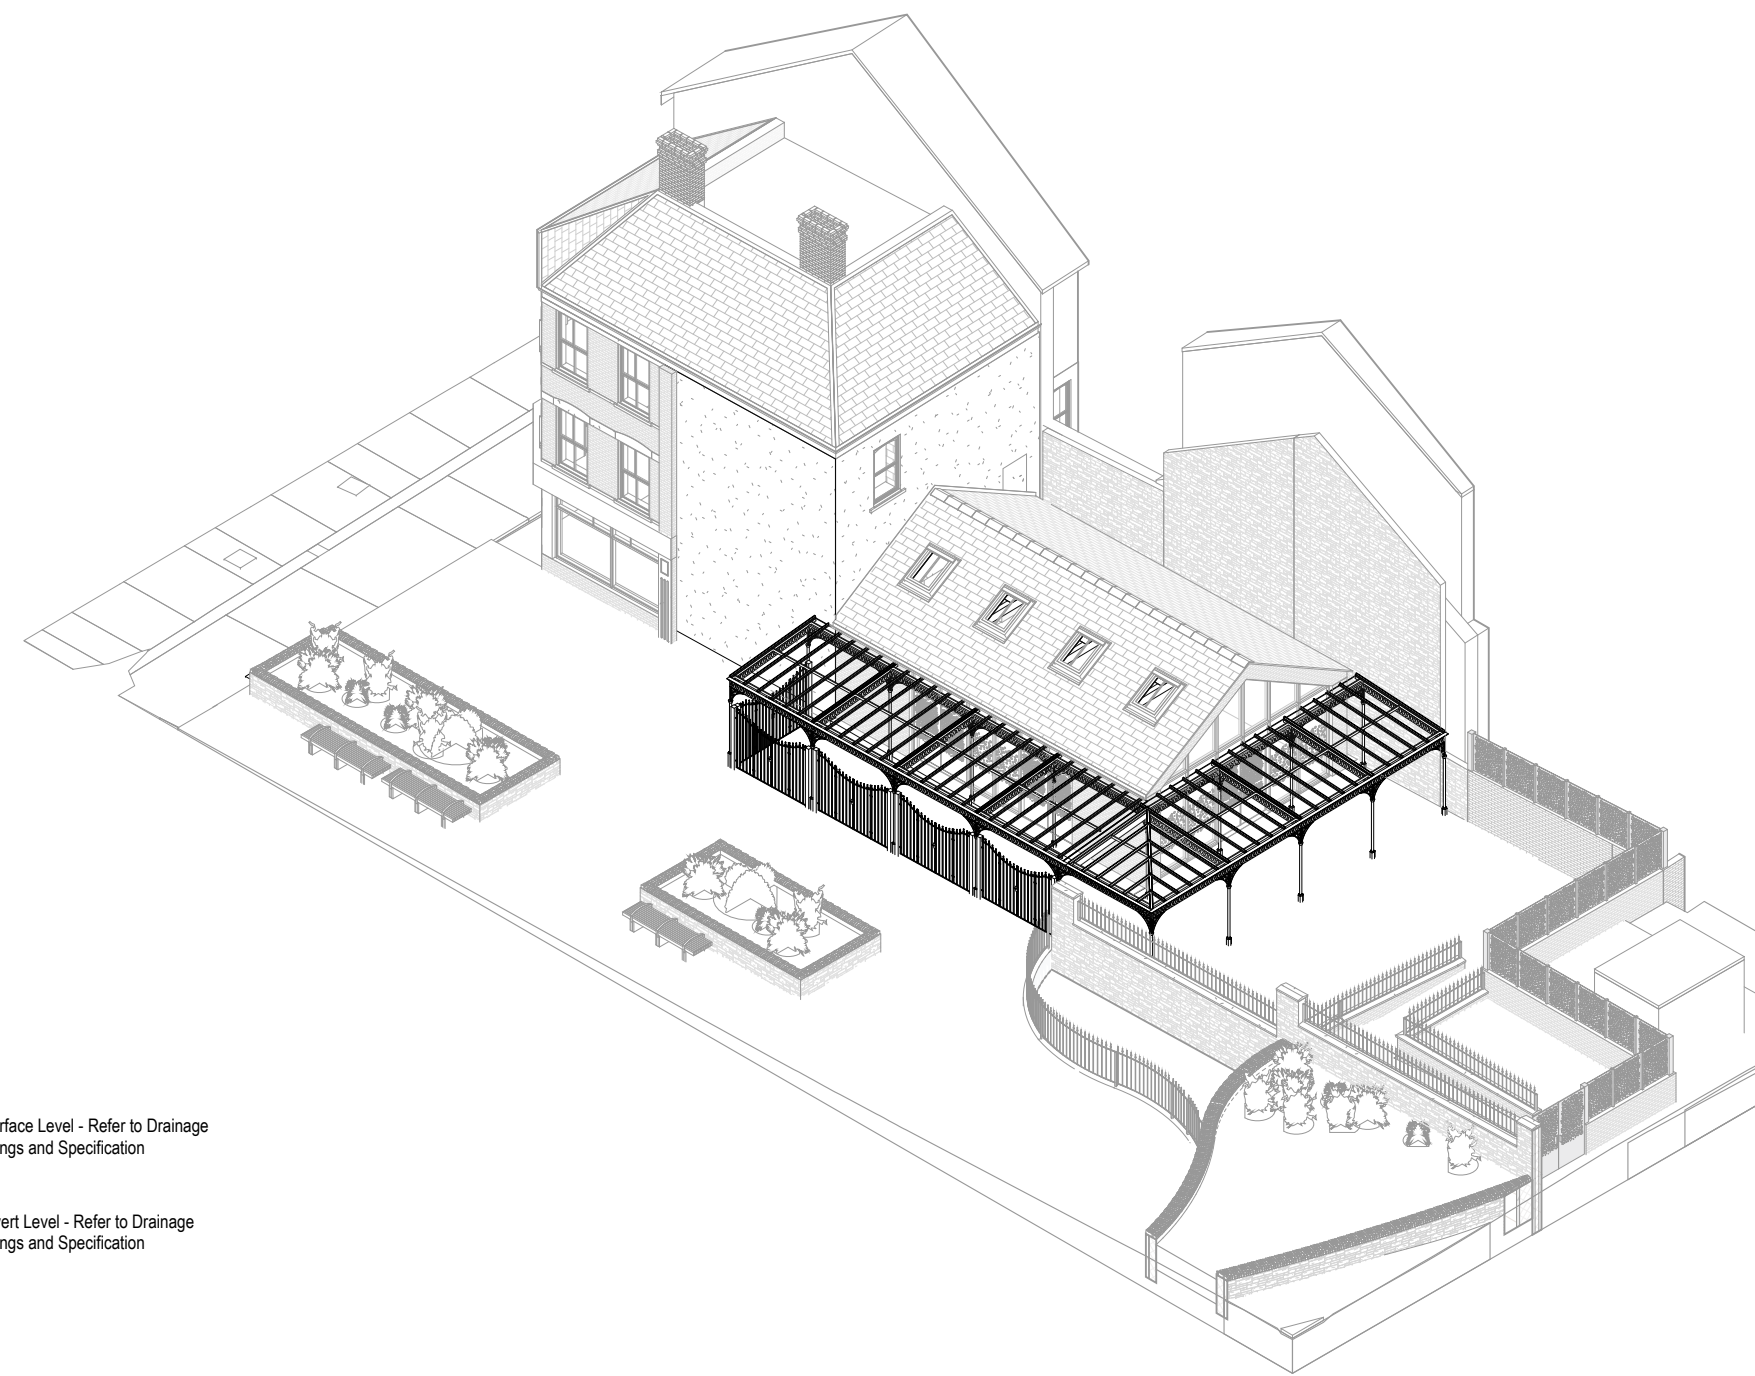

4 | 3D View - Colonnade

The Sybourn - Broxap



GENERAL NOTES

- This drawing is submitted and copyright and owned by WSP (Real Estate & Infrastructure) Ltd and is for use on this site only unless expressly stated otherwise.
- Dimensions are not to be scaled from the drawing. Dimensions and/or annotations within the drawing, between 1 and 10, and information given elsewhere, must be reported immediately to the architect for clarification before proceeding.
- Contractor representation of equipment on this drawing have been so indicated, but are approximate only. Please refer to the Specification and/or Details to actual sizes, or specific contractor representation information where any design intent is provided.
- This drawing is to be used in conjunction with all other relevant architectural drawings and specifications as well as the planning and specifications of other design disciplines, including structural engineering and building services engineers.
- The assumed full details of the building and/or related to a complete contractor, owner of the site under CDM regulations 2015 and working to a construction phase plan developed by the Project Contractor.

HEALTH & SAFETY SYMBOL KEY

- WARNING RISK**
Indicates a Residual Risk as a warning
- COMPULSORY RISK**
Indicates a Residual Risk requiring a compulsory action
- PROHIBITIVE RISK**
Indicates a Residual Risk requiring a prohibitive action
- INFORMATION RISK**
Indicates a Residual Risk for information

Note:

Open-sided shelters Pr_20_65_78_58 - Victorian Style Colonnade

Product: The Sybourn - 5 degree monopitch, glazed roof canopy.
Materials: Aluminium Columns and Ring beams. Steel and Aluminium fabrications.

Manufacturer: Broxap
Tel: 02920 118391
Email: sym@broxap.com
Address: Regus House, Cardiff Gate Business Park, Cardiff, CF23 8RU

Railings to Colonnade: Ss_25_14_61_86 Steel vertical bar fencing systems Type C

Refer to Civil Engineers Drawings for accurate levels information.

Foundations shown indicatively - Refer to Structural Engineers Spec and Drawings.

To be read in conjunction with:
MIL-ESA-XX-XX-SPN-000001 - Architectural Specification
MIL-ESA-XX-XX-DR-A-00004 - Proposed Landscape Masterplan
MIL-ESA-XX-XX-DR-A-00015 - Railing Layout

Please note:

Detailed design of bespoke colonnade to be produced by specialist manufacturer. Structural Engineer to coordinate column foundations with manufacturer. Colonnade not joined to building.

PD3	Issued for Stage 3	05/12/24
PD2	Issued to Manufacturer for Comment	04/10/24
PD1	Issued to Manufacturer	20/06/24

Rev	Description	(Checked / Approved)	Date
Status	S2 - For information and reference		
Classification			

Client
Merthyr Tydfil County Borough Council

Project
Merthyr Interchange Link

Drawing
Bespoke Colonnade - Design Intent

Scale @ A1	Drawn	Checked	Approved
As indicated	CJ	EB	MT
Project No	70121420	Date	10/04/2024
Drawing Identifier	MIL-ESA-PR-XX-DR-A-210030	Version	P03

esa
architecture
member of WSP

Quest House, Fofran Rd, St. Melons, Cardiff, CF3 0EY
info@esa-tfd.com
WSP (Real Estate & Infrastructure) Limited, Reg No. 12475960