


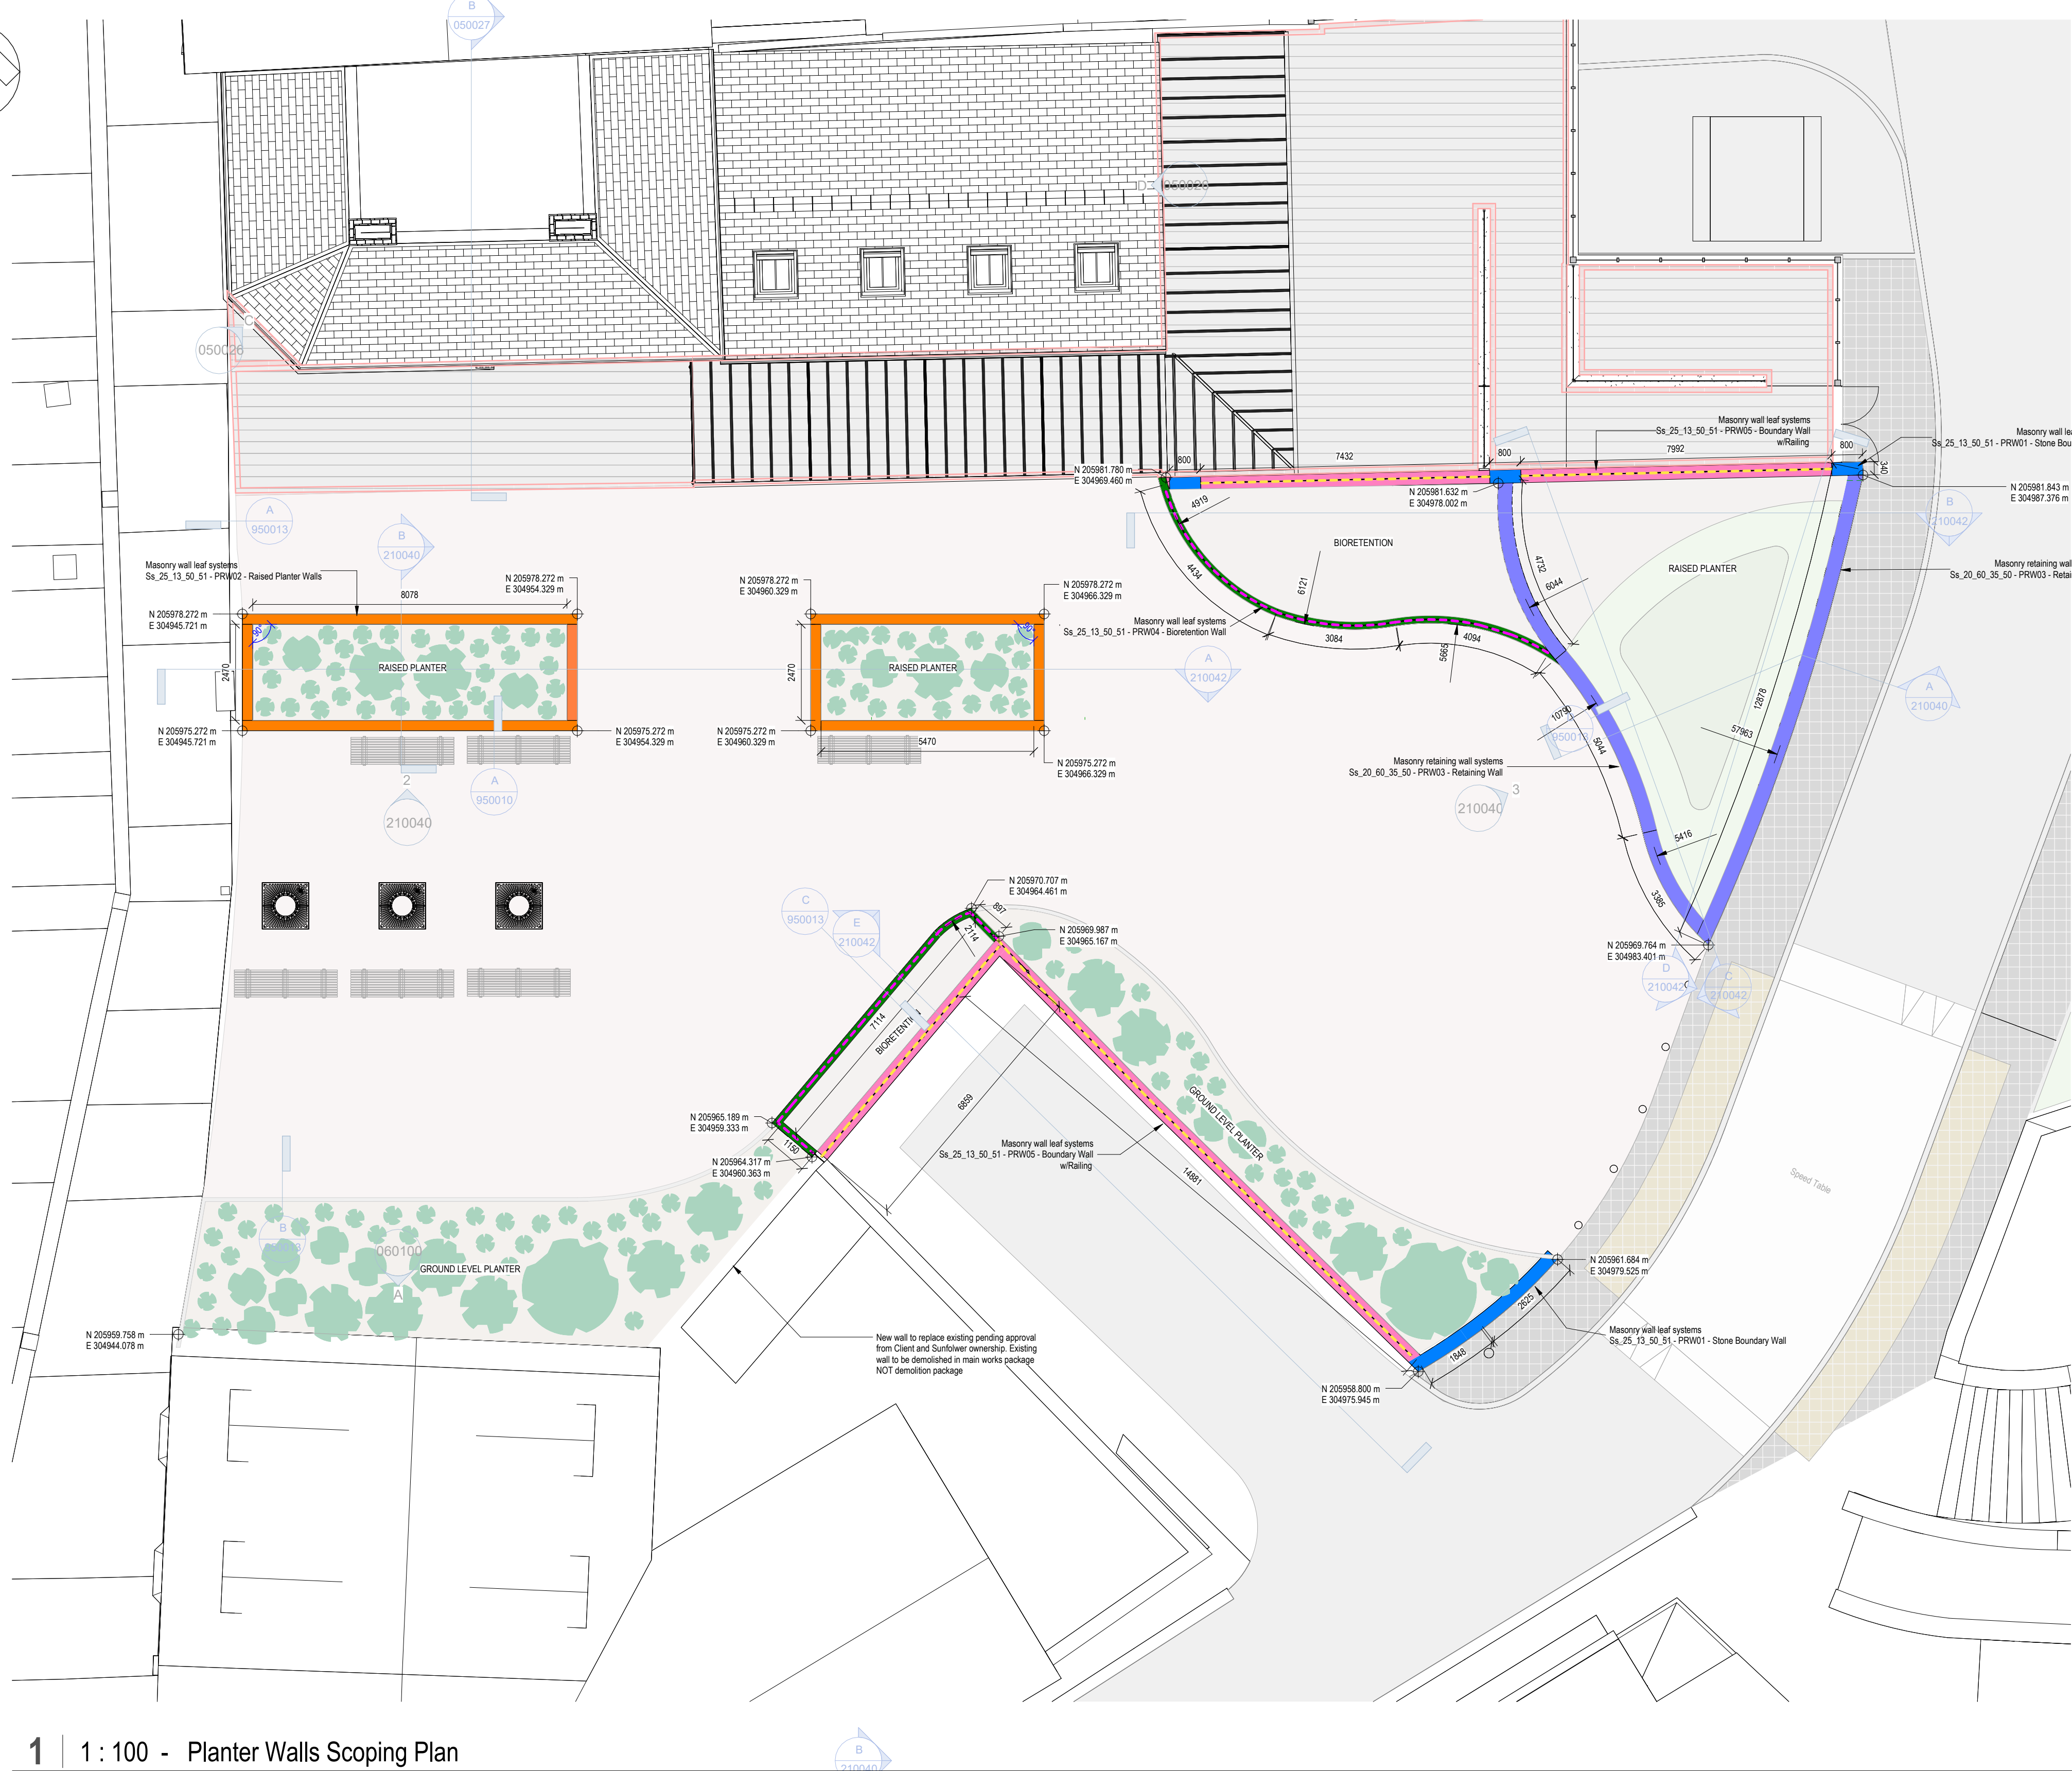


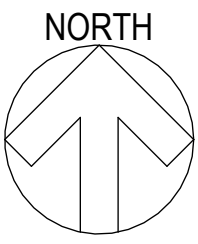


1 | 1:100 - Planter Walls Scoping Plan

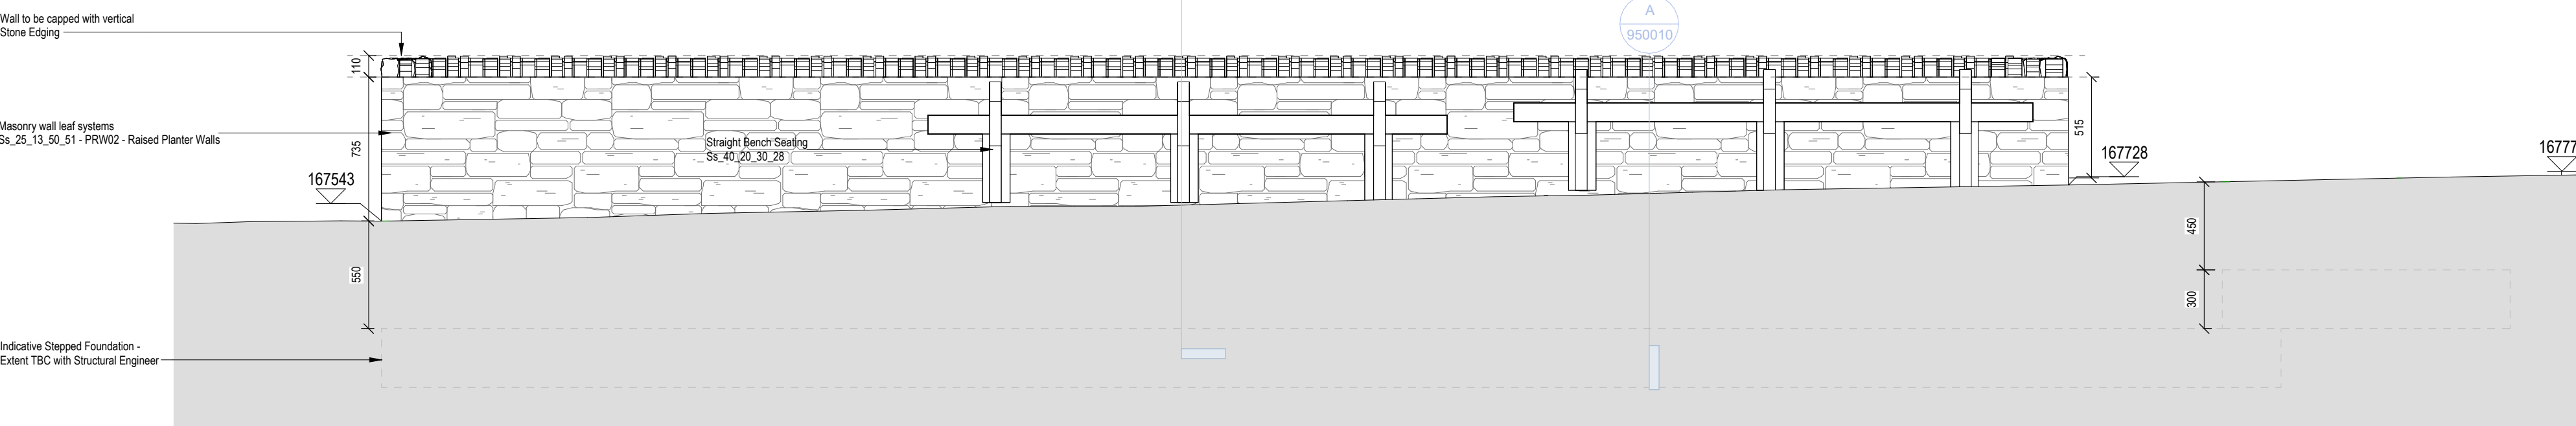


2 | 1:25 - Raised Planter Elevation 1

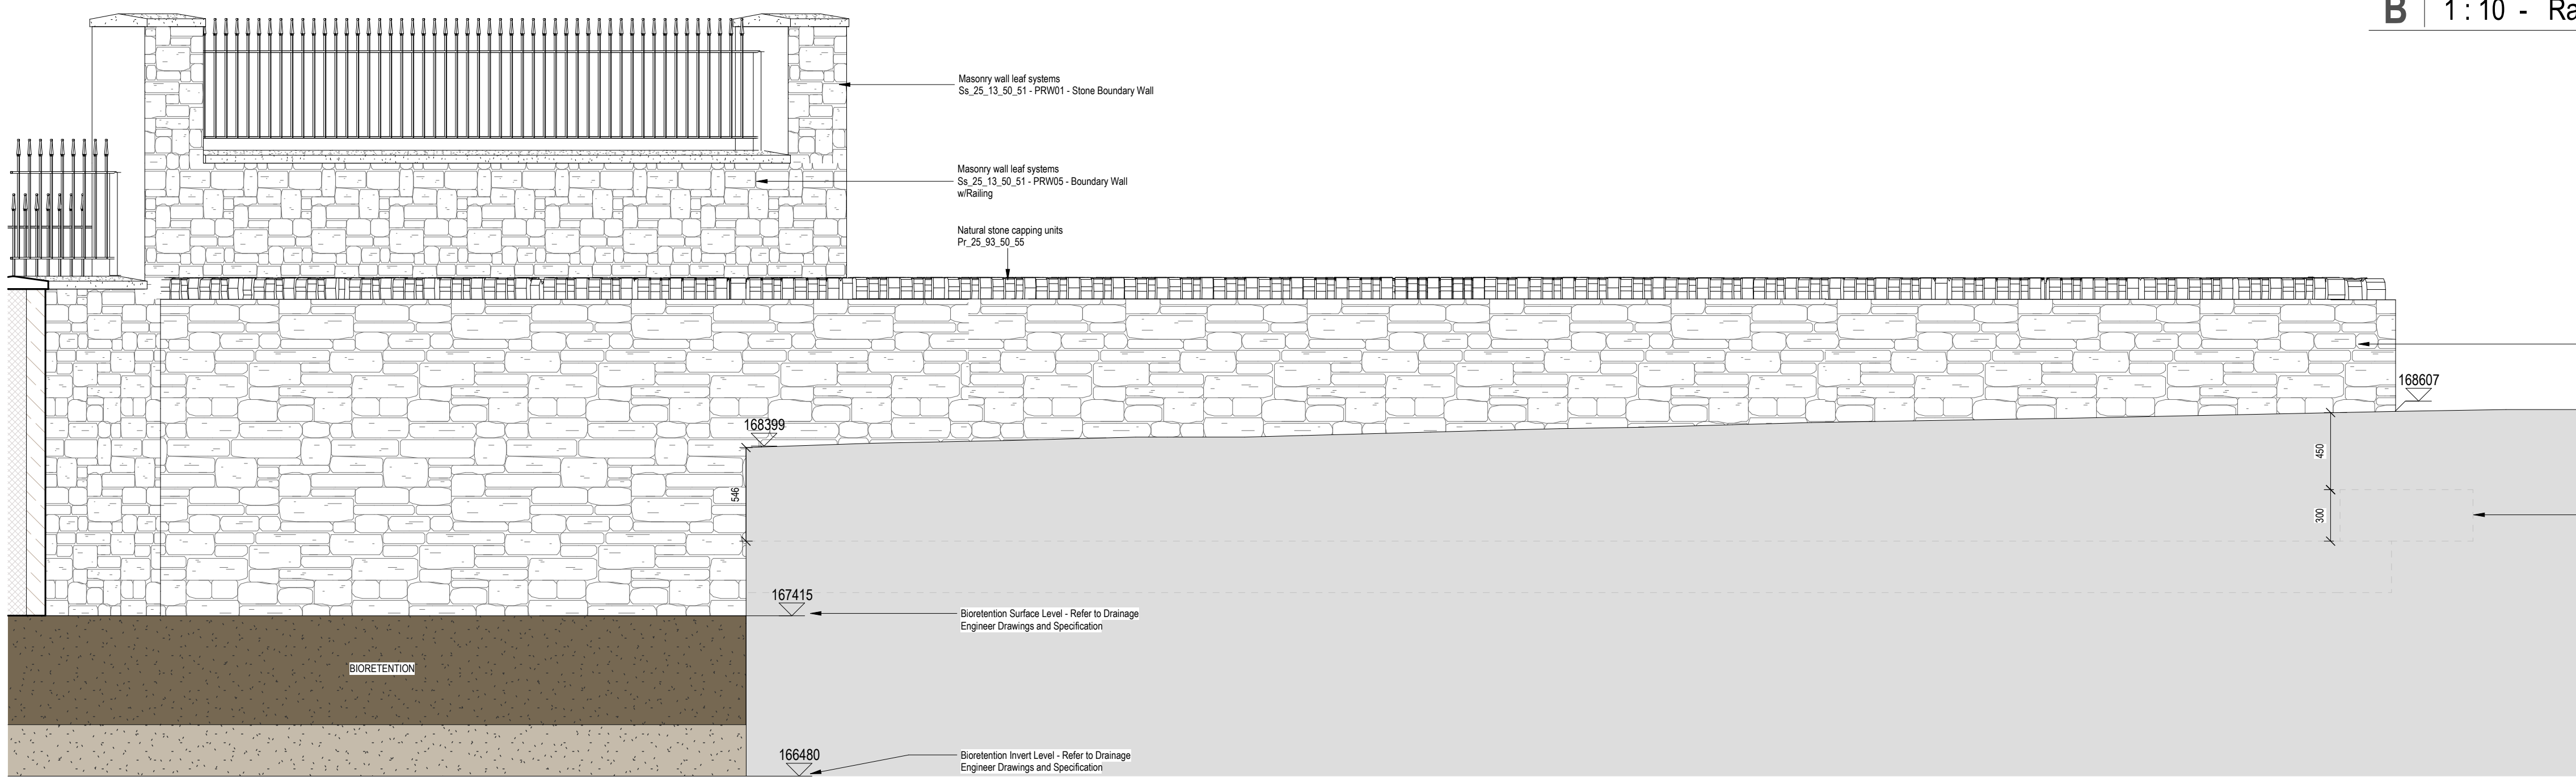

3 | 1:25 - Sloping Curved Wall Elevation

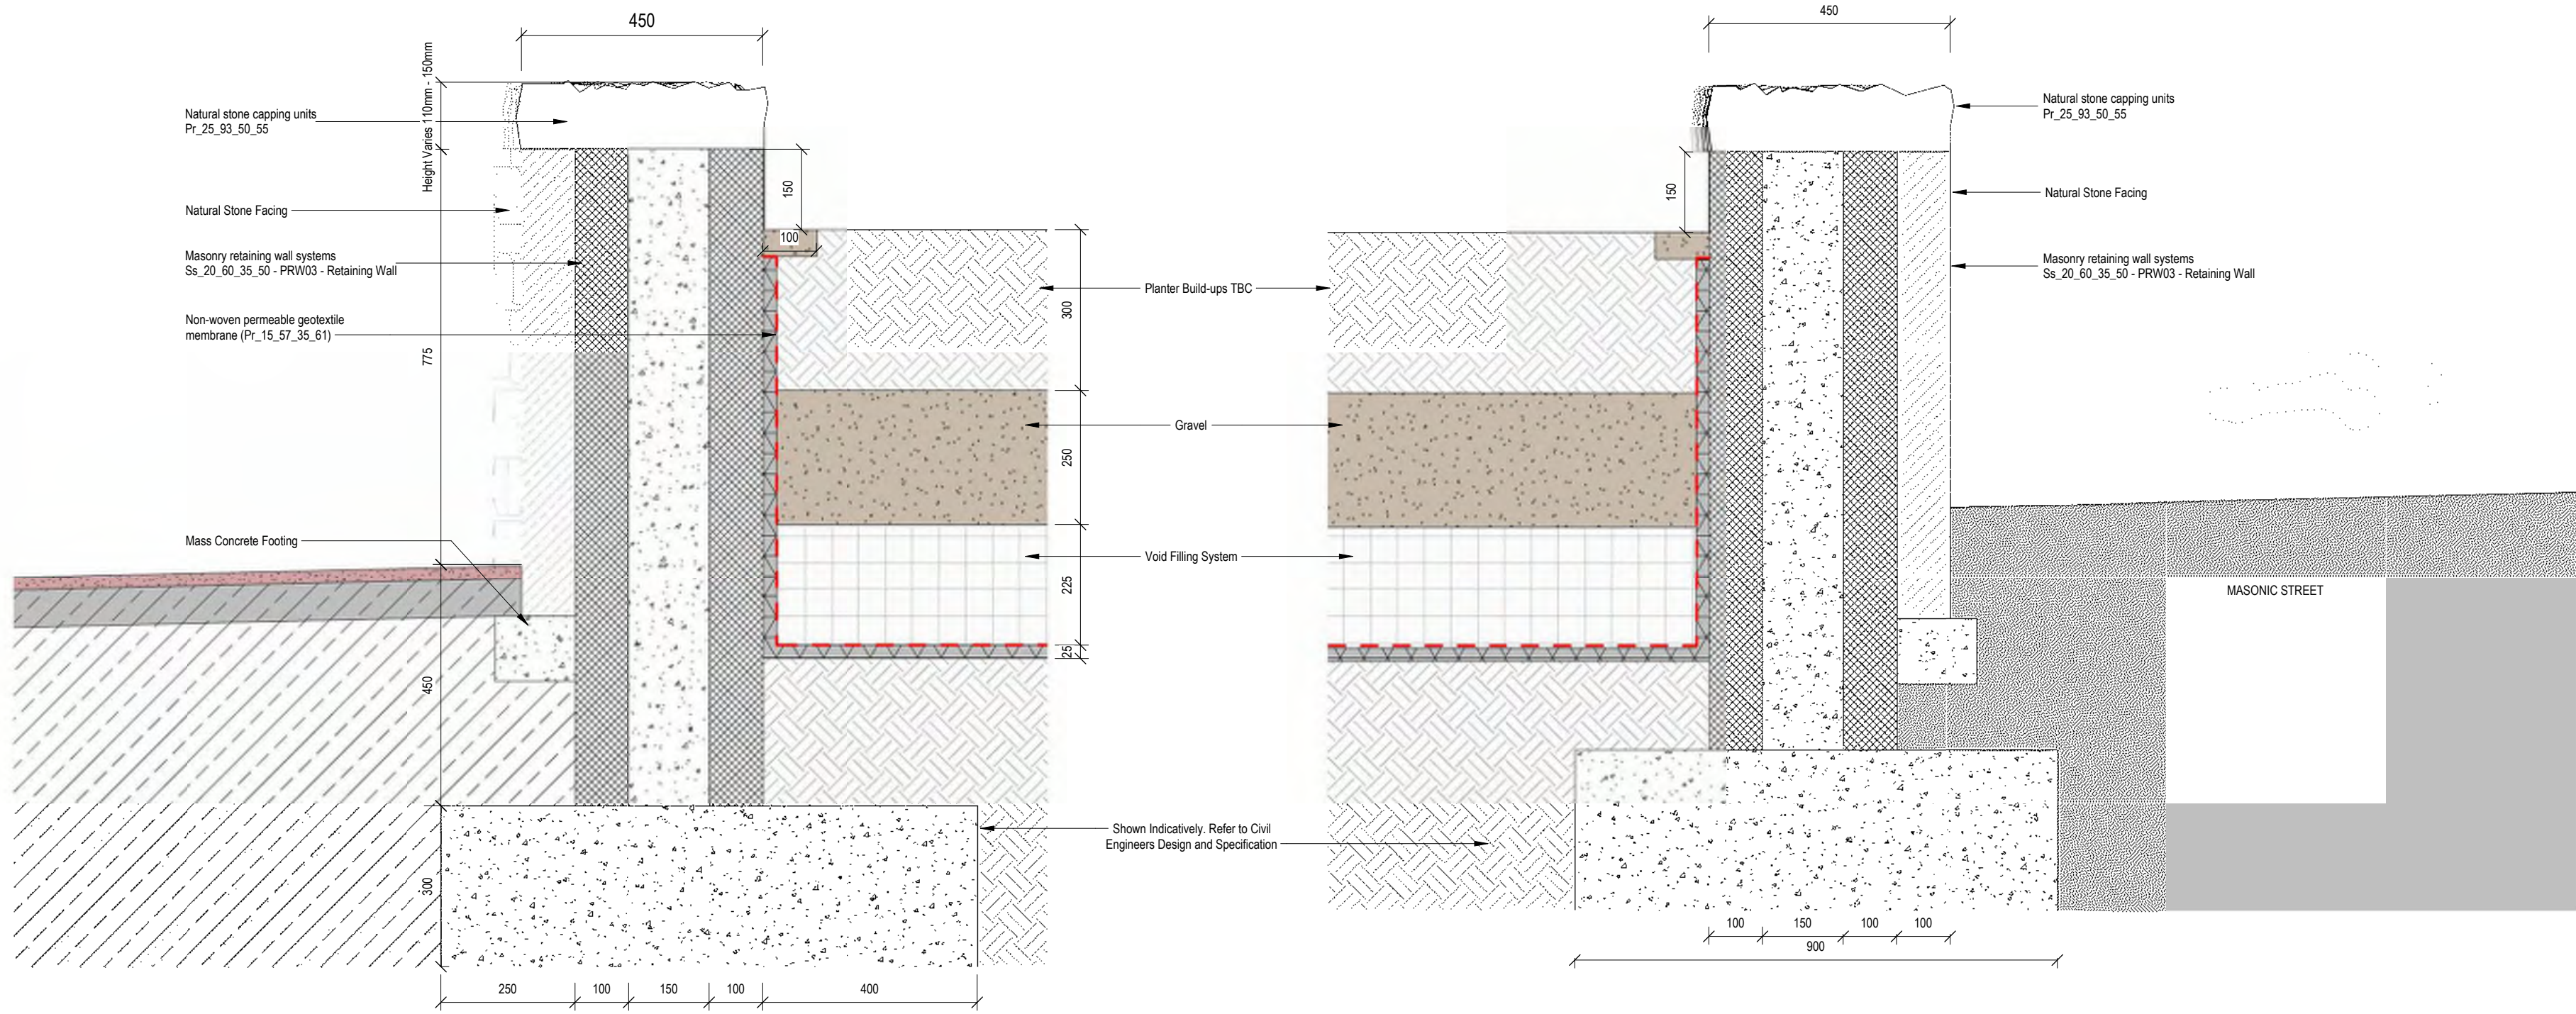

A | 1:10 - Retaining Wall Section

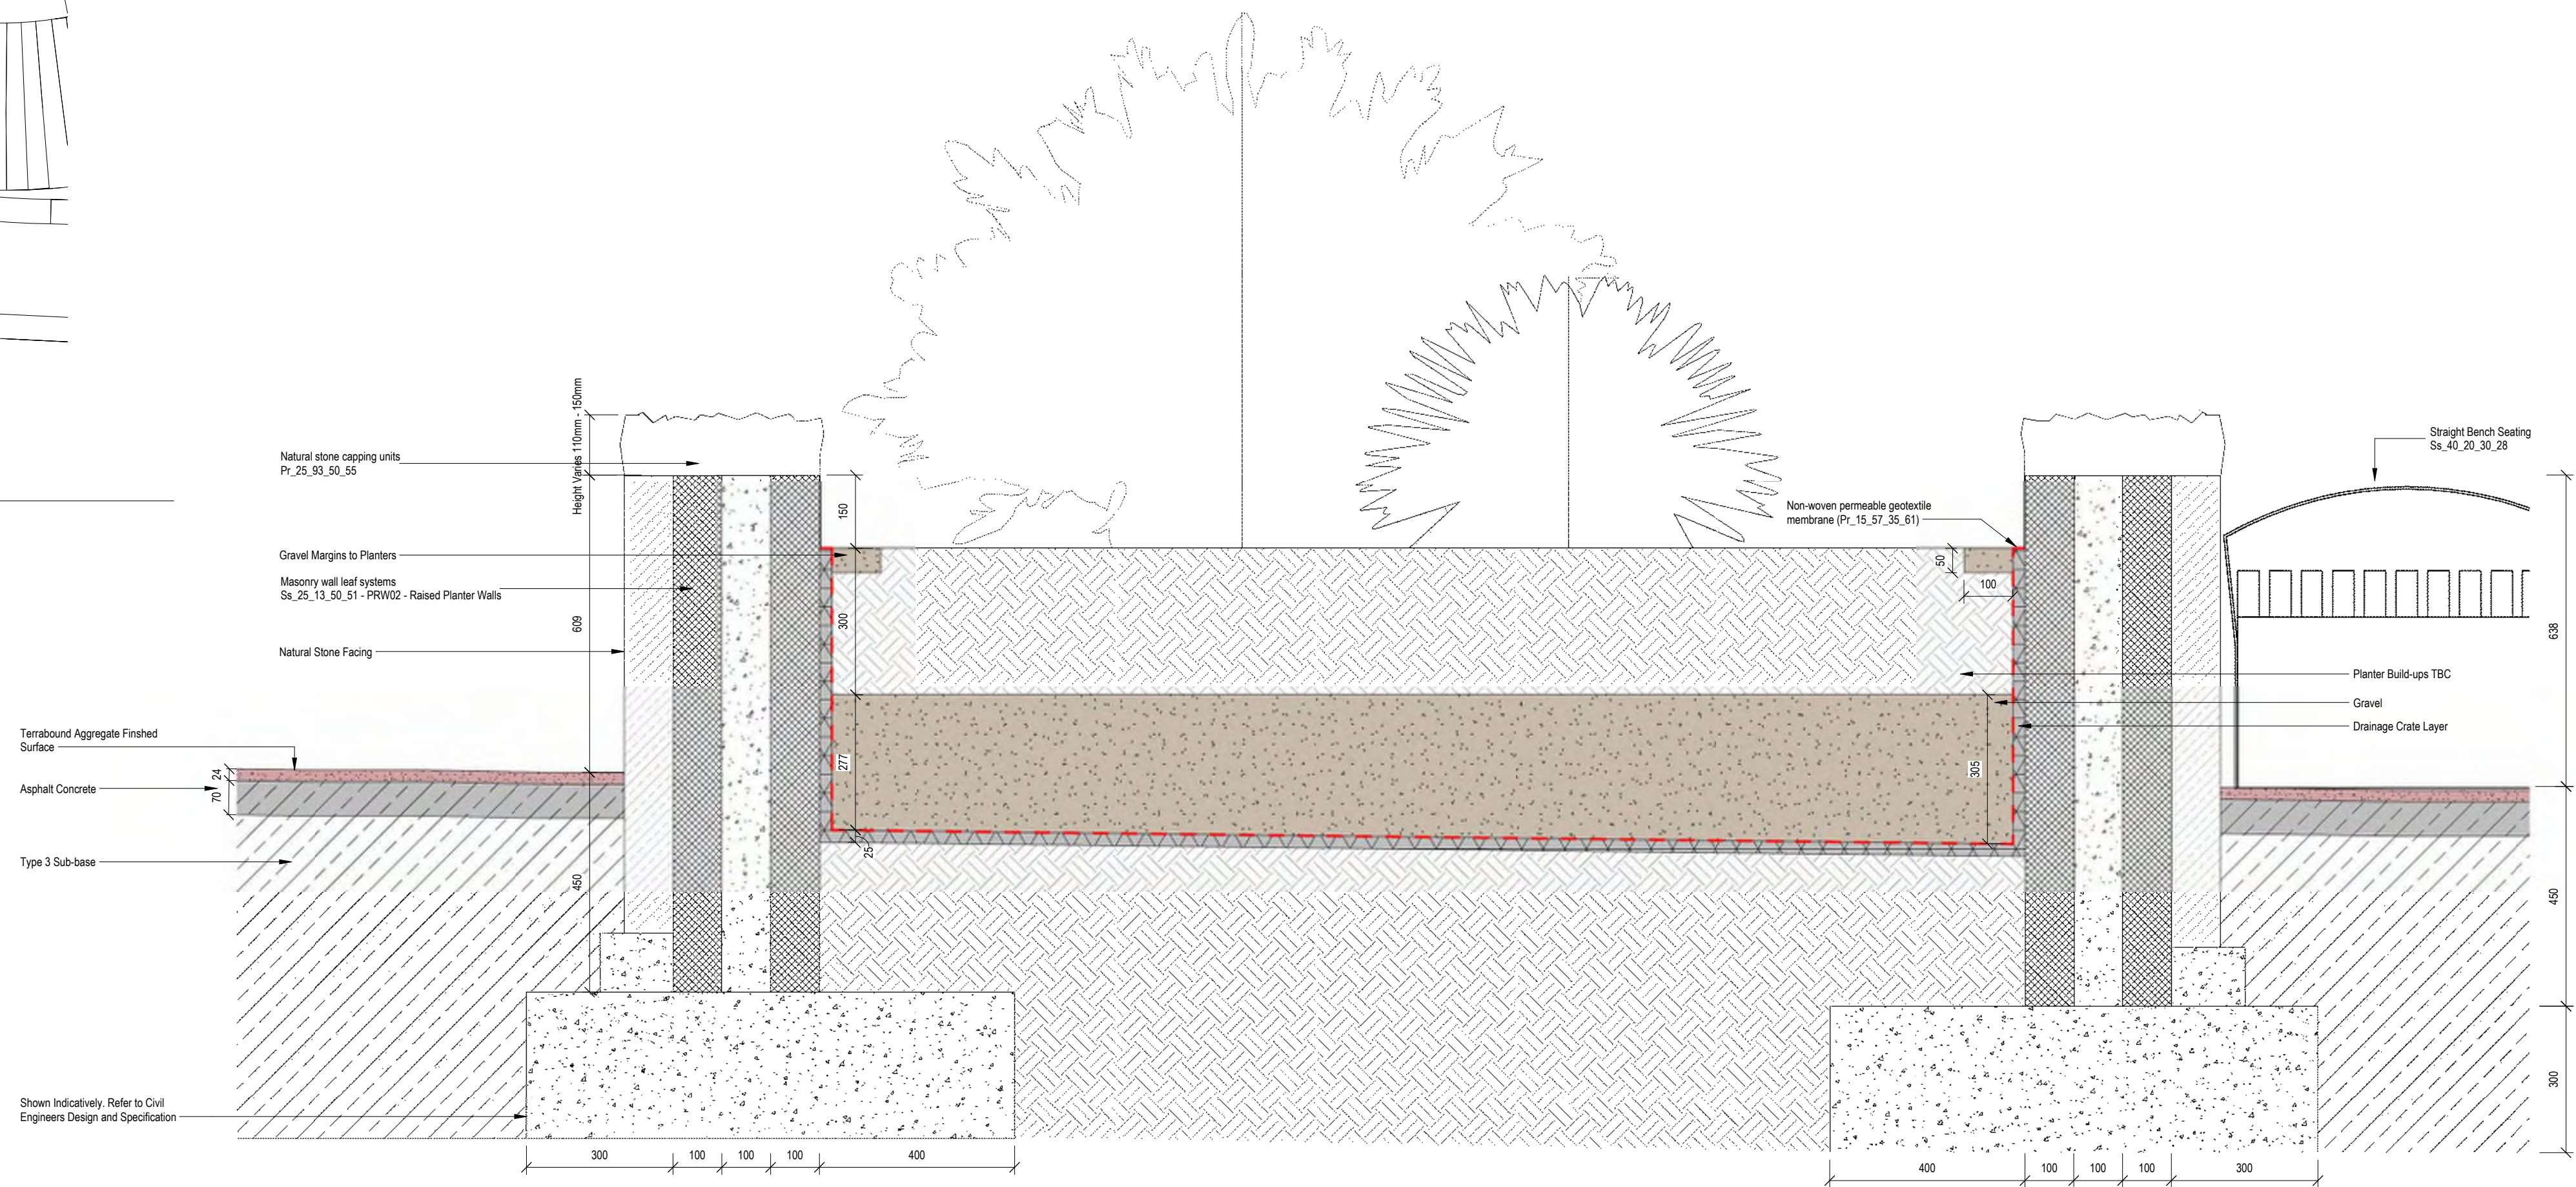

B | 1:10 - Raised Planter Section

- GENERAL NOTES**
- a. This drawing is submitted as copyright and owned by WSP (Real Estate & Infrastructure Ltd) and is for use on this site only unless expressly stated otherwise.
 - b. Dimensions are given to the wall from the existing ground surface and/or to the top of the wall. Drawing between 1 and 2 information given elsewhere, must be updated immediately to the architect for verification before proceeding.
 - c. Detailed representation of equipment on this drawing have been to establish, but not contractor construction information where only design intent is provided.
 - d. This drawing is to be used in conjunction with all other relevant architectural drawings and specifications as well as the planning and specifications of other design disciplines, including structural engineering and building services engineers.
 - e. It is intended that all works shown on this drawing will be carried out by a competent contractor, aware of all duties under CDM regulations 2015 and working to a construction phase plan developed by the Project Contractor.
- HEALTH & SAFETY SYMBOL KEY**
- WARNING RISK**
Indicates a Residual Risk as a warning
 - COMPULSORY RISK**
Indicates a Residual Risk requiring a compulsory action
 - PROHIBITIVE RISK**
Indicates a Residual Risk requiring a prohibitive action
 - INFORMATION RISK**
Indicates a Residual Risk for information

Wall Types Key:

- St. 25, 30, 35, 40 Masonry Wall Leaf Systems (PMW1):**
200mm Dressed Stone
200mm Concrete Block
100mm Dressed Stone
- St. 25, 30, 35, 40 Masonry Wall Leaf Systems (PMW2):**
200mm Dressed Stone
200mm Concrete Block
100mm Dressed Stone
- St. 25, 30, 35, 40 Masonry Retaining Wall Systems (PMW3):**
200mm Dressed Stone
200mm Concrete Block
100mm Dressed Stone
- St. 25, 30, 35, 40 Masonry Wall Leaf Systems (PMW4):**
200mm Dressed Stone
200mm Concrete Block
100mm Dressed Stone
- St. 25, 30, 35, 40 Masonry Wall Leaf Systems (PMW5):**
200mm Dressed Stone
200mm Concrete Block
100mm Dressed Stone

Note:

Refer to Civil Engineers Drawings for accurate levels information:
MIL-ESA-XX-XX-CPW-000001 - Architectural Specification
MIL-ESA-XX-XX-DR-A-95004 - Proposed Landscape Masterplan
To be read in conjunction with:
MIL-RED-78-XX-SK-S-0001-North Bioretention
MIL-RED-78-XX-SK-S-0002-South Bioretention
MIL-RED-78-XX-SK-S-0003-Northeast Planter
MIL-RED-78-XX-SK-S-0004-Raised Planters
MIL-RED-78-XX-SK-S-0005-Monoculture Boundary Wall
MIL-RED-78-XX-SK-S-0006-South Boundary Wall

Client
Merthyr Tydfil County Borough
Council


Project
Merthyr Interchange Link

Drawing
Wall Scoping Plans - Public Realm

Scale @ A4	Drawn	Checked	Approved
As indicated	CJ	SA	EB
Project No	Date		
70121420	10/04/2024		
Drawing Identifier	Drawn	Checked	Approved
MIL-ESA-PR-XX-DR-A-210040	SA	EB	P04

esa
architecture
member of WSP

Quest House, Fotherham Rd, St. Melons, Cardiff, CF3 9EY
info@esa-td.com
WSP (Real Estate & Infrastructure) Limited, Reg No. 12475960

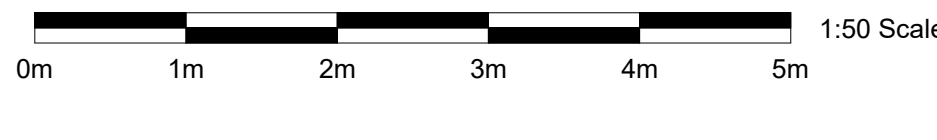

This drawing is confidential and copyright and owned by WSP (Real Estate & Infrastructure) Ltd. and is for use on this site only unless contractually stated otherwise.

Dimensions are not to be scaled from this drawing. Discrepancies and / or ambiguities within the drawing, between I and information given elsewhere, must be reported immediately to the architect for clarification and / or clarification before proceeding.

Graphical representations of equipment on this drawing have been co-ordinated, but are approximations only. Please refer to the Specifications and / or Details for actual sizes, or specific contractor construction information where only design intent is provided.

This drawing is to be read in conjunction with all other relevant architectural drawings and specifications as well as the drawings and specifications of other design disciplines, including structural engineering and building services engineers.

It is assumed that all works on this drawing will be carried out by a competent contractor, aware of the rules under CDM regulations 2015 and working to a construction phase plan developed by the client.

	WARNING RISK Indicates a Residual Risk as a warning
	COMPULSORY RISK Indicates a Residual Risk requiring a compulsory action
	PROHIBITIVE RISK Indicates a Residual Risk requiring a prohibitive action
	INFORMATION RISK Indicates a Residual Risk for information

	Sx 25 13 50 51 Masonry Wall Leaf Systems PRW01 - Stone Boundary Wall 100mm Dressed Stone 250mm Concrete Block 100mm Dressed Stone	Sx 25 13 50 51 Masonry Wall Leaf Systems PRW05 - Boundary Wall w/Railing 100mm Dressed Stone 250mm Concrete Block 100mm Dressed Stone	Pr 25 93 50 22 Concrete Capping Units 305mm x 665mm x 50mm

Refer to Civil Engineers Drawings for accurate levels and information.

Refer to Structural Engineers Spec and Drawings:
MIL-RED-78-XX-SK-S-0005-Moniques Boundary Wall
MIL-RED-78-XX-SK-S-0006-South Boundary Wall

To be read in conjunction with:
MIL-ESA-XX-XX-SPN-000001 - Architectural Specification
MIL-ESA-XX-XX-DR-A-95004 - Proposed Landscape
Masterplan

P05	Issued for Stage 3	05/12/24
P04	Issued for Coordination	14/11/24
P03	Issued to Civils for Coordination	15/10/24
P02	Issued to Civils for Coordination	28/08/24
P01	First Issue to Civils for Coordination	09/08/24

Rev	Description	(Chk'd / App'd)	Date
-----	-------------	-----------------	------

Status

32 - For information and reference

Classification

Client

Merthyr Tydfil County Borough
Council

'rojec

Merthyr Interchange Link

Drawing

Public Realm - Moniques Boundary Wall

Scale @ A1	Drawn	Checked	Approved
------------	-------	---------	----------


As indicated	CJ	SA	EB
--------------	----	----	----

Project No.	Date
70121420	30/05/24


Drawing Identifier
project origin zone level form discip. number revision
MIL - ESA - PR - XX - DR - A - 210041 _ P05

esa
architecture
member of WSP


Quest House, Fortran Rd, St. Mellons, Cardiff, CF3 0EY
info@esa-ltd.com
WSP (Real Estate & Infrastructure) Limited, Reg No. 1247596

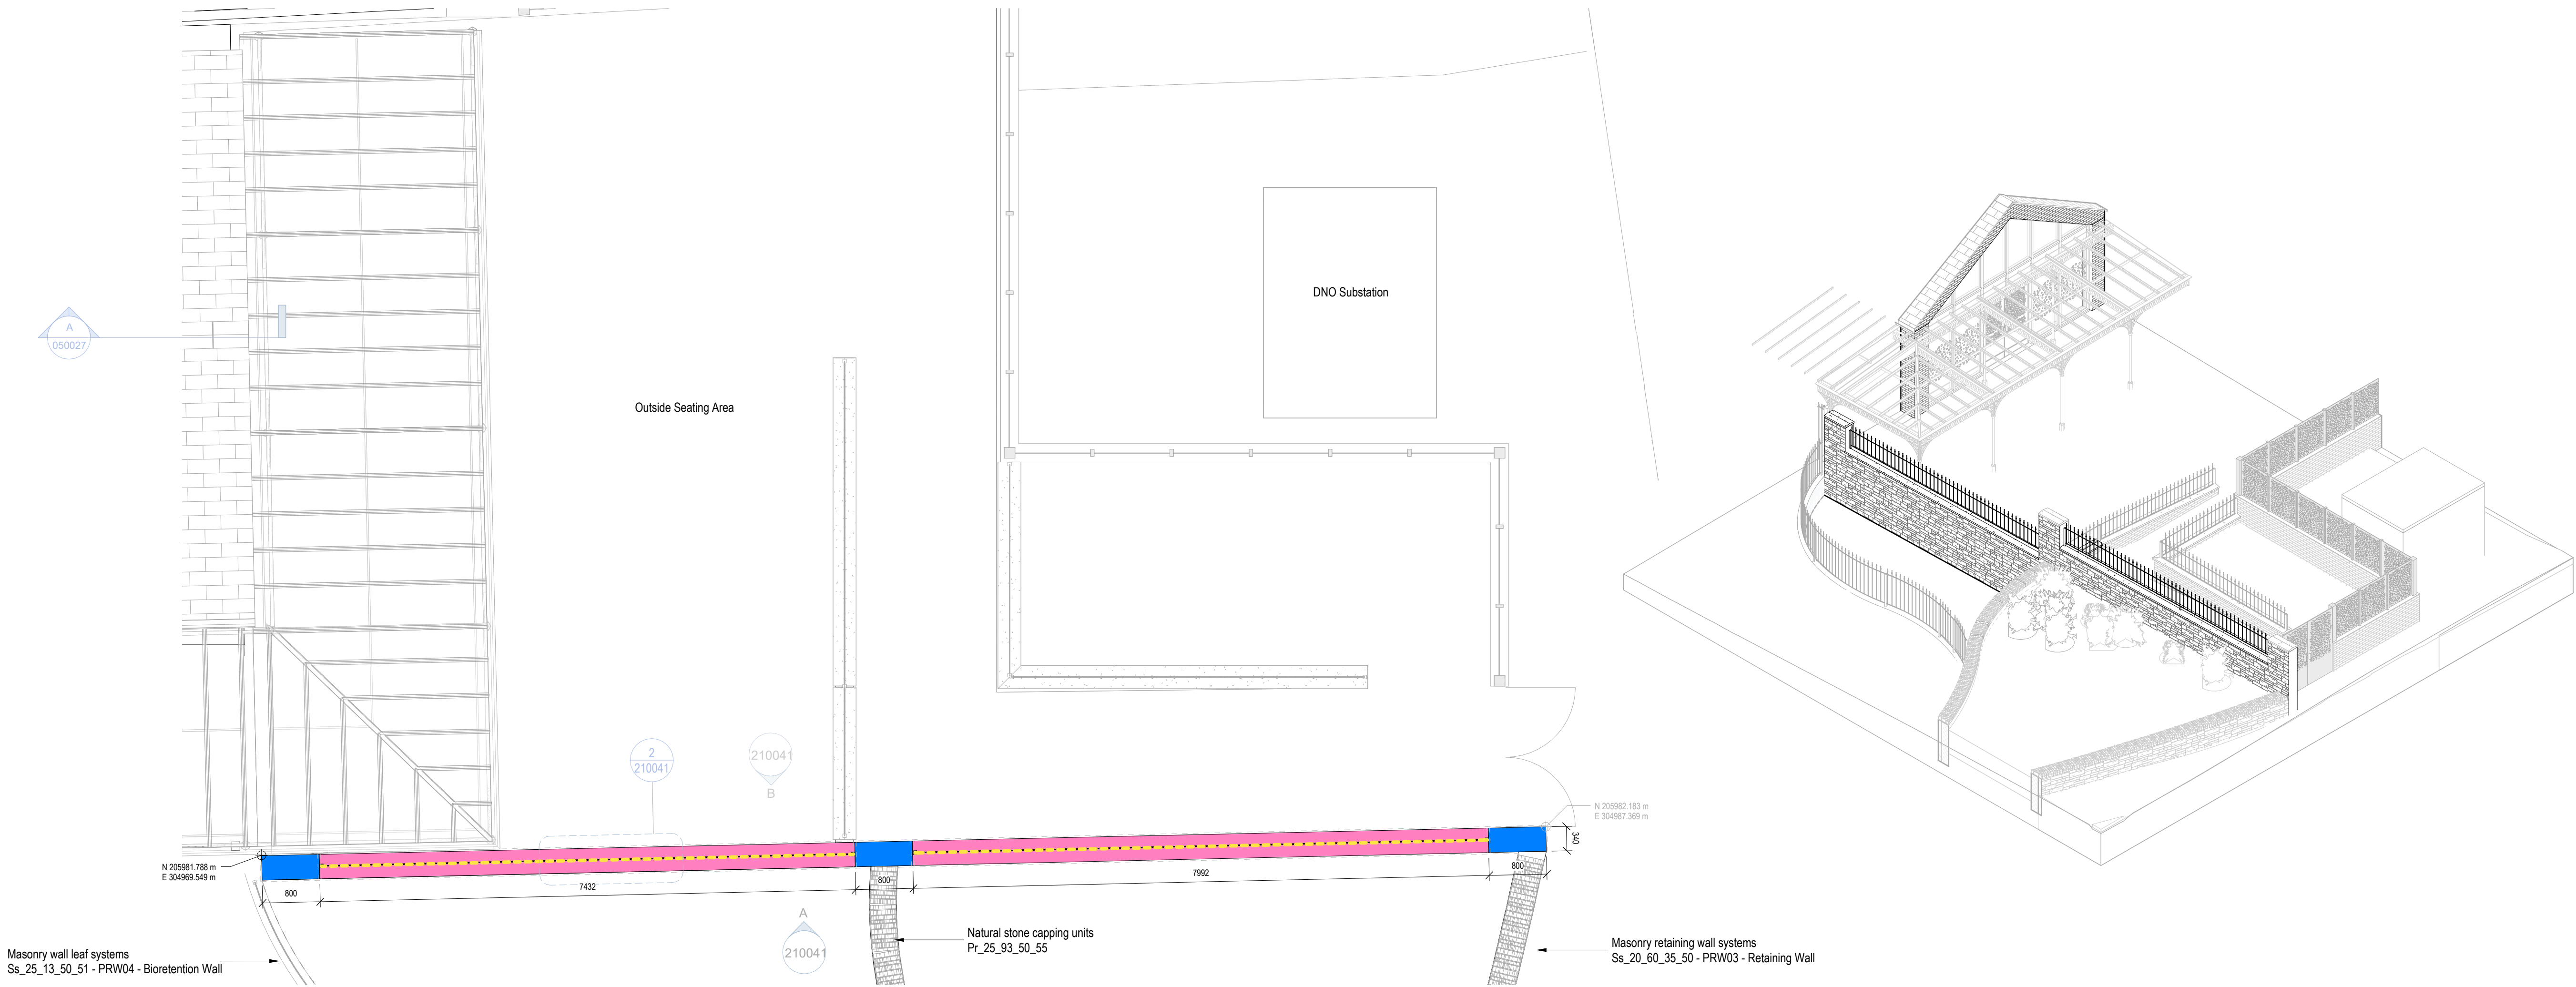


1 | 1 : 50 - Boundary Wall Plan

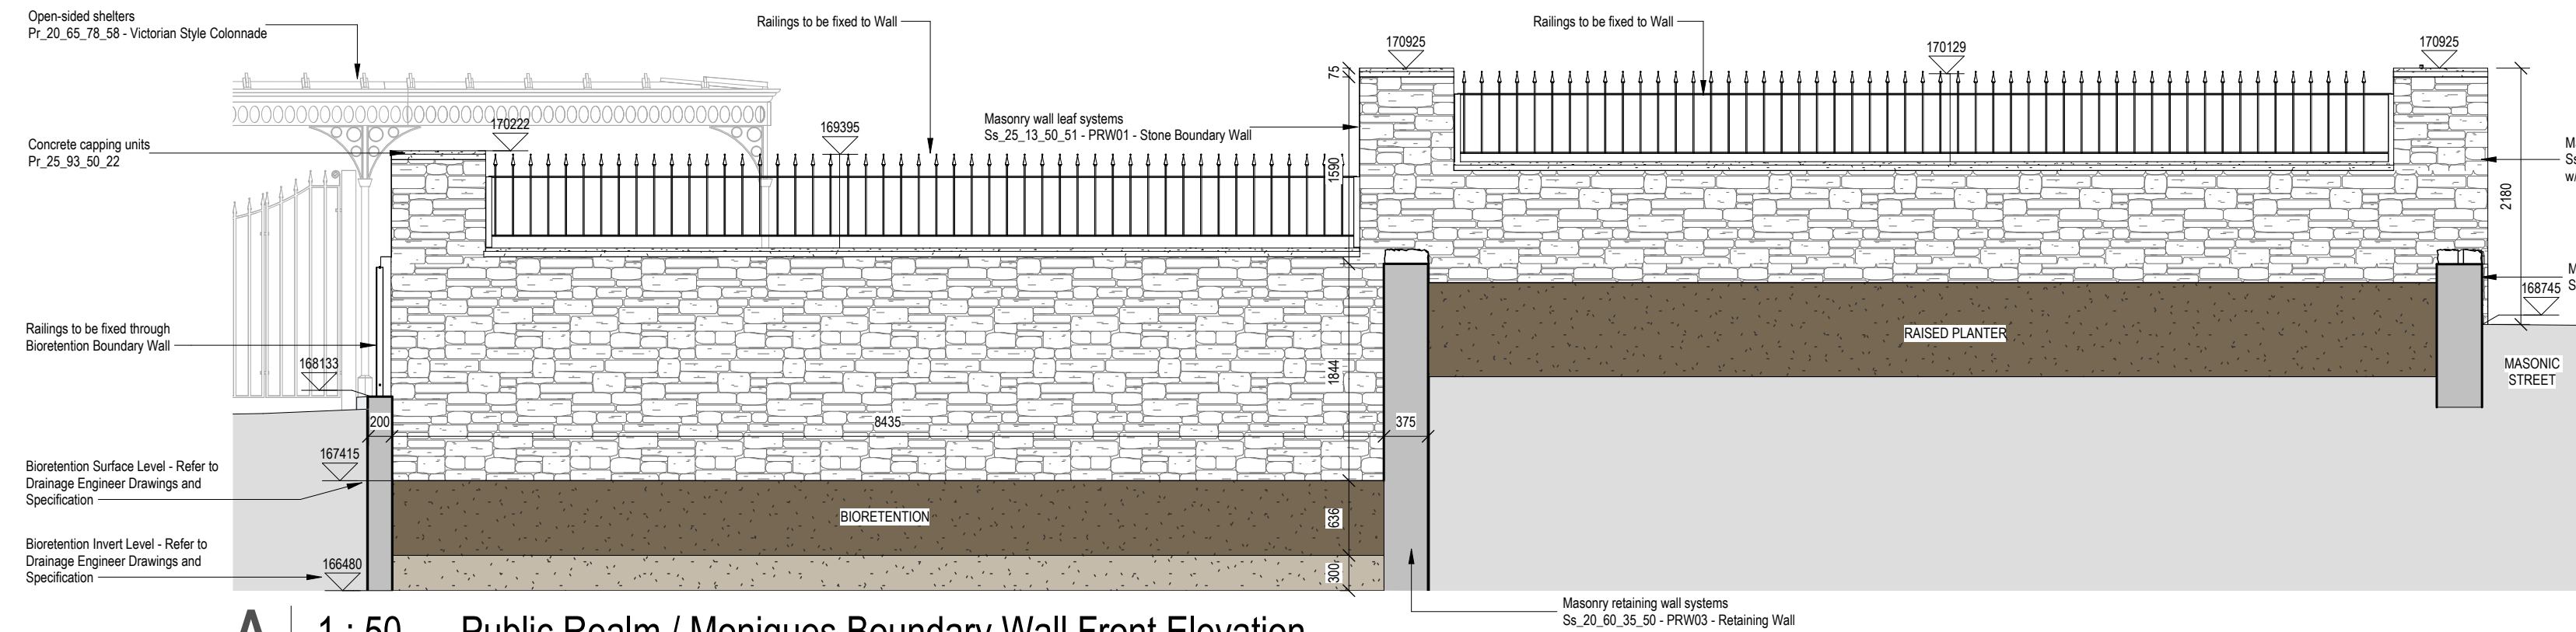

A 1 : 50 - Public Realm / Moniques Boundary Wall Front Elevation

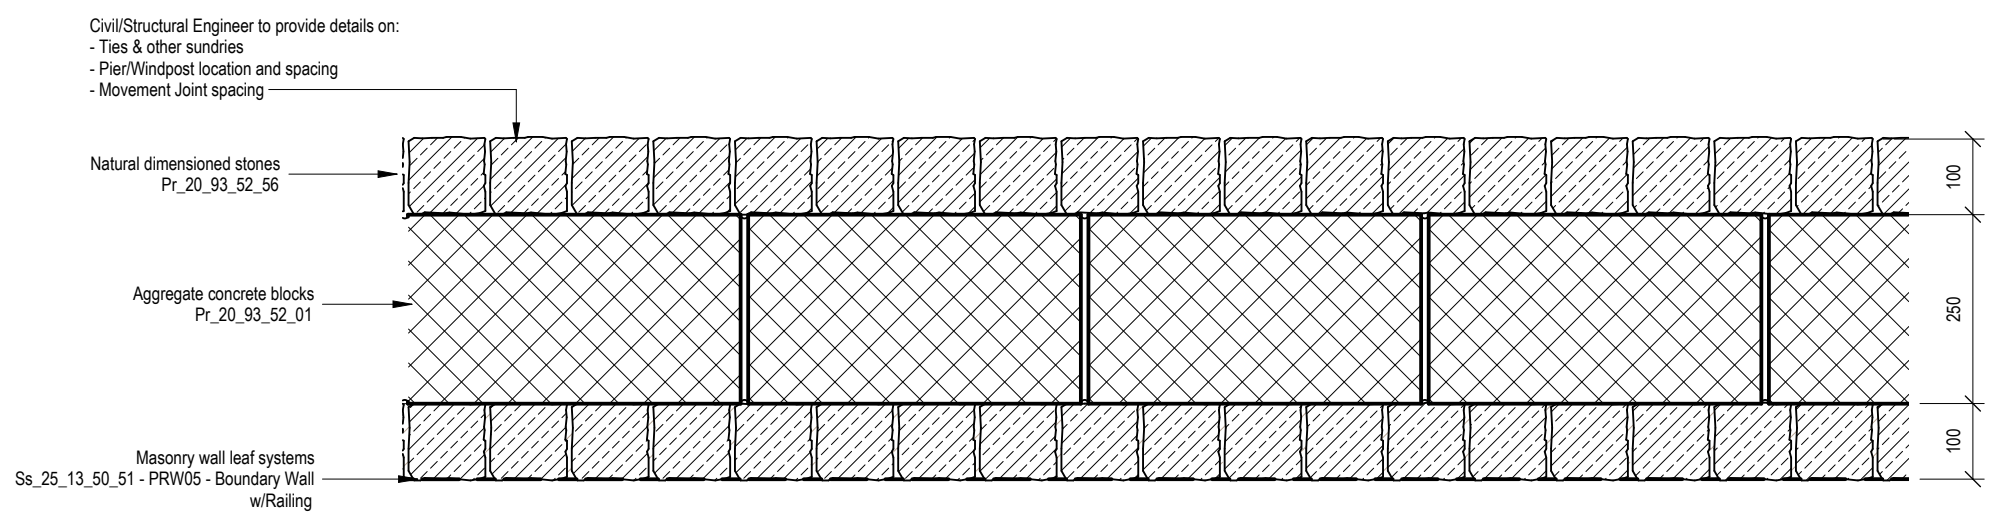

2 | 1 : 10 - Boundary Wall Plan Detail

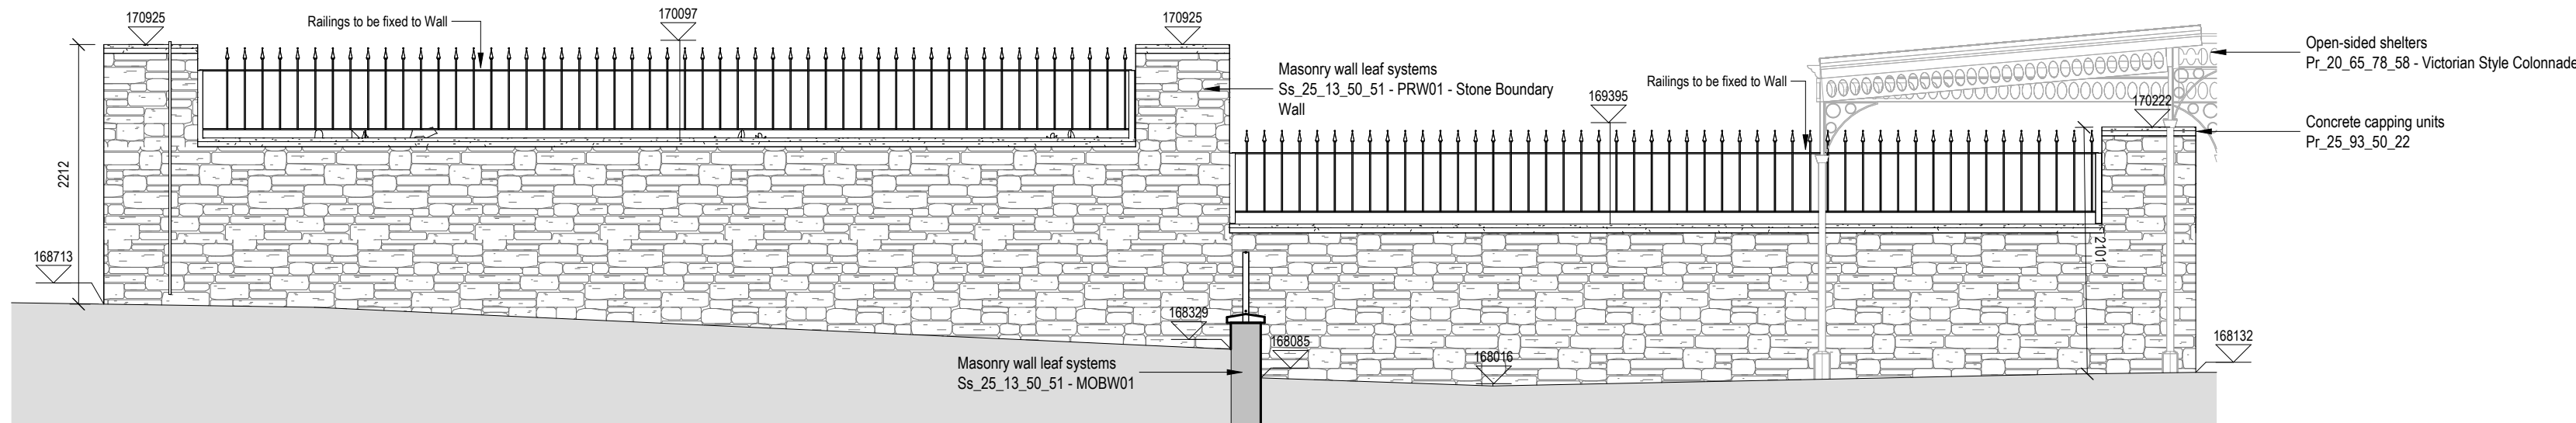

B 1 : 50 - Public Realm / Moniques Boundary Wall Rear Elevation

