


GENERAL NOTES

- a. This drawing is confidential and copyright and owned by WSP (Real Estate & Infrastructure) Ltd. and is for use on this site only unless contractually stated otherwise.
- b. Dimensions are not to be scaled from this drawing. Discrepancies and / or ambiguities within this drawing, between it and information given elsewhere, must be reported immediately to the architect for clarification before proceeding.
- c. Graphical representations of equipment on this drawing have been co-ordinated, but are approximations only. Please refer to the Specifications and / or Details for actual sizes, or specific contractor construction information where only design intent is provided.
- d. This drawing is to be read in conjunction with all other relevant architectural drawings and specifications as well as the drawings and specifications of other design disciplines, including structural engineers and building services engineers.
- e. It is assumed that all works on this drawing will be carried out by a competent contractor, aware of their duties under CDM regulations 2015 and working to a construction phase plan developed by the Principle Contractor.

HEALTH & SAFETY SYMBOL KEY

-  **WARNING RISK**
Indicates a Residual Risk as a warning
-  **COMPULSORY RISK**
Indicates a Residual Risk requiring a compulsory action
-  **PROHIBITIVE RISK**
Indicates a Residual Risk requiring a prohibitive action
-  **INFORMATION RISK**
Indicates a Residual Risk for information

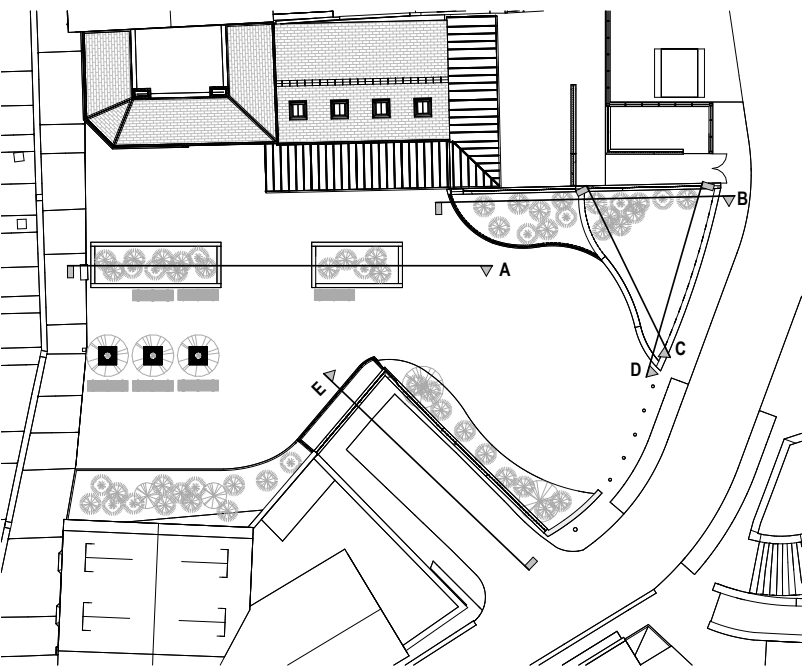

Reference Plan

Note:

To be read in conjunction with:
MIL-ESA-PR-XX-DR-A-210040 - Wall Scoping Plans
MIL-ESA-XX-XX-SPN-000001 - Architectural Specification
MIL-ESA-XX-XX-DR-A-95004 - Proposed Landscape Masterplan

Foundations shown indicatively - Refer to Civil Engineers Drawings for accurate levels information:

MIL-RED-78-XX-SK-S-0001-North Bioretention
MIL-RED-78-XX-SK-S-0002-South Bioretention
MIL-RED-78-XX-SK-S-0003-Northeast Planter
MIL-RED-78-XX-SK-S-0004-Raised Planters
MIL-RED-78-XX-SK-S-0005-Moniques Boundary Wall
MIL-RED-78-XX-SK-S-0006-South Boundary Wall

P05	Issued for Stage 3	05/12/24
P04	Issued for Coordination	14/11/24
P03	Issued to Civils for Coordination	15/10/24
P02	Issued to Civils for Coordination	30/08/24
P01	Issued to Civils for Coordination	28/08/24

Rev	Description	(Chkd / App'd)	Date
-----	-------------	----------------	------

Status

S2 - For information and reference

Classification

Client
Merthyr Tydfil County Borough Council

Project
Merthyr Interchange Link

Wall Scoping - Longitudinal Sections

Scale @ A1	Drawn	Checked	Approved
------------	-------	---------	----------

As indicated **CJ** **SA** **EB**


Project No.
70121420

Date
10/04/2024


Drawing Identifier	project	origin	zone	level	form	discip.	number	revision
MIL - ESA - PR - XX - DR - A - 210042								P05

esa
architecture
member of WSP


Quest House, Fortran Rd, St. Mellons, Cardiff, CF3 0EY
info@esa-ltd.com
WSP (Real Estate & Infrastructure) Limited, Reg No. 12475960

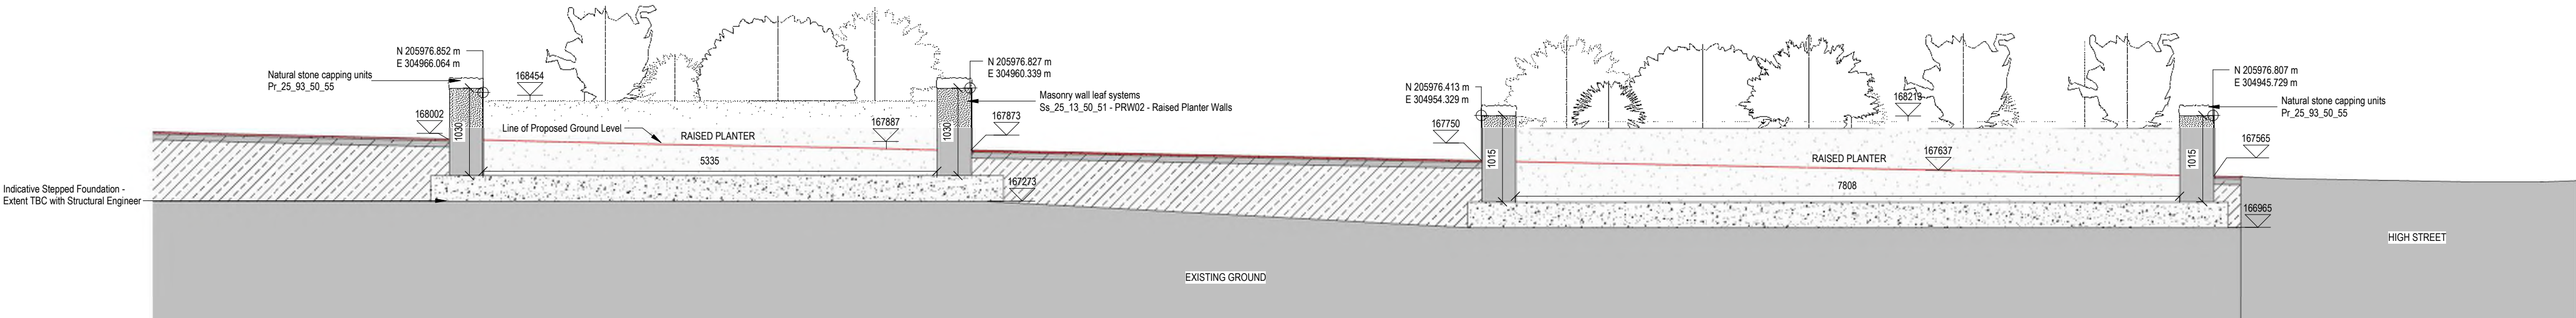


A | 1 : 50 - Raised Planters Longitudinal Section

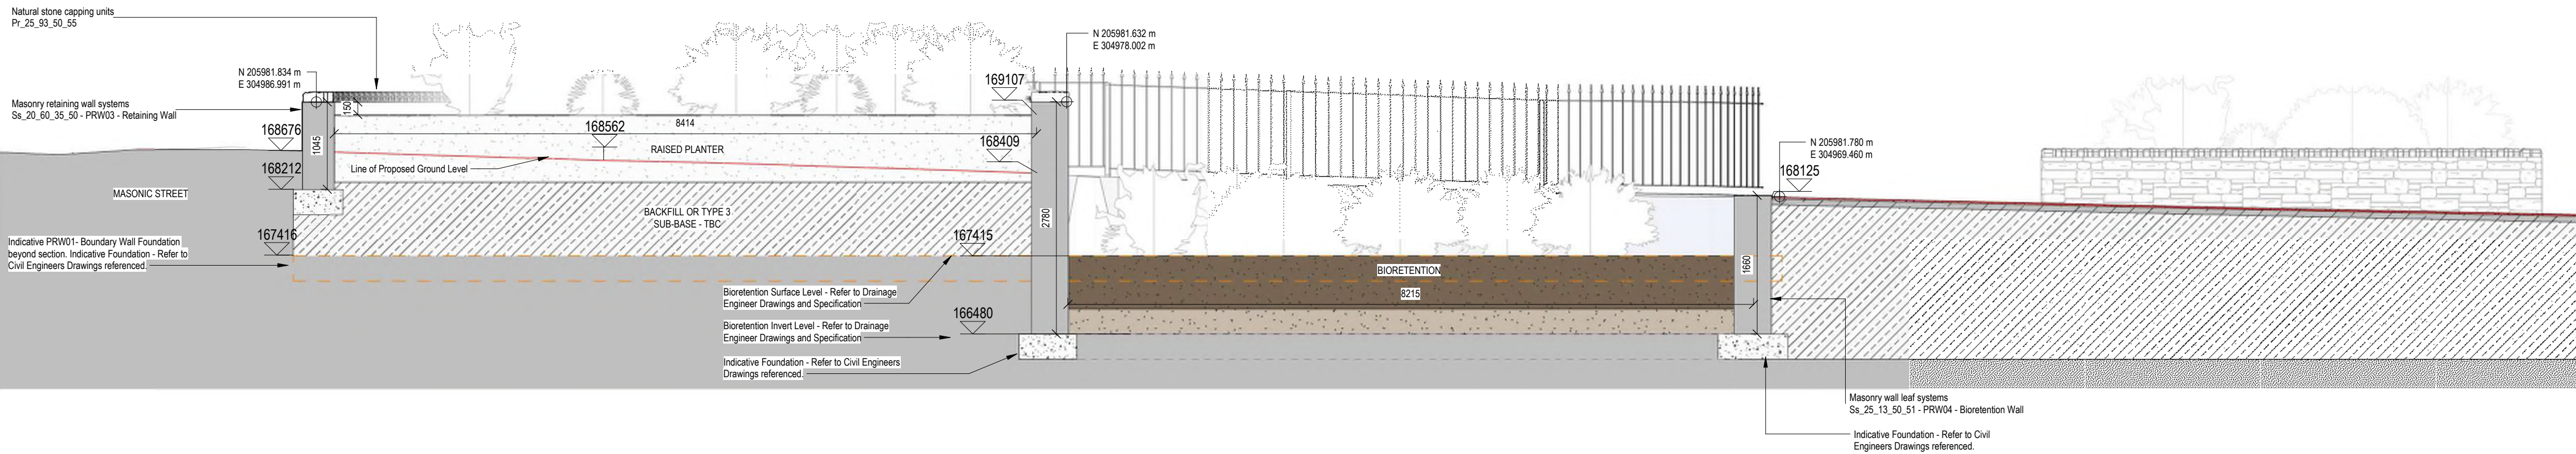


B | 1 : 50 - Raised Planter / Bioretention Longitudinal Section

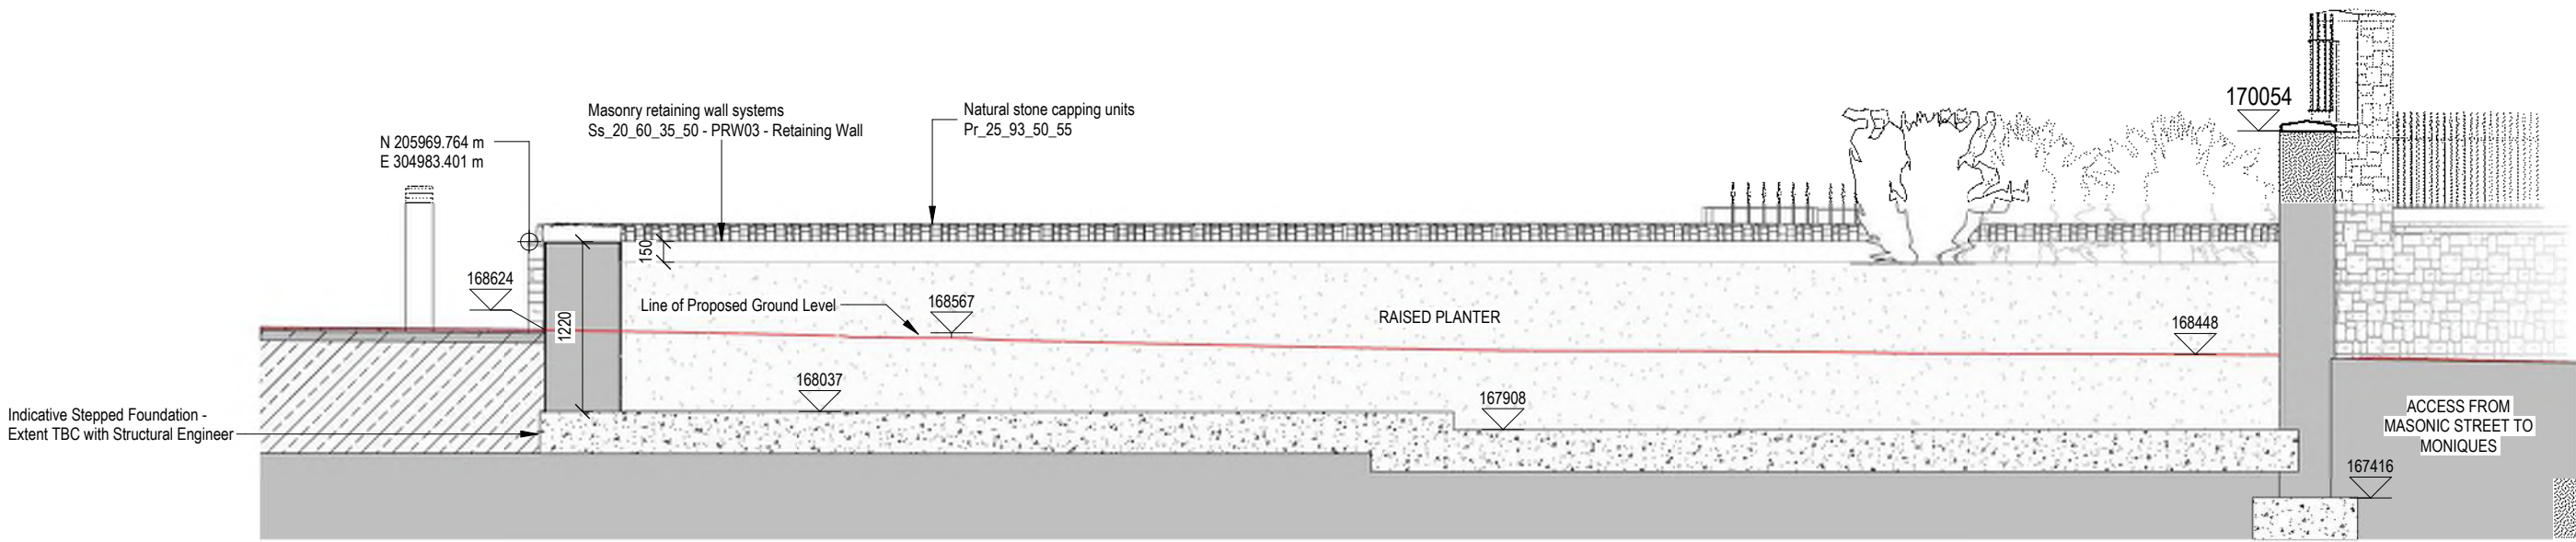

C | 1 : 50 - Planter Longitudinal Section 1

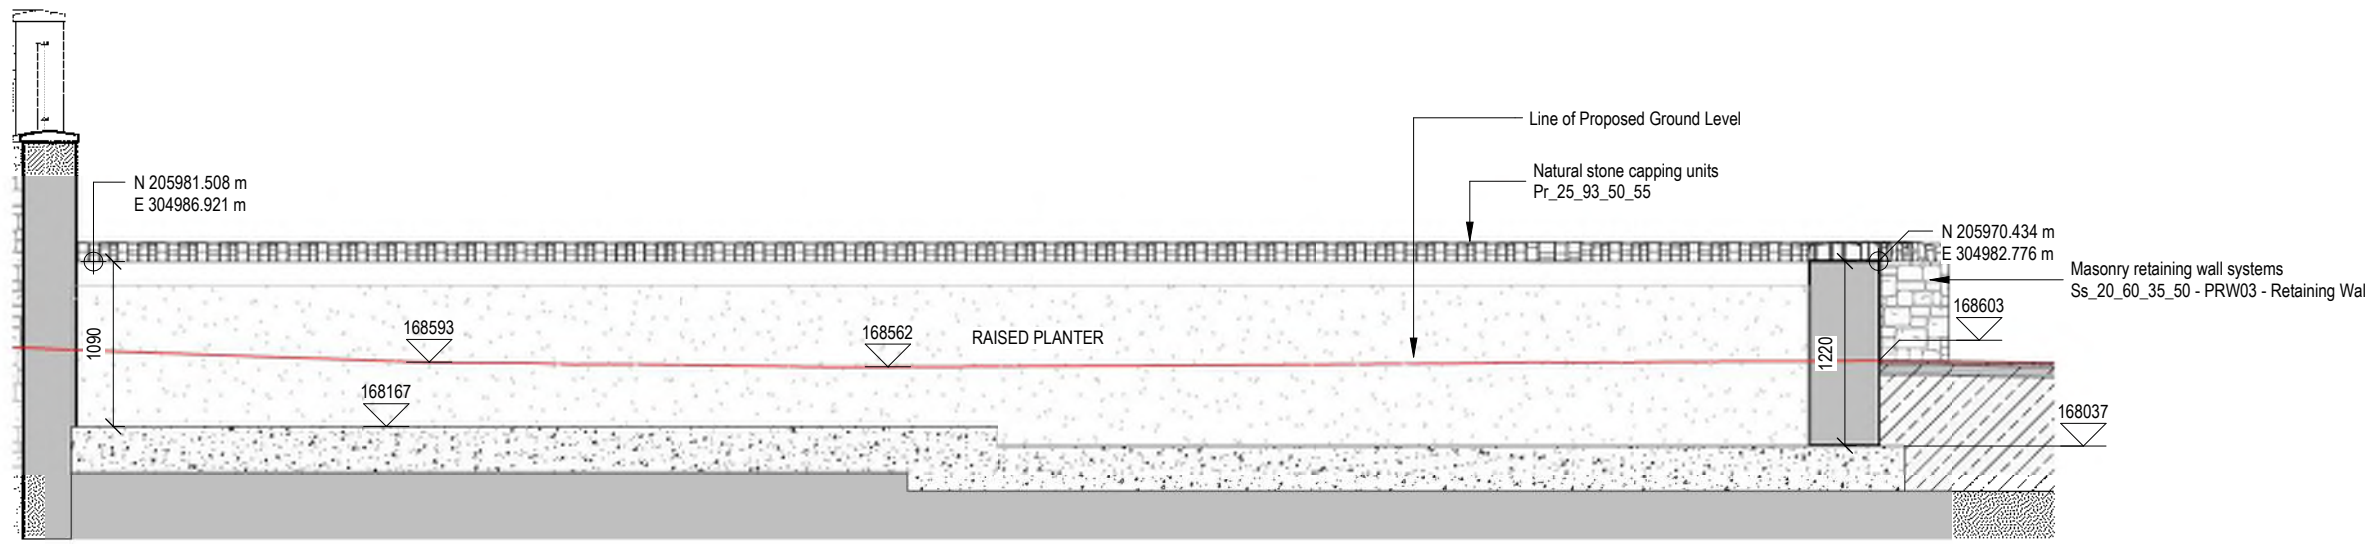


D | 1 : 50 - Planter Longitudinal Section 2

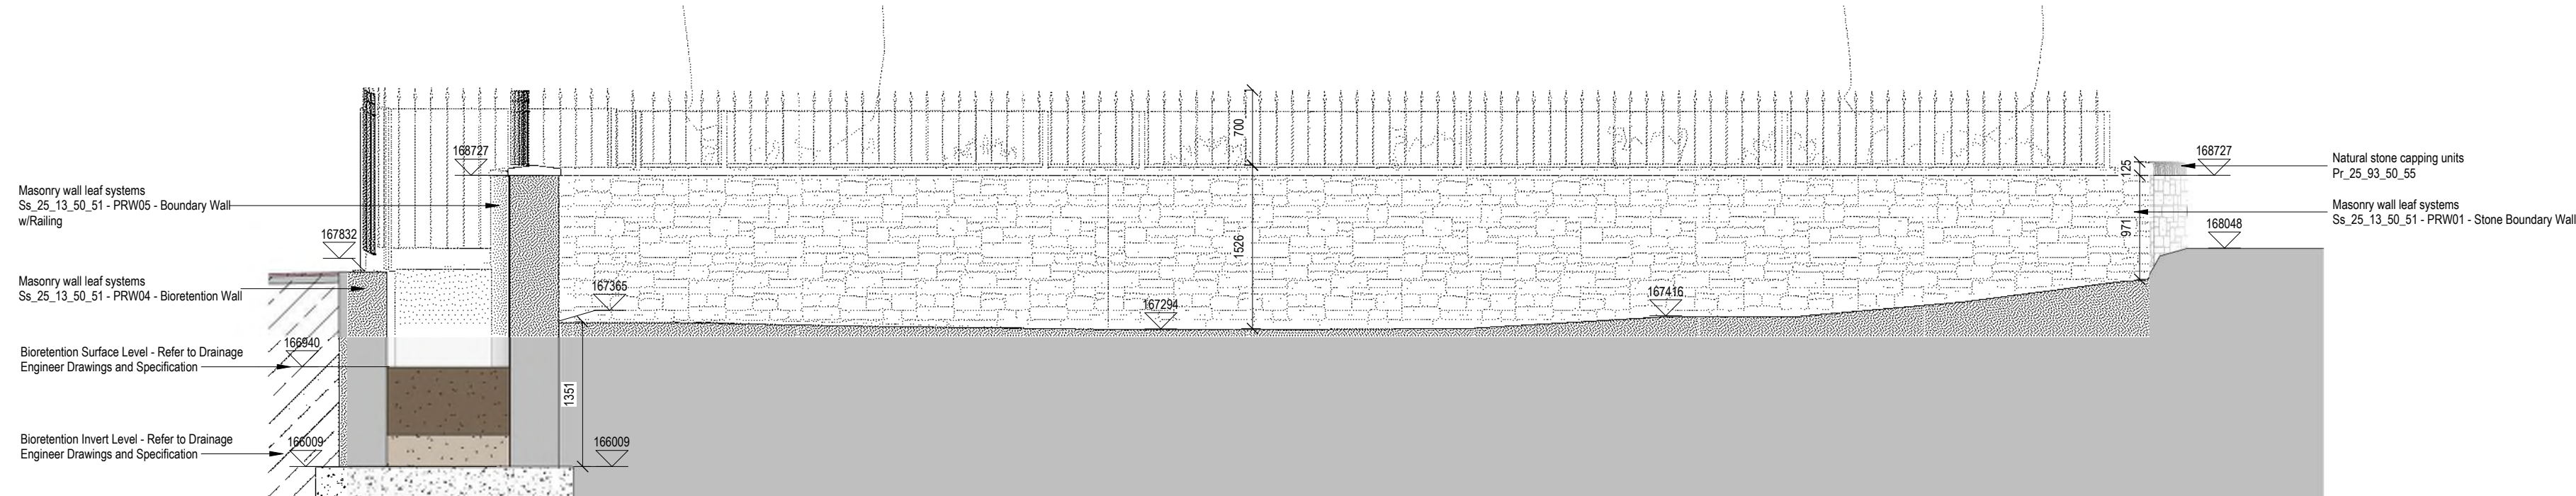

E | 1 : 50 - Bioretention - Boundary Wall Section

Key:

 -  24mm Terrabound Aggregate Finished Surface
-  70mm Open Surface Asphalt Concrete
-  Type 3 Sub-base
-  Gravel to Raised Planters
-  Gravel to Bioretention Areas
-  Drainage Area to Bioretention Areas
-  Indicative Wall Foundations

Note:

Build-up depths and materials subject to confirmation from Civil and Drainage Engineers.

