
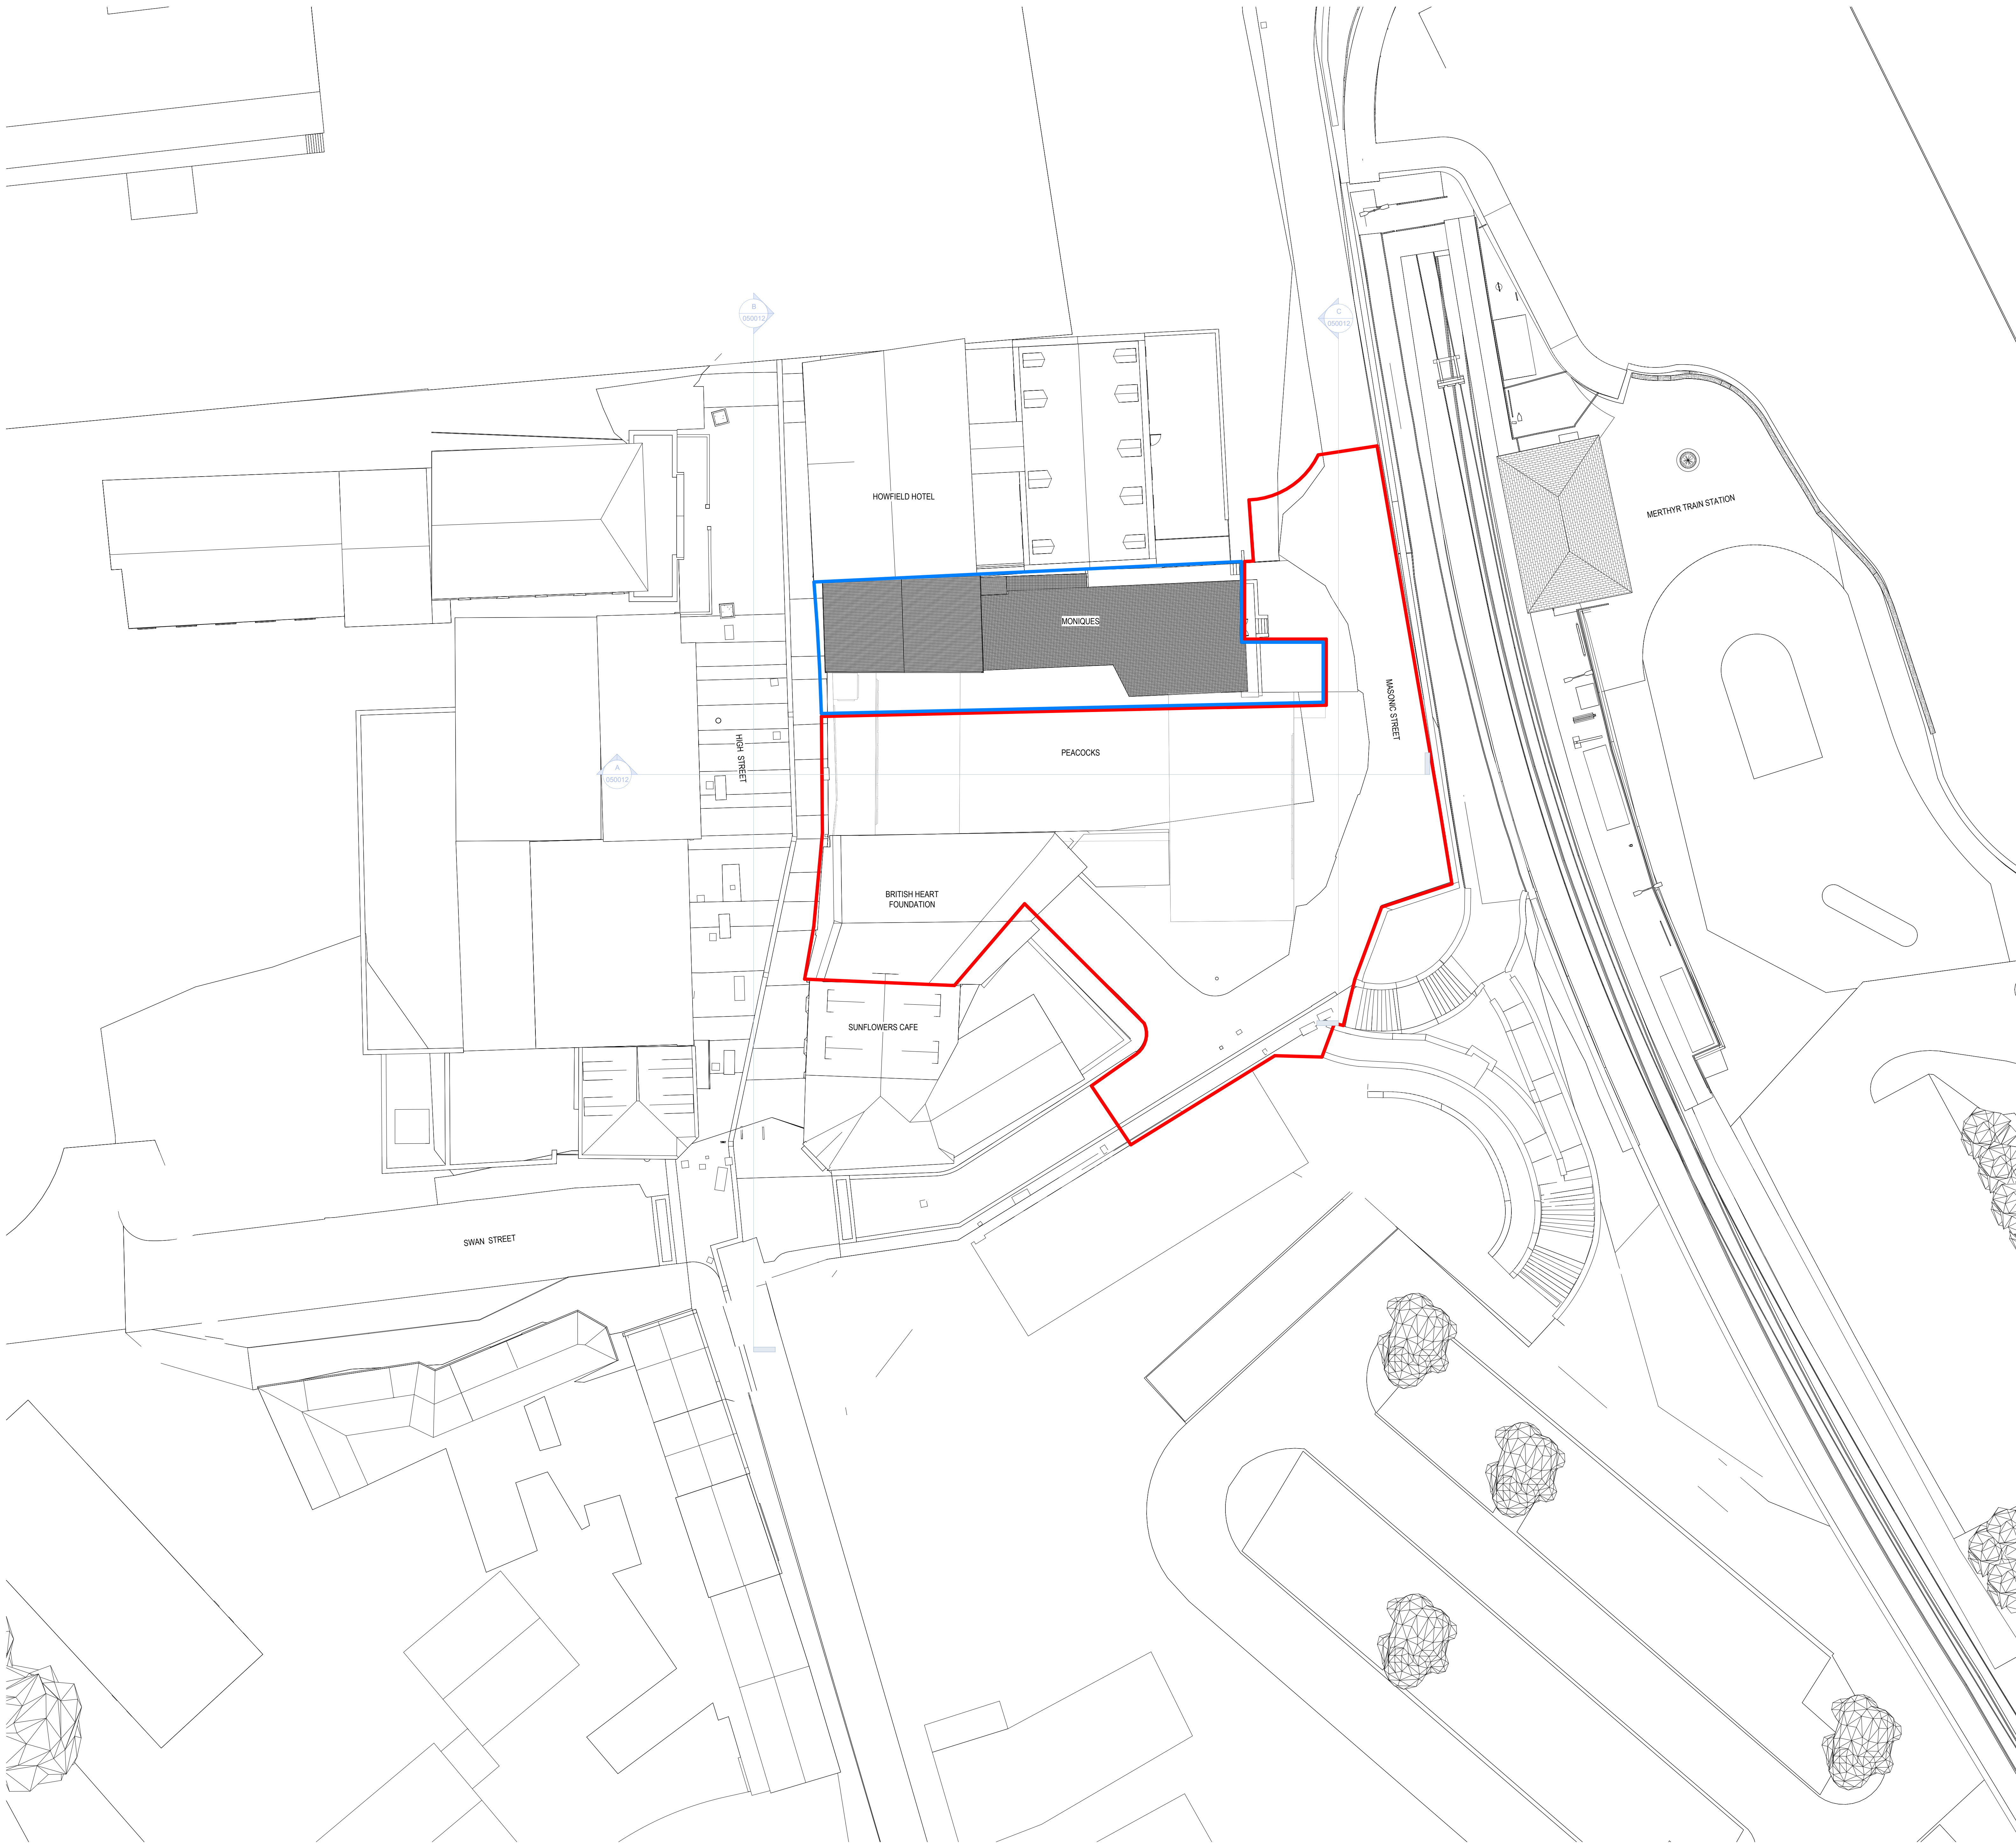


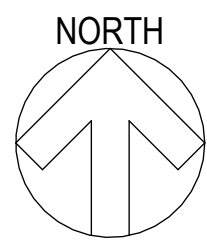

0m 5m 10m 20m 1:200 Scale

GENERAL NOTES

- This drawing is confidential and copyright and owned by WSP (Real Estate & Infrastructure) Ltd and is for use on this site only unless expressly stated otherwise.
- Drawings are not to be used from the drawing, dimensions and/or annotations within the drawing, between it and information given elsewhere, must be reported immediately to the architect for confirmation before proceeding.
- Oral instructions or information given on this drawing have been included, but are not binding on the architect. These are given in the Specification and/or Design Notes, or specific instructions given to the contractor.
- The drawings to be used in conjunction with all other relevant architectural drawings and specifications as well as the planning and specifications of other design disciplines, including structural, mechanical, electrical, plumbing, and building services engineers.
- The architect shall not be responsible for the design and/or construction of any structure, works of art, or other works shown on the drawing unless they are shown to be a complete structure, works of art, or other works shown on the drawing unless they are shown to be a complete structure, works of art, or other works shown on the drawing.

HEALTH & SAFETY SYMBOL KEY

- WARNING RISK**
Indicates a Residual Risk as a warning
- COMPULSORY RISK**
Indicates a Residual Risk requiring a compulsory action
- PROHIBITIVE RISK**
Indicates a Residual Risk requiring a prohibitive action
- INFORMATION RISK**
Indicates a Residual Risk for information

Key	
—	Site Boundary

P01 Issued for Stage 3 05/12/24

Rev Description (CHK'd / App'd) Date

Status

S2 - For information and reference

Classification

Client
Merthyr Tydfil County Borough Council

Project
Merthyr Interchange Link

Drawing
Planning - Existing Site Plan (Pre-demolition)

Scale @ A4 Drawn Checked Approved
1 : 200 CJ EB MT

Project No. Date
70121420 30/05/24

Drawing Identifier
Project Design Draw Issue Date Drawn by Number Version
MIL - ESA - XX - XX - DR - A - 050011 _ P01

esa
architecture
member of WSP

Quest House, Fotherham Rd, St Mellons, Cardiff, CF3 0EY
info@esa-riid.com
WSP (Real Estate & Infrastructure) Limited, Reg No. 12475960