


- a. This drawing is confidential and copyright and owned by WSP (Real Estate & Infrastructure) Ltd. and is for use on this site only unless contractually stated otherwise.
- b. Dimensions are not to be scaled from this drawing. Discrepancies and / or ambiguities within this drawing, between it and information given elsewhere, must be reported immediately to the architect for clarification before proceeding.
- c. Colored representations of equipment on this drawing have been co-ordinated, but are approximations only. Please refer to the Specifications and / or Details for actual sizes, or specific contractor construction information where only design intent is provided.
- d. This drawing is to be read in conjunction with all other relevant architectural drawings and specifications as well as the drawings and specifications of other design disciplines, including structural engineers and building services engineers.
- e. It is understood that all work on this drawing will be carried out by a competent contractor, aware of their duties under CDM regulations 2015 and working to a construction phase plan developed by the Principle Contractor.

	WARNING RISK Indicates a Residual Risk as a warning
	COMPULSORY RISK Indicates a Residual Risk requiring a compulsory action
	PROHIBITIVE RISK Indicates a Residual Risk requiring a prohibitive action
	INFORMATION RISK Indicates a Residual Risk for information

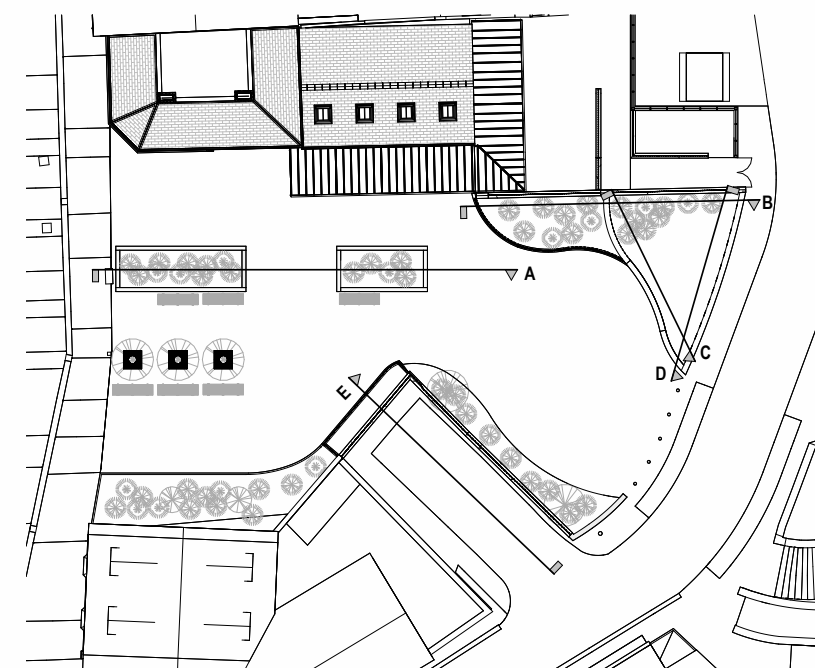

Note:

Foundations shown indicatively - Refer to Civil Engineers Drawings for accurate levels information:

- MIL-RED-78-XX-SK-S-0001-North Bioretention
- MIL-RED-78-XX-SK-S-0002-South Bioretention
- MIL-RED-78-XX-SK-S-0003-Northeast Planter
- MIL-RED-78-XX-SK-S-0004-Raised Planters
- MIL-RED-78-XX-SK-S-0005-Moniques Boundary Wall
- MIL-RED-78-XX-SK-S-0006-South Boundary Wall

P05	Issued for Stage 3	05/12/2017
P04	Issued for Coordination	14/11/2017
P03	Issued to Civils for Coordination	15/10/2017
P02	Issued to Civils for Coordination	30/08/2017
P01	Issued to Civils for Coordination	28/08/2017

Rev	Description	(Chk'd / App'd)	Date
-----	-------------	-----------------	------

Status

S2 - For information and reference

Classification

Client

Merthyr Tydfil County Borough
Council

Project

Merthyr Interchange Link

Drawing


Scale @ A1	Drawn	Checked	Approved
As indicated	CJ	SA	EB

Project No.	Date
70121420	10/04/2024


Drawing Identifier							
project	origin	zone	level	form	discip.	number	revision
MIL	-ESA	-PR	-XX	-DR	-A	-210042	P05

esa
architecture
member of WSP


Quest House, Fortran Rd, St. Mellons, Cardiff, CF3 0EY
info@esa-ltd.com
WSP (Real Estate & Infrastructure) Limited, Reg No. 1247596

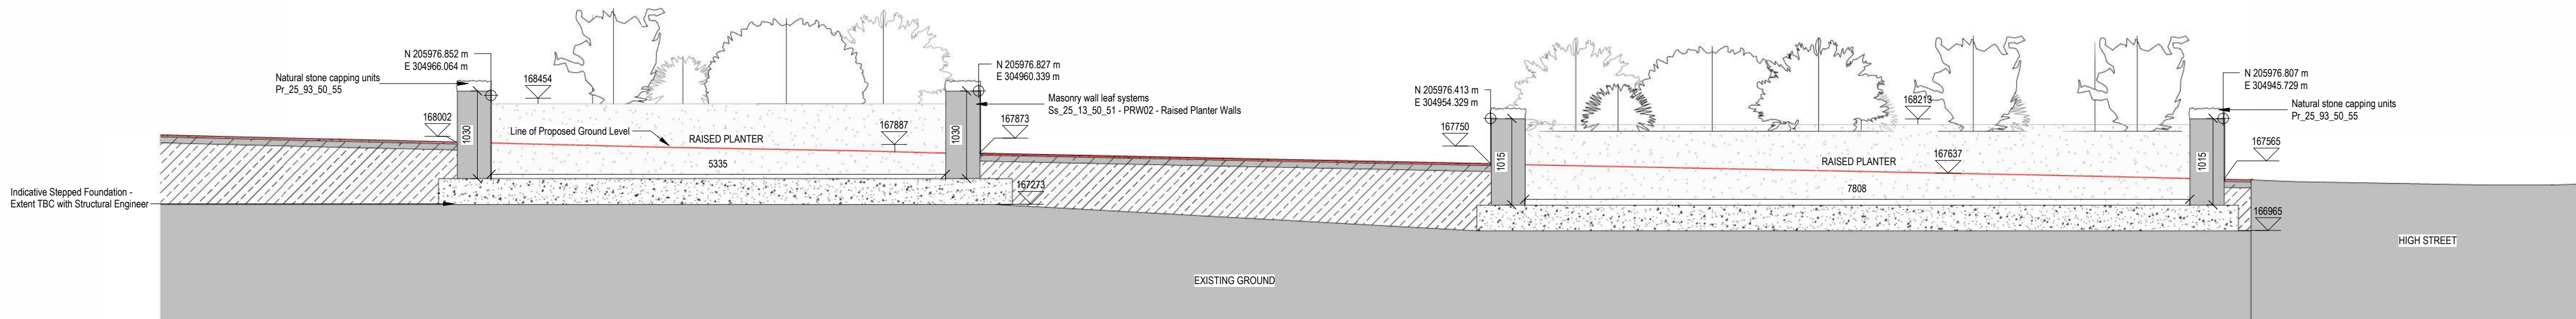


A | 1 : 50 - Raised Planters Longitudinal Section

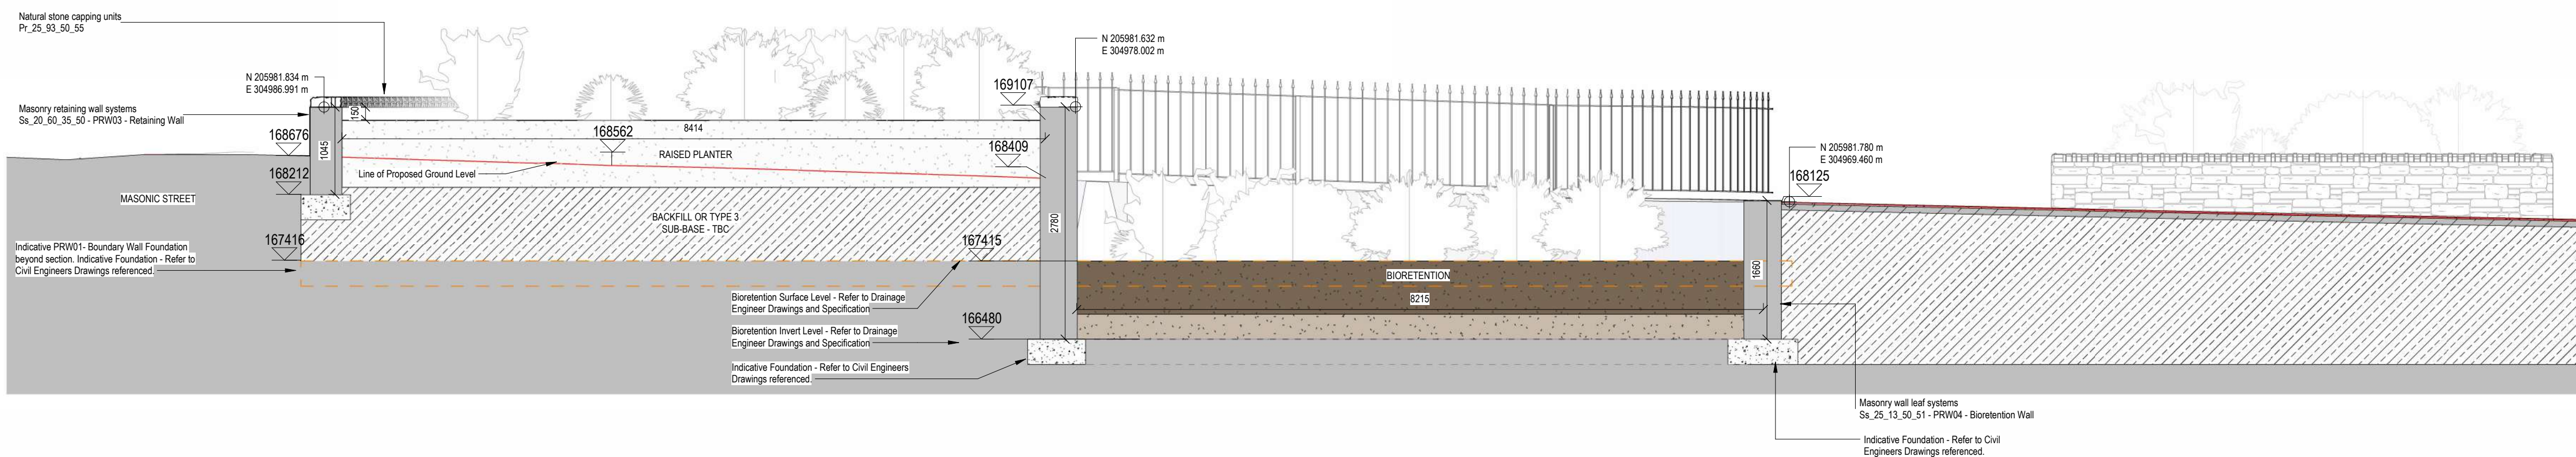


B | 1 : 50 - Raised Planter / Bioretention Longitudinal Section

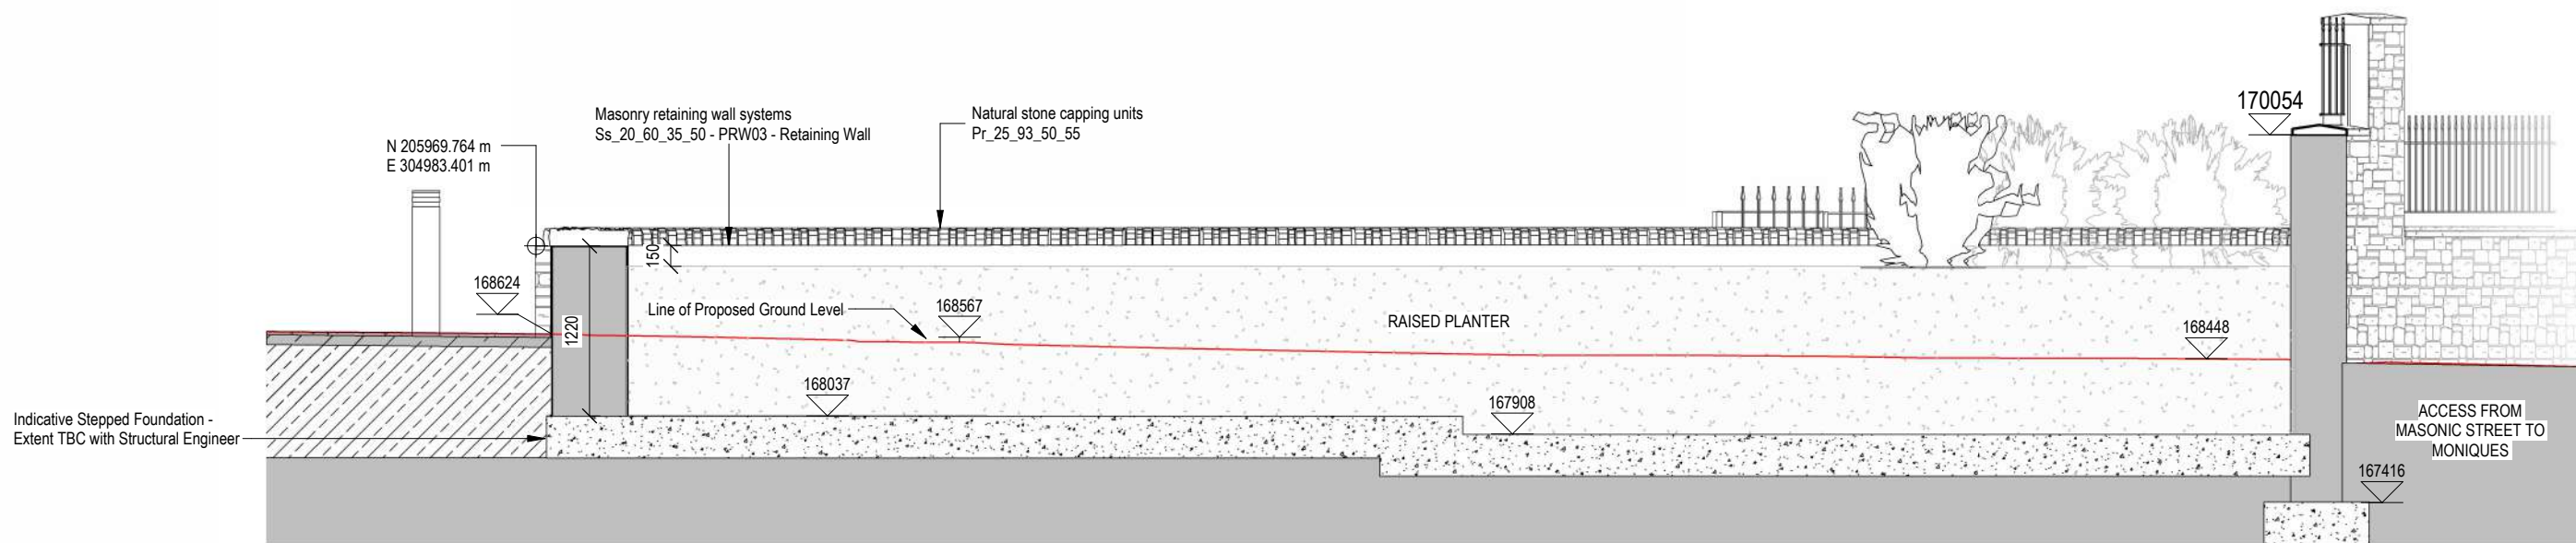

C | 1 : 50 - Planter Longitudinal Section 1

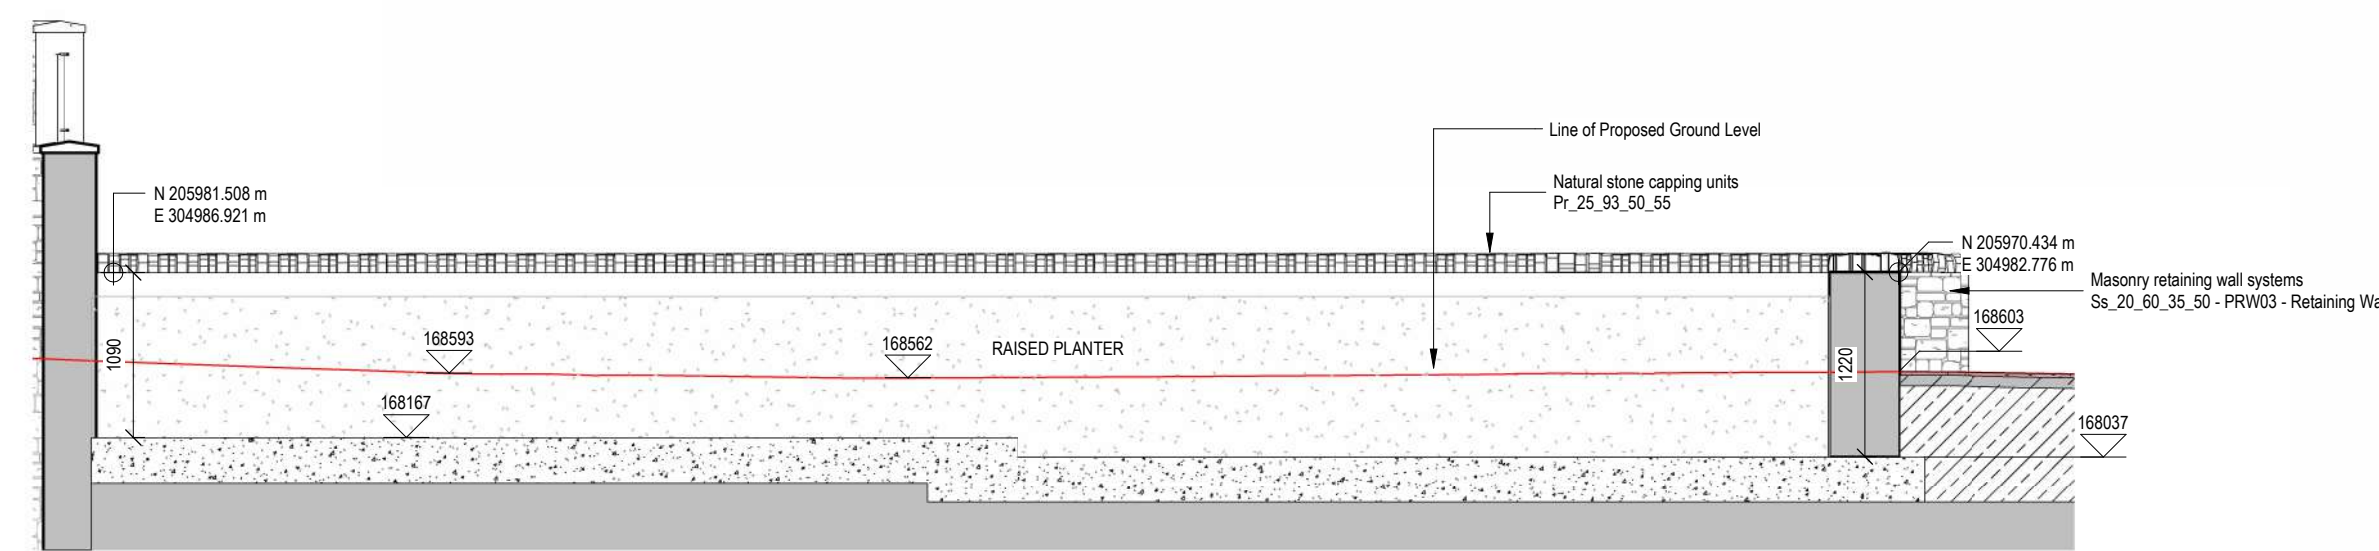

D | 1 : 50 - Planter Longitudinal Section 2

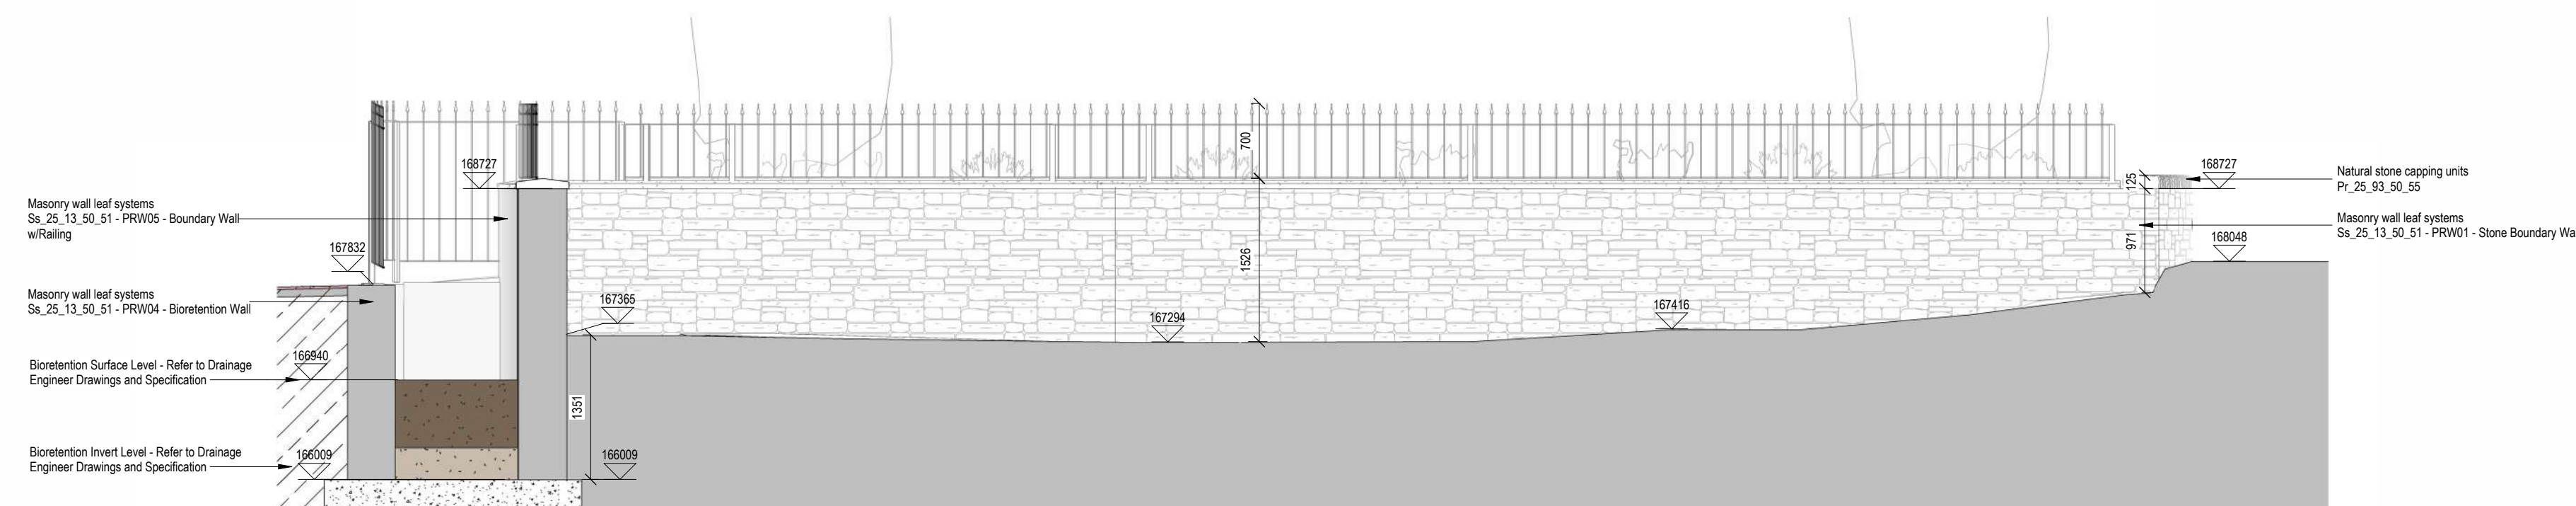

E | 1 : 50 - Bioretention - Boundary Wall Section

Key:	
	24mm Terrabound Aggregate Finished Surface
	70mm Open Surface Asphalt Concrete
	Type 3 Sub-base
	Gravel to Raised Planters
	Gravel to Bioretention Areas
	Drainage Area to Bioretention Areas
	Indicative Wall Foundations

Note:

Build-up depths and materials subject to confirmation from Civil and Drainage Engineers.

