


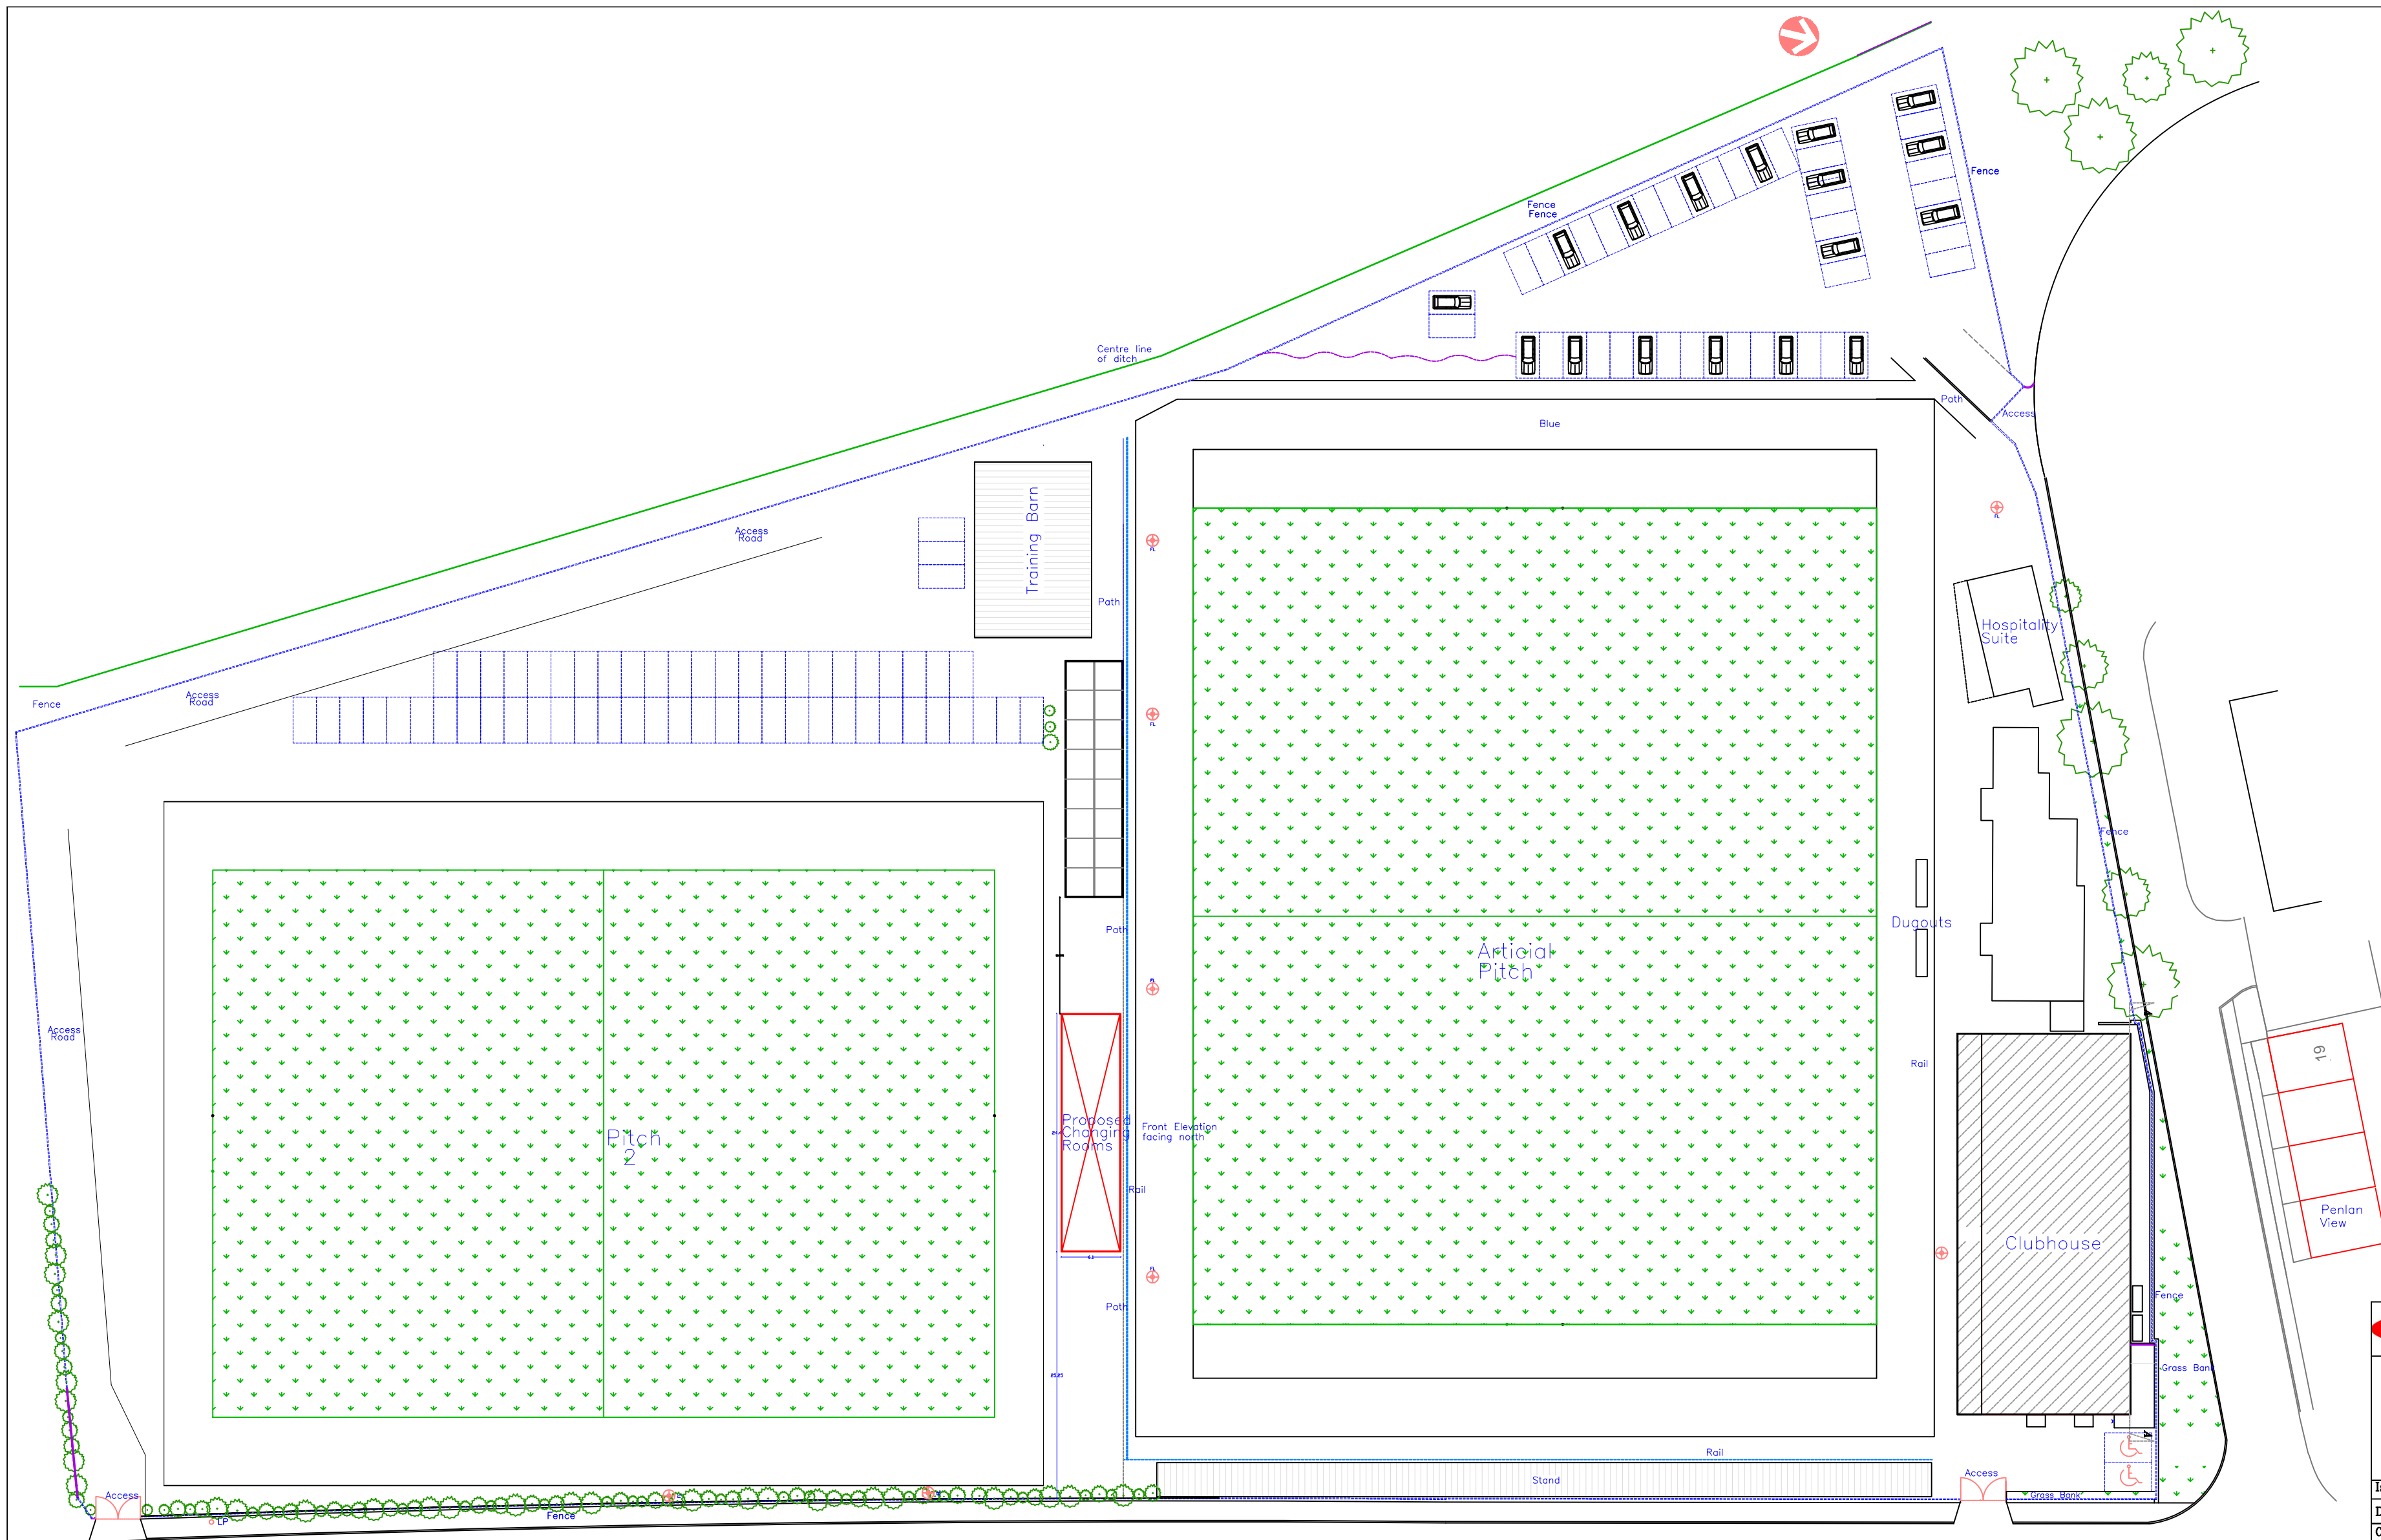

Proposed Site
Plan
[1:500]

 Utopia Design <i>Architectural Services</i> 						
<u>Utopia Design</u> <u>Architectural Services</u>						
Building Planning Application Support Paul Thomas: BSc (Hons) Tel: 01685 559230. Mob: 07908 725065 e-mail: utopiadas@hotmail.com						
Issued Only for Purpose Indicated						
Drawing Status: FOR PLANNING PURPOSES ONLY						
Client		Merthyr Rugby Club The Wern Ynysfach Merthyr Tydfil CF48 1AE				
Project		<i>Proposed New Changing Rooms at Merthyr Rugby Ground</i>				
Drawn by	Date					Scale
PT	NOV 22					
Title						
<i>Proposed Site Plan</i>		1:500				
		Paper				
		A2				
		Dwg No				
WERN 3 PLANNING 01A						