



EXISTING WALL LINE
TO REMAIN IN SIZE

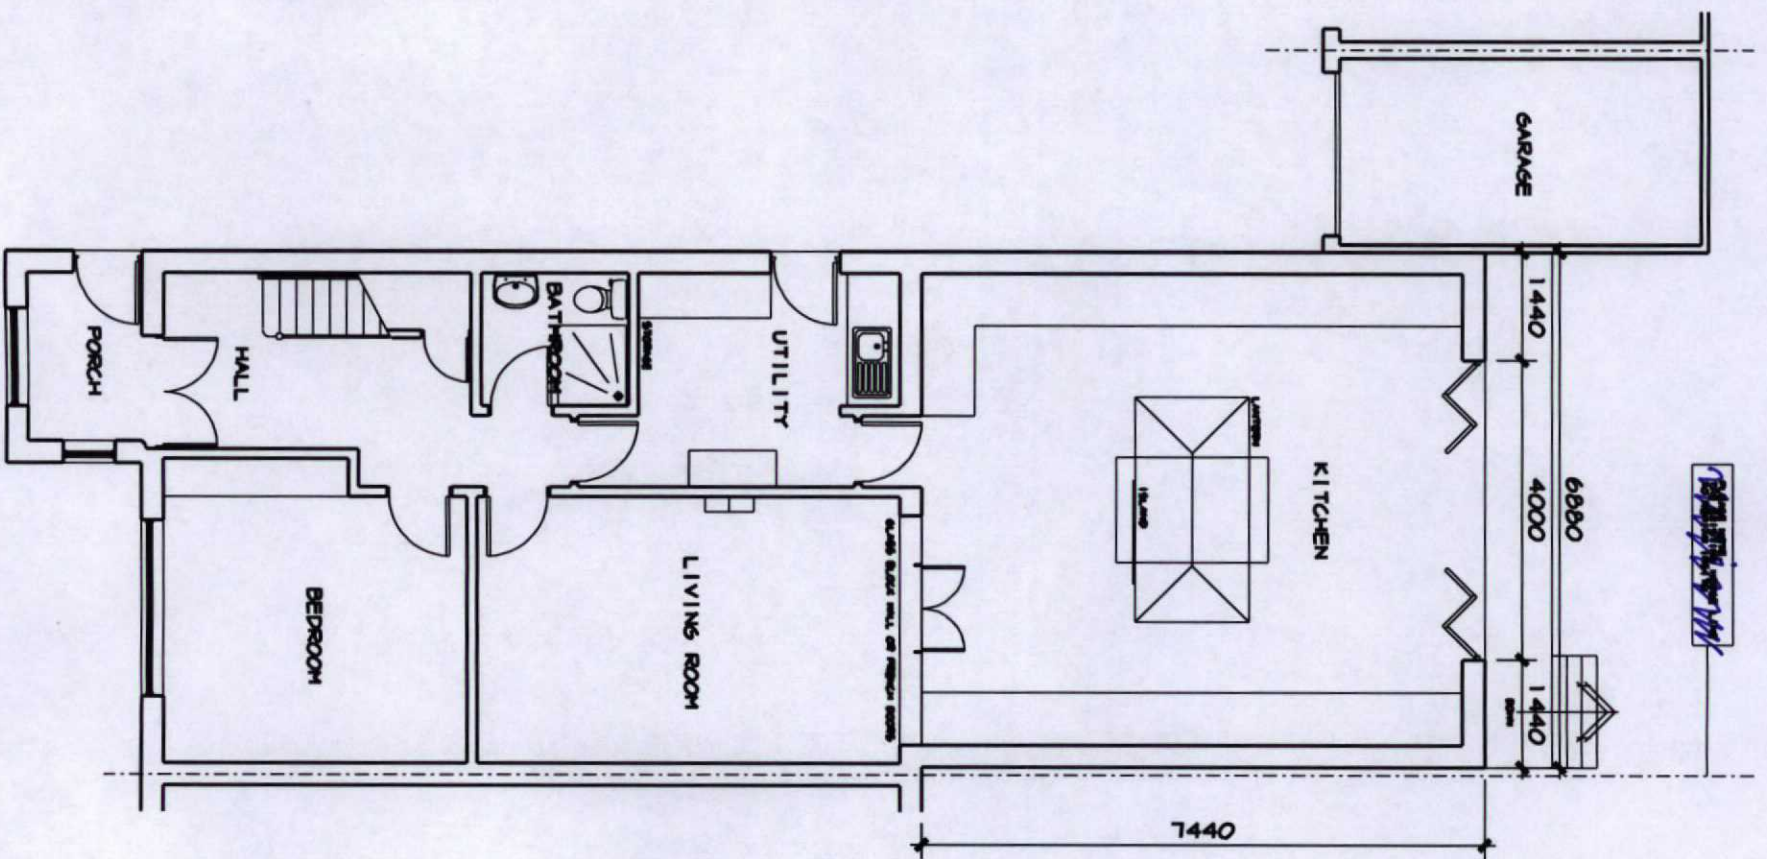

PROPOSED GROUND FLOOR PLAN

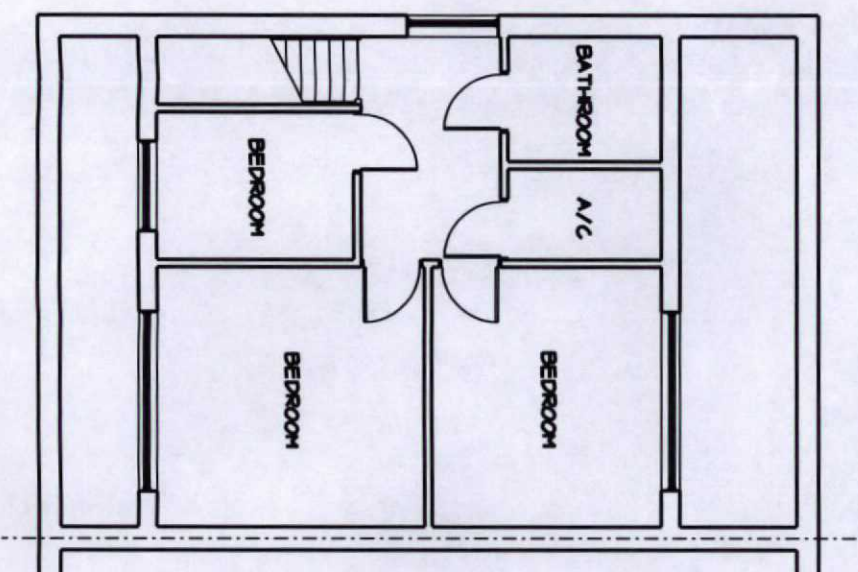

EXISTING FIRST FLOOR PLAN

MTBOC
AMENDED PLANS
22 SEP 2021
RECEIVED

REV A
PROPOSED EXTENSION REDUCED IN SIZE
TO PLANNING OFFICERS REQUIREMENTS
30/8/21

PROJECT 19, SHIRLEY DRIVE, MERTHYR TYDFIL				
DRAWING TITLE				
PROPOSED PLANS				
DRAWN	DATE	SCALE	DRWG NO.	REV
	8/21	1:100	64/05	A